THIS DRAWING IS SUBJECT TO COPYRIGHT LAWS AND
MAY NOT BE COPIED WITHOUT THE WRITTEN PERMISSION
OF RAWSON HOMES PTY LTD-ACN 053 733 841 ©

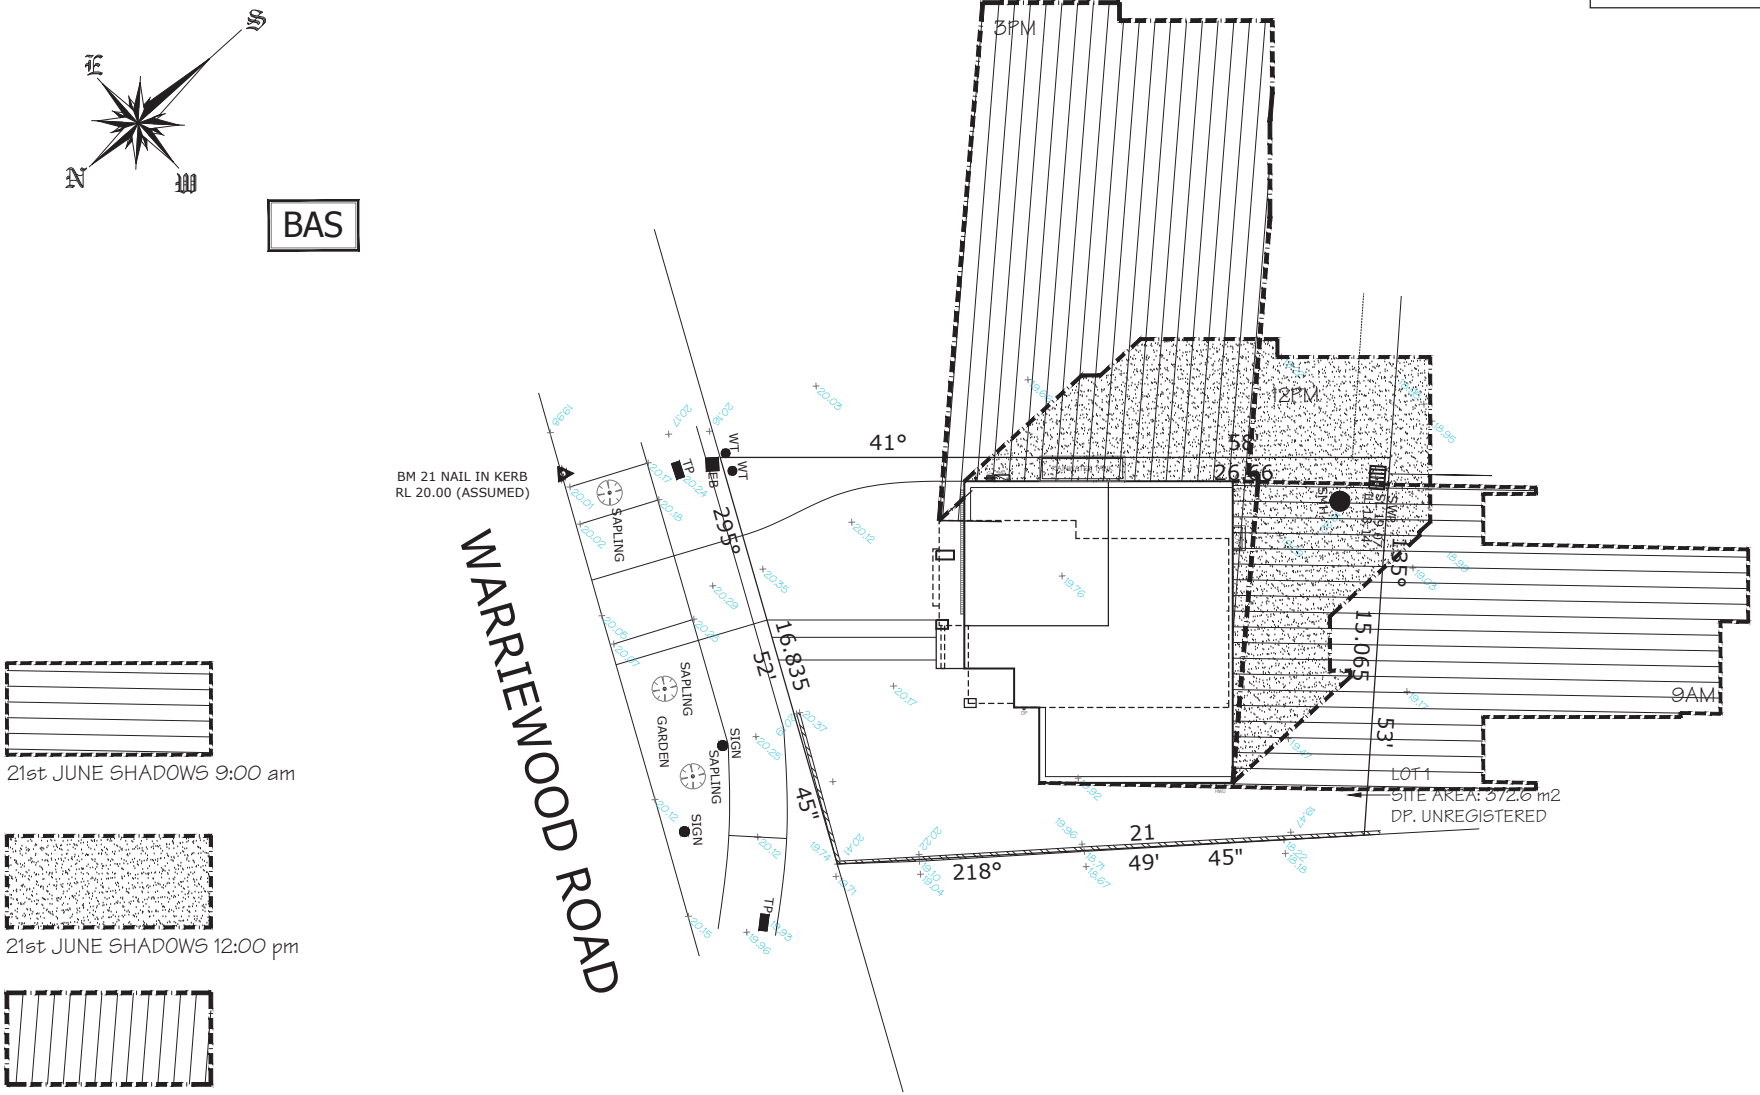

NOTES:

PLEASE NOTE: DETAILS SHOWN ON THESE PLANS ARE INTENDED TO BE ACCURATE - HOWEVER INFORMATION WRITTEN INTO INDIVIDUAL CONTRACTS WILL TAKE PRECEDENCE OVER PLANS

* ALL DIMENSIONS ARE IN MILLIMETRES
* DO NOT SCALE - USE WRITTEN DIMENSIONS
* ALL DIMENSIONS ARE TO STRUCTURAL FRAMES ONLY EXCLUDING FINISHED SURFACES

RAWSON HOMES
1 HOMEBUSH BAY DRIVE
BUILDING F, LEVEL 2, SUITE 1
RHODES NSW 2138
TELEPHONE: 02 8765 5500
FAX : 02 8765 8099
BUILDER'S LICENCE No. 33493C

CLIENT: MR R. & MRS M. ELDER

SITE ADDRESS: LOT 1, DP.UNREGISTERED, WARRIEWOOD ROAD, WARRIEWOOD

HOUSETYPE:
MODEL: DERWENT 21
FACADE: ELITE
TYPE: DOUBLE GARAGE
SPECIFICATION: LUX

DRAWING TITLE: SHADOW DIAGRAM

DRAWN BY:	DATE DRAWN:	CHECKED BY:	APPROVED FOR CONSTRUCTION:
FL	20.06.17		

COUNCIL AREA: NORTHERN BEACHES

SCALE: 1:200

JOB No:	DRWG No.:	ISSUE:
A007713	11	D