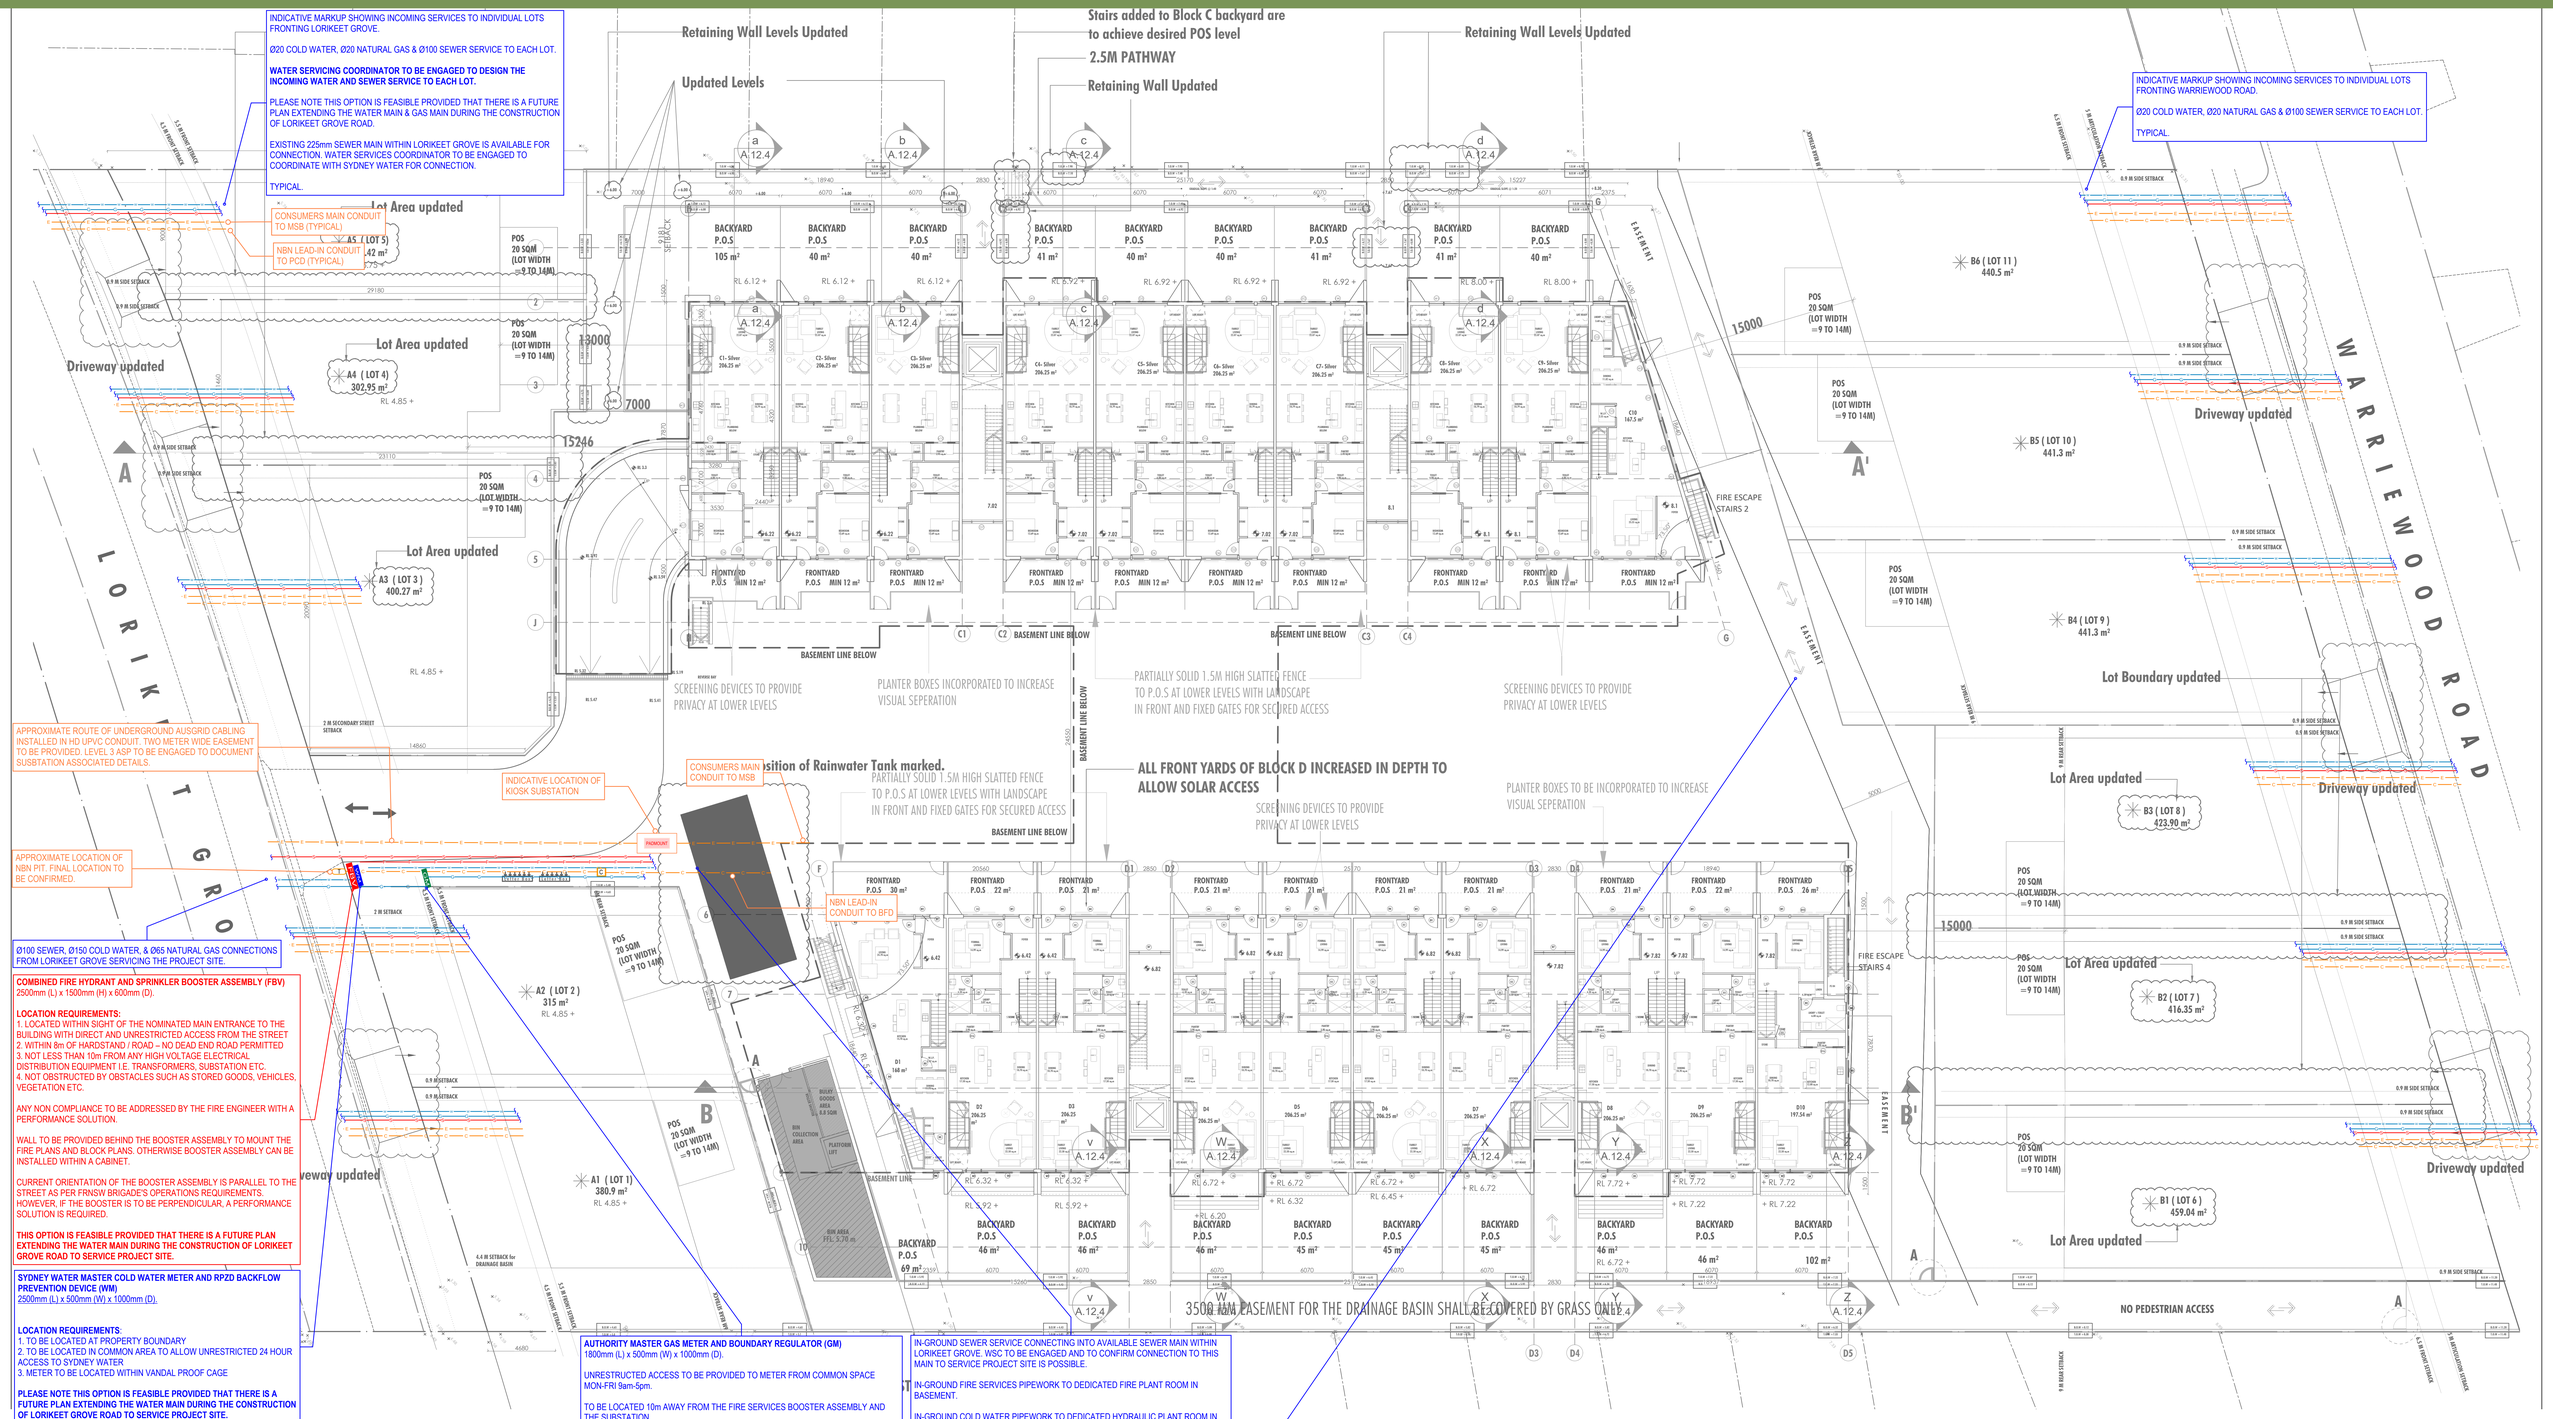

WALKERBAI CONSULTING

COMBINED SERVICES

SPATIAL REQUIREMENT

DRAWING TITLE: SITE PLAN	
PROJECT REF: WBN336	
DOCUMENT No.: CSK-001	**SCALE:** 1:150 @ A0
DATE: 14.12.2023	**REVISION No.:** P3

45-49 WARRIEWOOD ROAD, WARRIEWOOD, NSW