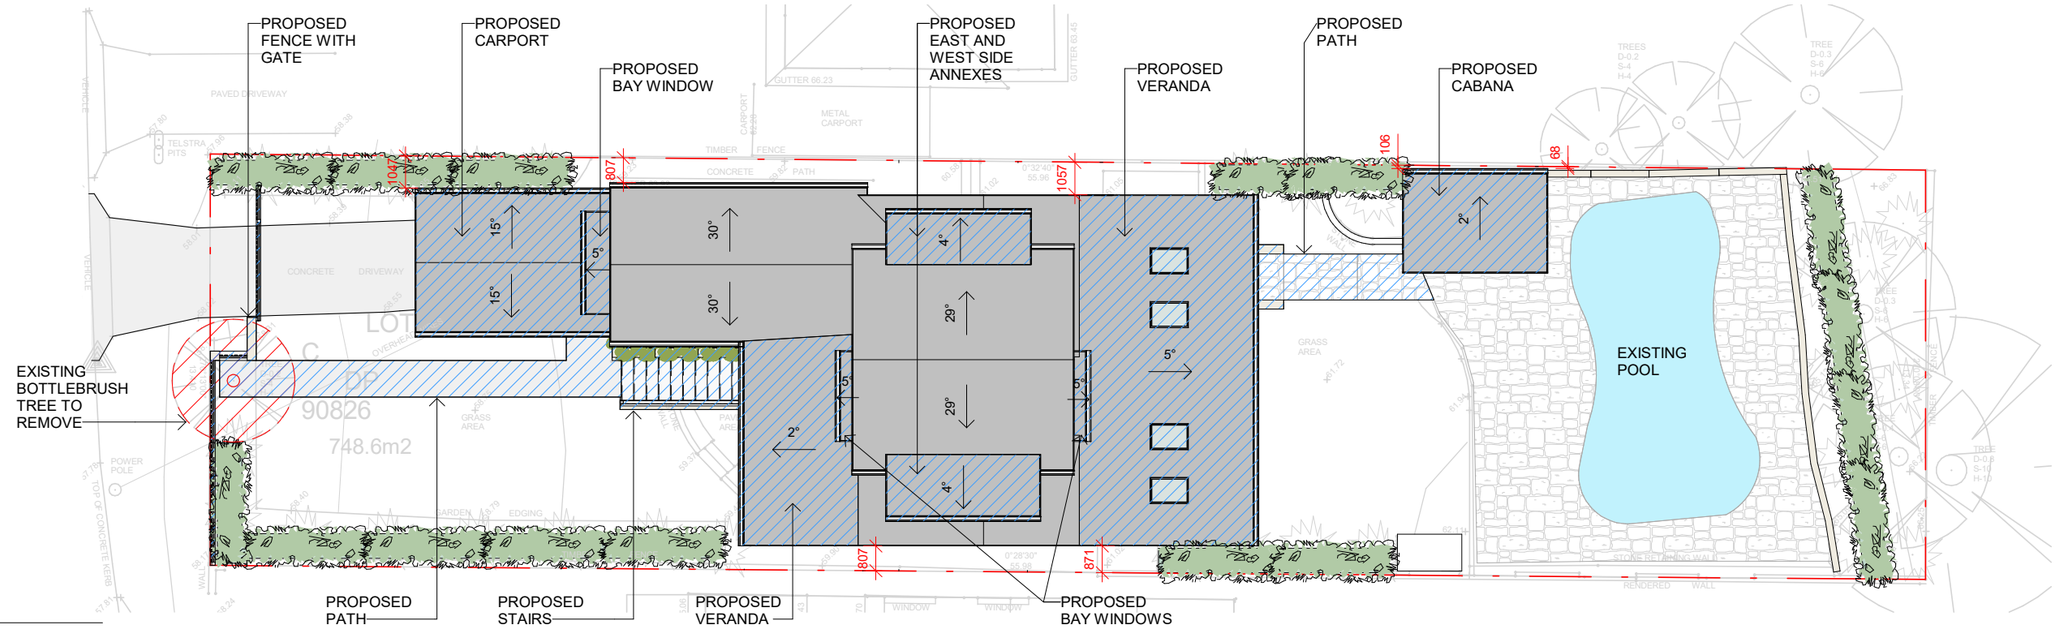

1 | SITE PLAN NP

NP | 1 : 200

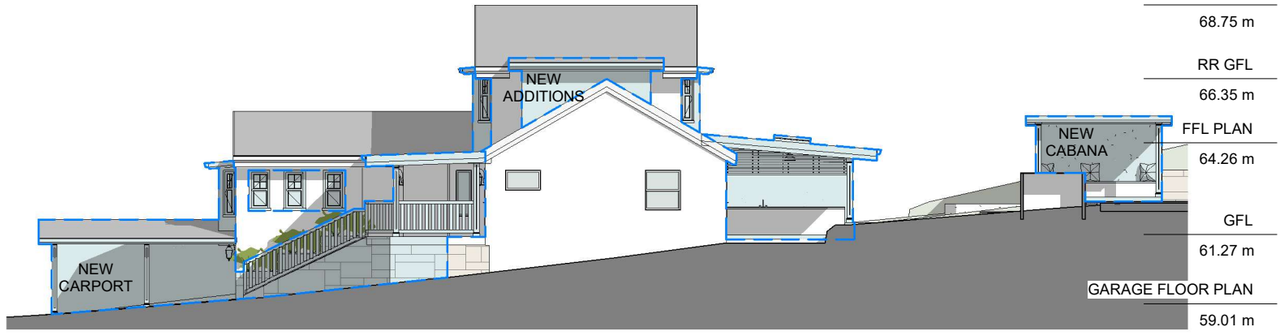

2 | _EAST ELEVATION NP

NP | 1 : 200

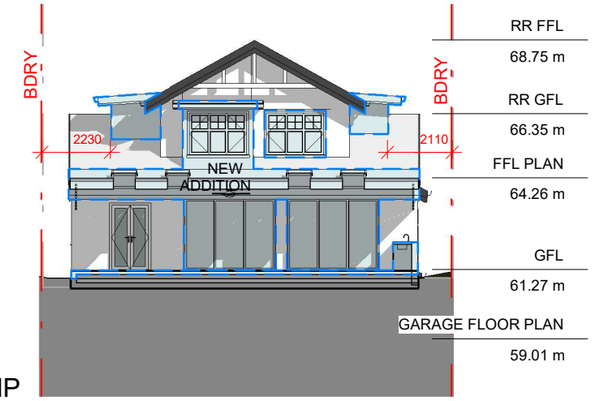

3 | _NORTH ELEVATION NP

NP | 1 : 200

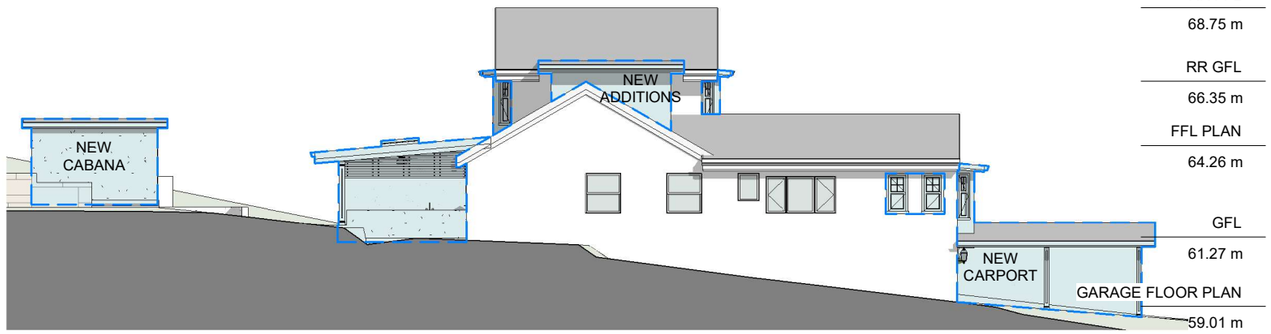

5 | _WEST ELEVATION NP

NP | 1 : 200

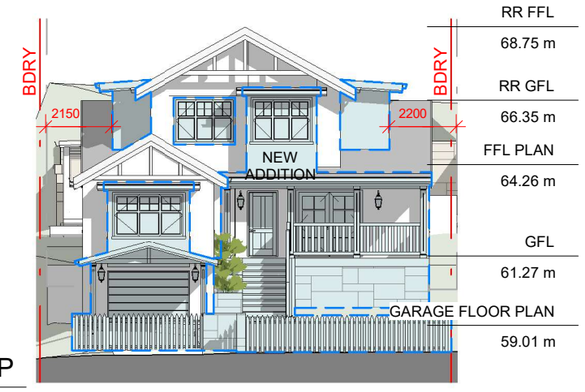

4 | _SOUTH ELEVATION NP

NP | 1 : 200

Do not scale from plans. All dimensions and levels shown on plan are subject to confirmation on site.

ISSUE	DATE	DESCRIPTION	DRWN	CHKD
-	26.08.2019	EXISTING	MN	KM
-	4.09.2019	CONCEPT DESIGN	MN	KM
-	10.09.2019	DA ISSUE	MN	KM

This drawing is copyright and remains the property of Blue Sky Building Designs P/L.

BLUE SKY BUILDING DESIGNS
PO BOX 167
Newport 2106
Mobile: 0 414 310 171
E: info@bsbd.com.au
www.blueskybuildingdesigns.com.au

PROJECT TITLE:	Alteration & Addition
PROJECT NO.:	2019043
AT:	18 Jenner Street, Seaforth
FOR:	Kate & Matt Rae
SHEET TITLE:	NOTIFICATION PLAN
SHEET NO:	NP
SCALE A3:	1 : 200

N