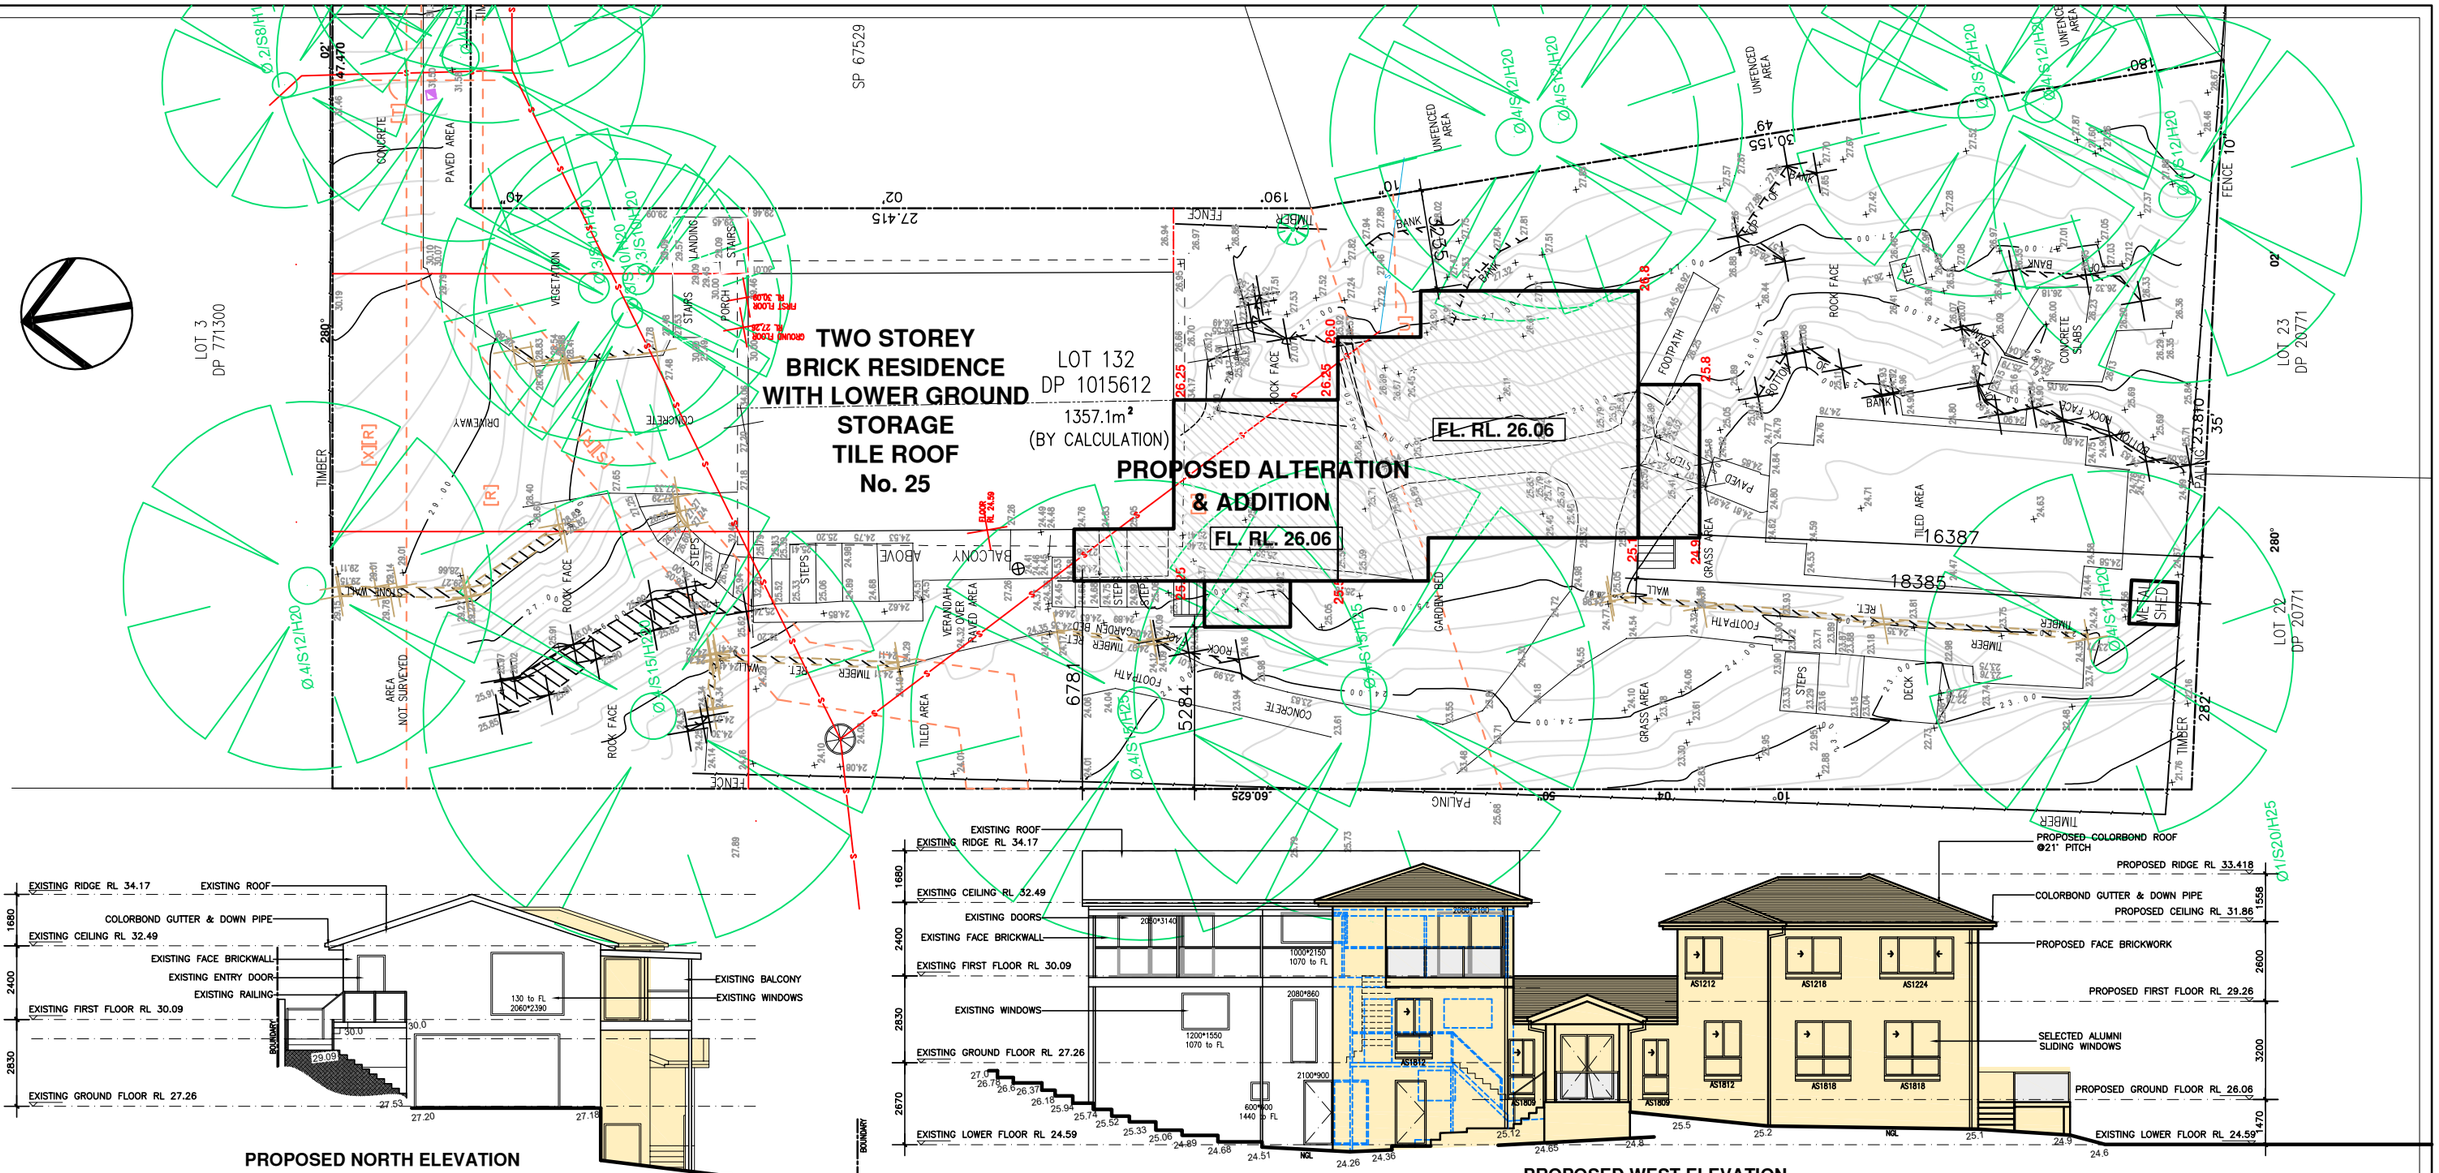

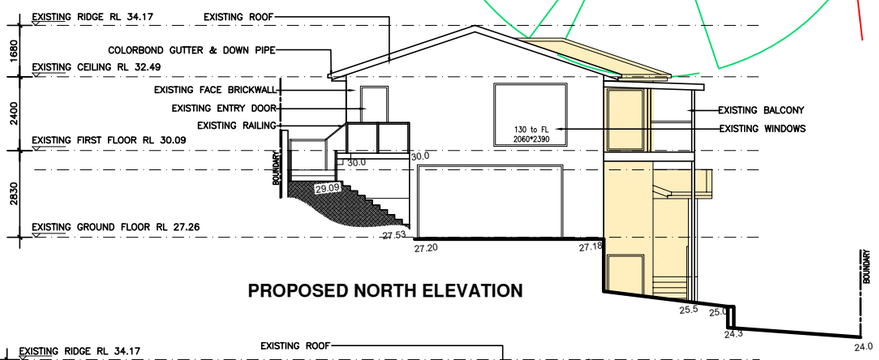

PROPOSED NORTH ELEVATION

PROPOSED WEST ELEVATION

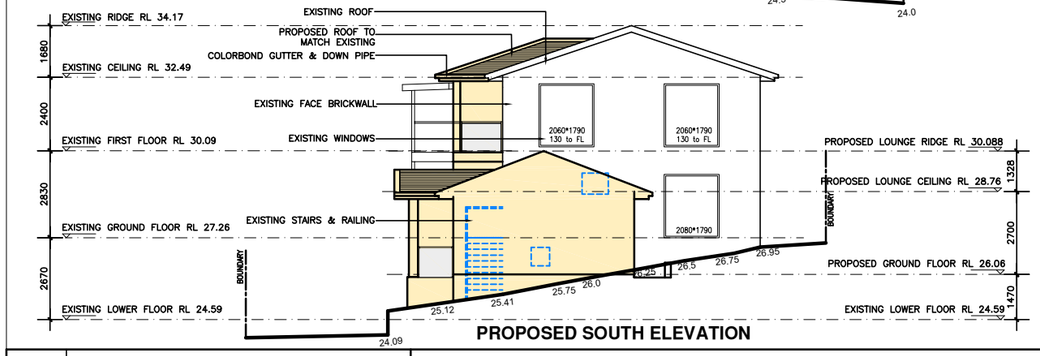

PROPOSED SOUTH ELEVATION

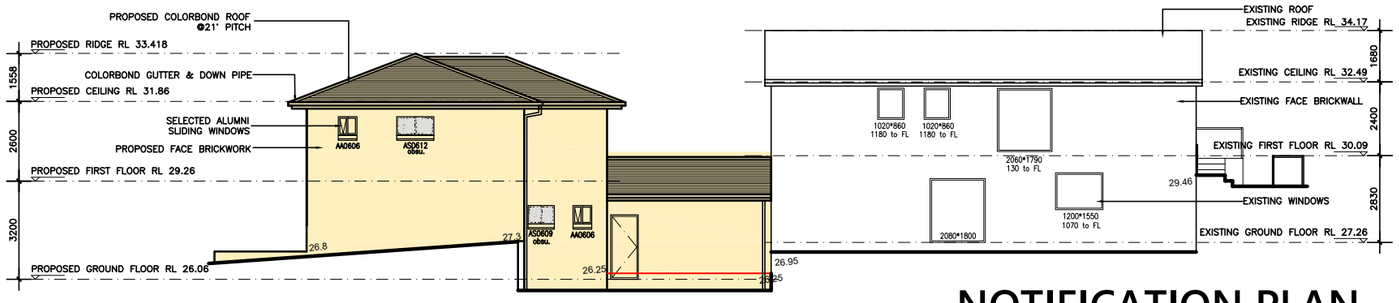

PROPOSED EAST ELEVATION

NOTIFICATION PLAN

DATE	AMENDMENTS
11.06.25	ISSUE FOR DA

Y2 DESIGN VISTA PTY LTD
SHOP 4 NO 20 THE ESPLANADE
ASHFIELD NSW 2131
TEL: 02 9799 8232
EMAIL: Y2DESIGNVISTA@GMAIL.COM
FAX: 02 9799 8223
BUILDING DESIGNERS ASSOCIATION OF AUSTRALIA

PROJECT: PROPOSED ALTERATION & ADDITION TO EXISTING TWO & THREE STOREY DWELLING	LOCATION: 25 MARLBOROUGH AVE FRESHWATER		CLIENT: MR. ZENG
	TITLE: NOTIFICATION PLAN		JOB NO: 2407669
			DRAWN: E.Y. / CHECK: C.Y.
DESIGN: ©	SCALE: NTS	DRW. NO. 1/1	VERSION: E / DATE: 05-08-2024