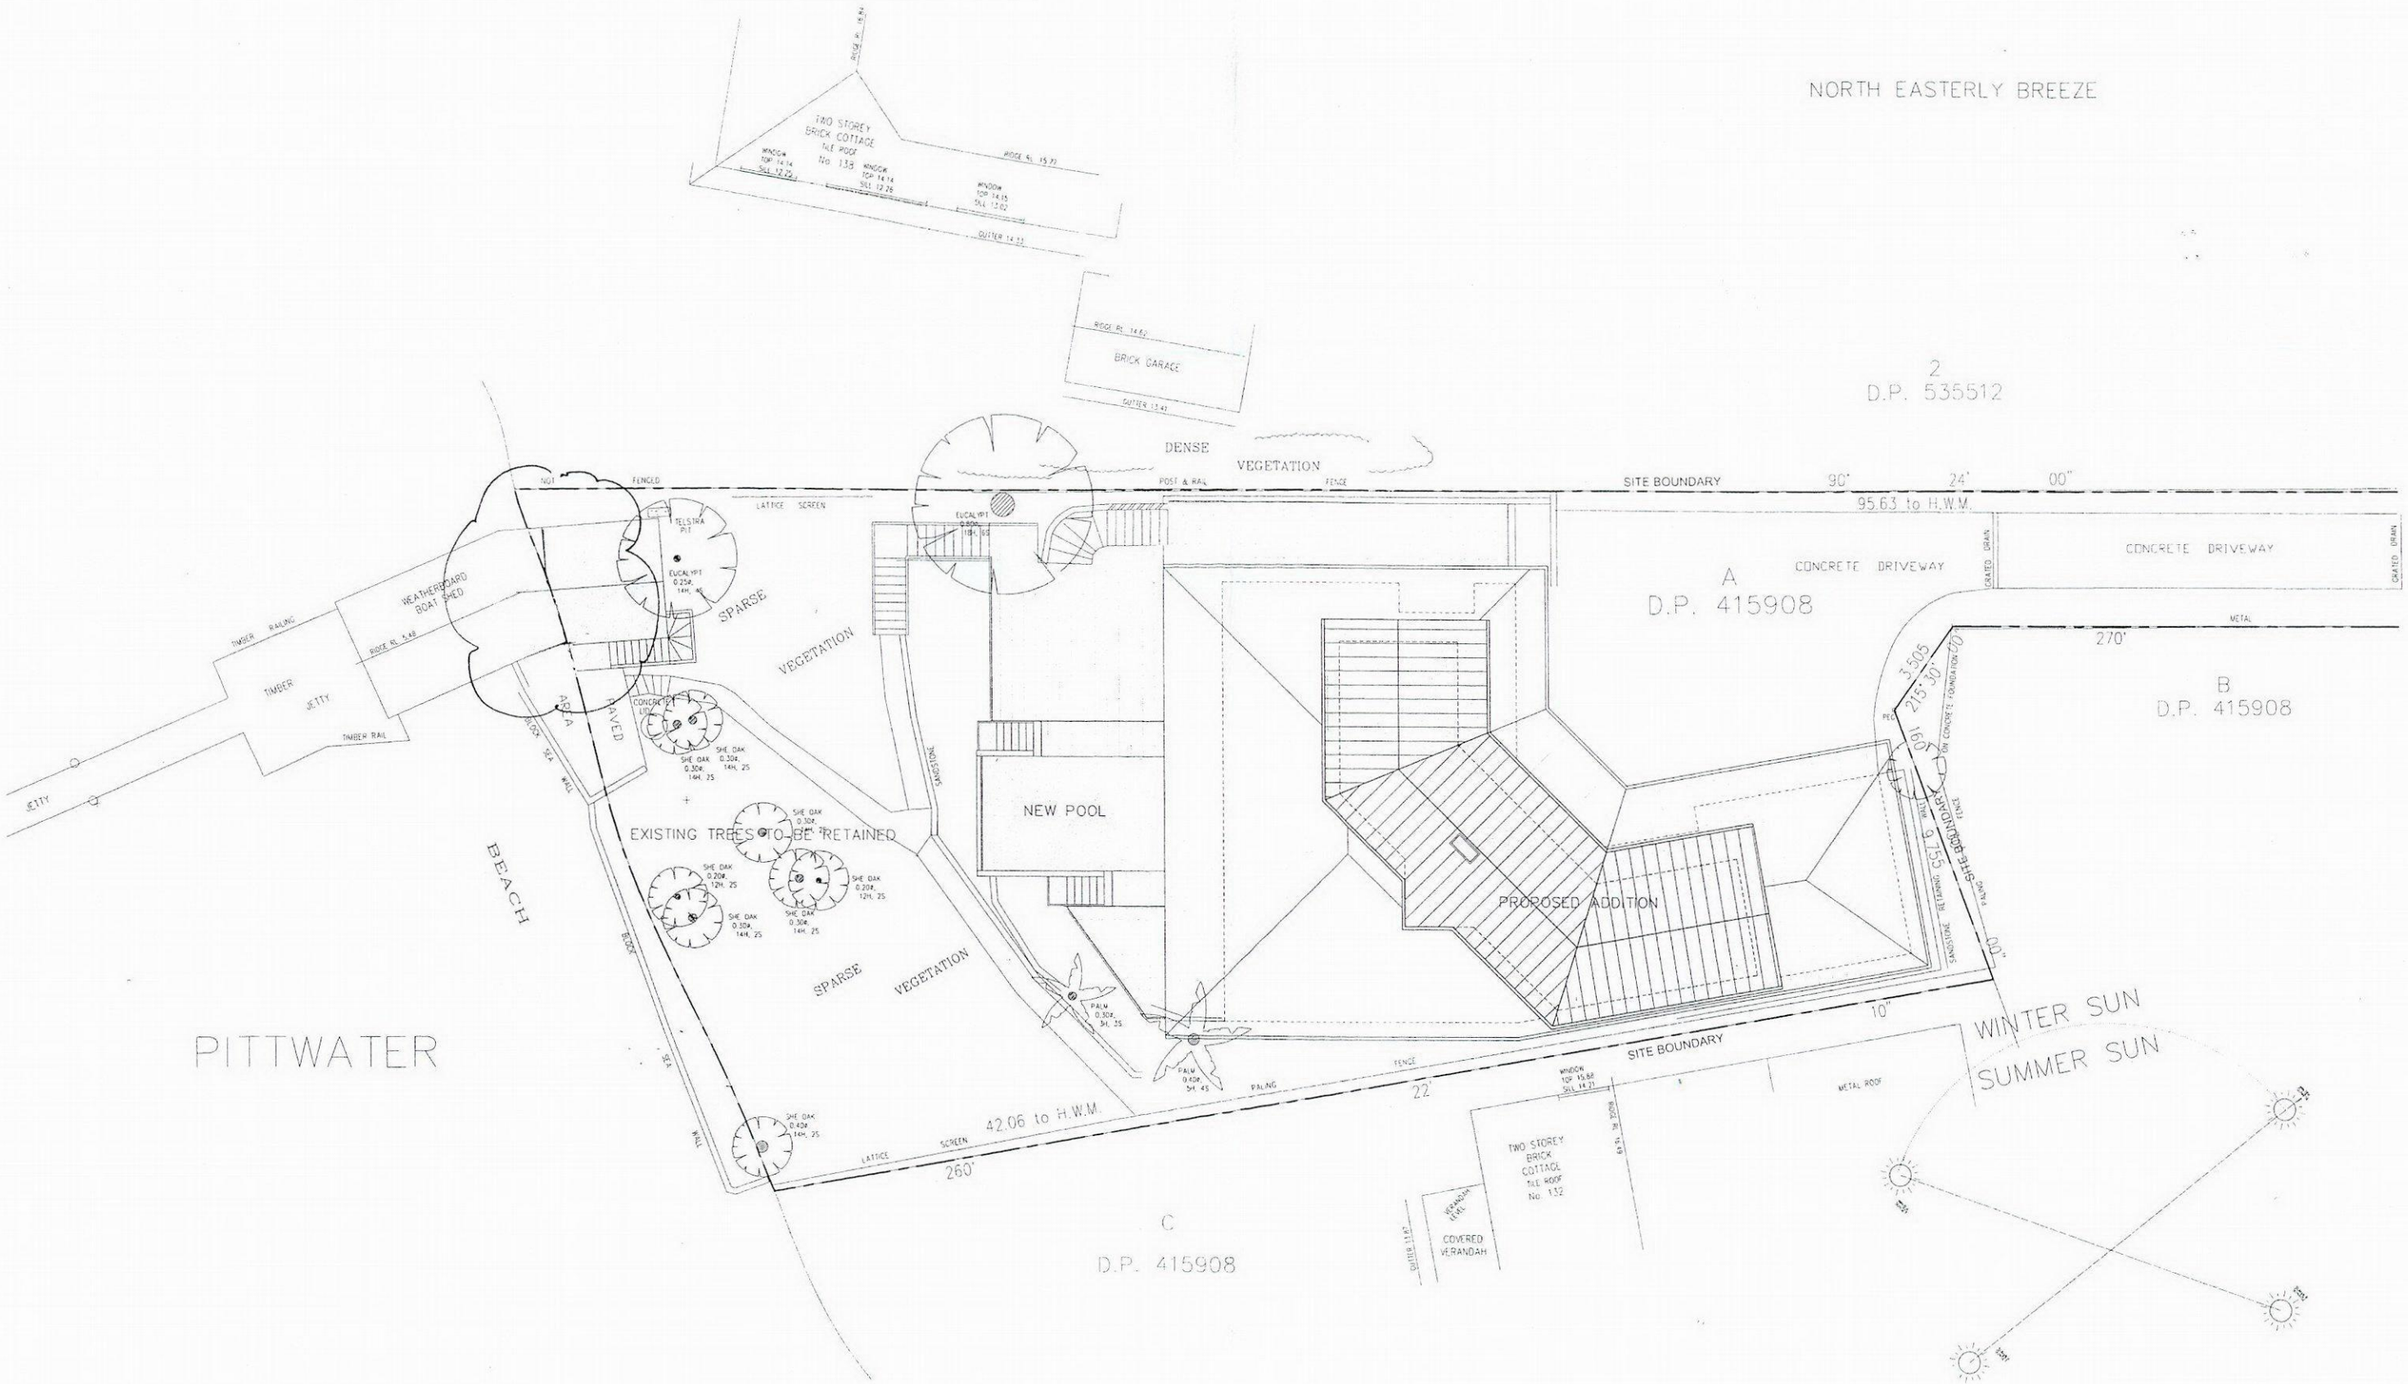

LEECH HARMON ARCHITECTS

NOMINATED ARCHITECT: DENIS LEECH REG NO. 3980
INCORPORATED IN NSW ABN 49 002 517 875
SUITE 4, 9 FOAMCREST AVE NEWPORT BEACH NSW 2106
TELEPHONE: (02) 9997 7288 EMAIL: dleech@bigpond.net.au

No.	Description	Date
-	DA ISSUE	29.04.16
A	NO WORKS BELOW H.W.M	26.5.16

Alterations and Additions
136 Crescent Rd, Newport

Client
Mr and Mrs Hannan

Site Analysis Plan

Name: SA01A
Rev No.: -
Current Issue Date: 29 April, 2016
Scale: 1:100 @ A1, 1:200 @ A3