WARRINGAH MALL

First Stage Retail Extension & Associated Carparking

Proposed Roof Plan

NOTES
REFER TO LATEST PROJECT DOCUMENTATION FOR EXISTING PLANS, SECTIONS, ELEVATIONS, R.L'S SURVEY AND DETAILS

AMPCAPITAL

SCENTRE GROUP

Woodhead

Scheme 28f

5200 Proposed Plans

Proposed Roof Plan

1:1000 @ A1 | Dwn: TS, RH, RL | 17/03/2016 Date | 11120 Project No.

DA 01.5206 Rev G

1 Roof Plan
1:1000

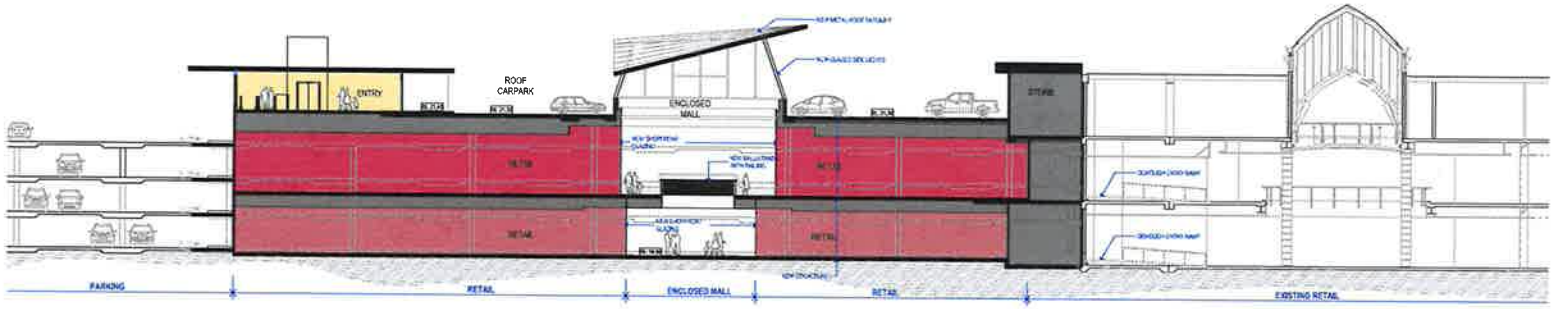

SECTION - A
SCALE 1:200

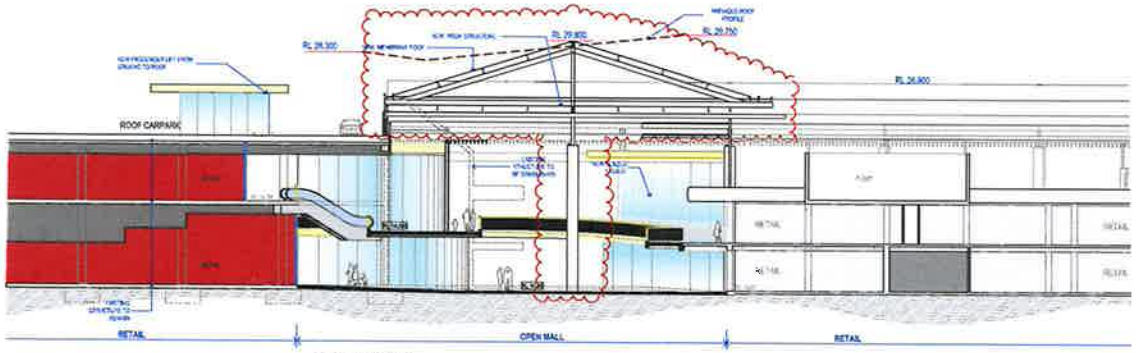

SECTION - B
SCALE 1:200

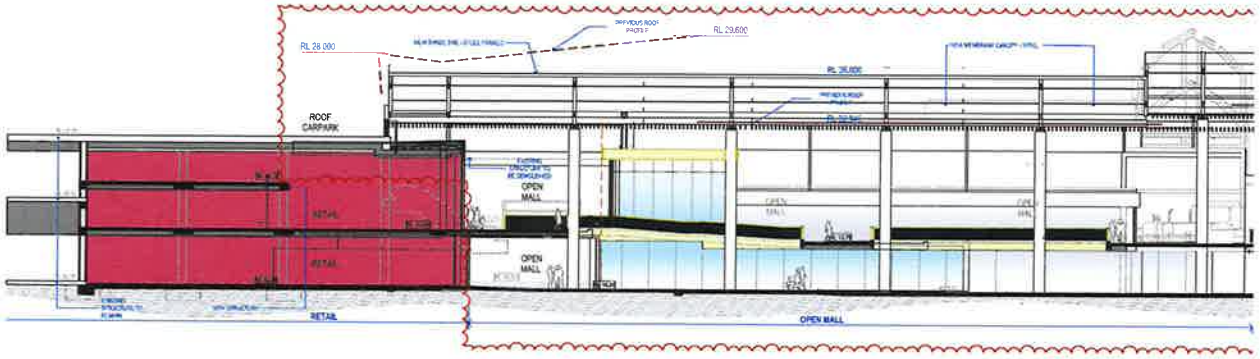

SECTION - C
SCALE 1:200

1 Section Key

LEGEND: Area Types

PROPOSED SPECIALITY SHOPS
PROPOSED BIG BULLER
PROPOSED MALTE
PROPOSED FOOD SHOP FIRST AMBIENT
PROPOSED MALL
PROPOSED CARPARK
PROPOSED AMENITIES STORAGE
PROPOSED PAVING
PROPOSED LANDSCAPING
PROPOSED LIFTS/STAIRS

Cross Sections

First Stage Retail Extension & Associated Carparking

WARRINGAH MALL

NOTES
REFER TO LATEST PROJECT DOCUMENTATION FOR EXISTING PLANS, SECTIONS, ELEVATIONS, RL'S, SURVEY AND DETAILS

AMP CAPITAL
SCENTRE GROUP
Westfield

Scentre Design and Construction Pty Limited
100 Market Street, Sydney NSW 2000
Phone (02) 9358 7000 Fax (02) 9358 6130
GPO Box 4004 Sydney NSW 2001

1:200, 1:2000@A0	NF, TS, RH, RJ Drawn	17/03/2016 Date
Scheme 28f		11757 Project No

5400 Sections

Cross Sections

DA 01.5401 Rev G

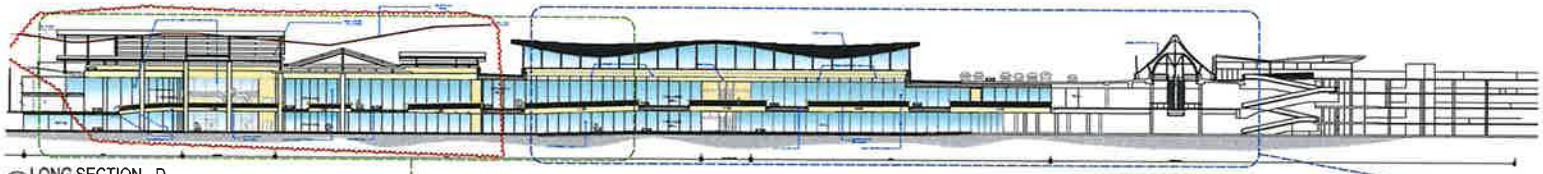

1 LONG SECTION - D
1:500

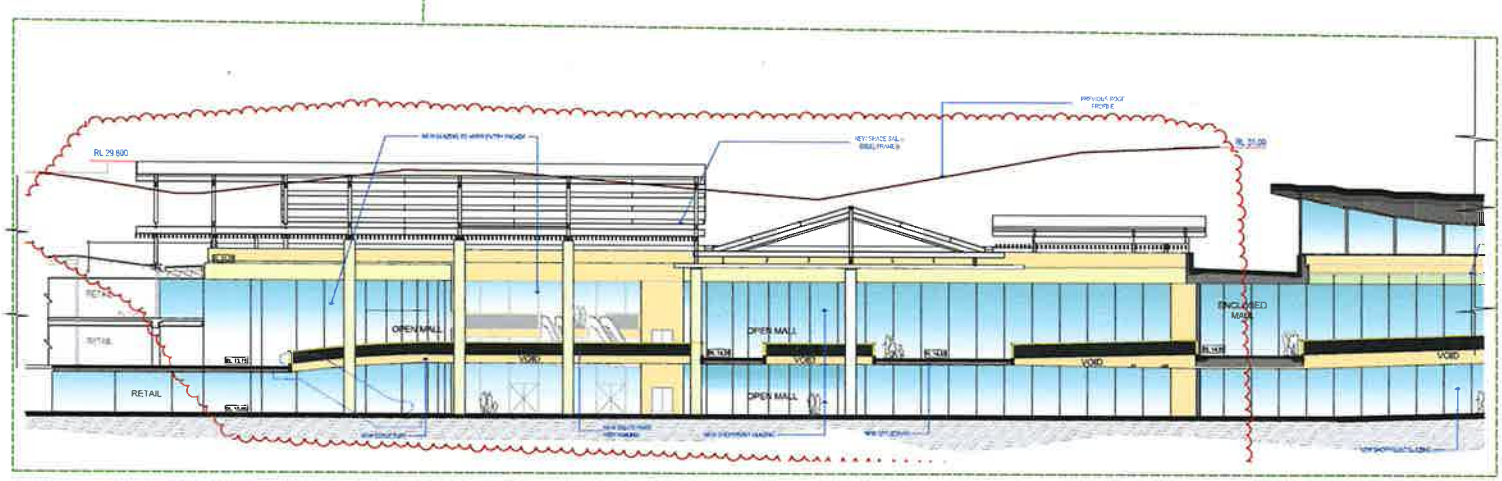

2 LONG SECTION - D: part 01
1:200

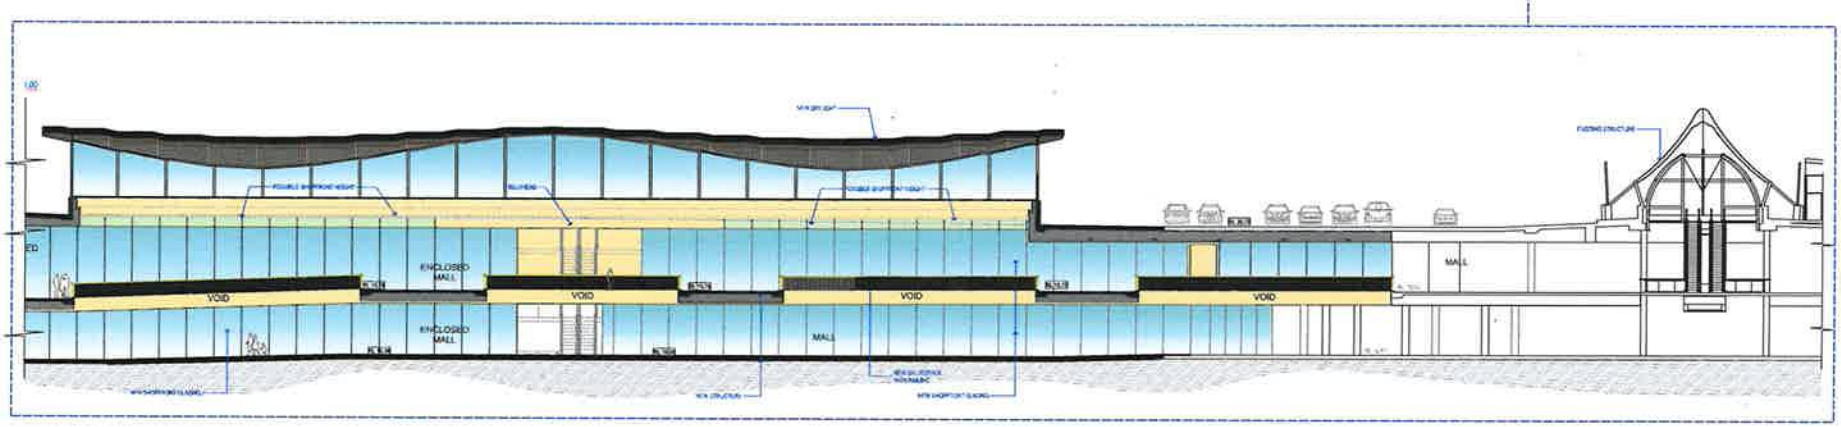

3 LONG SECTION - D: part 02
1:200

1 Section Key

Long Sections
First Stage Retail Extension & Associated Carparking
WARRNGAH MALL

NOTES
REFER TO LATEST PROJECT DOCUMENTATION FOR EXISTING PLANS, SECTIONS, ELEVATIONS, RLS SURVEY AND DETAILS

AMP CAPITAL
SCENTRE GROUP
Westfield

Scentre Design and Construction Pty Limited
133 Market Street, Sydney NSW 2000
Phone (02) 9358 7000 Fax (02) 9358 5733
GPO Box 4004 Sydney NSW 2001

1:500, 1:200	NF, TS, RH, RJ Drawn	17/03/2016 Date
Scheme 28f		11152 Project No.

5400 Sections

Long Sections

DA 01.5402 Rev G

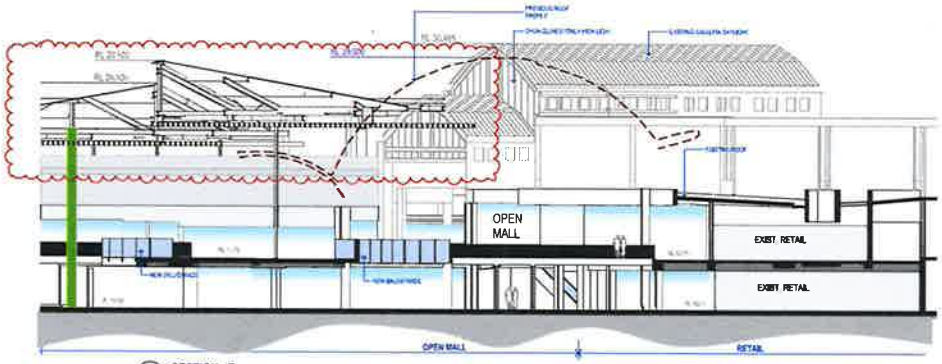

SECTION - E
SCALE 1:200

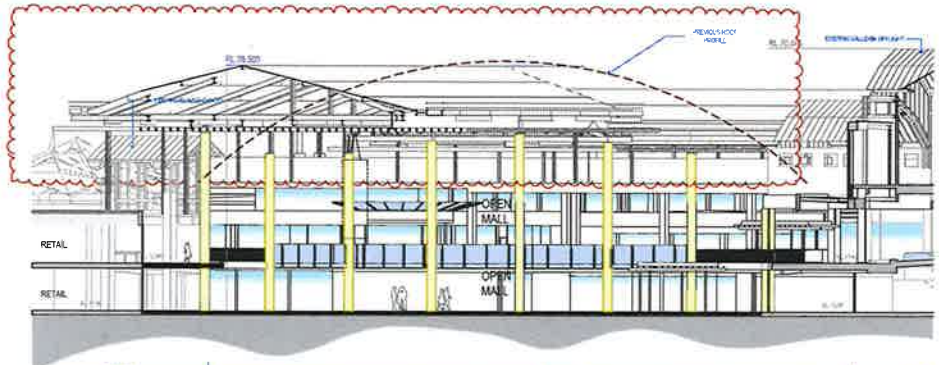

SECTION - F
SCALE 1:200

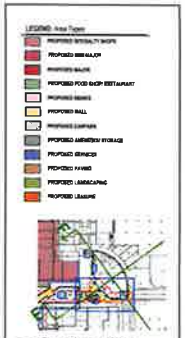

1 Section Key

Centre Court

First Stage Retail Extension & Associated Carparking

WARRINGAH MALL

NOTES
REFER TO LATEST PROJECT DOCUMENTATION FOR EXISTING PLANS, SECTIONS, ELEVATIONS, RL'S, SURVEY AND DETAILS.

AMP CAPITAL

SCENTRE GROUP

Westfield

Centre Design and Construction Pty Limited
100 Market Street, Sydney NSW 2000
Phone (02) 9358 7000 Fax (02) 9358 5900
GPO Box 4004 Sydney NSW 2001

1:200, 1:2000	NF, TS, RH, RJ Drawn	17/03/2016 Date
Scheme 28f		11757 Project No

5400 Sections

Centre Court

DA 01.5403 Rev D