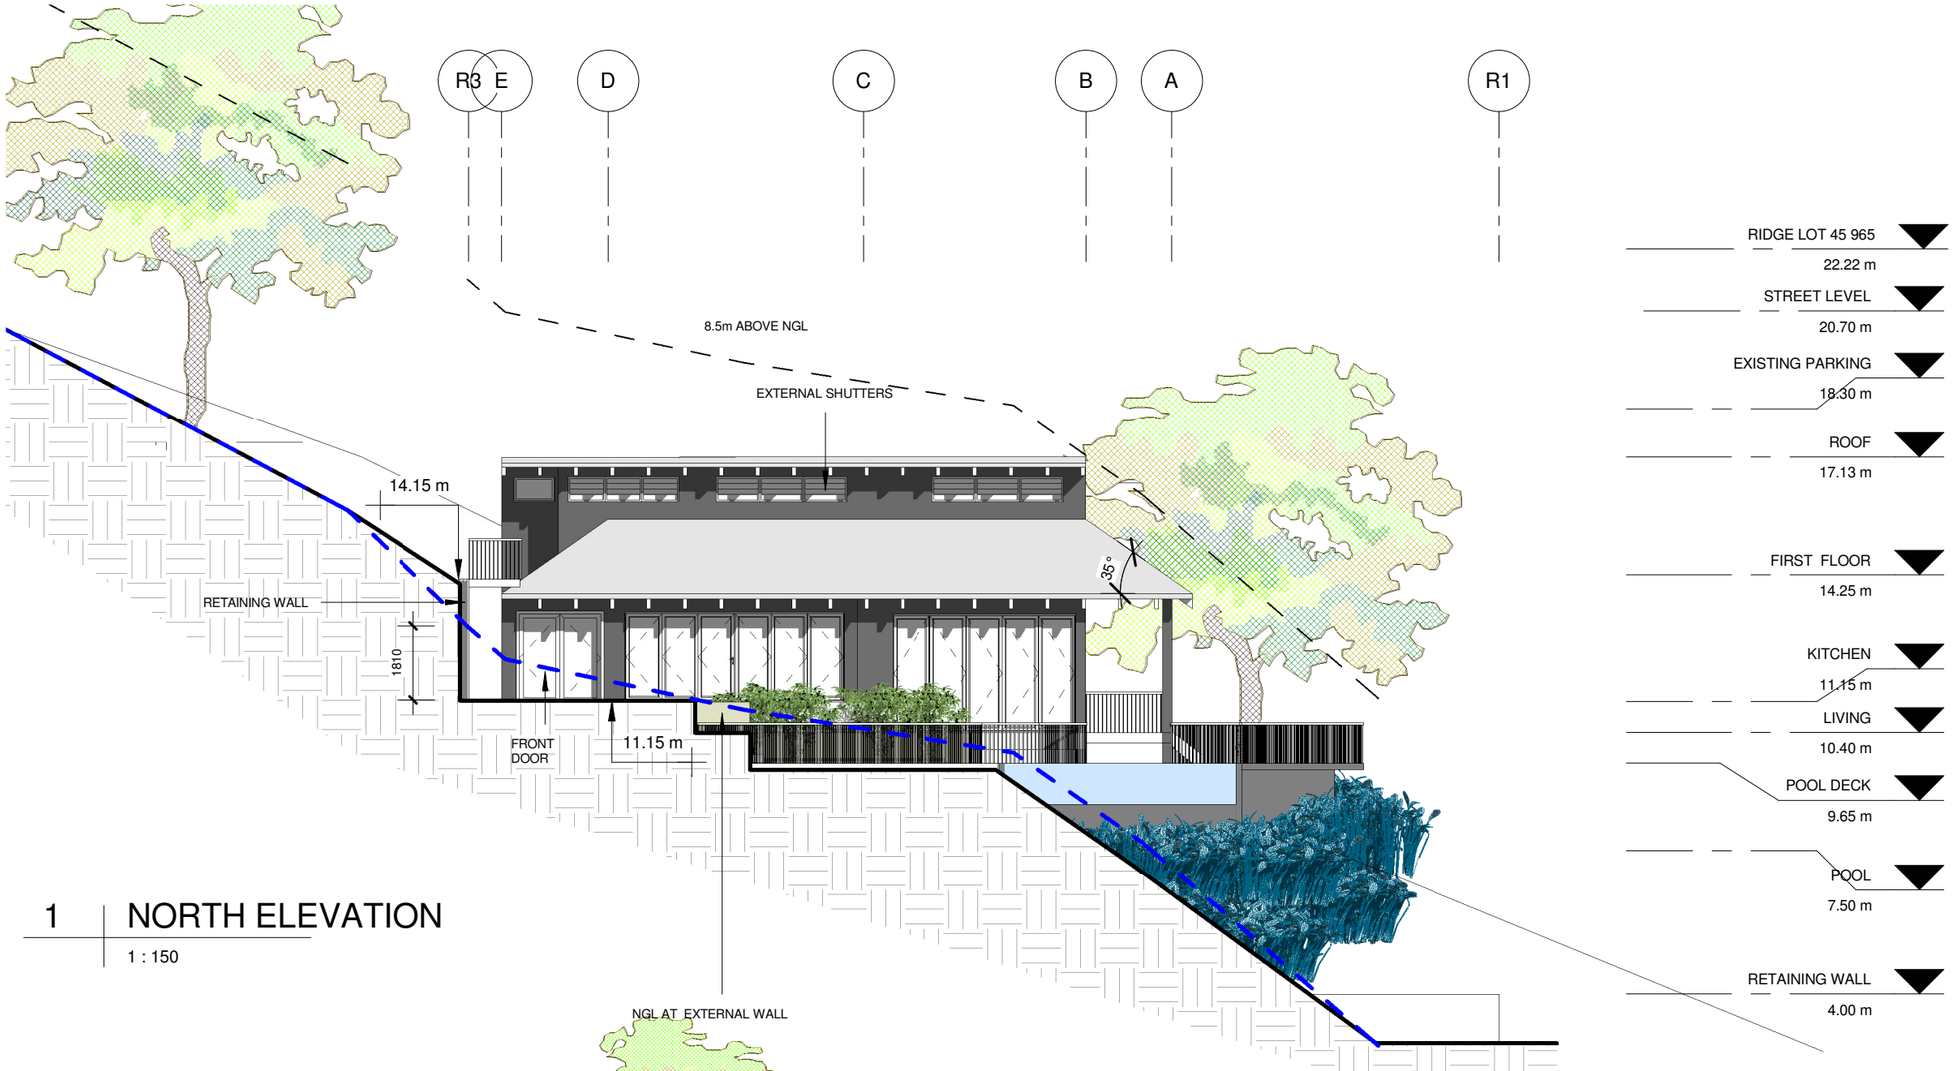

1 | NORTH ELEVATION

1 : 150

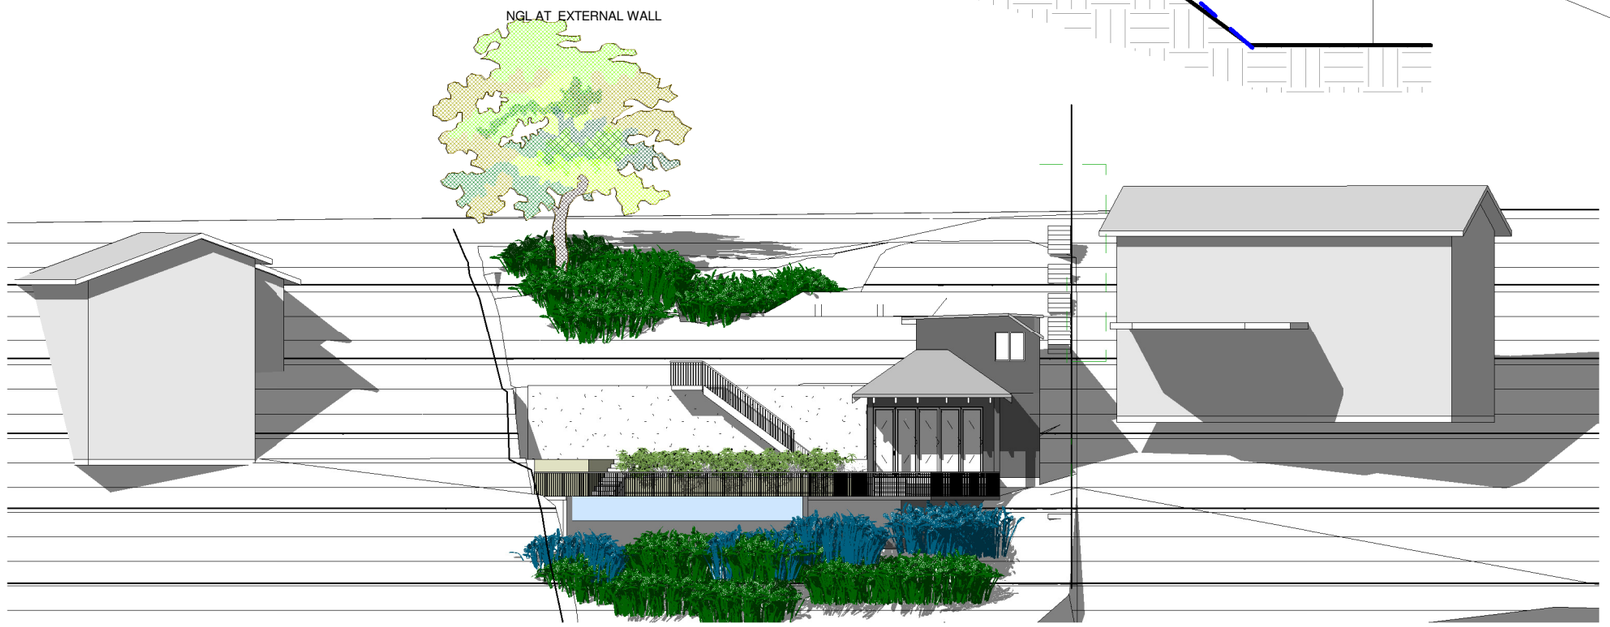

2 | WEST ELEVATION - ESTIMATED VIEW

1 : 250

DATE	PROJECT NO.	AMENDEMENT
22/02/2016	DA012016SG	

NOTE

DO NOT SCALE OF DRAWINGS

ALL DIMENSIONS MUST BE VERIFIED ON SITE

PROJECT

GIRDIS RESIDENCE
KNOCK DOWN AND REBUILD

SMJ INVESTMENTS PTY LTD
967 BARRENJOEY RD
PALM BEACH

DRAWING TITLE

NORTH ELAVATION

PROJECT CONSULTANTS

BLUE SKY BUILDING DESIGNS
ARCHITECTURAL DRAFTING · 3D VISUALISATIONS

PO Box 167
Newport NSW 2106

M I 0414 310 171
E I info@bsbd.com.au

SHEET	SCALE	ISSUE
A3	As indicated	DA ISSUE

DRAWING NO.	DESIGN	DRAWN
A-105	SG	KM