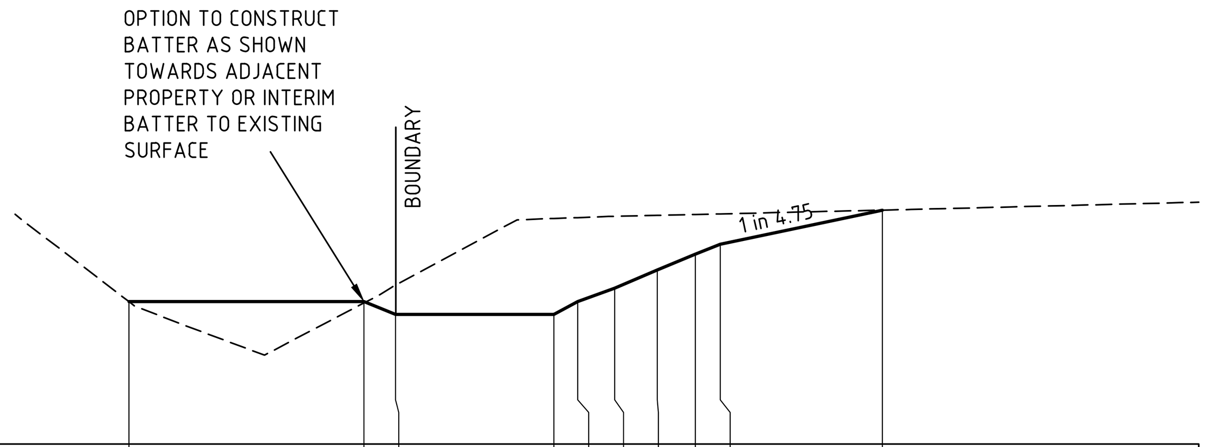

EASTING 342386.246
NORTHING 6270953.649
DATUM RL -1.000

DESIGN LEVEL	1.251	1.251	1.051	1.051	1.251	1.464	1.752	2.002	2.158	2.698
EXISTING SURFACE LEVEL	1.251	1.231	1.512	2.565	2.580	2.600	2.616	2.630	2.639	2.698
DESIGN OFFSET	-4.212	-0.500	0.000	2.500	2.875	3.462	4.134	4.734	5.129	7.690

CH 270.000

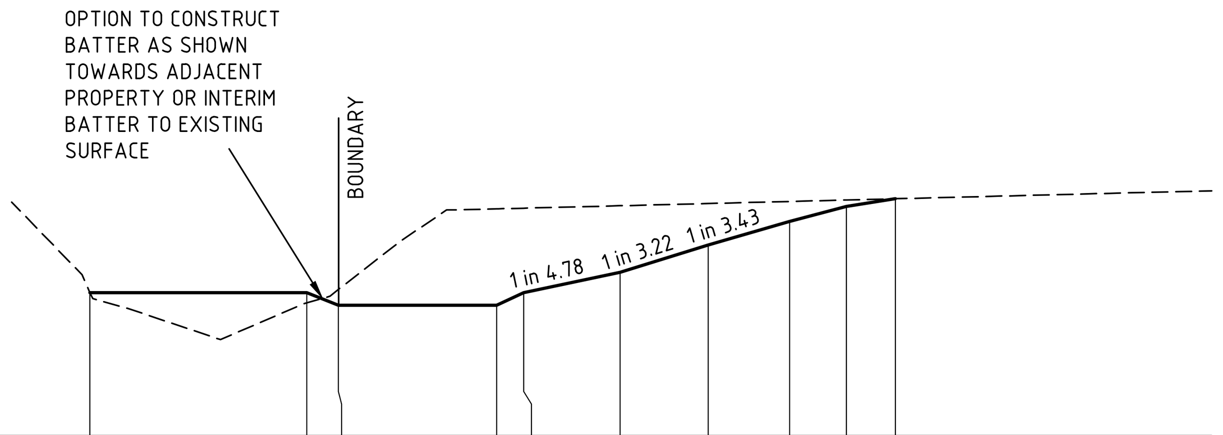

EASTING 342387.417
NORTHING 6270958.51
DATUM RL -1.000

DESIGN LEVEL	1.262	1.262	1.062	1.062	1.262	1.581	2.013	2.388	2.623	2.744
EXISTING SURFACE LEVEL	1.262	1.099	1.310	2.585	2.596	2.634	2.669	2.702	2.725	2.744
DESIGN OFFSET	-3.928	-0.500	0.000	2.500	2.929	4.452	5.844	7.130	8.030	8.804

CH 265.000

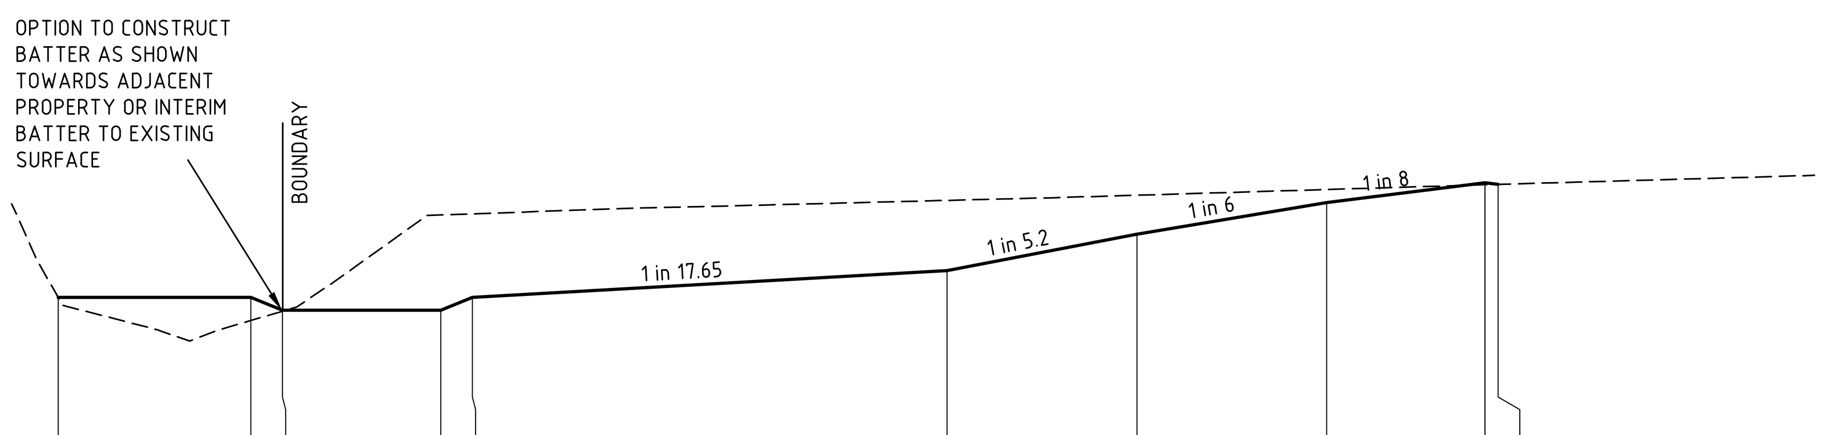

EASTING 342388.535
NORTHING 6270963.383
DATUM RL -1.000

DESIGN LEVEL	1.273	1.273	1.073	1.073	1.273	1.698	2.274	2.774	3.087	3.061
EXISTING SURFACE LEVEL	1.273	0.909	1.055	2.578	2.595	2.808	2.890	2.980	3.055	3.061
DESIGN OFFSET	-3.545	-0.500	0.000	2.500	3.000	10.500	13.500	16.500	19.000	19.207

CH 260.000

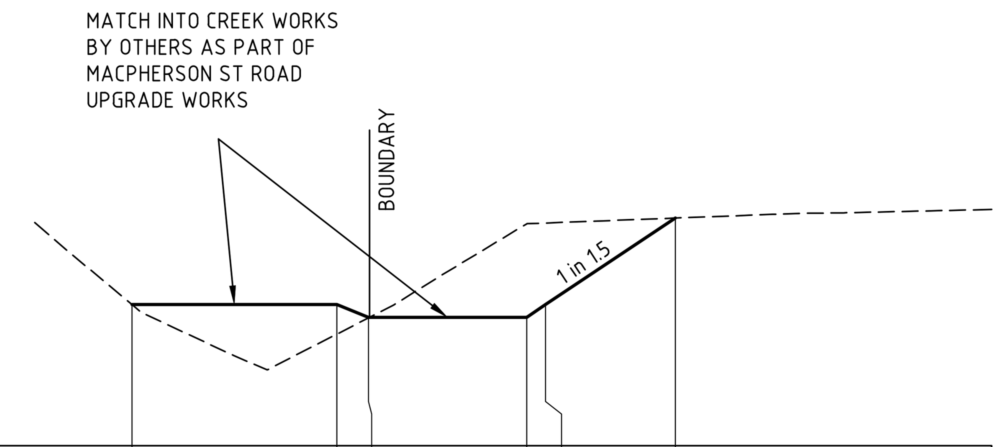

EASTING 342383.747
NORTHING 6270943.966
DATUM RL -1.000

DESIGN LEVEL	1.230	1.230	1.030	1.030	1.230	2.598
EXISTING SURFACE LEVEL	1.230	0.764	1.021	2.506	2.520	2.598
DESIGN OFFSET	-3.736	-0.500	0.000	2.500	2.800	4.852

CH 280.000

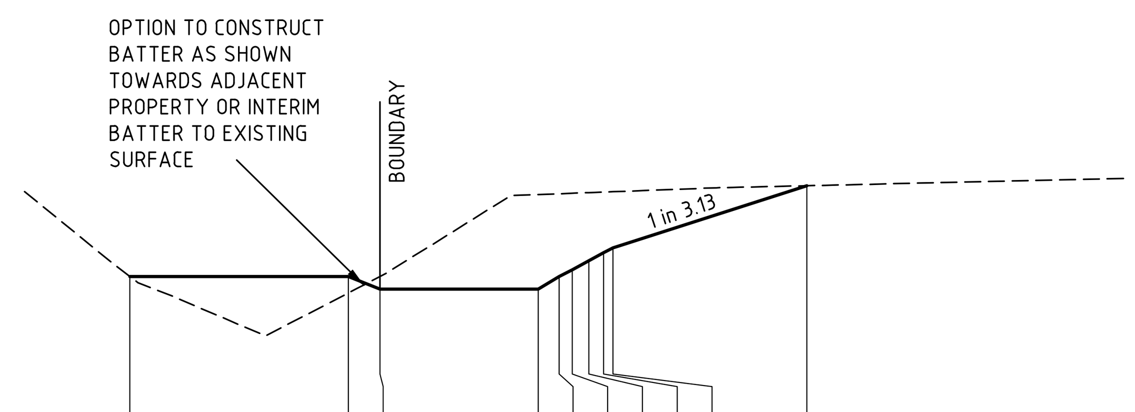

EASTING 342385.023
NORTHING 6270948.801
DATUM RL -1.000

DESIGN LEVEL	1.241	1.241	1.041	1.041	1.241	1.347	1.491	1.616	1.694	2.676
EXISTING SURFACE LEVEL	1.241	0.980	1.240	2.537	2.549	2.557	2.567	2.576	2.581	2.676
DESIGN OFFSET	-3.954	-0.500	0.000	2.500	2.833	3.040	3.303	3.534	3.681	6.749

CH 275.000

COPYRIGHT All rights reserved.
These drawings, plans and specifications and the copyright therein are the property of the Bonacci Group and must not be used, reproduced or copied wholly or in part without the written permission of the Bonacci Group.

Rev	Description	Date	By	App
P1	DEVELOPMENT APPLICATION	18.08.17	JH	-

Rev	Description	Date	By	App

BONACCI

BONACCI GROUP (NSW) Pty Ltd
ABN 29 102 716 352
Consulting Engineers, Structural - Civil - Infrastructure
Level 6, 37 York Street, Sydney, NSW 2000 Australia
Tel: +61 2 8247 8400 Fax: +61 2 8247 8444
sydney@bonaccigroup.com
www.bonaccigroup.com

Project Name: 2 MACPHERSON STREET WARRIEWOOD, NSW, 2102

Drawing Title: CREEK WORKS CROSS SECTION SHEET 5

DEVELOPMENT APPLICATION

Designed	JH	Project Director Approved	Date	North
Drawn	JH			
Scale	1:100	Project Ref	Drawing No	Rev
Date	18/08/17	20 21791 01	C207	P1
Sheet	A1			

File: G:\Job\2021791\01_Civil\Issued\Dwg\202179101C-C207-CAD[P1].dwg Plotted: 23.08.17 at 12:49 PM By: Jacky Hu