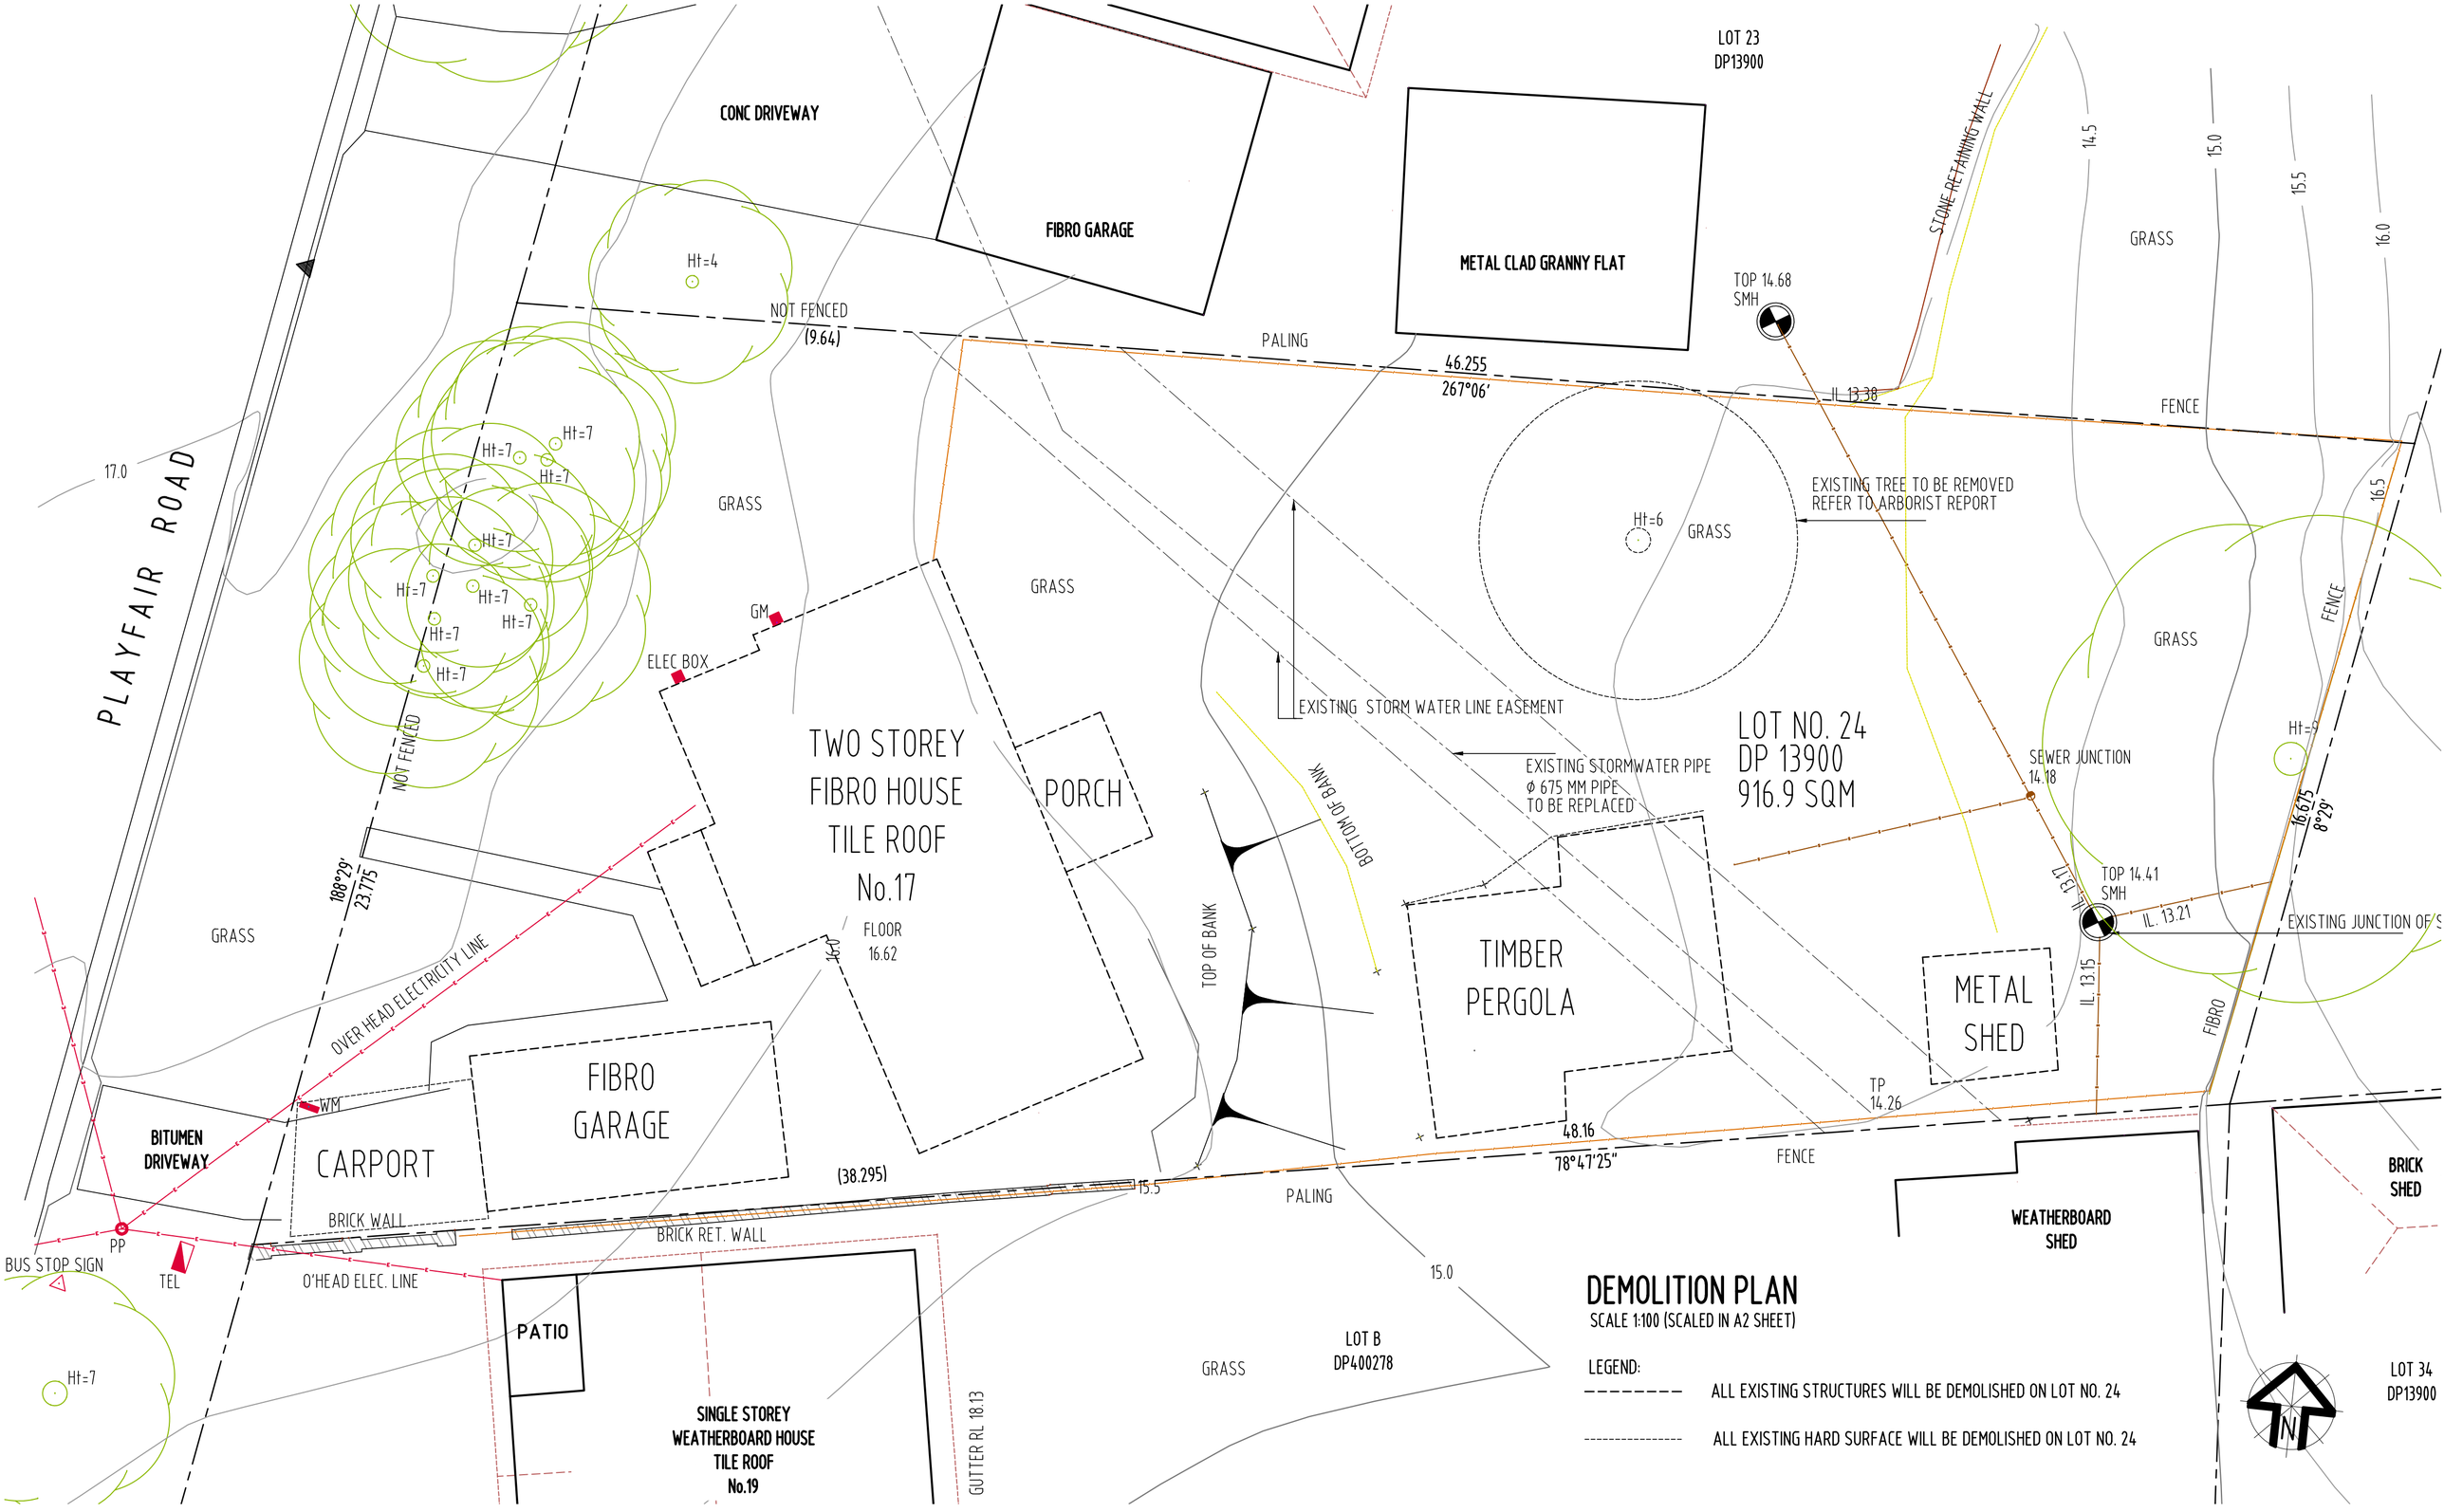

DEMOLITION PLAN

SCALE 1:100 (SCALED IN A2 SHEET)

LEGEND:

- - - - - - - - ALL EXISTING STRUCTURES WILL BE DEMOLISHED ON LOT NO. 24

- - - - - - - - - - - - - - ALL EXISTING HARD SURFACE WILL BE DEMOLISHED ON LOT NO. 24

rev.	date	details
A	July 2018	DEVELOPMENT APLICATION ISSUE
B	Dec. 2018	DEVELOPMENT APPLICATION ISSUE
		RETAINING AND REMOVING OF THE TREES ON SITE HAVE BEEN CORRECTED

PROPOSED NEW RESIDENTIAL DEVELOPMENT
at

No. 17 Playfair Road/ North Curl Curl
for
Mrs. P. Simson

title sheet: DEMOLITION PLAN

scale: 1:200
date: December 2018
drawn: Milan Busina.
sheet No.: 10
revision: B