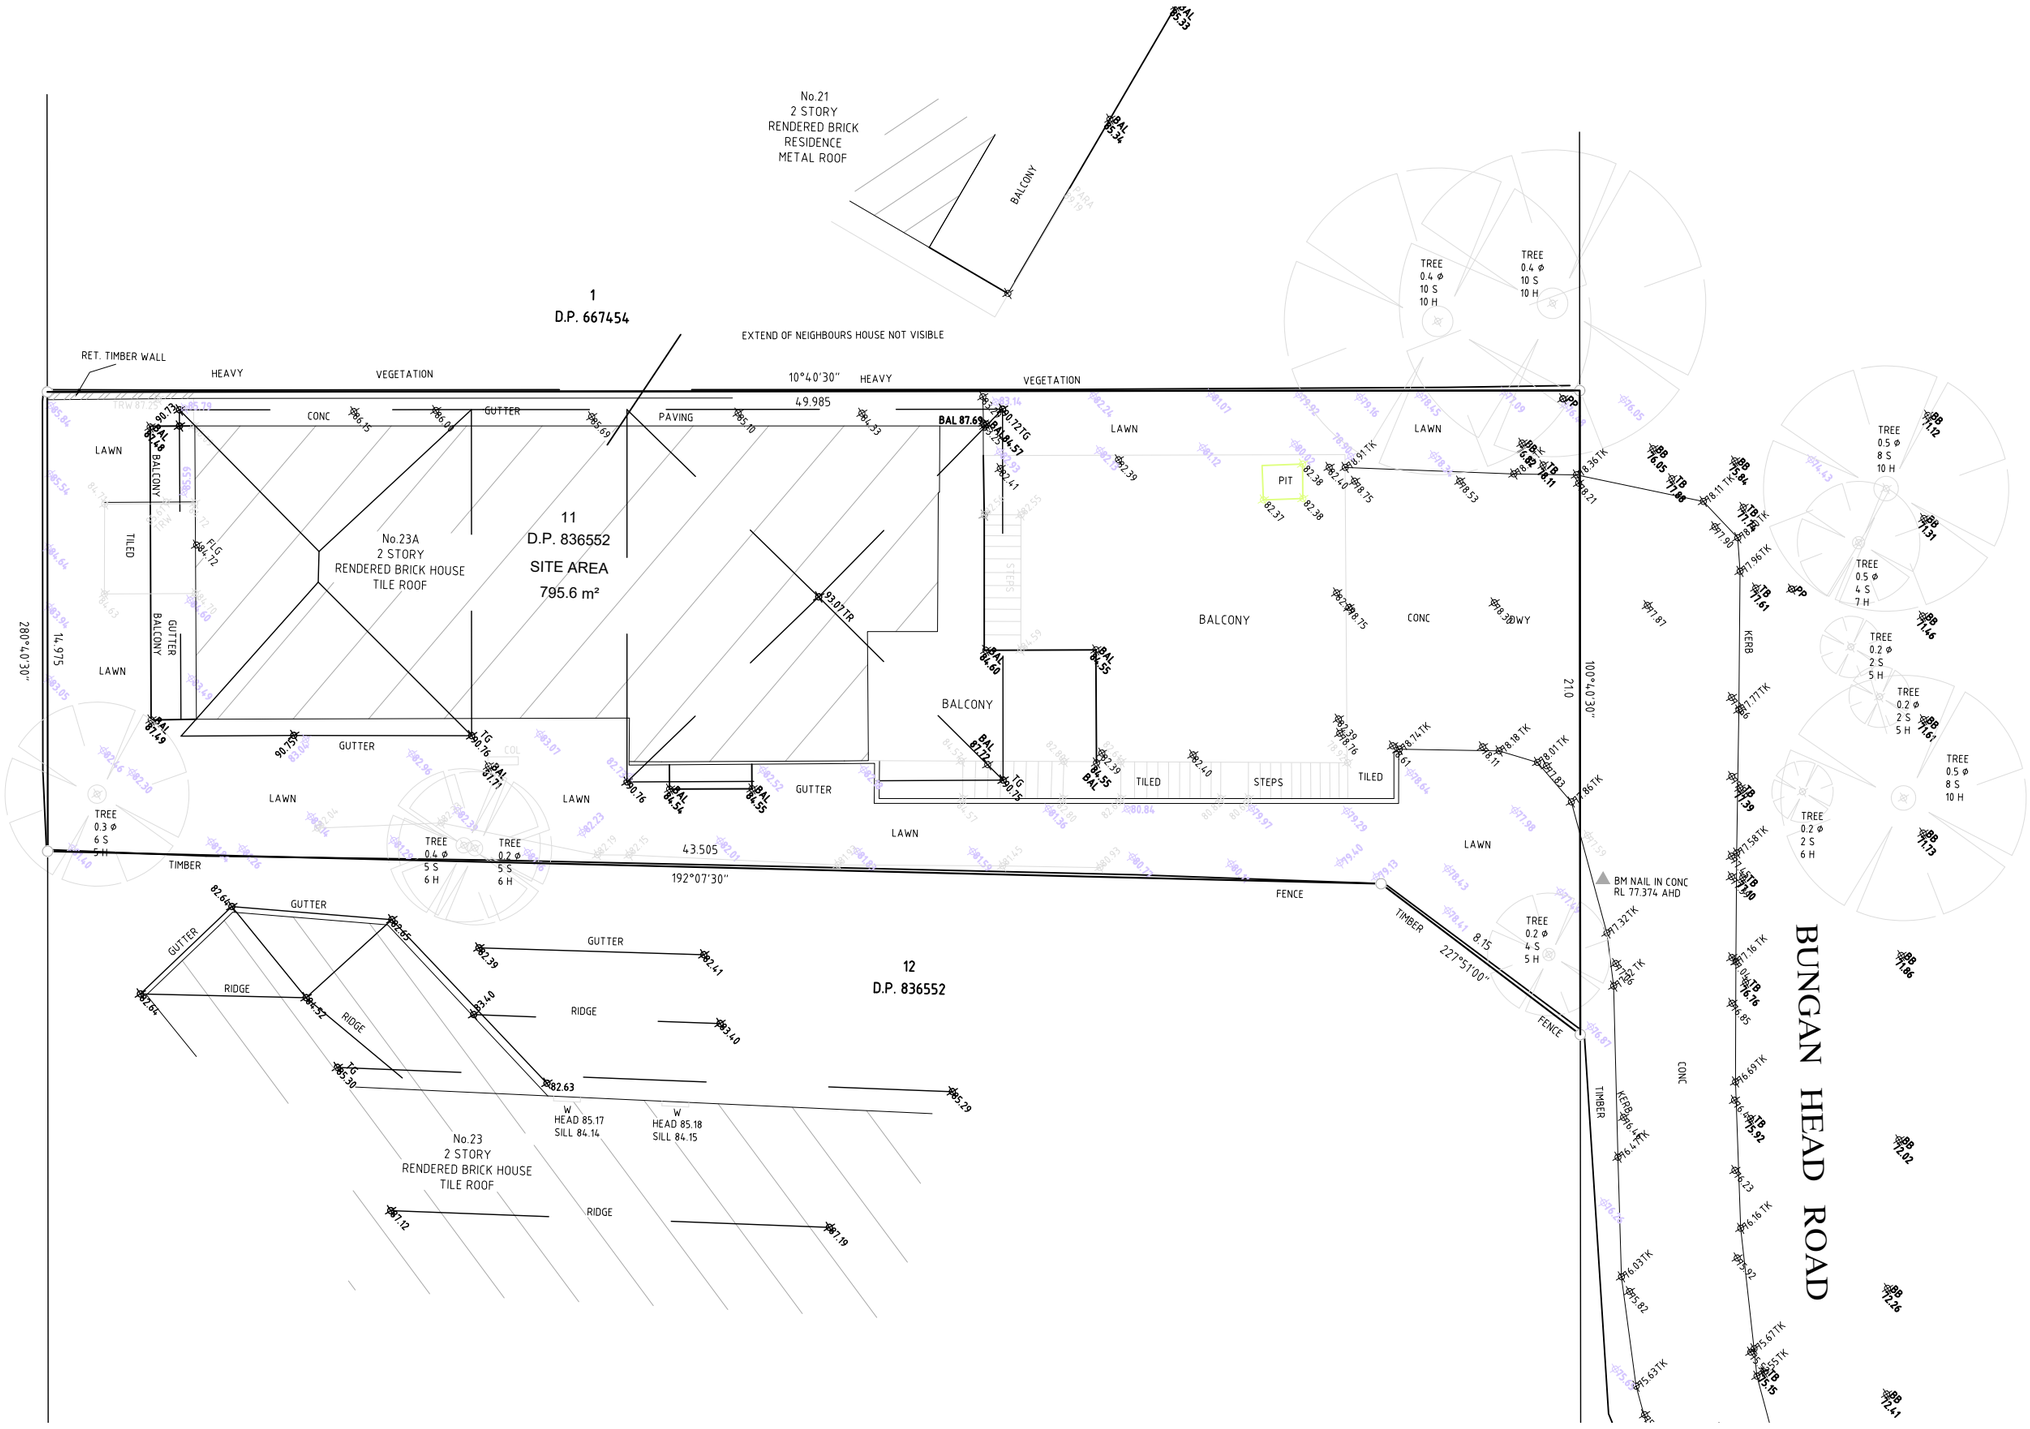

NOTES

- ALL WORKS TO BE IN ACCORDANCE WITH THE BUILDING CODE OF AUSTRALIA, AUSTRALIAN STANDARDS, STATUTORY REGULATIONS AND LOCAL AUTHORITY REQUIREMENTS.
- CONTRACTOR TO ENSURE CONSISTENCY BETWEEN SIMILAR MATERIAL IS MAINTAINED.
- PREPARE & MAKE GOOD ALL SURFACES & SUBSTRATE AS REQUIRED TO RECEIVE NEW FINISHES AS PER MANUFACTURER'S SPECIFICATION.
- ALL DIMENSIONS TO BE CHECKED ON SITE BEFORE COMMENCEMENT OF WORK. ALL DIMENSIONS MUST BE CHECKED & VERIFIED ON SITE PRIOR TO CONSTRUCTION & MANUFACTURE OF ANY ITEM.
- THIS DRAWING IS COPYRIGHT AND THE PROPERTY OF THE AUTHOR. IT MUST NOT BE RETAINED, COPIED OR USED WITHOUT THE EXPRESS AUTHORITY OF PLAY CO PTY LTD.

REV	DATE	DESCRIPTION
P1	27/01/21	PRELIMINARY
P2	01/02/21	PRELIMINARY
A	10/02/21	DA ISSUE
B		
C		
D		
E		
F		
G		

PROJECT

23A Bungan Head Road Newport

ARCHITECT

PLAY

PLAY CO PTY LTD
ABN 206 135 521 86
Suite 6.14 55 Miller Street Pyrmont NSW 2009
ACCOUNTS@PLAY-CO.COM.AU

CLIENT

Cathy Saad

PROJECT NUMBER	P169	PROJECT ADDRESS	23A Bungan Head Road Newport
DRAWING NUMBER	A02	DRAWING TITLE	EXISTING SURVEY PLAN

SCALE	1:200	PAPER SIZE	A3	REVISION	A
DRAWN BY	RN	REVIEWED BY	NK	PROJECT STATUS	DA ISSUE