S4.55 Modification Application

INSTALLATION OF ACCESSIBLE LIFT

PASADENA

1858 PITTWATER RD, CHURCH POINT

QUATTRO PROJECT NUMBER 18-0452

ARCHITECTURAL DRAWINGS

DA-A-000	COVER SHEET
DA-A-050	SITE PLAN
DA-A-100	GROUND FLOOR PLAN
DA-A-101	LEVEL 1 PLAN
DA-A-102	ROOF TOP PLAN
DA-A-150	LIFT DETAILS

Modification Application

This drawing is protected by copyright.

Figured dimensions shall take precedence over scale. Contractors must verify all dimensions on job before commencing any work or making shop drawings.

Rev. No.	Date	Revision	Auth'd
A	13/8/19	Modification Application	PJH

quattro architecture

www.qarch.com.au

Quattro Architecture
ACN 150 198 842

Sydney 61 2 9091 0190
Suite 129, Lifestyle Working
117 Old Pittwater Road Brookvale
NSW 2100

Registered Architect - 6854
Peter Hosking (Director)

Canberra 61 2 6285 3829
Unit 111, Level 1, Phillip Court,
43-57 Townshend Street Phillip,
ACT 2606

Registered Architect - 2384
Tim Zuber

Project
PASADENA
PROPOSED NEW ACCESSIBLE LIFT

Drawing title
COVER SHEET

Drawn By	Checked By		
DC	PH		
Project Number	**Drawing Number**	**Rev**	
18-0452	DA-A-000	A	

N

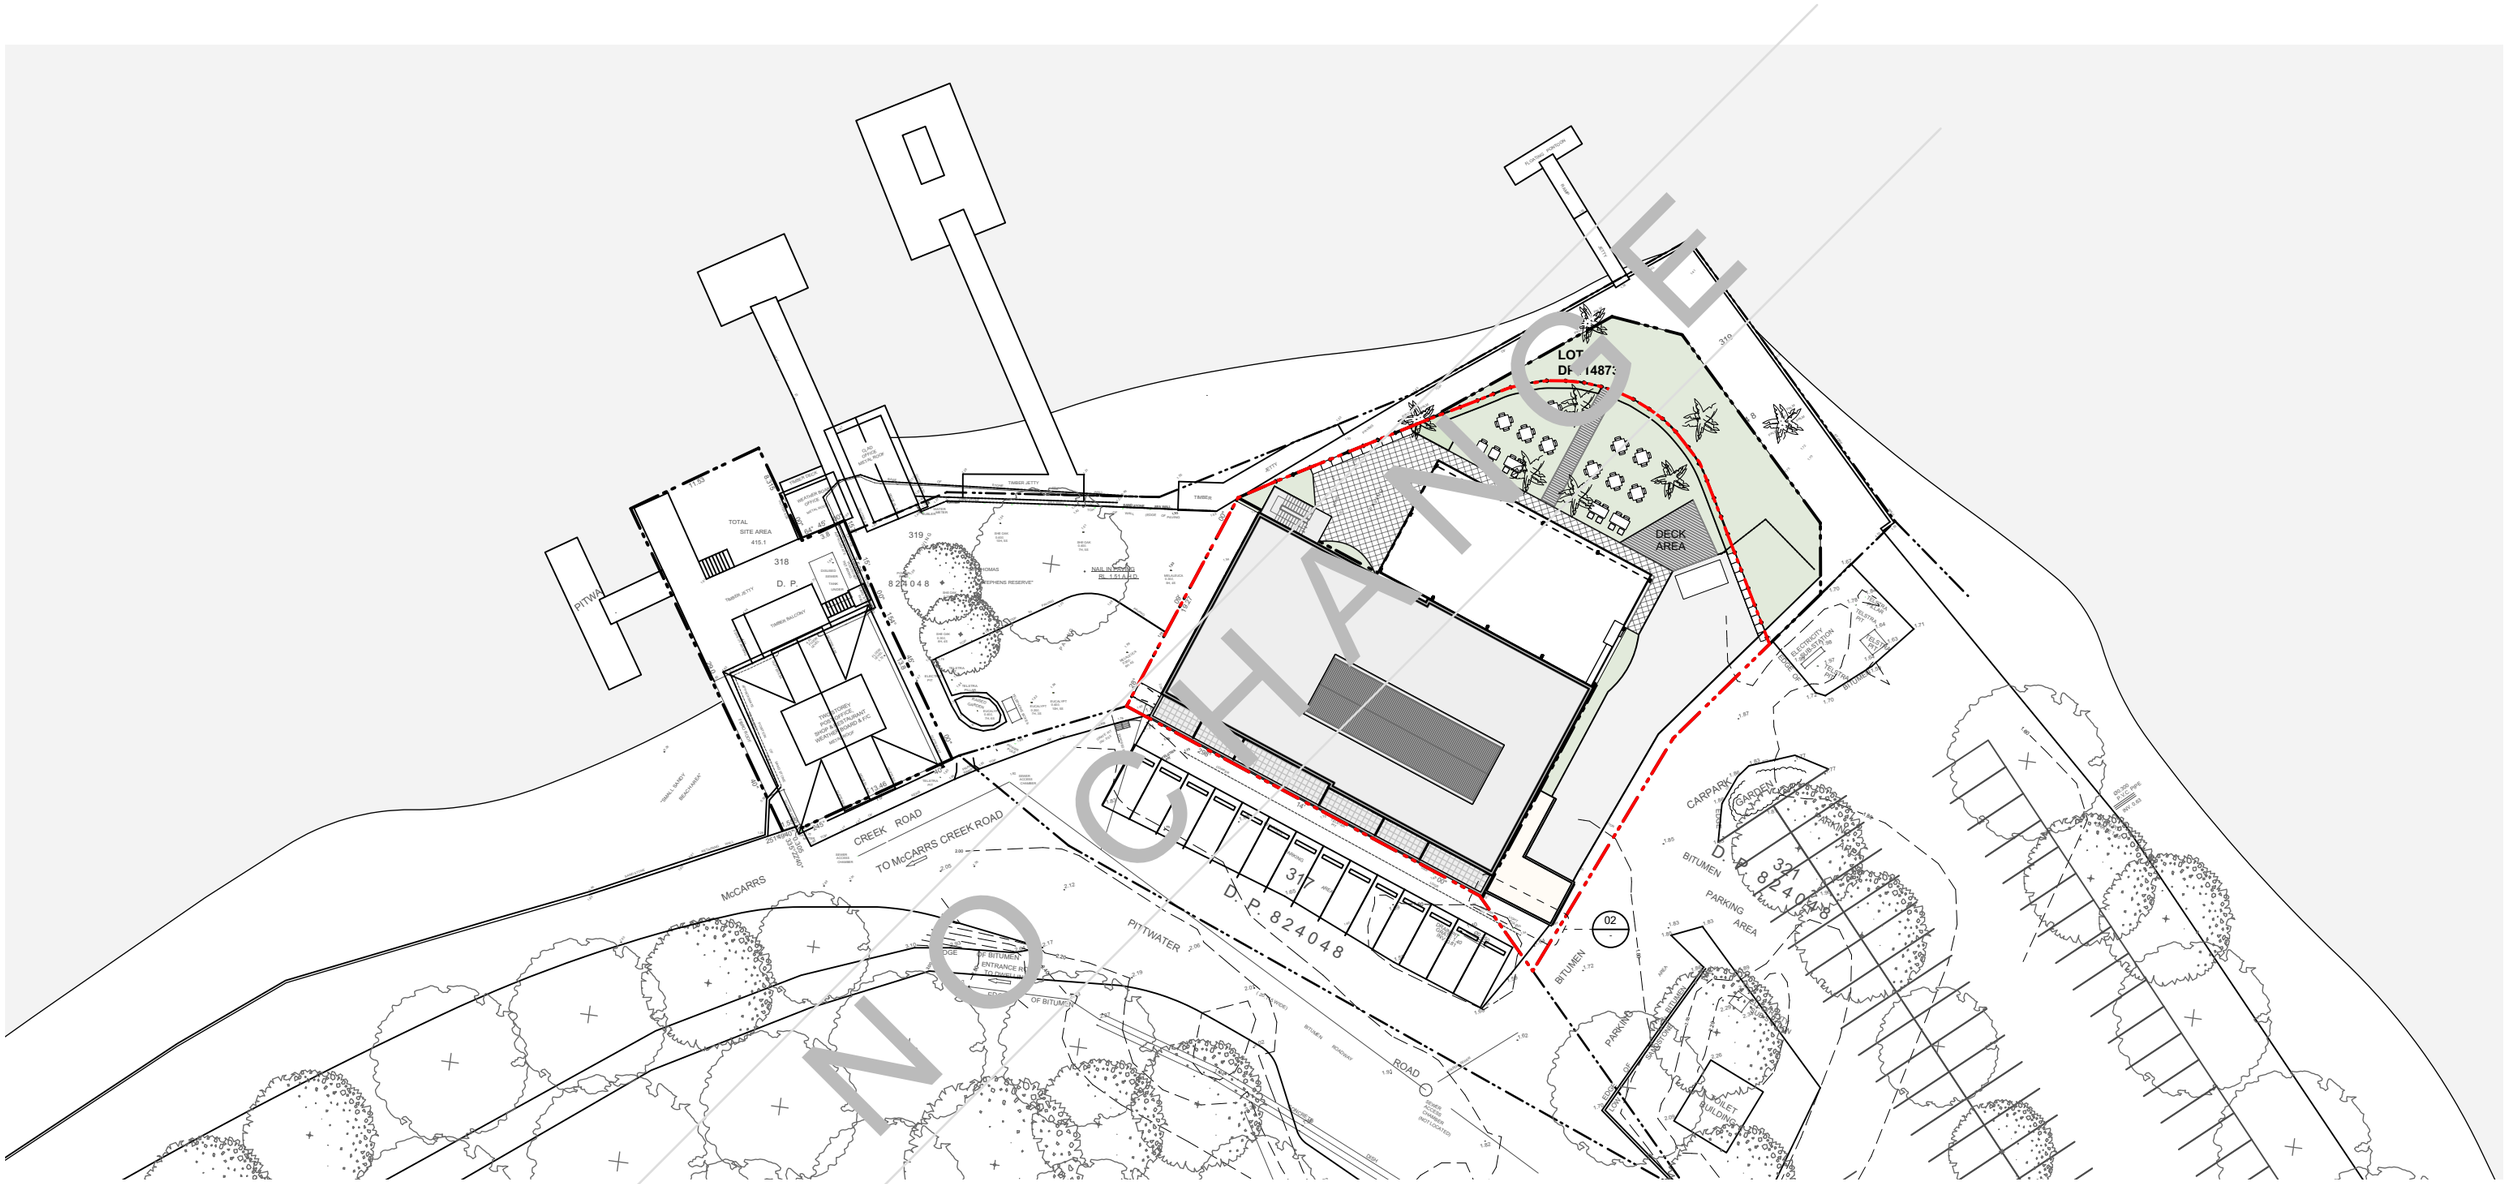

01 SITE PLAN
scale 1:500

Scale at A3 1:500
0m 5 10 25 40

Figured dimensions shall take precedence over scale. Contractors must verify all dimensions on job before commencing any work or making shop drawings.

Rev. No.	Date	Revision	Auth'd
A	13/8/19	Modification Application	PJH

quattro architecture
www.qarch.com.au
Quattro Architecture
ACN 150 198 842

Sydney 61 2 9091 0190
Suite 129, Lifestyle Working
117 Old Pittwater Road Brookvale
NSW 2100

Registered Architect - 6854
Peter Hosking (Director)

Canberra 61 2 6285 3829
Unit 111, Level 1, Phillip Court,
43-57 Townshend Street Phillip,
ACT 2606

Registered Architect - 2384
Tim Zuber

Project
PASADENA
PROPOSED NEW ACCESSIBLE LIFT

Drawing title
SITE PLAN

Drawn By	Checked By	
DC	PH	
Project Number	**Drawing Number**	**Rev**
18-0452	DA-A-050	A

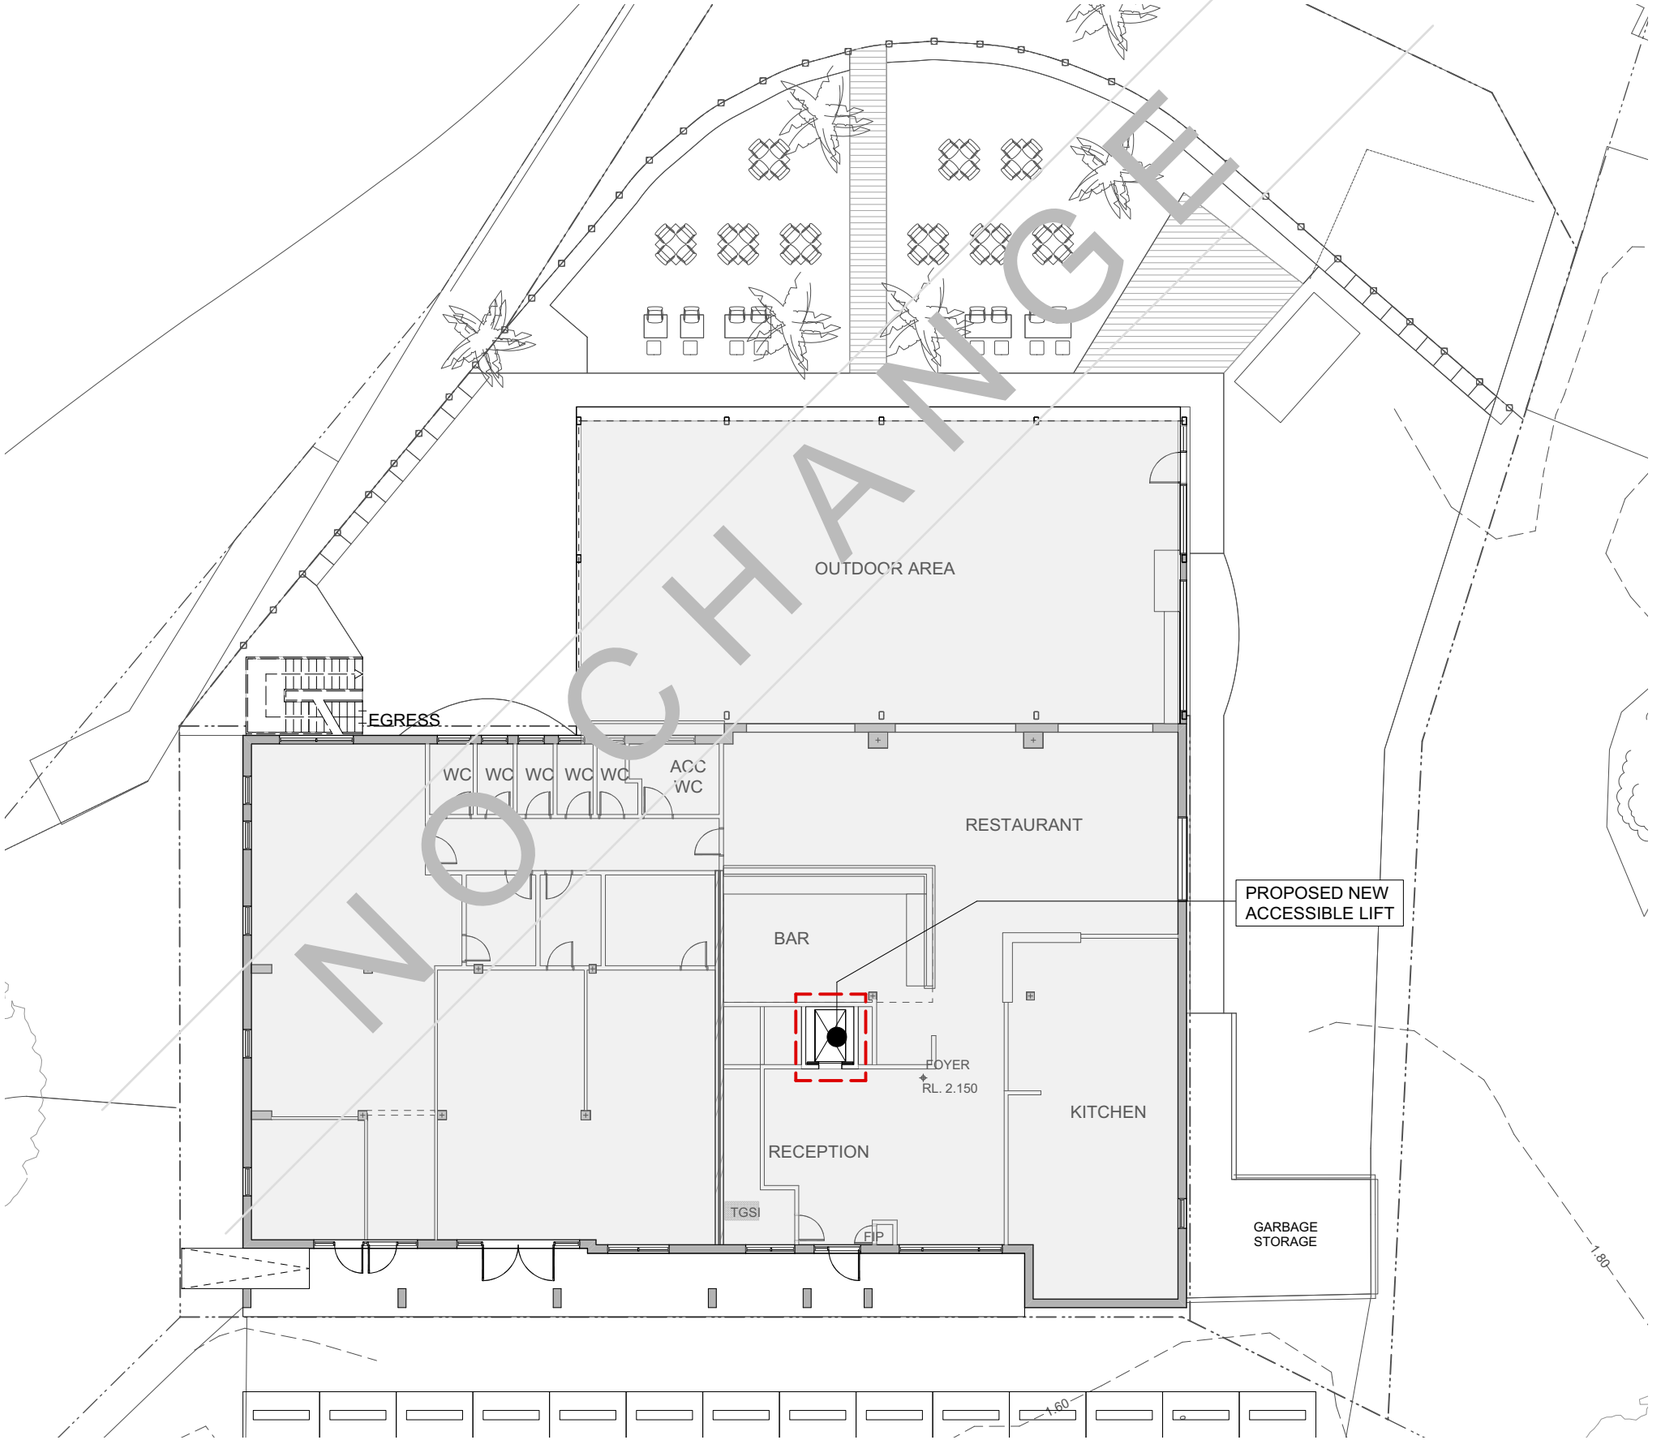

01 GROUND FLOOR PLAN
scale 1:200

Scale at A3 1:150
0m 1 2.5 5 10 12.2

Figured dimensions shall take precedence over scale. Contractors must verify all dimensions on job before commencing any work or making shop drawings.

NOTE: CONTRACTOR TO CHECK ALL MEASUREMENTS ON SITE

Rev. No.	Date	Revision	Auth'd
A	13/8/19	Modification Application	PJH

quattro architecture
www.qarch.com.au
Quattro Architecture
ACN 150 198 842

Sydney 61 2 9091 0190
Suite 129, Lifestyle Working
117 Old Pittwater Road Brookvale
NSW 2100

Registered Architect - 6854
Peter Hosking (Director)

Canberra 61 2 6285 3829
Unit 111, Level 1, Phillip Court,
43-57 Townshend Street Phillip,
ACT 2606

Registered Architect - 2384
Tim Zuber

Project
PASADENA
PROPOSED NEW ACCESSIBLE LIFT

Drawing title
GROUND FLOOR PLAN

Drawn By	Checked By
DC	PH

Project Number	Drawing Number	Rev
18-0452	DA-A-100	A

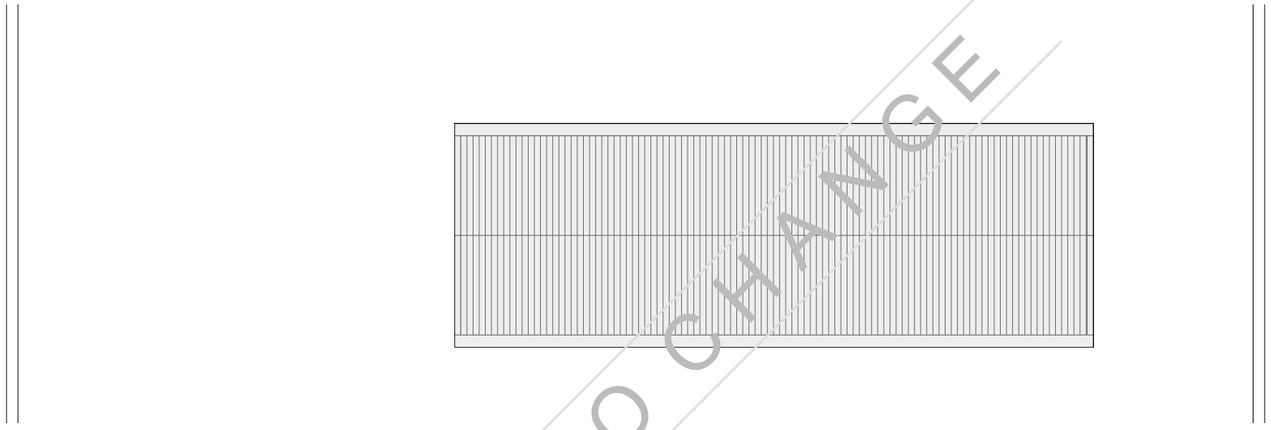

01 ROOF PLAN
scale 1:150

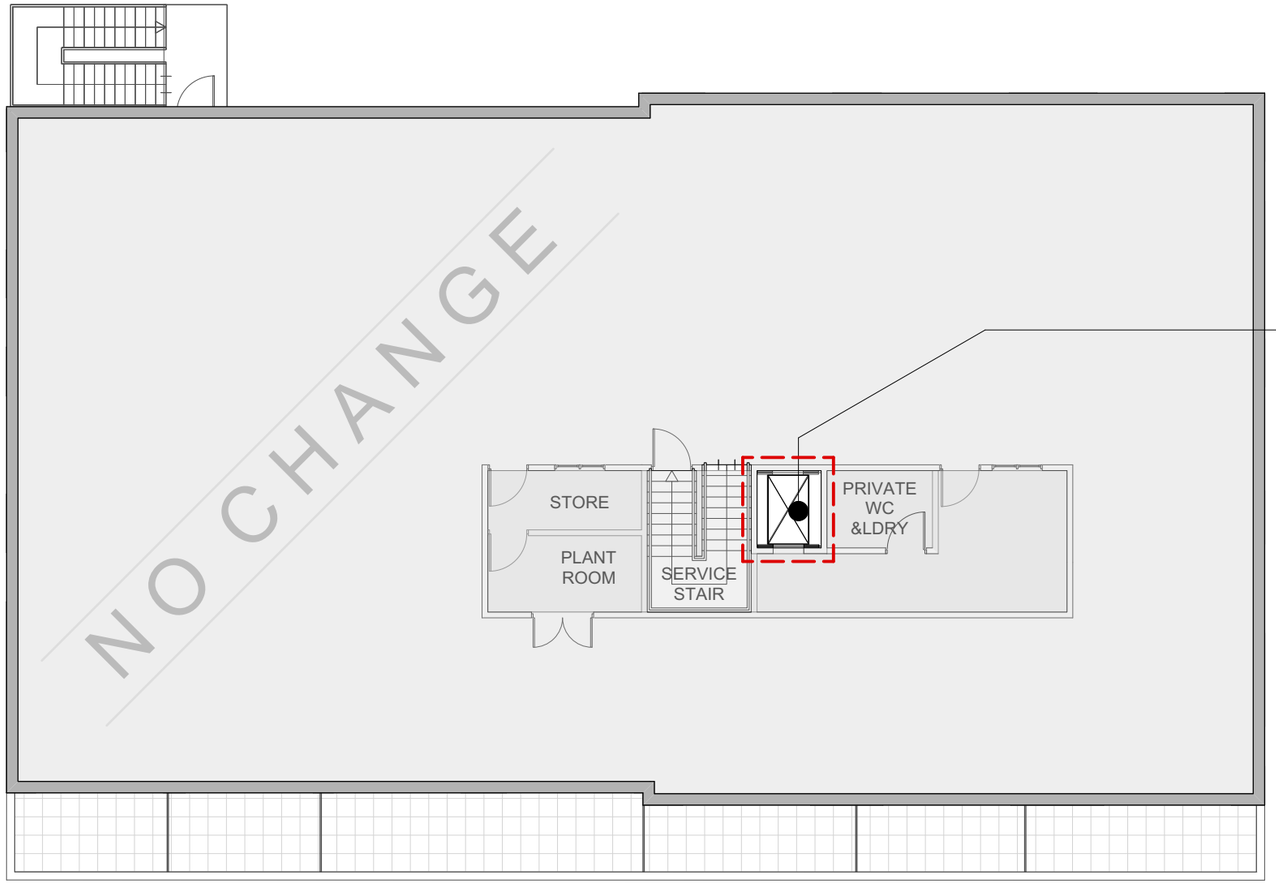

02 LEVEL 2
scale 1:150

NO CHANGE
NO CHANGE

N

Scale at A3 1:150
0m 1 2.5 5 10 12.2

Figured dimensions shall take precedence over scale. Contractors must verify all dimensions on job before commencing any work or making shop drawings.

NOTE: CONTRACTOR TO CHECK ALL MEASUREMENTS ON SITE

Rev. No.	Date	Revision	Auth'd
A	13/8/19	Modification Application	PJH

quattro architecture
www.qarch.com.au
Quattro Architecture
ACN 150 198 842

Sydney 61 2 9091 0190
Suite 129, Lifestyle Working
117 Old Pittwater Road Brookvale
NSW 2100

Registered Architect - 6854
Peter Hosking (Director)

Canberra 61 2 6285 3829
Unit 111, Level 1, Phillip Court,
43-57 Townshend Street Phillip,
ACT 2606

Registered Architect - 2384
Tim Zuber

Project
PASADENA
PROPOSED NEW ACCESSIBLE LIFT

Drawing title
LEVEL 2 & ROOF PLAN

Drawn By	Checked By
DC	PH

Project Number	Drawing Number	Rev
18-0452	A	

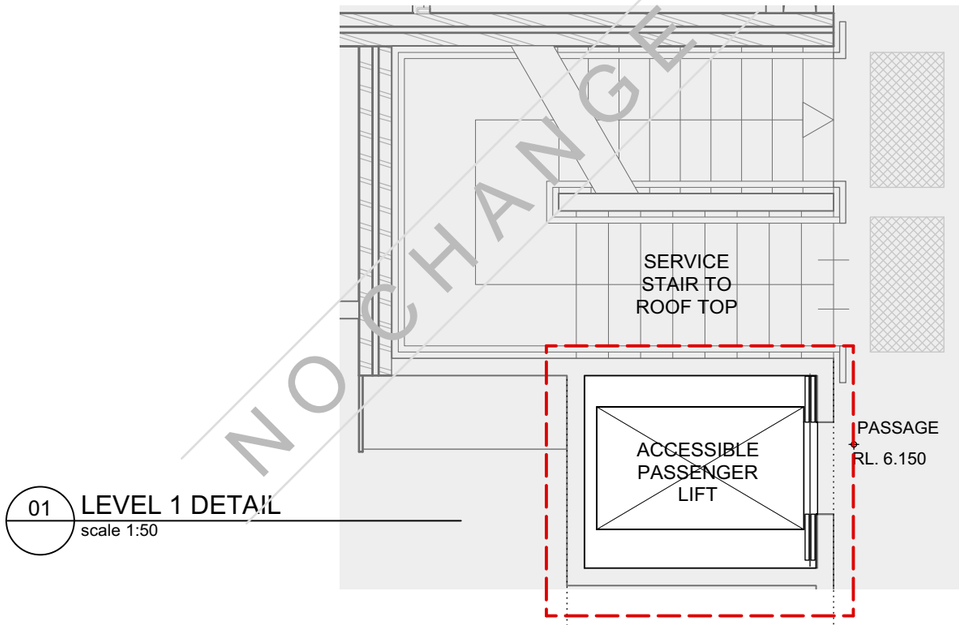

01 LEVEL 1 DETAIL
scale 1:50

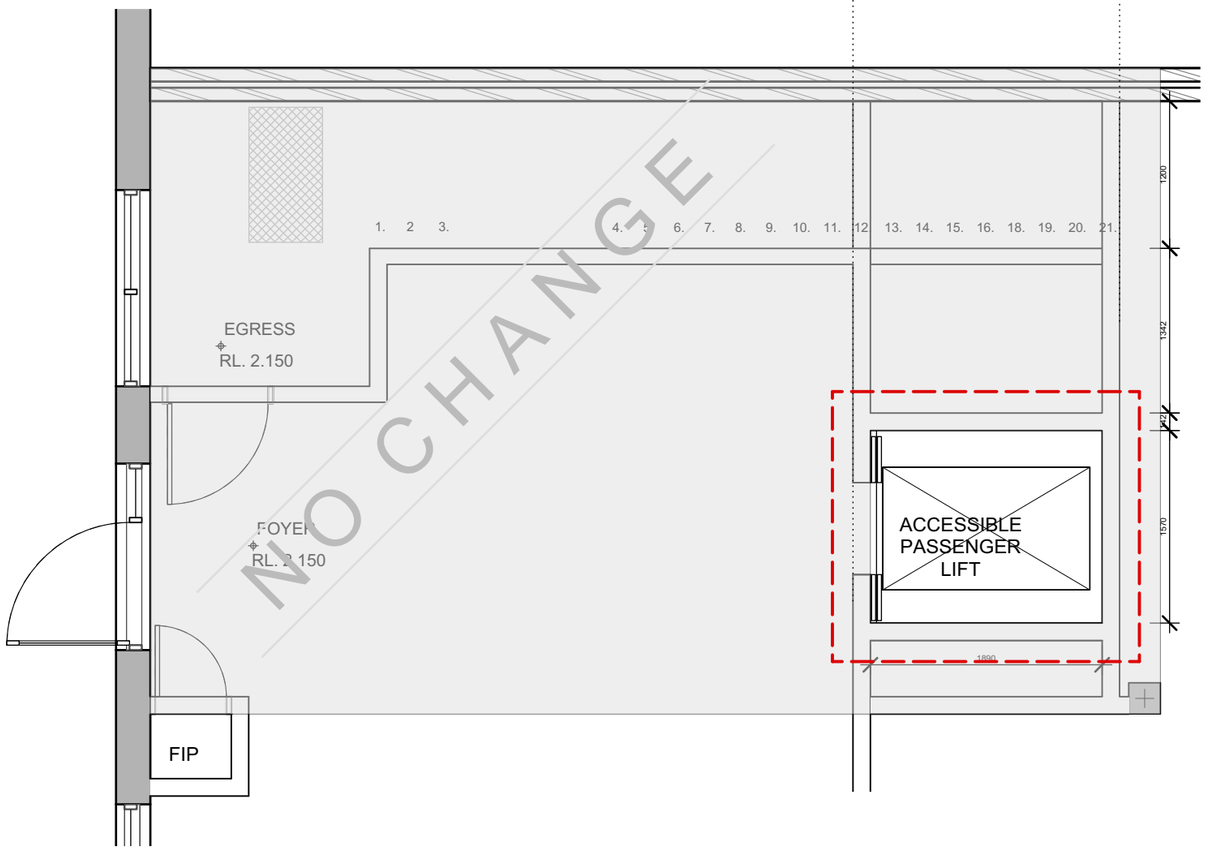

02 GROUND FLOOR DETAIL
scale 1:50

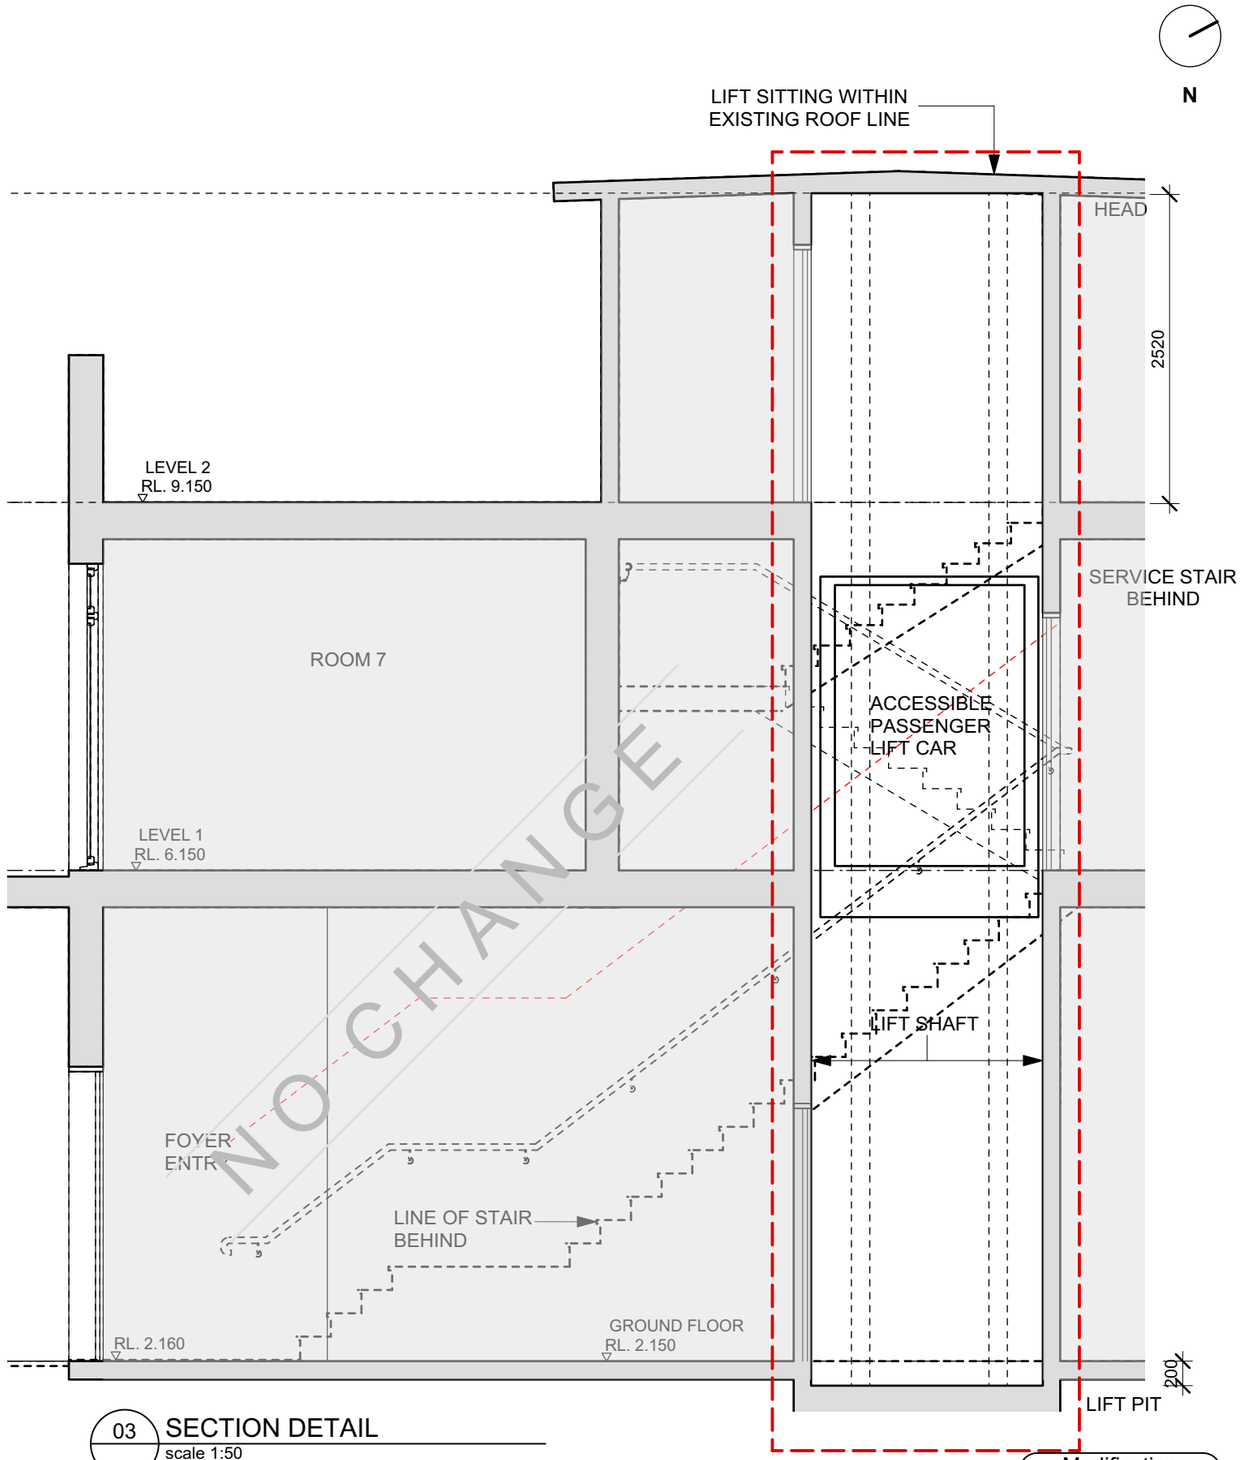

03 SECTION DETAIL
scale 1:50

Modification Application

NO CHANGE

This drawing is protected by copyright.

Scale at A3 1:50
0mm 500 1m 2.5 4

Figured dimensions shall take precedence over scale. Contractors must verify all dimensions on job before commencing any work or making shop drawings.

NOTE: CONTRACTOR TO CHECK ALL MEASUREMENTS ON SITE

Rev. No.	Date	Revision	Auth'd
A	13/8/19	Modification Application	PJH

quattro architecture
www.qarch.com.au
Quattro Architecture
ACN 150 198 842

Sydney 61 2 9091 0190
Suite 129, Lifestyle Working
117 Old Pittwater Road Brookvale
NSW 2100

Registered Architect - 6854
Peter Hosking (Director)

Canberra 61 2 6285 3829
Unit 111, Level 1, Phillip Court,
43-57 Townshend Street Phillip,
ACT 2606

Registered Architect - 2384
Tim Zuber

Project
PASADENA
PROPOSED NEW ACCESSIBLE LIFT

Drawing title
PLAN & SECTION- PROPOSED NEW LIFT

Drawn By	Checked By
DC	PH

Project Number	Drawing Number	Rev
18-0452	DA-A-150	A