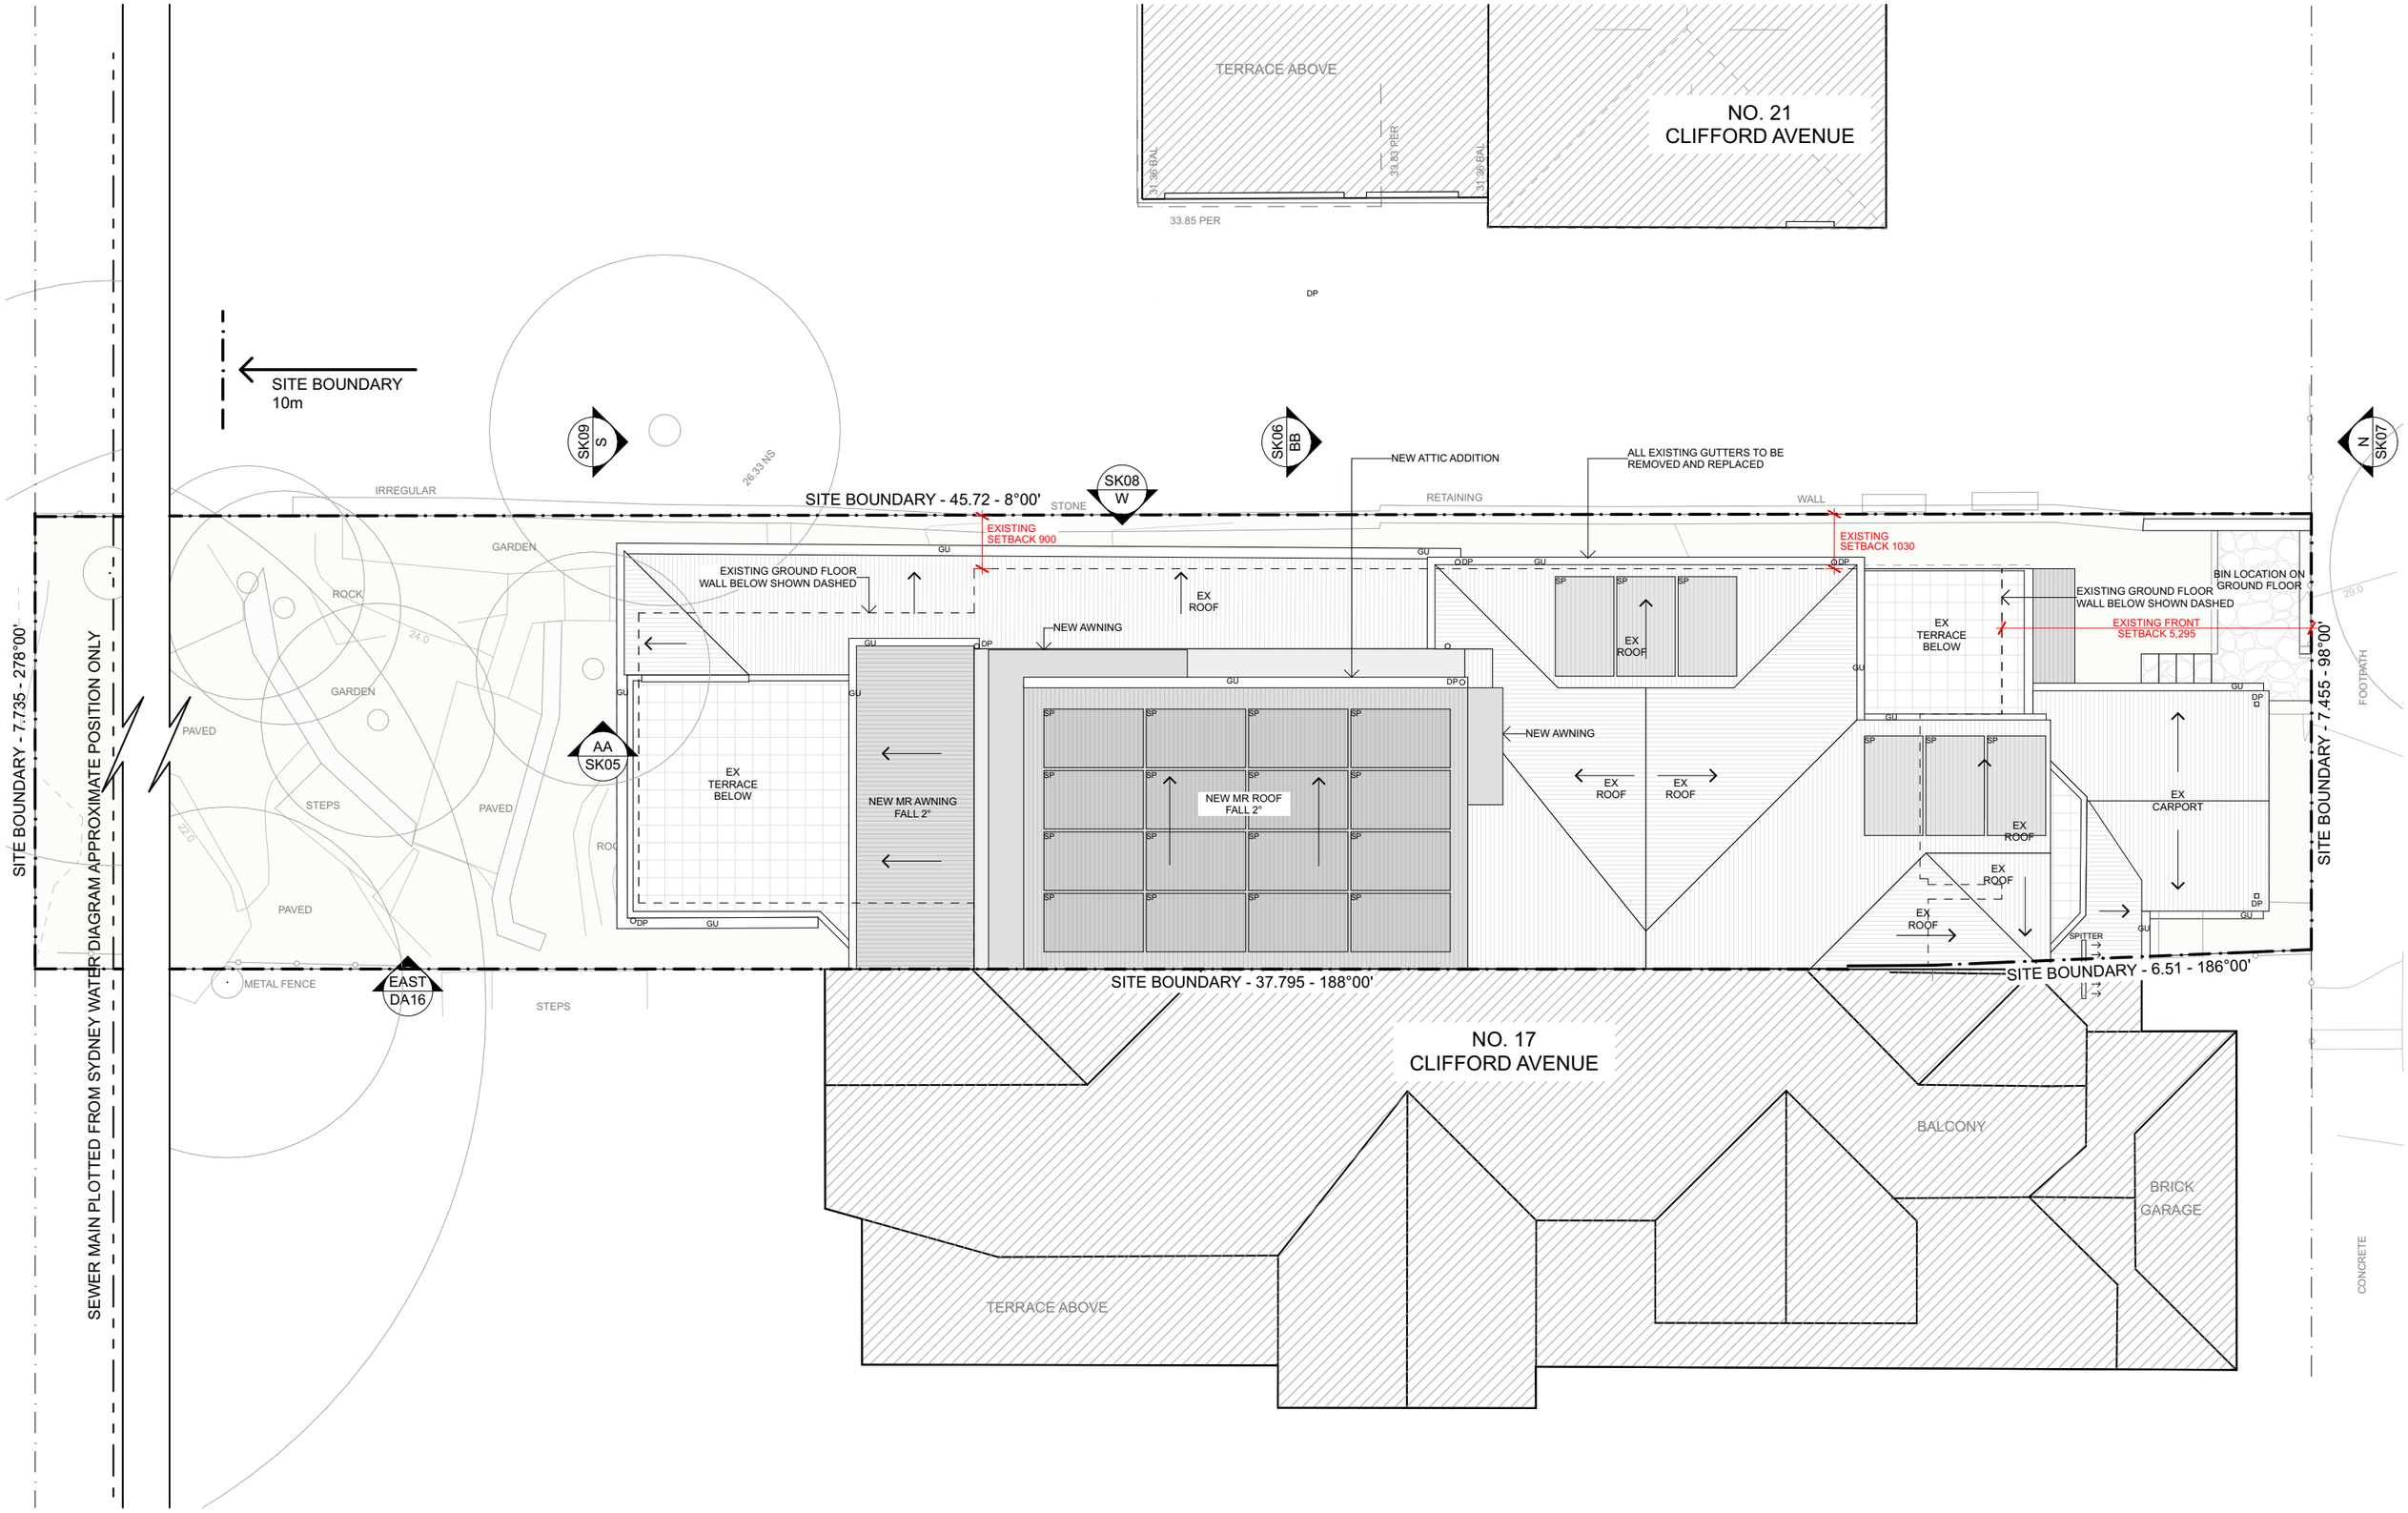

Watershed\/\Architects

Nominated Architect Mark Korgul No. 6221 **Studio** 9977 1076 **Address** Level 1, 167 Pittwater Road Manly NSW 2095

ISSUE	FOR	DATE
A	DA	28/5/2024

JOB NO:	23012
ADDRESS:	19 Clifford Avenue, Fairlight
CLIENT:	Penny & Lee Palmer
SCALE:	1:100 @ A3

SITE & ROOF PLAN

SHEET: DA07

ISSUE: A