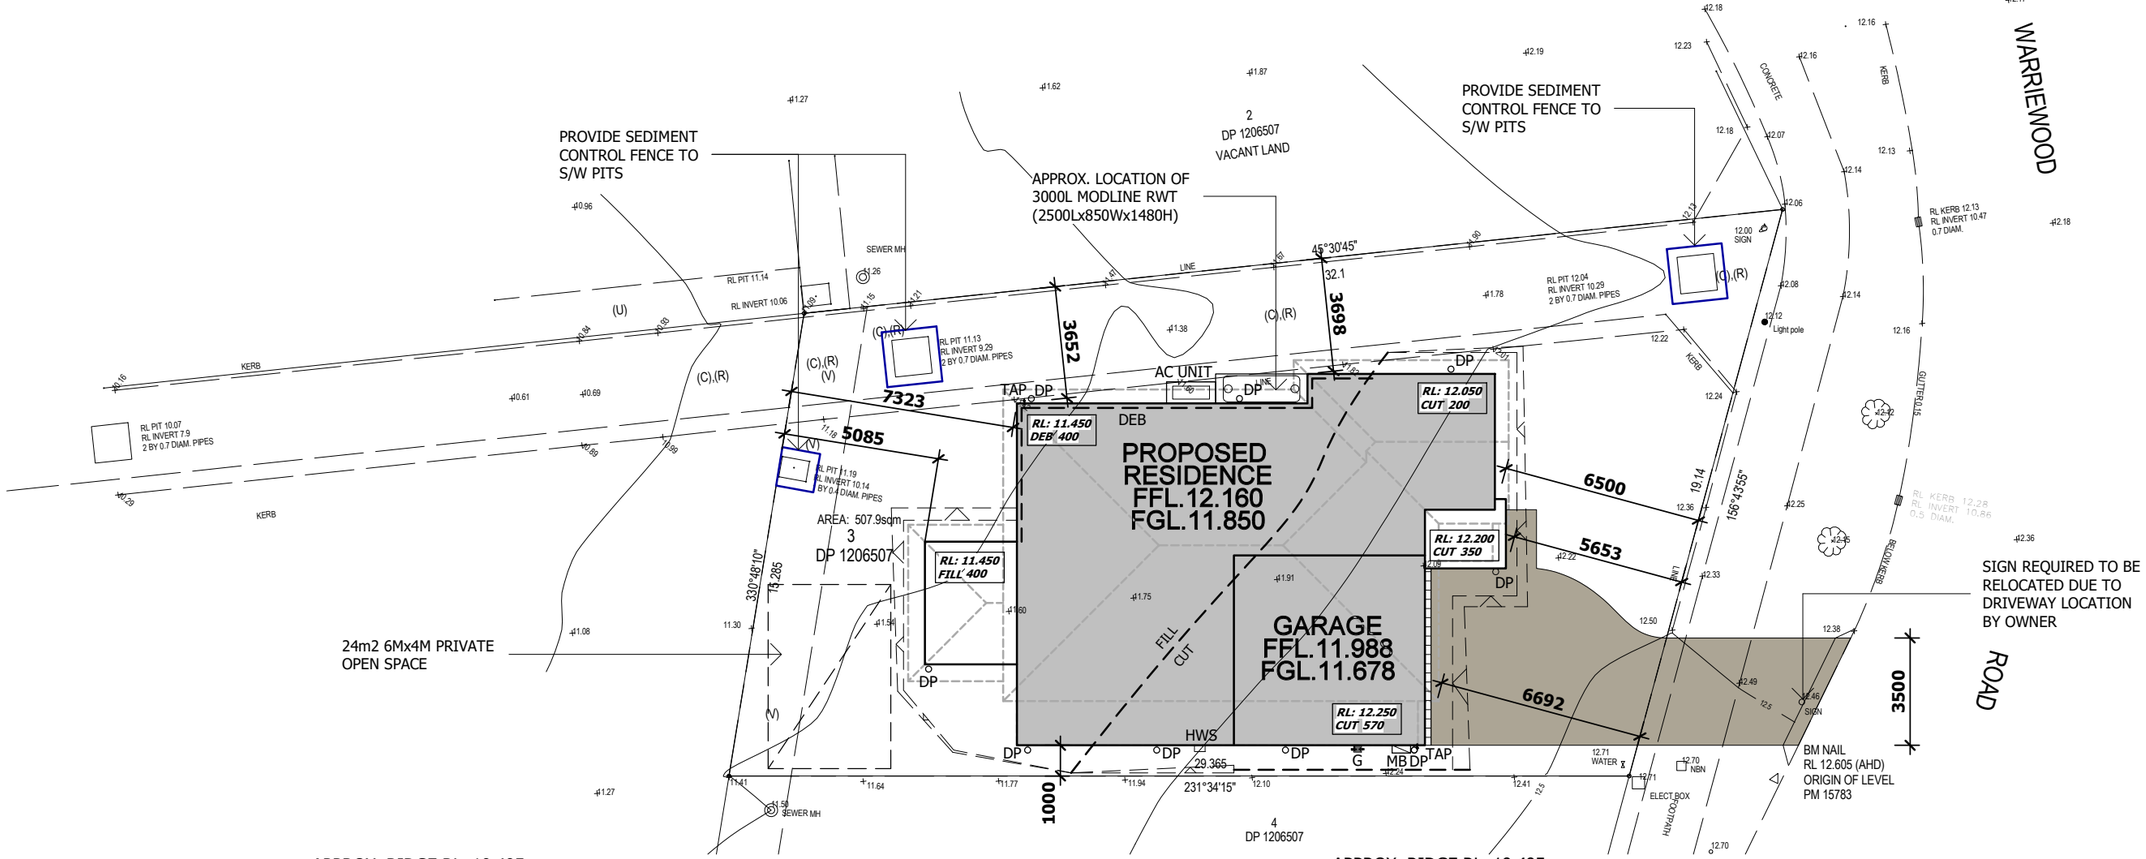


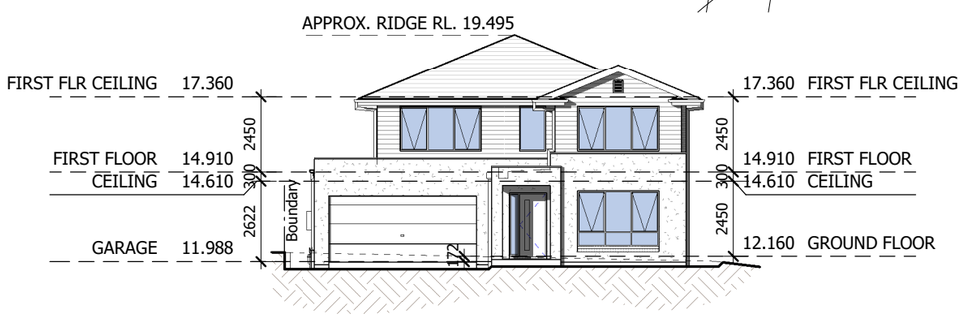


## North Eastern Elevation Notification

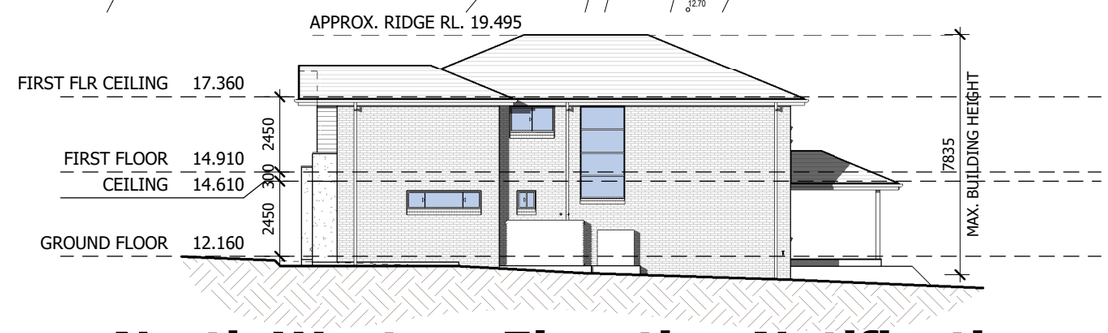


## North Western Elevation Notification

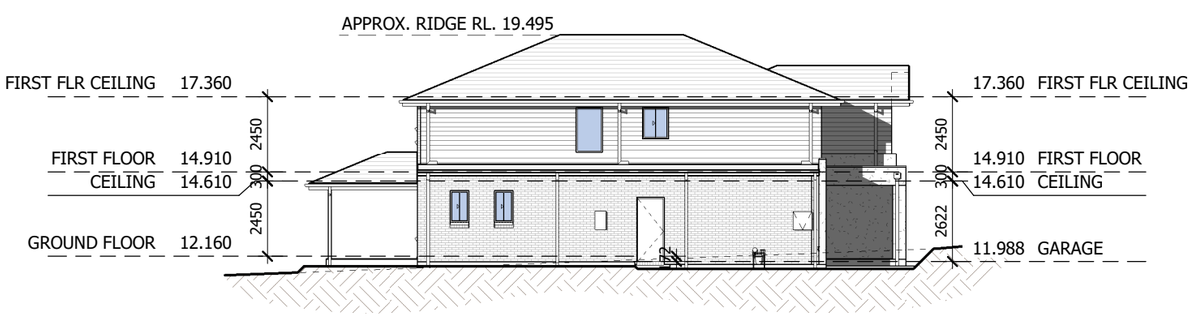


## South Eastern Elevation Notification

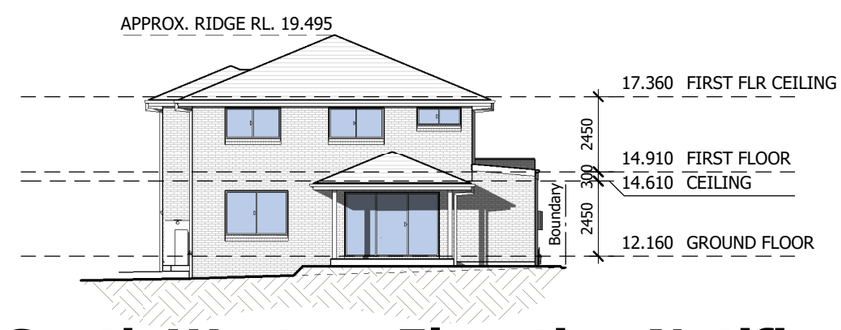


## South Western Elevation Notification

NEIGHBOUR NOTIFICATION PLAN

1 : 200

HOTONDO HOMES HORNSBY
9/4 HAMLEY ROAD, MOUNT KURING-GAI, NSW, 2080
PH. 02 9457 6800 FAX. 02 9457 7600

COPYRIGHT OF THIS DOCUMENT IS OWNED BY HOTONDO HOMES PTY LTD. UNDER THE PROVISIONS OF THE COPYRIGHT ACT 1968 AND IS INTENDED FOR USE ONLY AS AUTHORISED BY HOTONDO HOMES PTY LTD © 2019

Hotondo Homes
AUSTRALIA'S NATIONAL NETWORK OF LOCAL BUILDERS

PROPOSED DOUBLE STOREY HOME

BOOTH
LOT 3, DP 1206507
53 WARRIEWOOD ROAD
WARRIEWOOD

| DATE: | DRAWN: |
|---|---|
| 17.09.19 | SCBD |

| DATE: | AMENDMENT: | Rev |
|---|---|---|
| 26.06.19 | CONCEPT SKETCH | A |
| 29.08.19 | DA PLANS | B |
| 17.09.19 | DA PLANS | C |

PAGE No. 18 | 18