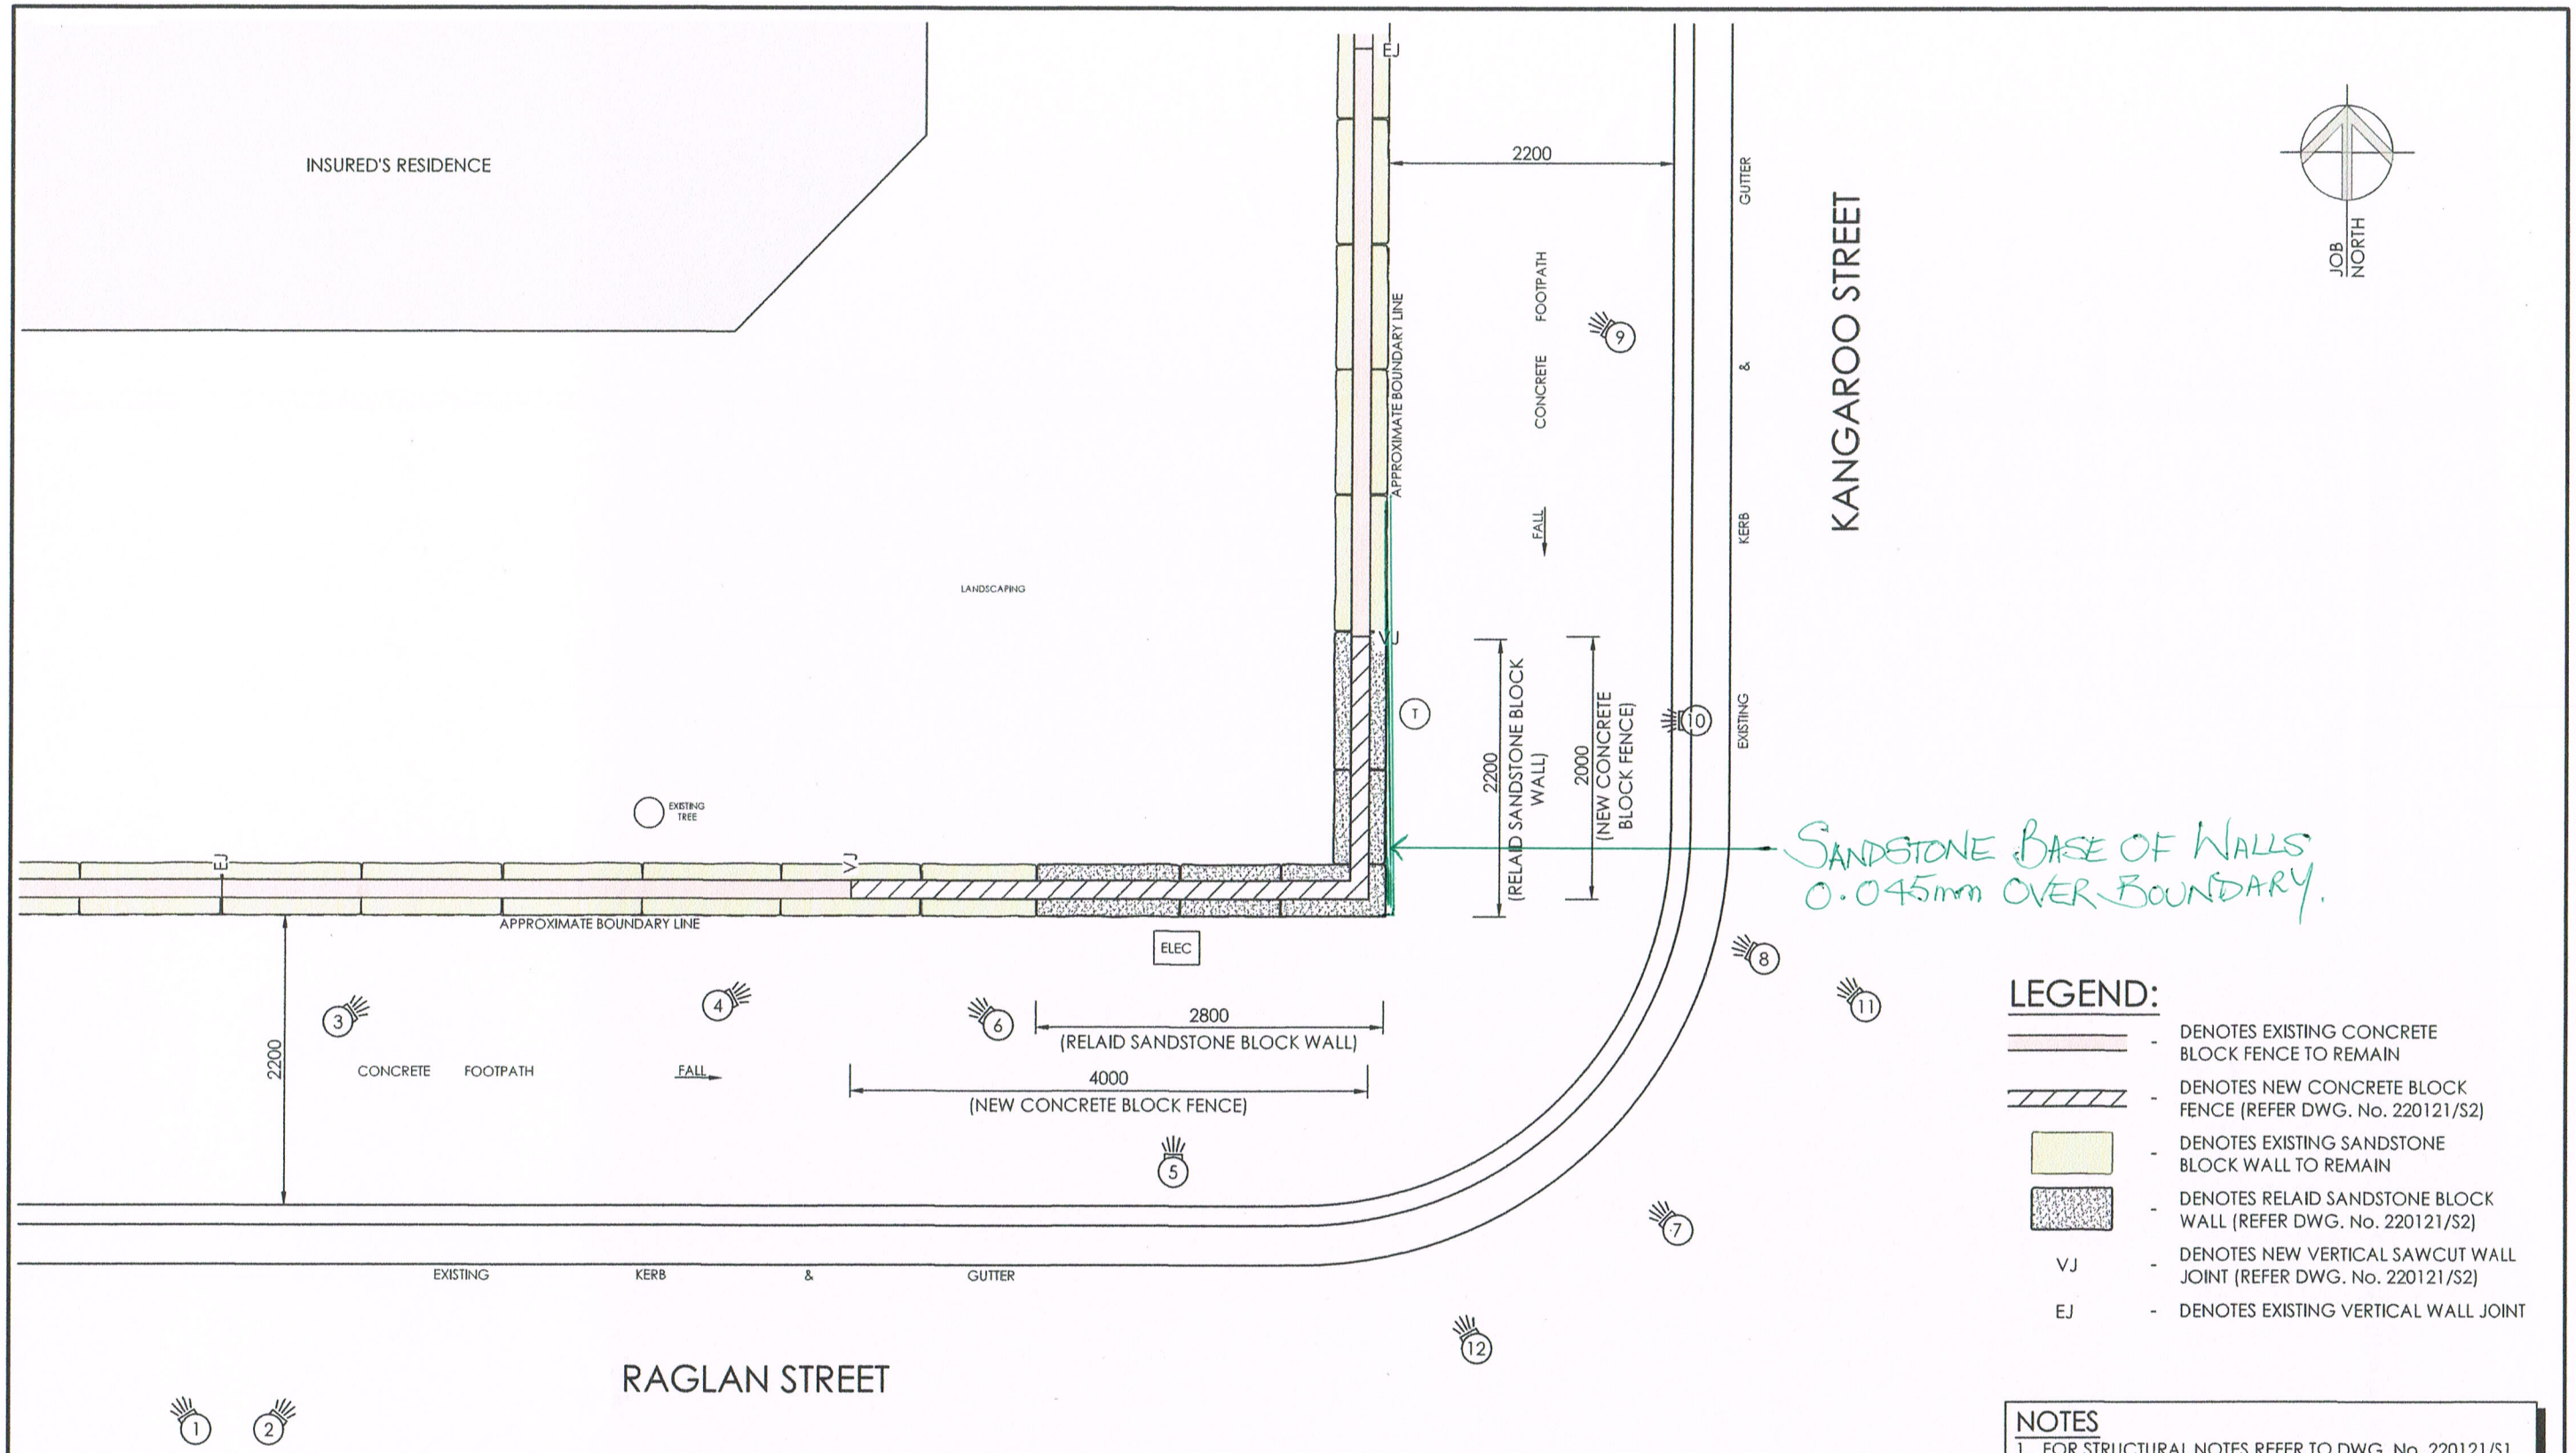

LEGEND:

- DENOTES EXISTING CONCRETE BLOCK FENCE TO REMAIN
- DENOTES NEW CONCRETE BLOCK FENCE (REFER DWG. No. 220121/S2)
- DENOTES EXISTING SANDSTONE BLOCK WALL TO REMAIN
- DENOTES RELAID SANDSTONE BLOCK WALL (REFER DWG. No. 220121/S2)
- VJ - DENOTES NEW VERTICAL SAWCUT WALL JOINT (REFER DWG. No. 220121/S2)
- EJ - DENOTES EXISTING VERTICAL WALL JOINT

NOTES

1. FOR STRUCTURAL NOTES REFER TO DWG. No. 220121/S1.
2. ALL DIMENSIONS ARE APPROXIMATE & ARE TO BE VERIFIED ON SITE PRIOR TO COMMENCEMENT OF WORK.
3. BUILDER TO PROVIDE TEMPORARY PROPPING & BRACING DURING THE WORKS.
4. ALL WATERPROOFING, FLASHINGS, CAPPINGS, DPC'S & TERMITE PROTECTION TO SUIT BCA REQUIREMENTS & CURRENT AUSTRALIAN STANDARDS.

PART SITE PLAN

SCALE 1:50 (APPROX.)

(0) DENOTES PHOTO REFERENCE NUMBER

THE WORK INDICATED ON THIS DRAWING IS TO BE CARRIED OUT IN ACCORDANCE WITH ALL SAFEWORK REQUIREMENTS AND WORK HEALTH & SAFETY ACT REGULATIONS.

NOTE: This document has not been validated unless this control record has been completed.

DOCUMENT CONTROL RECORD			
CONSTRUCTION DRAWINGS	Director: Design Engineer:		
TENDER DRAWINGS	Director: Design Engineer:		
DOCUMENTATION TO 90%	Director: Design Engineer:		JAN. '20
CONCEPT DESIGN	Director: Design Engineer:		
DRAWING STATUS	REVIEWED BY	INITIALS	DATE

The information shown on this drawing is applicable to this project only and is subject to copyright. The information shall not be reproduced in part or whole, without the written permission of D.W.KNOX & PARTNERS.

COPYRIGHT NOTE

ISSUE	REV	DESCRIPTION	DATE
A		PRELIMINARY ISSUE	24.01.20

CONSULT AUSTRALIA Member Firm

DW KNOX & Partners consulting engineers & managers

E: innovation@dwknox.com.au I W: www.dwknox.com.au
T: +61 2 9966 1170 I F: +61 2 9966 1171
A: Level 8, 53 Walker Street North Sydney N.S.W. 2060
ConsultEng Services Pty. Ltd. trading as D.W. KNOX & PARTNERS
ACN 138 013 948 ABN 65 138 013 948

CLIENT: RIZON GROUP PTY. LTD. (JOB No: 281160)

PROJECT: 1 KANGAROO STREET, MANLY, N.S.W. 2095

DRAWING TITLE: PART SITE PLAN

DRAWN	CHECKED	DATE	DRAWING No	ISSUE	REV.
J.C.	M.L.	JAN. '20	220121/A3	A	

SCALE @ A3: AS SHOWN | APPROVED: M.L.