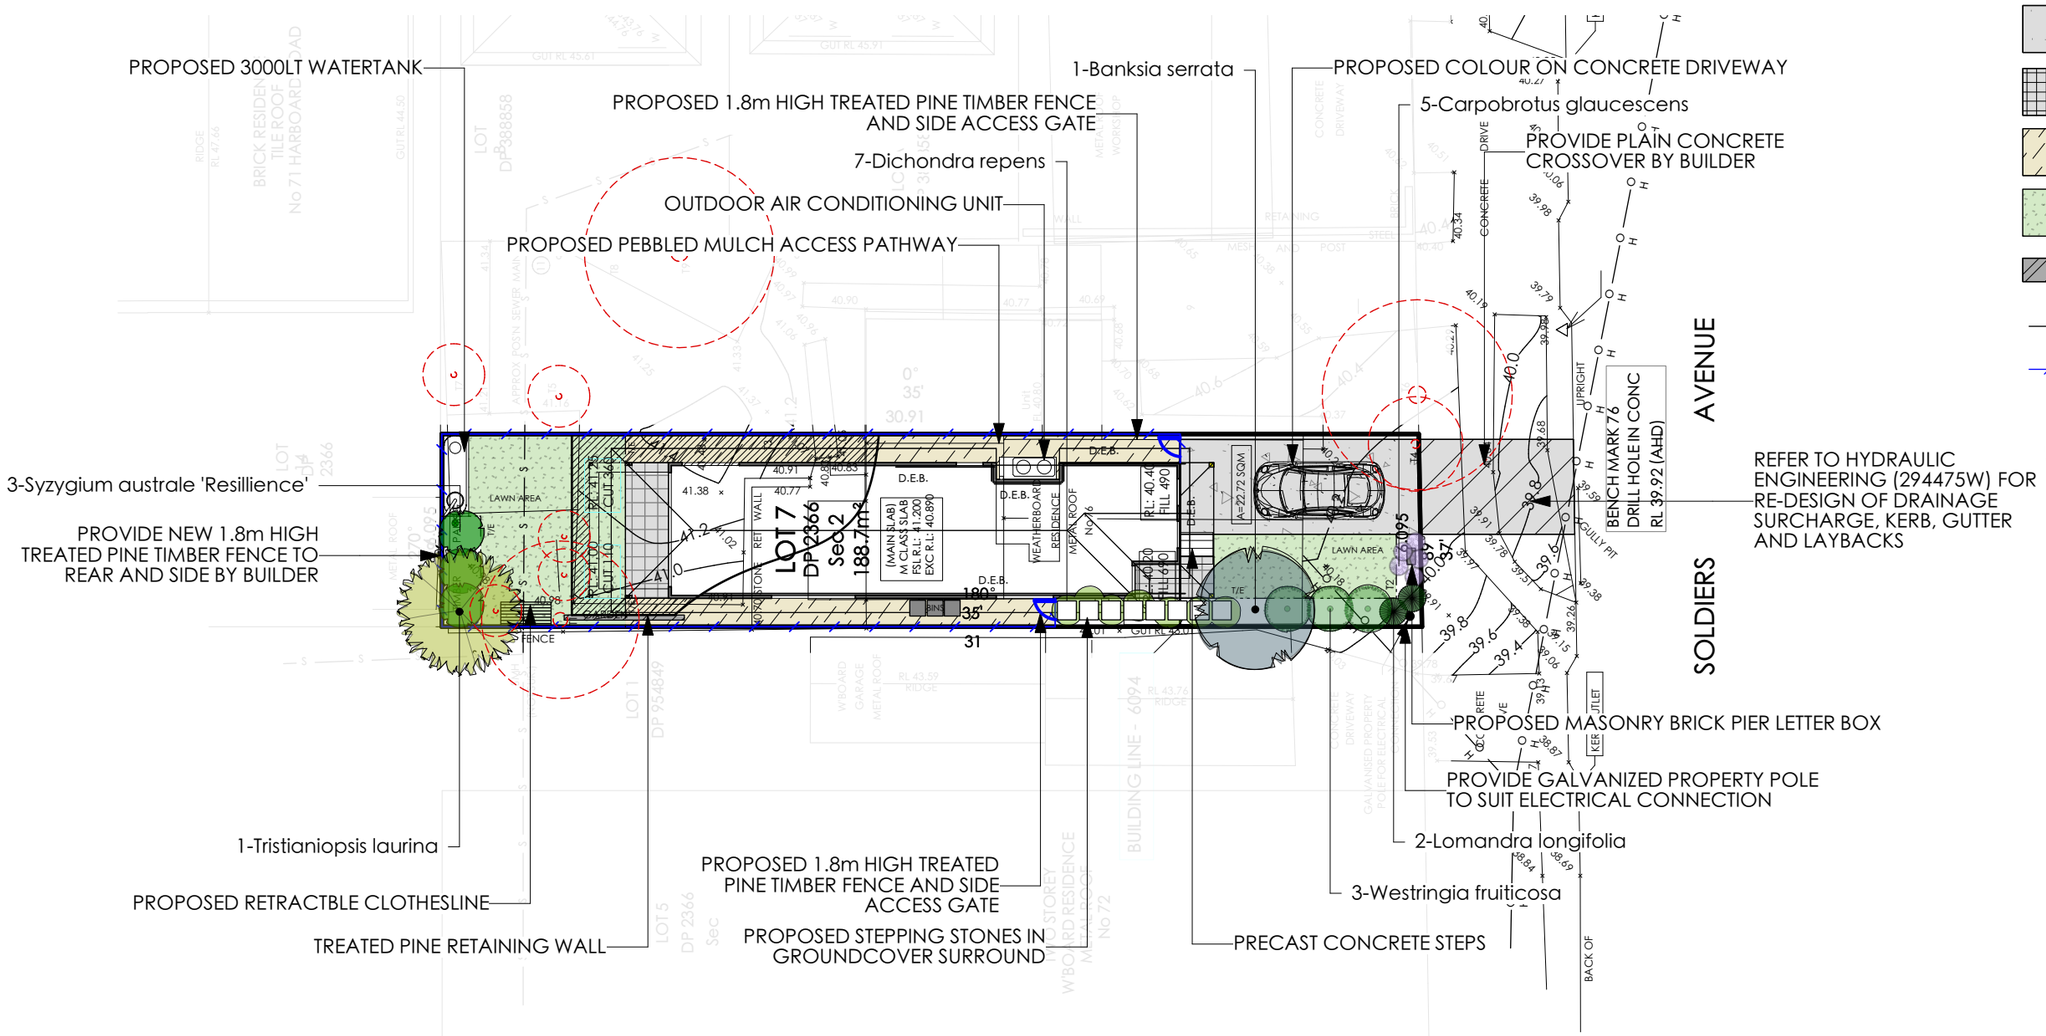

LEGEND

- PROPOSED CONCRETE VEHICLE CROSSOVER
- PROPOSED COLOUR ON CONCRETE DRIVEWAY
- PROPOSED TILED AREA
- PROPOSED PEBBLED MULCH
- PROPOSED LAWN AREA
- PROPOSED TREATED PINE RETAINING WALL
- T/E — TIMBER LAWN EDGE
- PROPOSED 1.8m HIGH TREATED PINE TIMBER FENCE
- EXISTING TREE TO BE REMOVED

ZACHomes

PLANT SCHEDULE

Latin Name	Common Name	Quantity	Scheduled Size	Spread	Height
Banksia serrata	Old Man Banksia	1	75Lt	4000	6000
Carpobrotus glaucescens	Pigface	5	150mm	600	200
Dichondra repens	Kidney Weed	7	150mm	1000	100
Lomandra longifolia	Native Grass	2	200mm	900	900
Syzygium australe 'Resillience'	Lillypilly	3	200mm	1500	2500
Tristianiopsis laurina	Water Gum	1	75Lt	4000	7000
Westringia fruiticosa	Coastal Rosemary	3	200mm	1500	1500

Notes:
1. All dimensions and levels shall be verified by Contractor on site prior to commencement of work.
2. All detailing of drainage to paved areas shall be by others.
3. All levels shall be determined by others and approved on site by client.
4. Extent, height and position of all retaining walls shall be determined by others and approved on site by client, to Structural Engineers detail.
5. Do not scale from drawings.
6. If in doubt contact the Landscape Architect.
7. All boundaries shall be surveyed prior to commencement of construction works.
8. This plan is for DA purposes only. It has not been detailed for contruction.
9. All dimensions, levels and boundaries are nominal only.
10. This design shall not be copied, utilised or reproduced in any way without prior written permission of A Total Concept Landscape Architects.

DATE - 14/04/23 | REVISION - "A" ARCHITECTURAL AMENDMENTS

DRAWING: PROPOSED LANDSCAPE PLAN

ADDRESS: LOT 7, NO. 76 SOLDIERS AVENUE, FRESHWATER

PROJECT #: ZAC HOMES

CLIENT: GIUSEPPE IPPOLITO, DANIEL JOSEPH GREGORY

DATE # 16/12/22 | SCALE @ A3 1:200 | DRAWN BW | CHKD JS

DWG # L/01 | REVISION A

A Total Concept Landscape Architects & Swimming Pool Designers
65 West Street, North Sydney NSW 2060
Tel: (02) 9957 5122 Fx: (02) 9957 5922

atc a total concept landscape architects & swimming pool designers