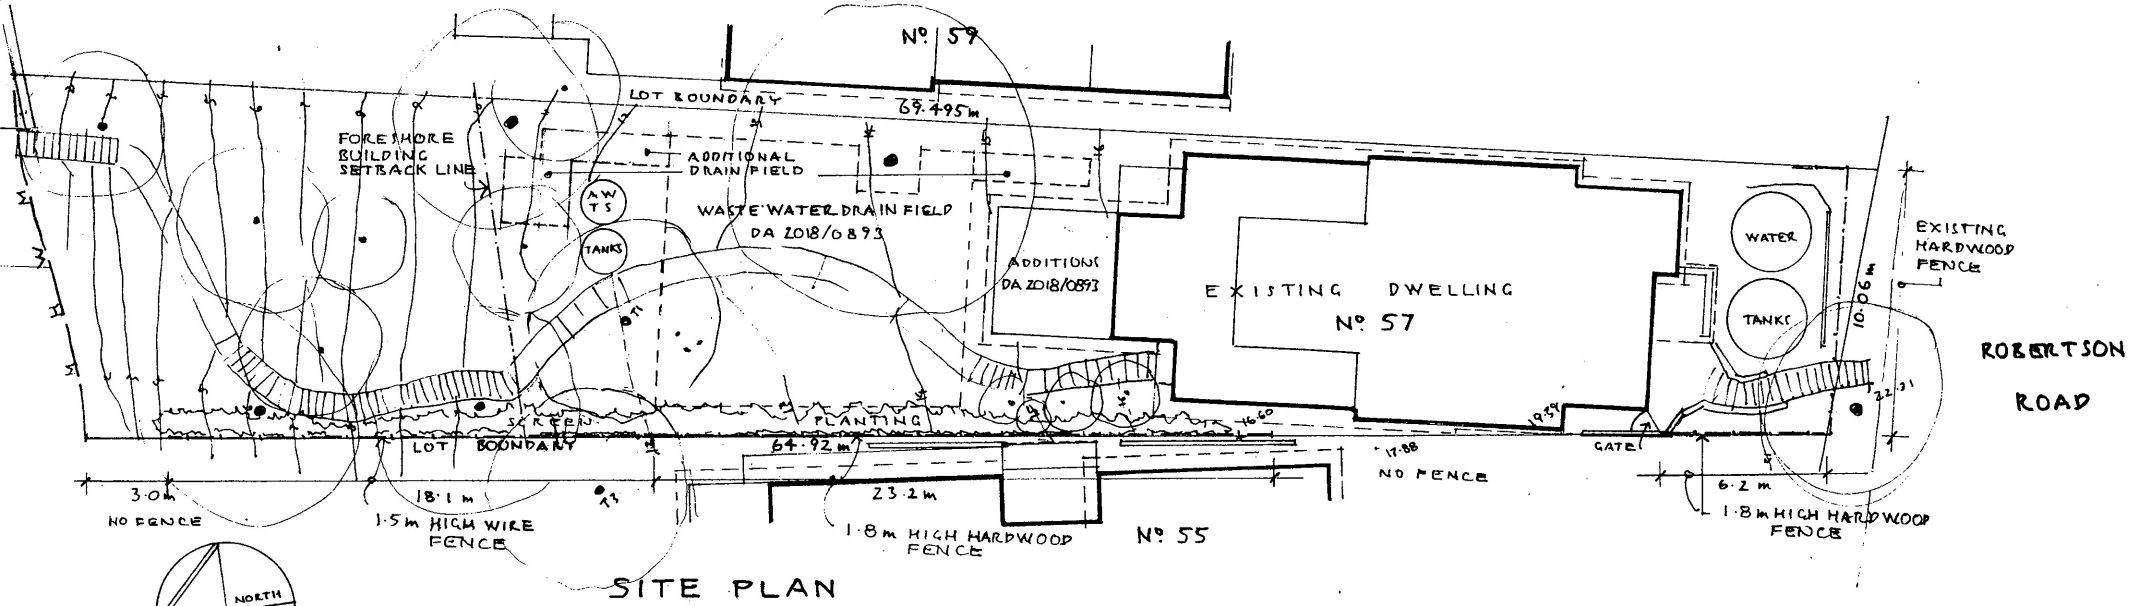

SITE PLAN

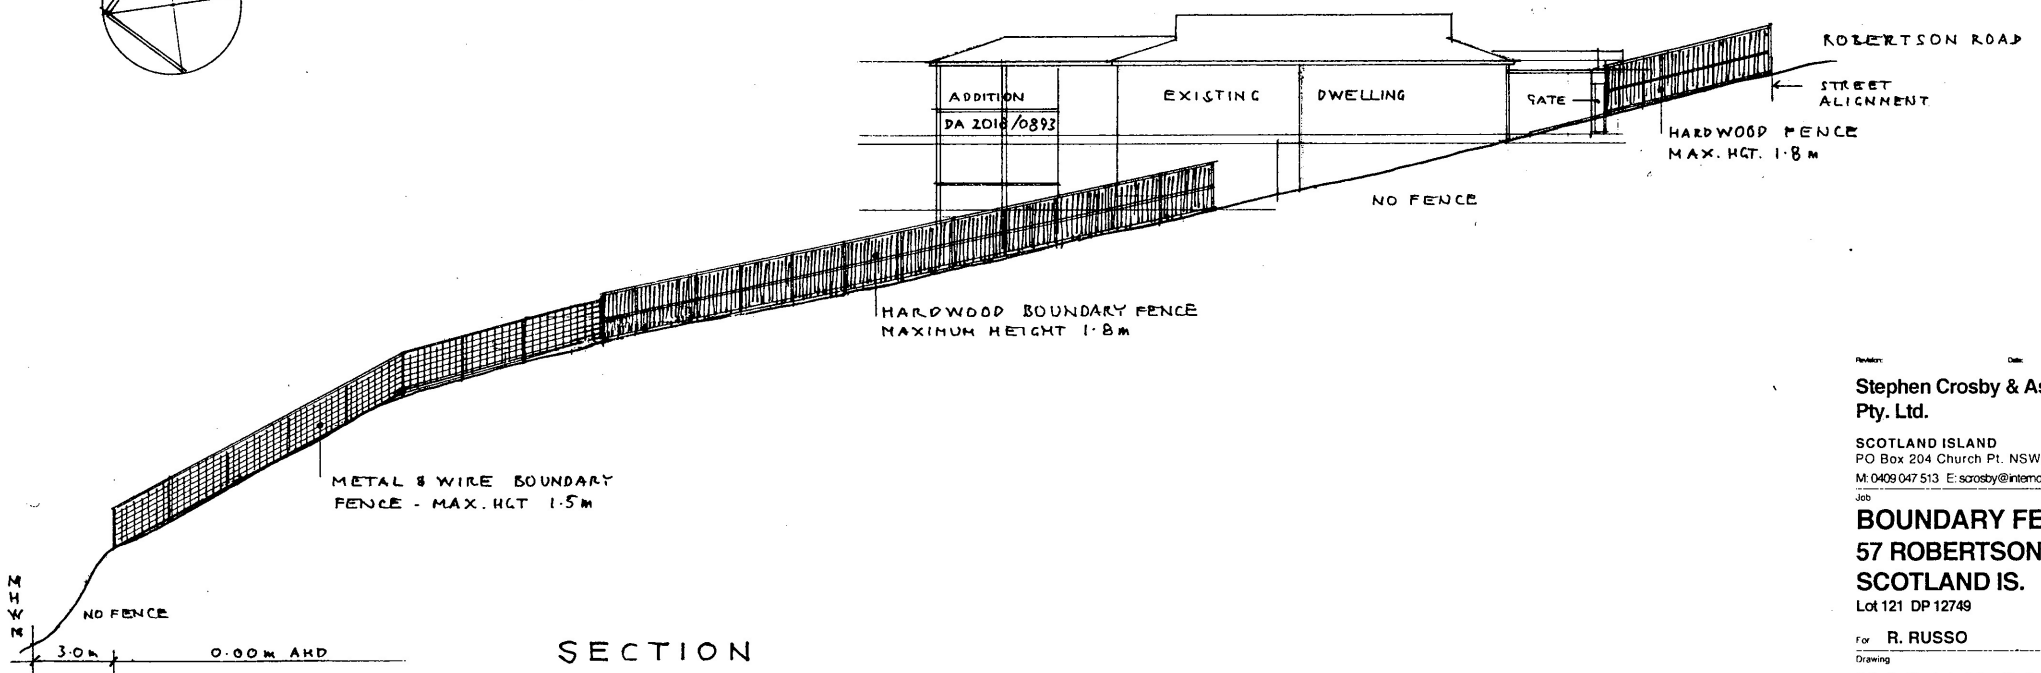

SECTION

Revision: Date:

Stephen Crosby & Assoc. Pty. Ltd.

SCOTLAND ISLAND
PO Box 204 Church Pt. NSW 2105
M: 0409 047 513 E: scrosby@intermode.on.net

Job

BOUNDARY FENCE
57 ROBERTSON RD
SCOTLAND IS.
Lot 121 DP 12749

For **R. RUSSO**

Drawing

SITE PLAN & ELEVATION

Scale	1 : 200 AT A3
Date	AUGUST 2018
Drawn	S.C.

Drawing Number

2228 - DA 01