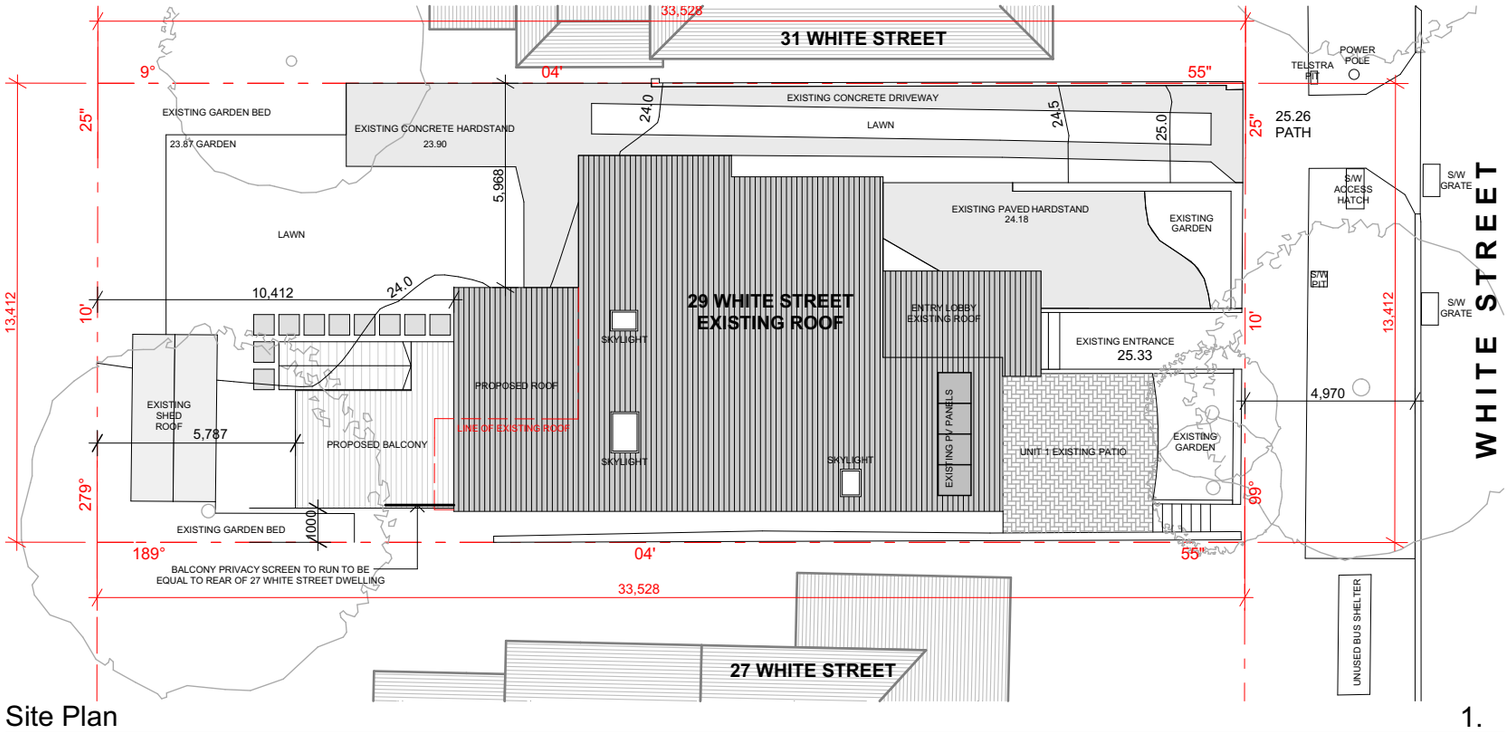

Site Plan 1.

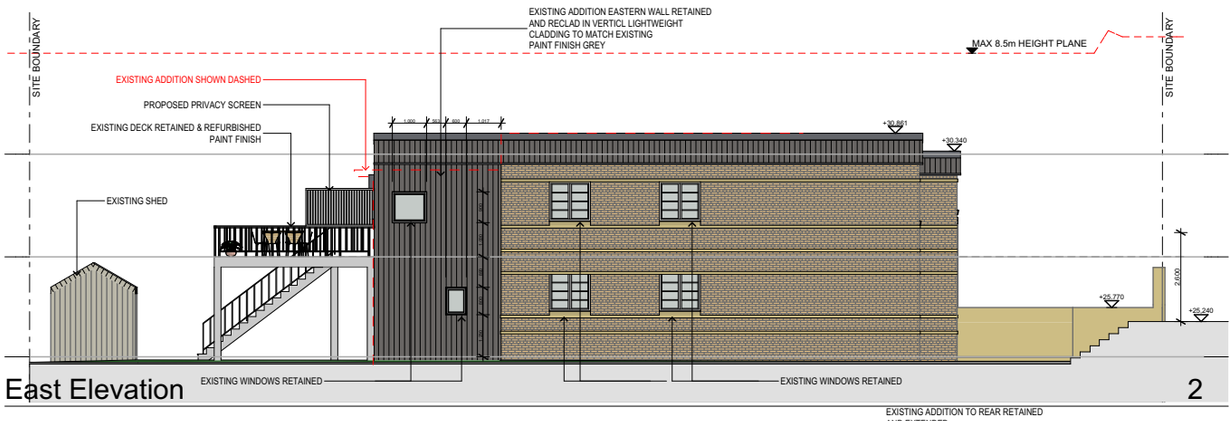

East Elevation 2

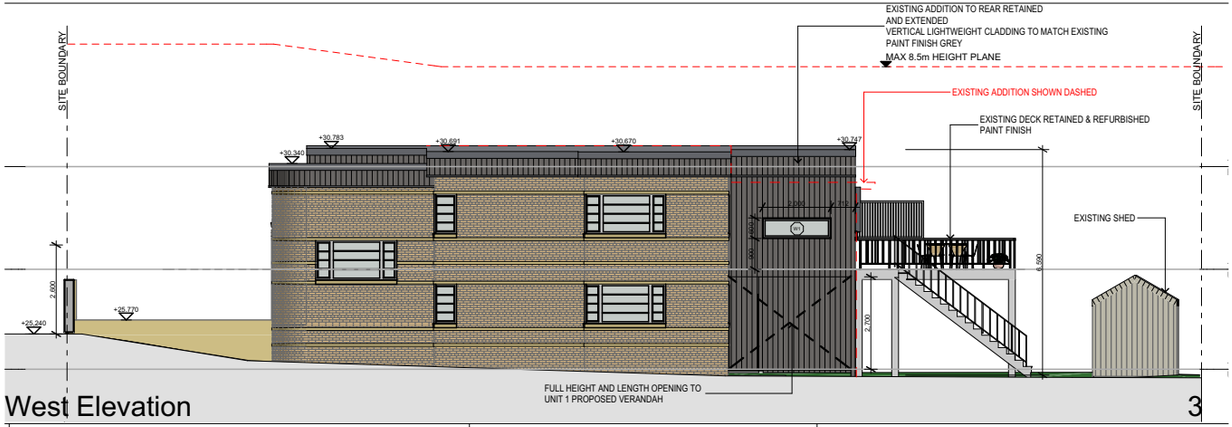

West Elevation 3

South Elevation 4

North Elevation 5

habitat STUDIO

DRAWN BY: Hallum jennings
PHONE: 0431 968 872
EMAIL: hallumjennings@gmail.com

CLIENT: Katie and Ben Smith

© COPYRIGHT
The copyright of all work prepared by Habitat Studio is the property of Habitat Studio. No part may be reproduced by any means without the written permission of B Matthews and H Jennings

Drawing Name
NOTIFICATION PLAN

Drawing Status
DEVELOPMENT APPLICATION

N

PROPOSED ALTERATIONS AND ADDITIONS TO 29 WHITE STREET, BALGOWLAH

DWG NO
A.100.1

26.05.2020