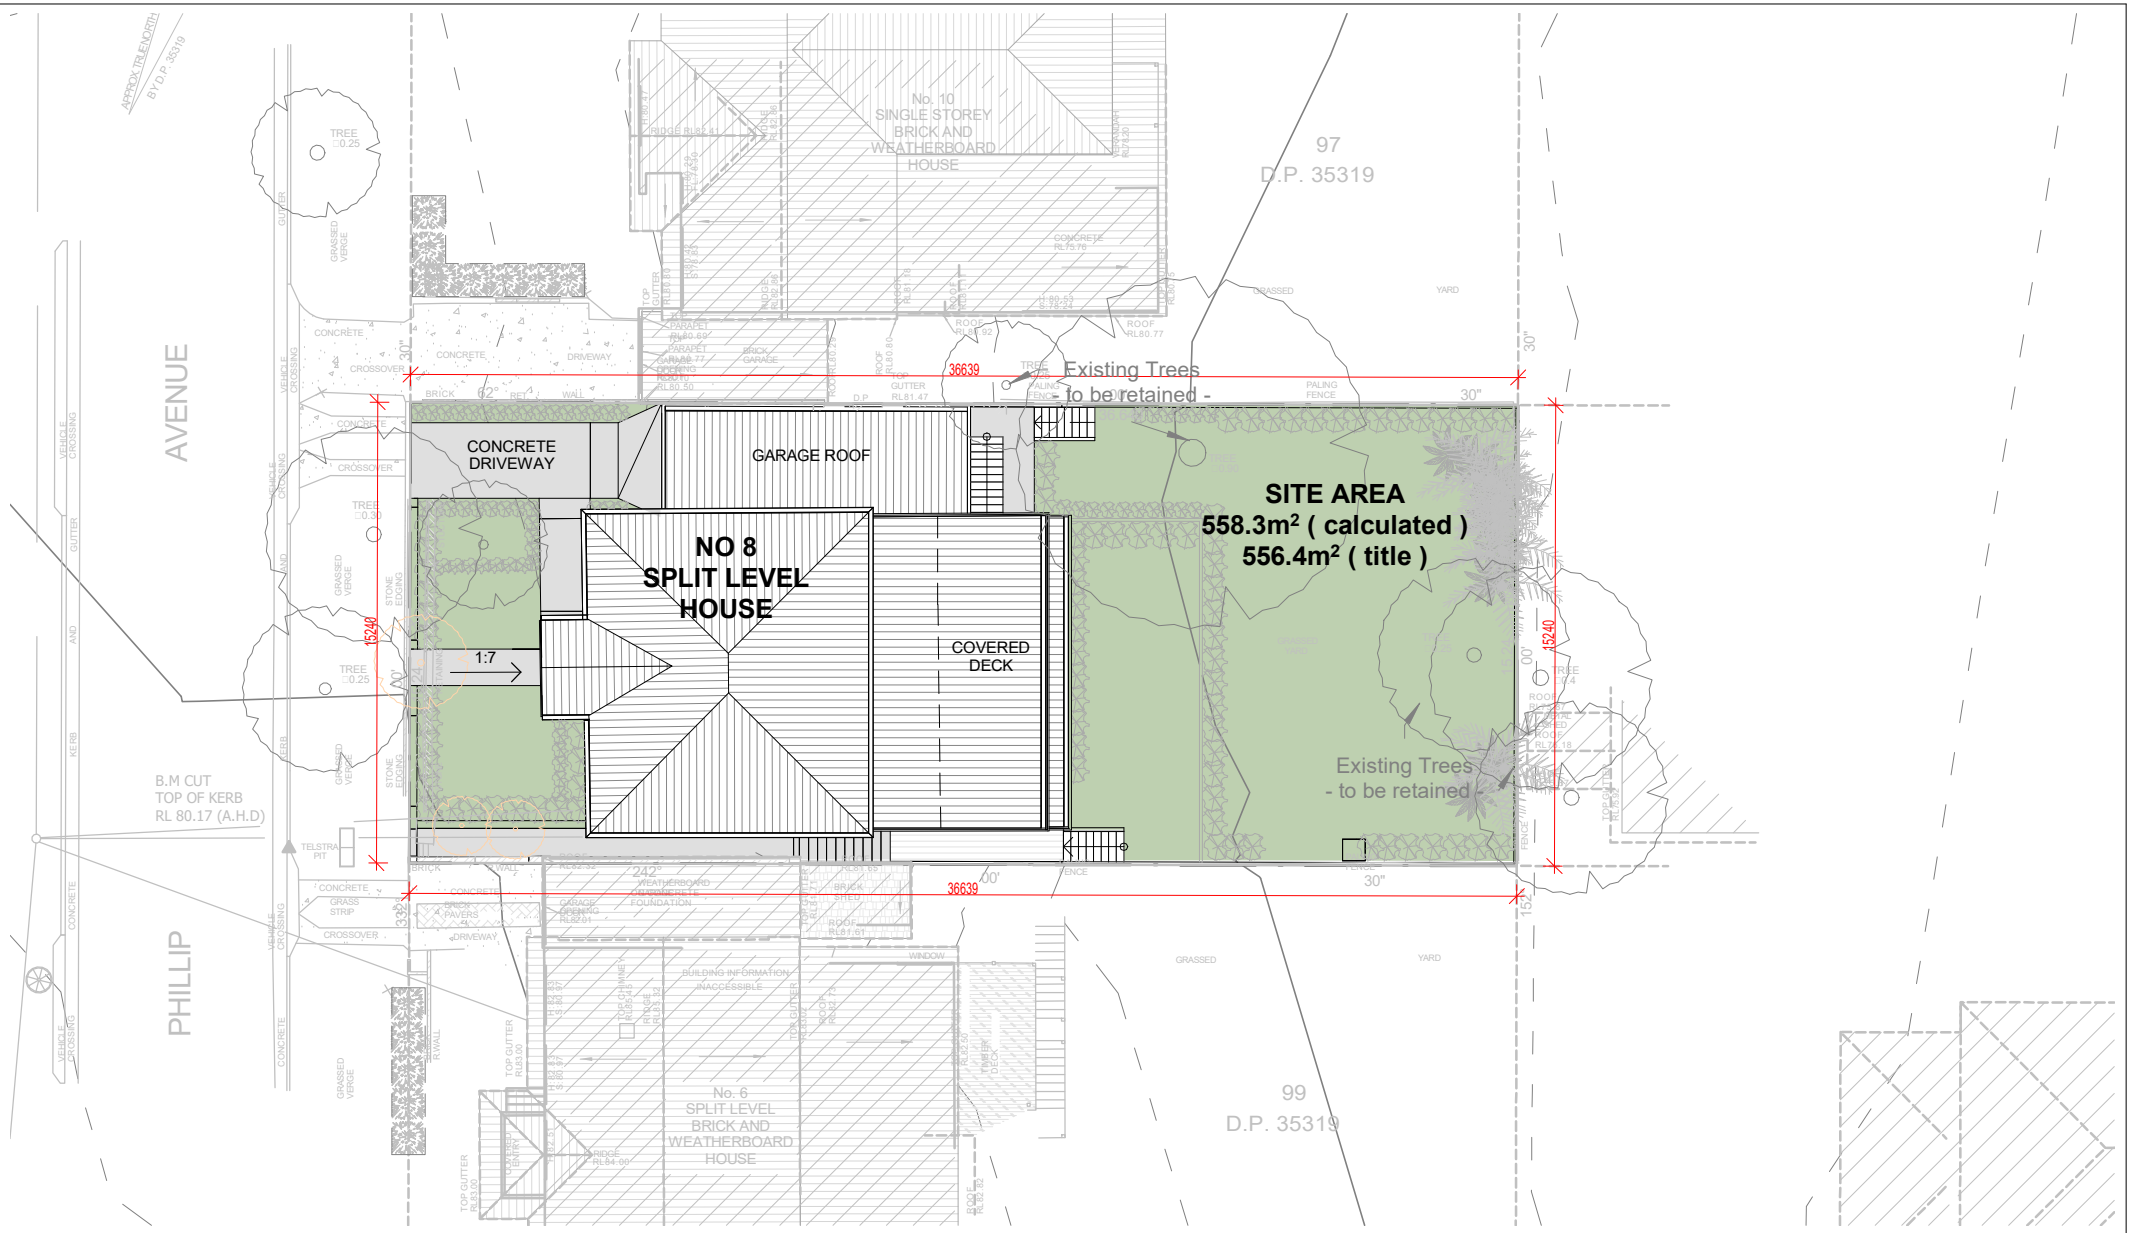

MD+A ARCHITECTS

Residential / Commercial / Interiors

COPYRIGHT
THIS DRAWING AND DESIGN IS SUBJECT TO COPYRIGHT AND SHALL NOT BE COPIED IN WHOLE OR IN PART WITHOUT THE WRITTEN PERMISSION OF MDA ARCHITECTS AUSTRALIA PTY LTD OR ITS AGENT

Head Office: 26 Sydney Street, Marrickville, NSW 2204

tel +61 1300 424 329

Email: info@mdaarchitects.com.au
Browse: www.mdaarchitects.com.au
Mail to: PO Box 157, Marrickville, NSW 2204

REVISION	DATE	DESCRIPTION
A	21.08.2019	DA SUBMISSION

TITLE: NOTIFICATION PLAN 1 OF 2

PROPOSED ADDITIONS AND ALTERATIONS
PETER HUA
8 PHILLIP AVENUE, SEAFORTH, NSW 2029

SCALE	AS INDICATED
DRAWN BY	MD+A
DATE	21.08.2019
PROJECT #	0000
DWG #	ISSUE
NP-01	A

TRUE NORTH

GENERAL NOTES

EAST ELEVATION

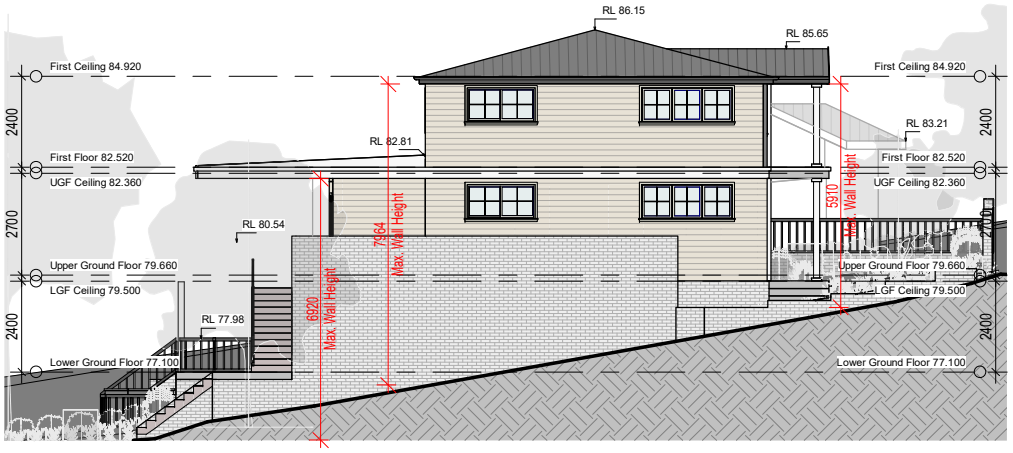

NORTH ELEVATION

WEST ELEVATION

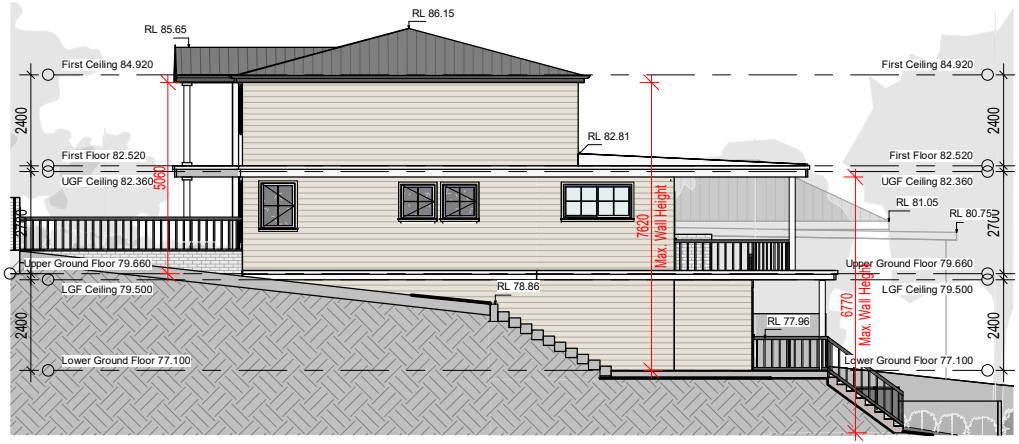

SOUTH ELEVATION

MD+A ARCHITECTS
Residential / Commercial / Interiors

Head Office: 26 Sydney Street, Marrickville, NSW 2204

tel +61 1300 424 329

Email: info@mdaarchitects.com.au
Browse: www.mdaarchitects.com.au
Mail to: PO Box 157, Marrickville, NSW 2204

COPYRIGHT
THIS DRAWING AND DESIGN IS SUBJECT TO COPYRIGHT AND SHALL NOT BE COPIED IN WHOLE OR IN PART WITHOUT THE WRITTEN PERMISSION OF MDA ARCHITECTS AUSTRALIA PTY LTD OR ITS AGENT

REVISION	DATE	DESCRIPTION
A	21.08.2019	DA SUBMISSION

TITLE: NOTIFICATION PLAN 2 OF 2

PROPOSED ADDITIONS AND ALTERATIONS
PETER HUA
8 PHILLIP AVENUE, SEAFORTH, NSW 2029

SCALE	AS INDICATED
DRAWN BY	MD+A
DATE	21.08.2019
PROJECT #	0000
DWG #	ISSUE
NP-02	A

TRUE NORTH

GENERAL NOTES