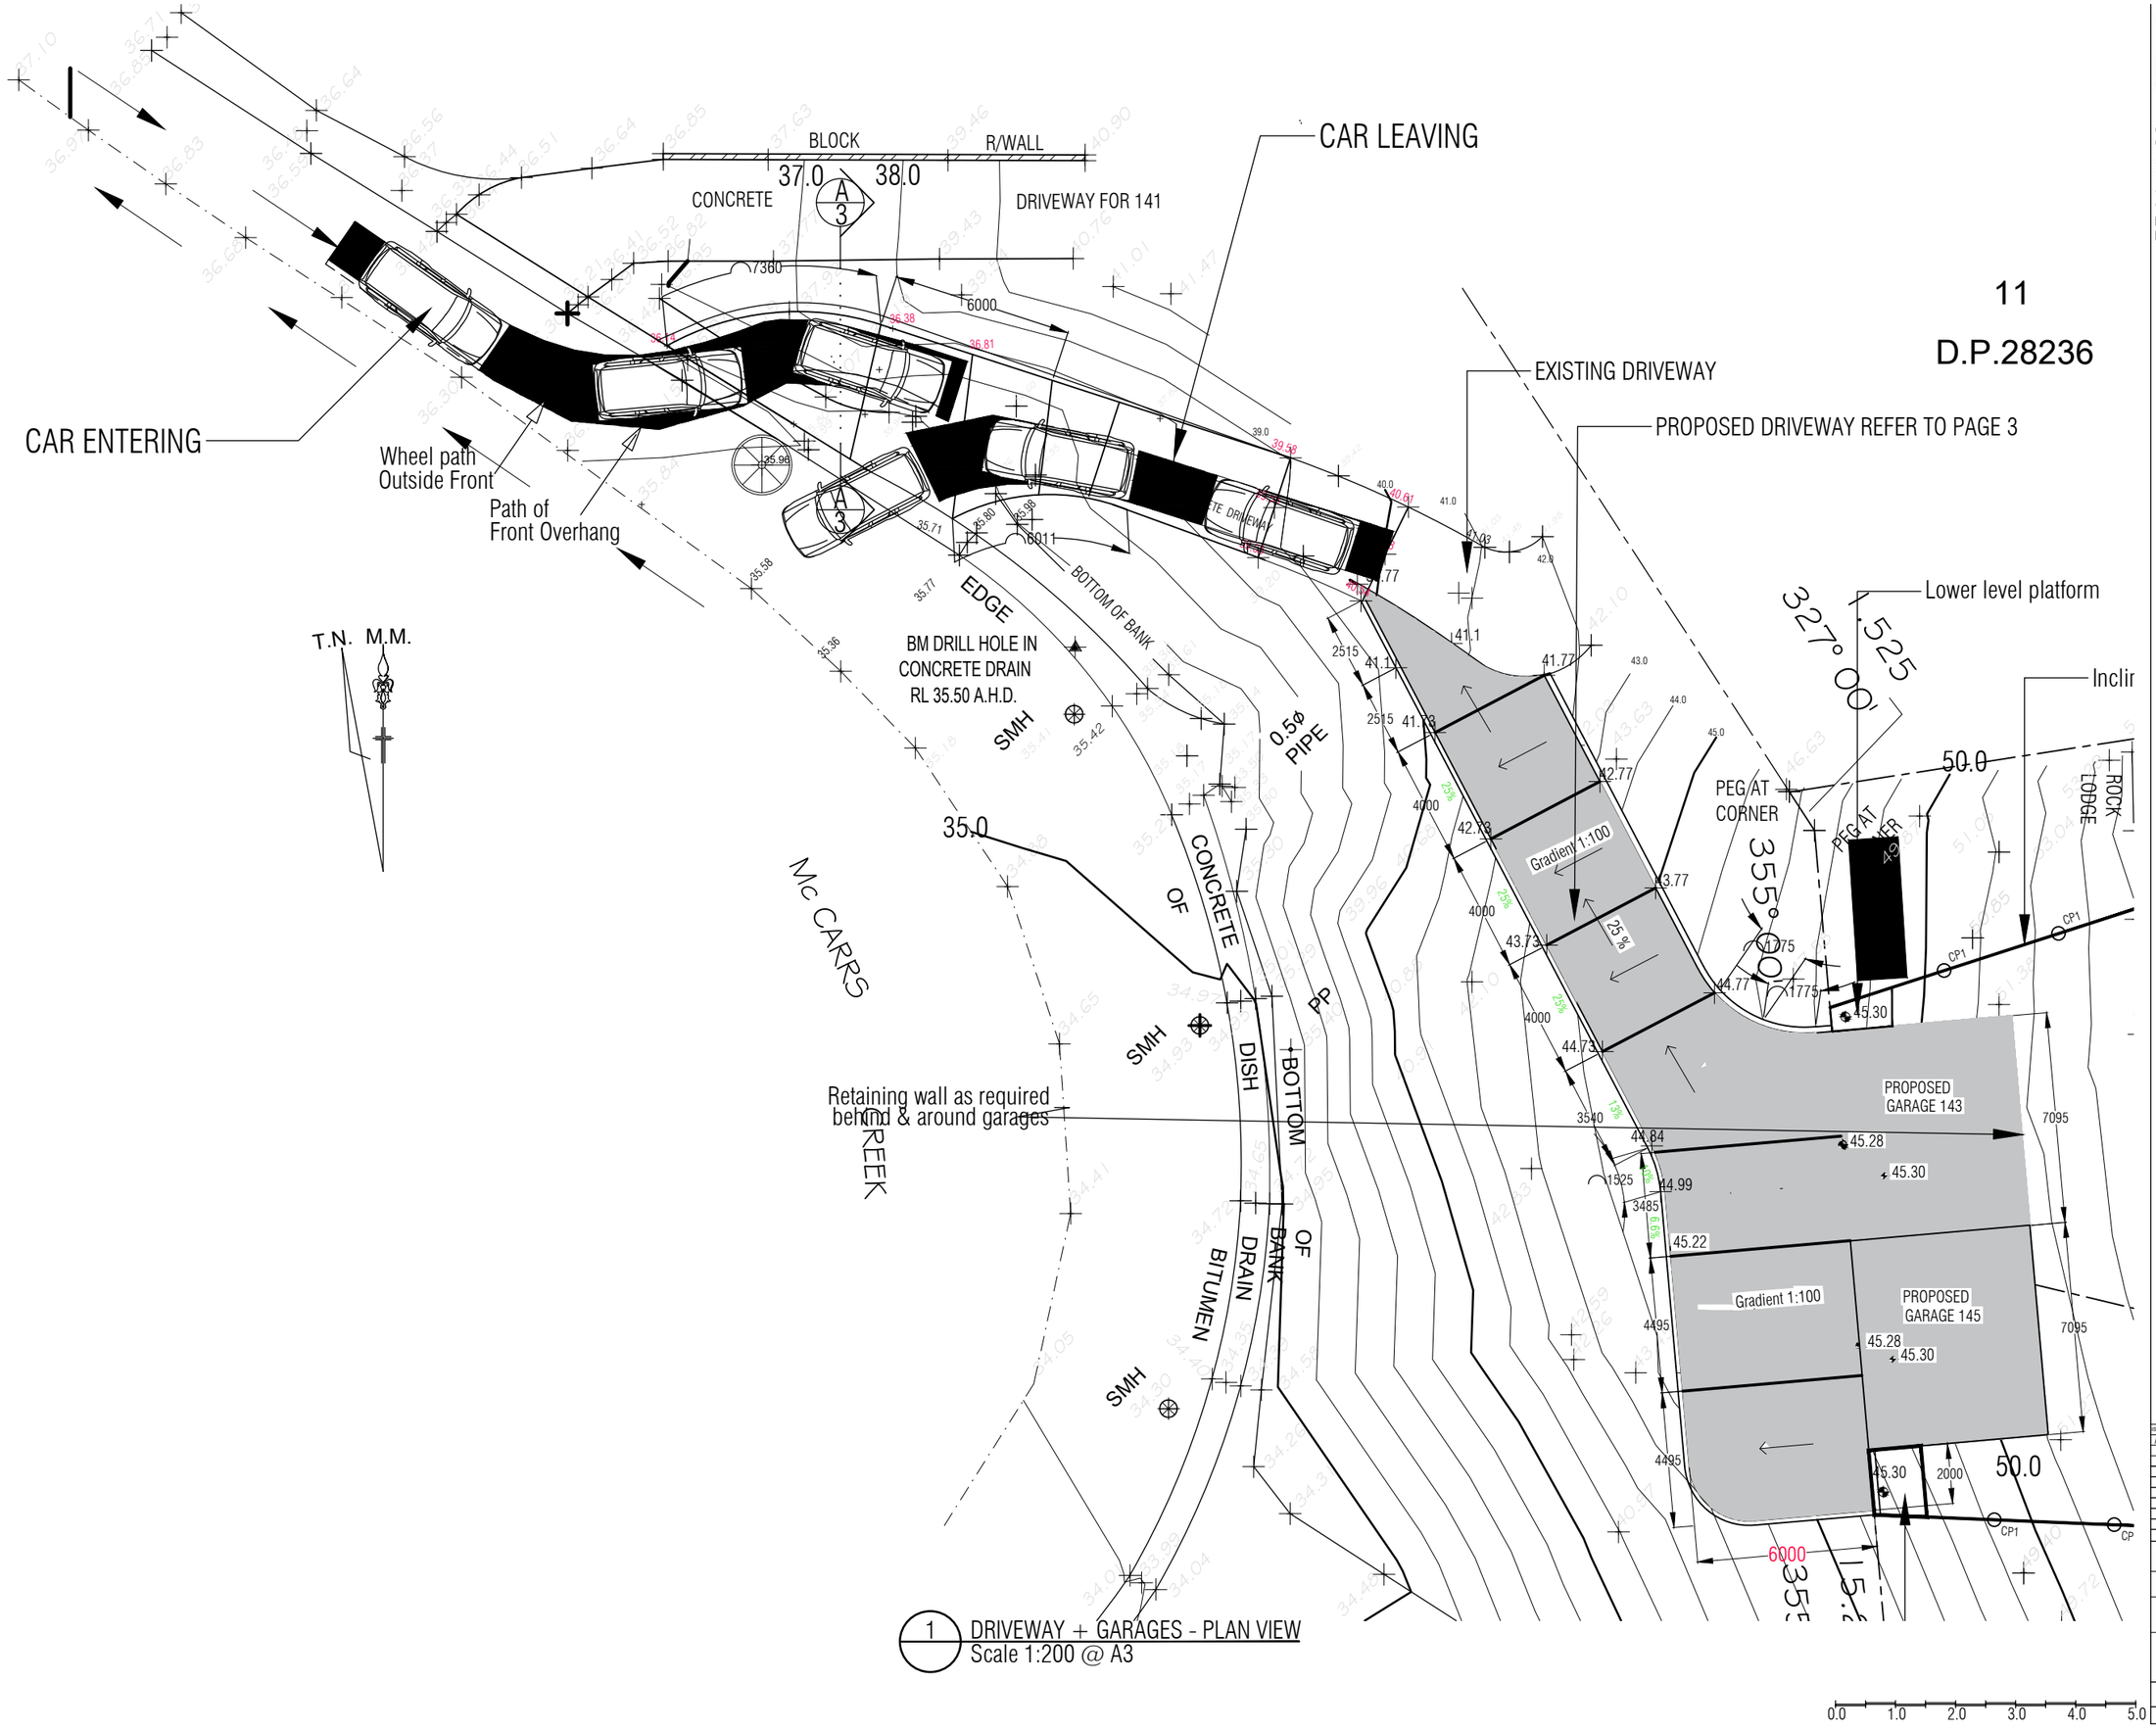

1 DRIVEWAY + GARAGES - PLAN VIEW
Scale 1:200 @ A3

11

D.P.28236

VDM CONSULTING ENGINEERS
94 Bassett Street
Mona Vale, NSW, 2103
Ph: (02) 9999 4285
Fax: (02) 9999 0193
ACN 101 544 763
ABN 40 101 544 763

COPYRIGHT
©VDM Consulting Engineers Pty Ltd
All rights are reserved. No part of this work may be reproduced or copied in any form or by any means, electronic or mechanical, including photocopying without written permission

AMENDMENTS -

ISSUE	DESCRIPTION	DATE
A	For DA purposes only	June 2020

Marie F. Bentley
B.E(Civil), CPEng., MIEAust(418917), MIPENZ(111943)

DESIGN | DRAWN: T.F.B. | DATE: JUNE 2020
ISSUE: A | SCALE: 1 : 200 | A3

PROJECT: NEW DWELLINGS
for:- Mr. Lloyd ANGLICAS
143-145 McCARRS CREEK RD
CHURCH POINT, NSW, 2105

DETAILS: SWEEP & TURNING CIRCLE-CAR ENTERING
PLAN VIEW

DRAWING No. 1 / 1 | JOB No. SD1908-005

F:\vdm files\145 mccarrs ck church point\vdm files\turning&sweep circles_3.dwg, 16-Jun-20 9:02:36 AM, ISO full bleed A3 (297.00 x 420.00 MM)