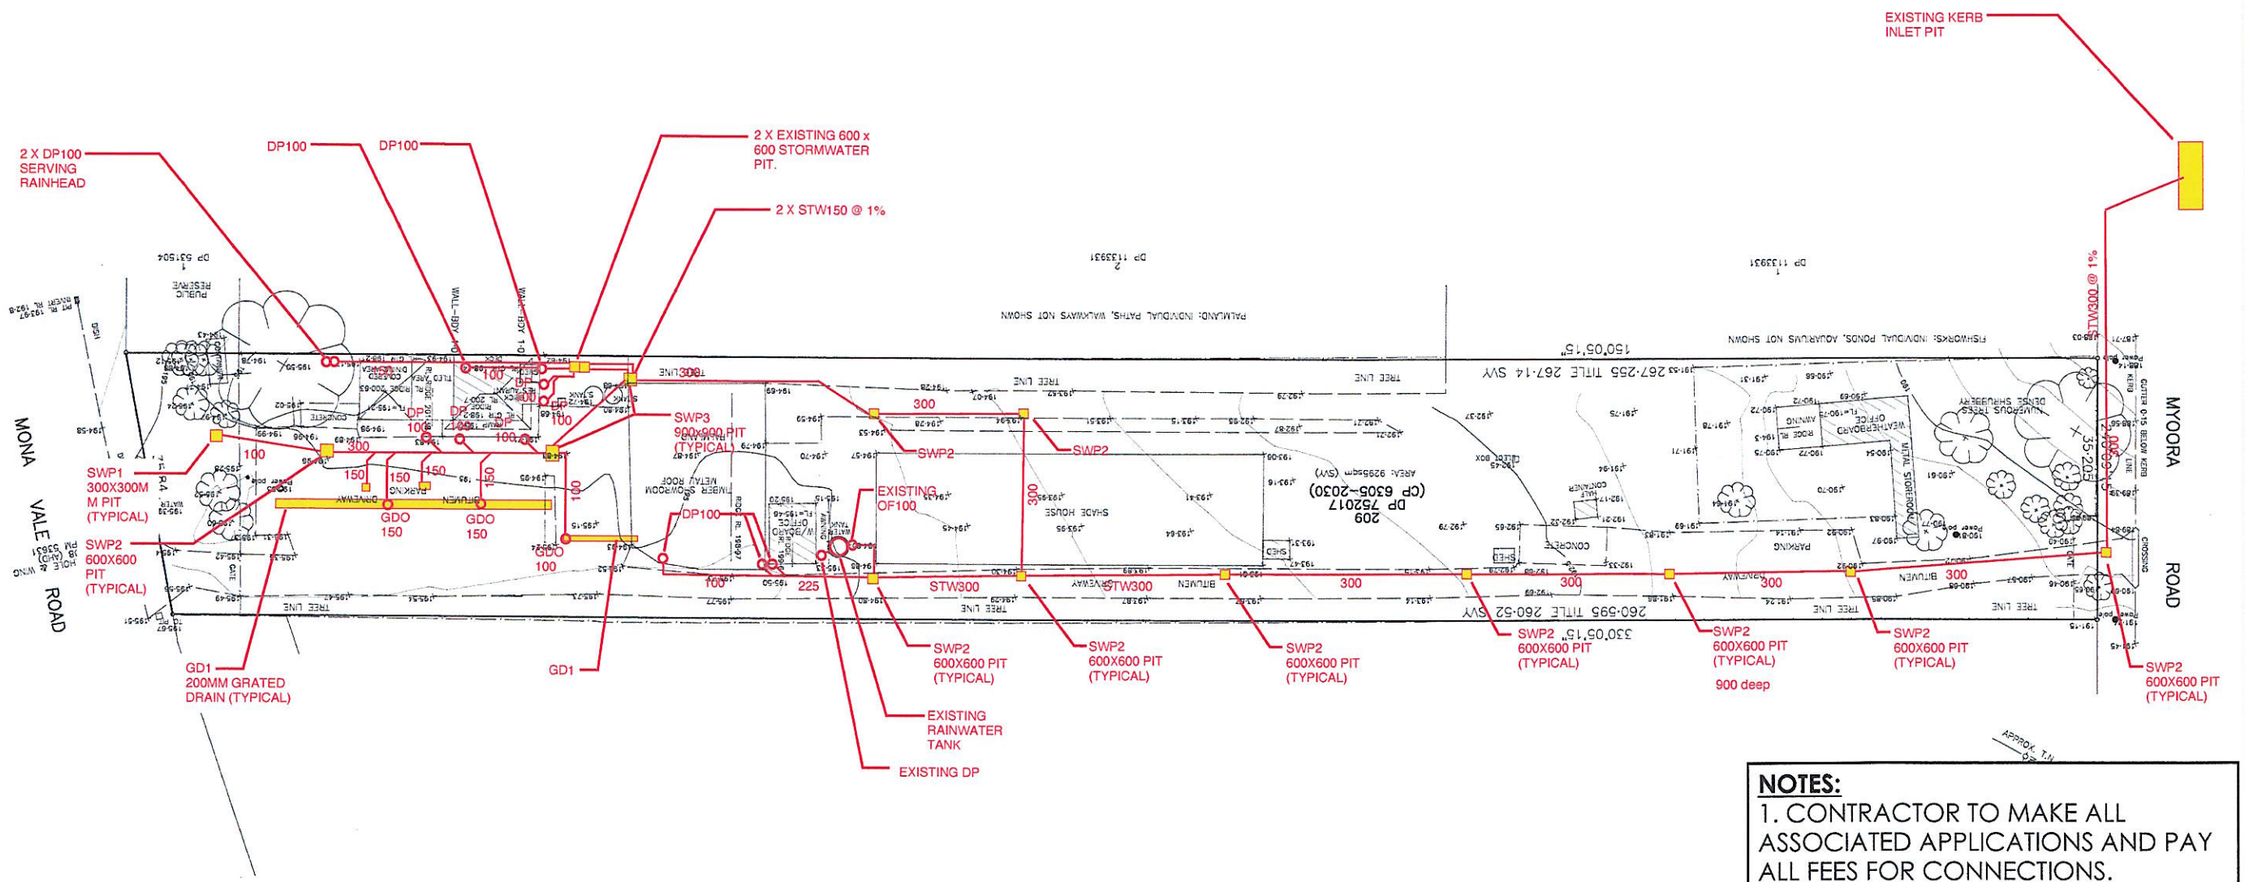

NOTES:

1. CONTRACTOR TO MAKE ALL ASSOCIATED APPLICATIONS AND PAY ALL FEES FOR CONNECTIONS.
2. PROVIDE INSPECTION OPENING/ PIT AT EVERY 30m TO COMPLY WITH AS/NZS 3500.3:2021 SECTION 7.4.1.
3. ALL STORMWATER PIT SHOULD BE BUILT WITH SIZES TO COMPLY WITH AS/NZS 3500.3:2021 TABLE 7.5.2.1.
4. PIT WITH DEPTH MORE THAN 900mm AND LESS THAN 1200mm TO BE SIZED WITH 600X900 TO COMPLY WITH AS/NZS 3500.3:2021 TABLE 7.5.2.1.

JN Responsive Engineering

This document is issued by Jones Nicholson Pty Ltd (ABN 51 003 316 032)

DESIGN	LC
DATE	14/12/2022
SIZE	A1
SCALE	
PROJECT MGR	GM

HYDRAULIC SKETCH

STORMWATER PLAN

PROPOSED LANDSCAPE WORKS

327 MONA VALE ROAD
TERREY HILLS NSW 2084

SHELTER BUILDING PROJECTS

N0220930
HSK01 A