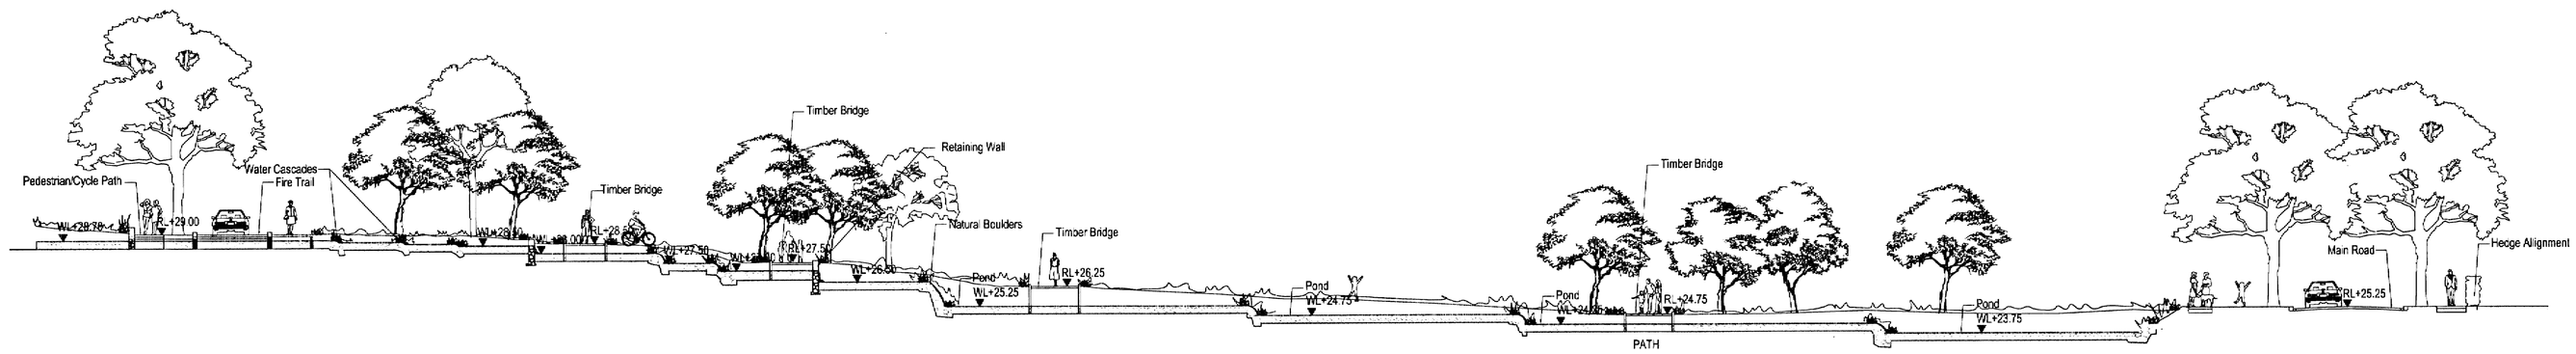

Note: Refer to Civic Engineers drawings for Pond Profiles and Depths

01 / 001 WATER FEATURE SECTION A

SCALE 1 : 150

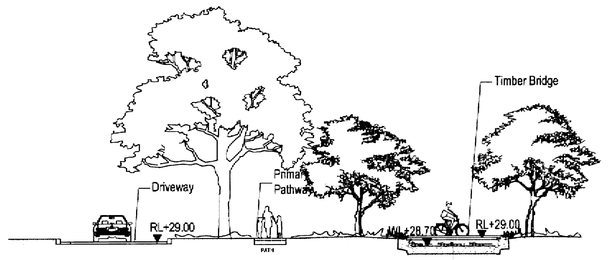

02 / 001 WATER FEATURE SECTION B

SCALE 1 : 150

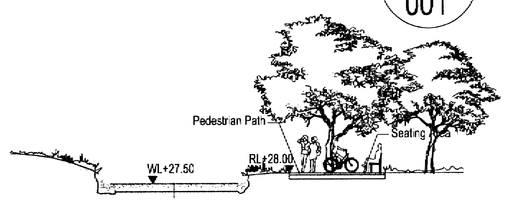

03 / 001 WATER FEATURE SECTION C

SCALE 1 : 150

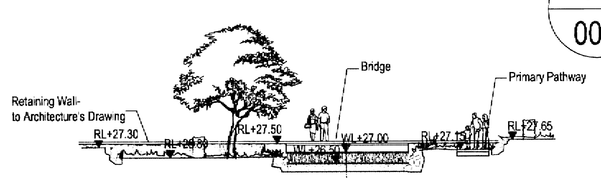

04 / 001 WATER FEATURE SECTION D

SCALE 1 : 150

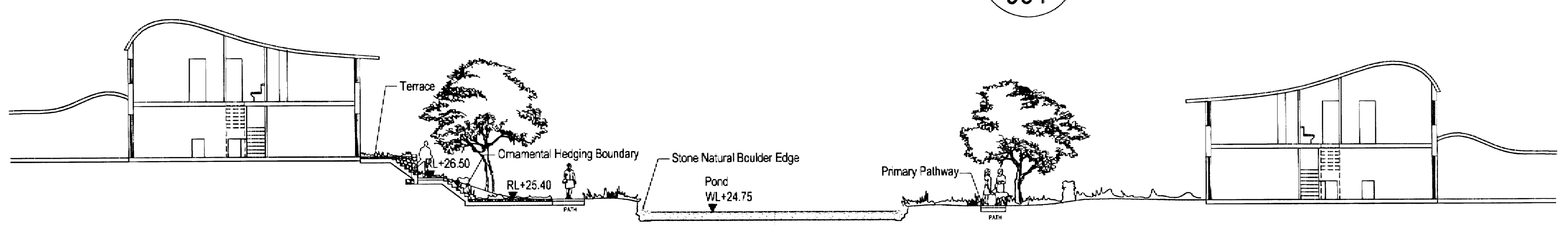

05 / 001 WATER FEATURE SECTION E

SCALE 1 : 150

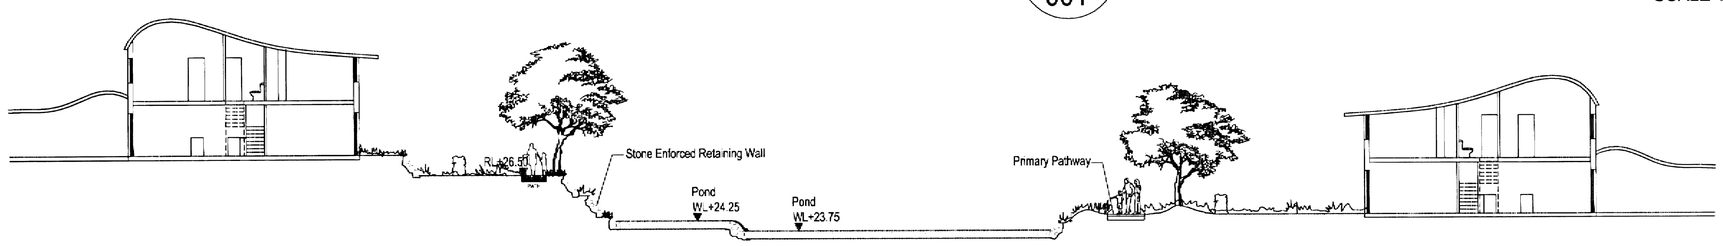

06 / 001 WATER FEATURE SECTION F

SCALE 1 : 150

PLACE planning and design

SUITE 10 NORBERRY TCE, 177 PACIFIC HWY
NORTH SYDNEY NSW 2060 AUSTRALIA
TEL: (02)9959 5021 FAX: (02)9959 0194
E-MAIL: sydney@placepd.com.au
BRISBANE - SYDNEY - GOLDCOAST - SUNSHINECOAST - CHINA

© Copyright Place - Planning & Design Pty Ltd A.C.N. 082 370 063
Reproduction of the whole or part of the document constitutes an infringement of copyright. The information, ideas and concepts contained in this document are confidential. The recipient(s) of this document is/are prohibited from disclosing such information, ideas and concepts to any person without the written consent of the copyright holder.

NOTES:
All dimensions are in millimetres unless otherwise noted.
Do not scale from this drawing.
Verify all dimensions on site prior to construction.

PROJECT
SECTOR 5 WARRIEWOOD VALLEY SUBDIVISION, WARRIEWOOD

CLIENT
JUBILEE DEVELOPMENTS

ARCHITECT
Denis Leech Associates
350 George Street, Sydney NSW 2000
Tel: (02) 9251 4400 Fax: (02) 9251 4599

MASTER PLANNING
Wolski,Lycenko&Brechnock
Tel: (02) 9963 8477 Fax: (02) 9963 8557

ELECTRICAL
Barry Webb & Associates
37 Ryde Road, Pymble NSW 2073
Tel: (02) 9418 1444 Fax: (02) 9418 1191

ENVIRONMENTAL
WP Brown & Partners
Level 2, 82 Waterloo Road
Macquarie Park NSW 2113
Tel: (02) 9805 9003 Fax: (02) 9805 1099

KEY PLAN

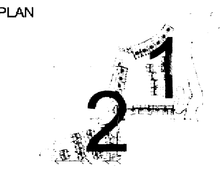

Issue	Revision Description	By	Chk	Date
A	DA Submission	PM/IH	DM	03.12.04

DRAWING TITLE
LANDSCAPE SECTIONS

Drawn : IH
Designed : DM
Project No.: JUB 01
BAR SCALE 1:150@A0

SHEET NO. WSL_DA_003
REV. A