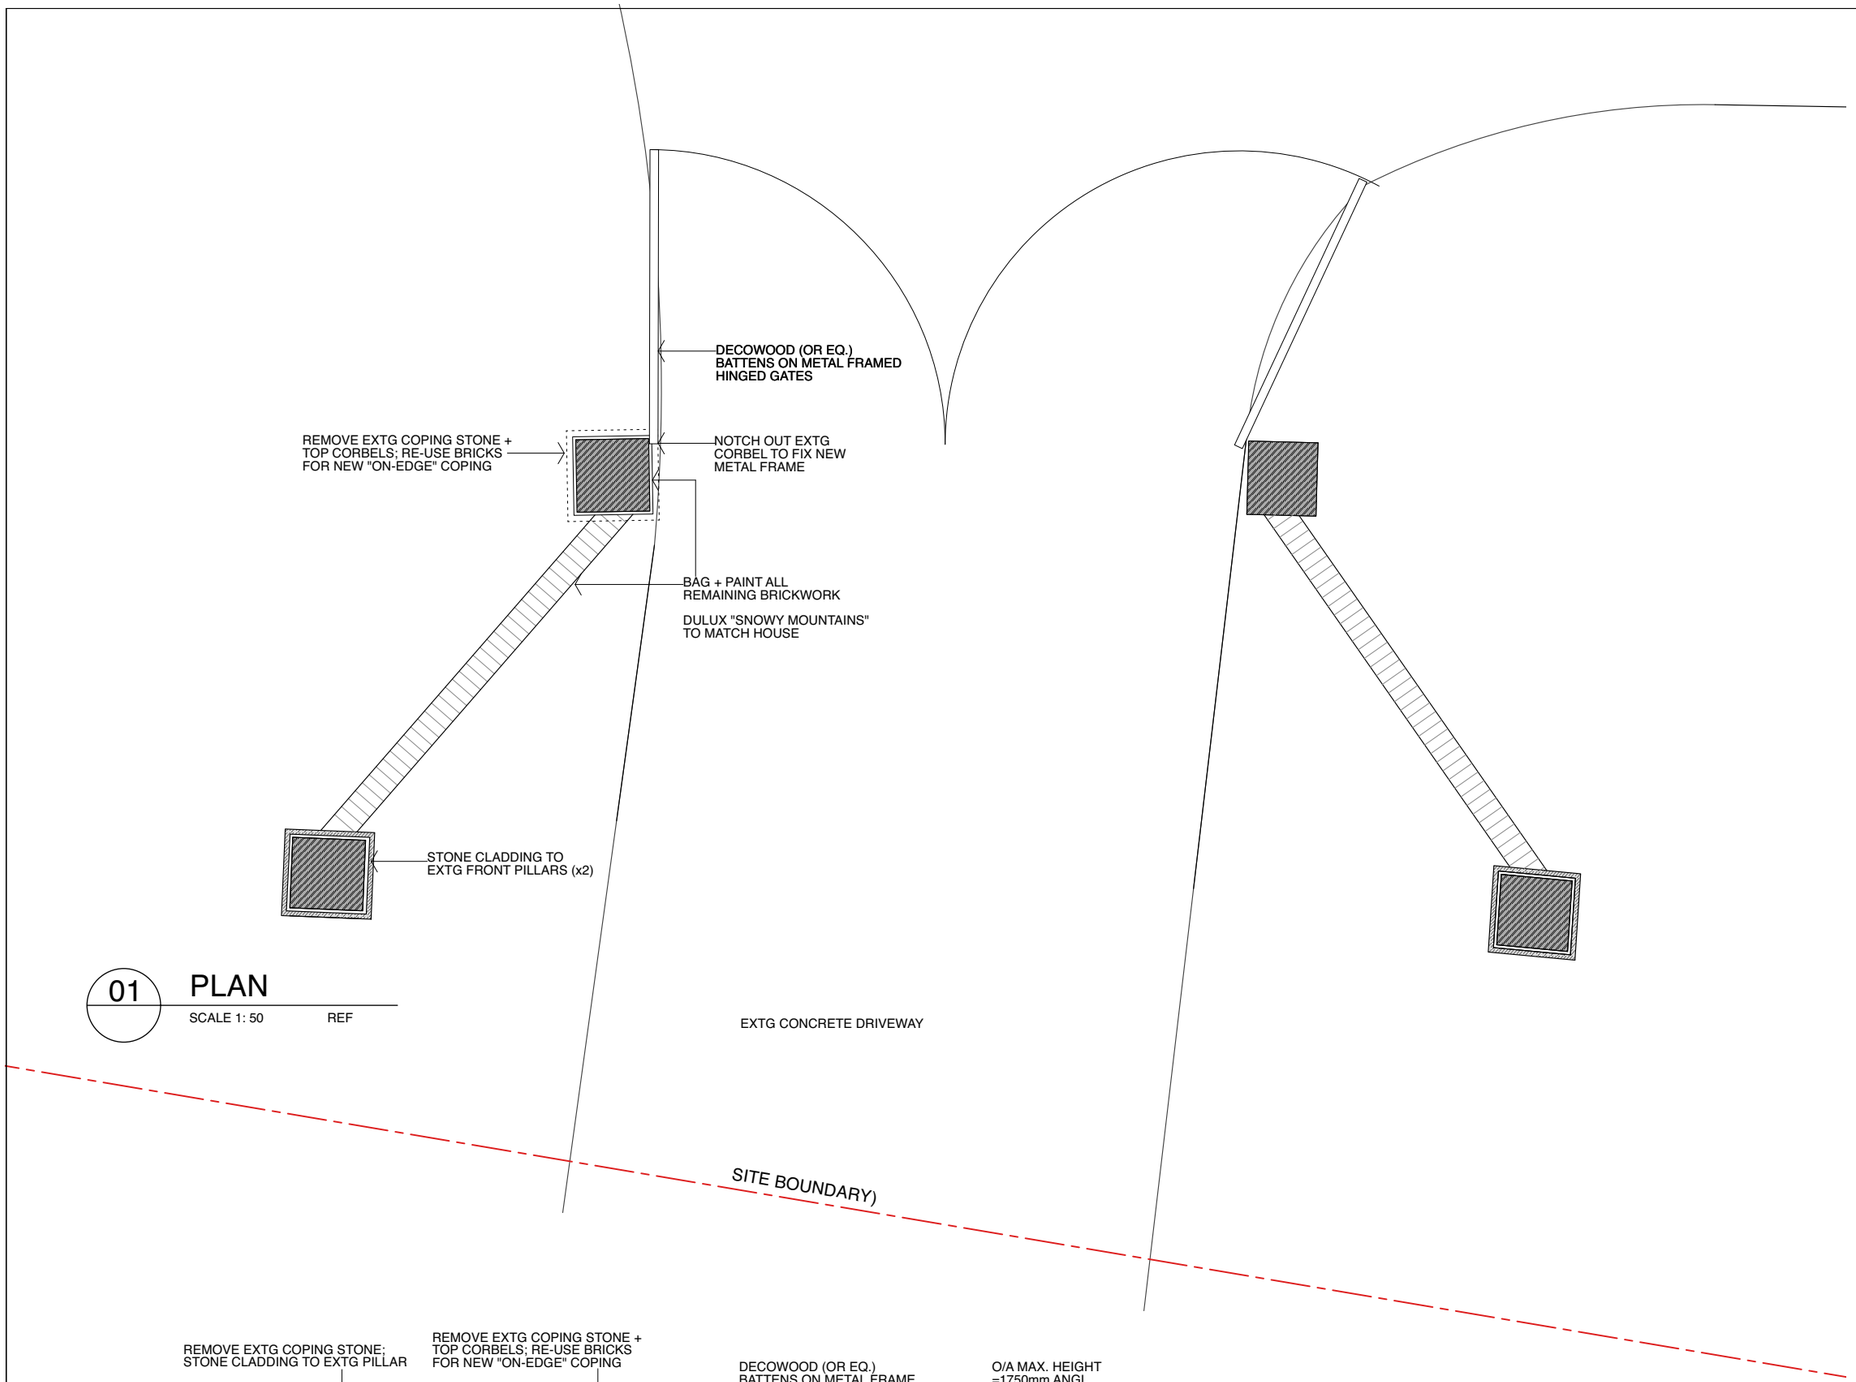

01 PLAN

SCALE 1: 50 REF

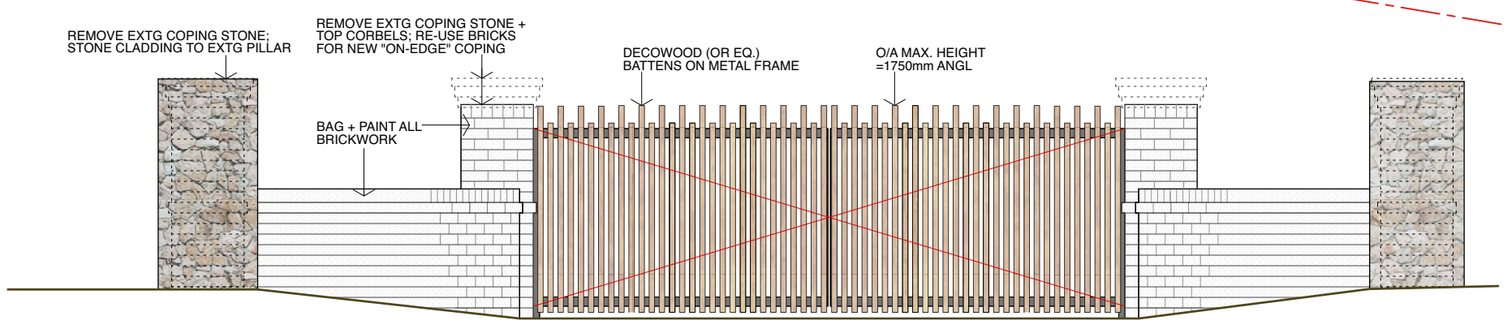

02 SOUTH (STREET) ELEVATION

SCALE 1: 50 REF

Rev	Description	Date
1	FOR DA	04.02.25

LEGEND:

AFW : ALUM. FRAMED WINDOW
DP : DOWNPIPE
EFFL : EXISTING FINISHED FLOOR LEVEL
FC : FIBRE CEMENT
HWU : HOT WATER UNIT
MR : METAL ROOFING
RSW : RANDOM STONE WALL
SEP : SEPTIC TANK
S/L : SKYLIGHT
TB : TIMBER BATTENED SCREEN

NOTE:

ALL NEW CONSTRUCTION TO COMPLY WITH AS 3959:2018 BAL 29; AND PLANNING FOR BUSHFIRE PROTECTION

Scale @ A3: 1: 50

Date: FEBRUARY 2025

Job Number: 24 05

Dwg. No.: A9-01

Revision: 1

PROJECT:

6 JOALAH ROAD, DUFFYS FOREST NSW 2084
LOT 375 DP 752017

CLIENT:

G. CRANNAGE

1:50 0 0.5 1m 2.0m 2.5m

N

Myson + Berkery Architects

1/157 Prince Edward Ave
Culburra Beach NSW 2540

T (02) 4448 3710
F (02) 4448 3745
E mba@mysonberkery.com.au

NSW Board of Architects
Registration #6543
Nominated Architect V. Myson

This drawing is copyright and may not be used without written consent. Do not scale off this drawing.
Use figured dimensions only. Verify all dimensions on site.