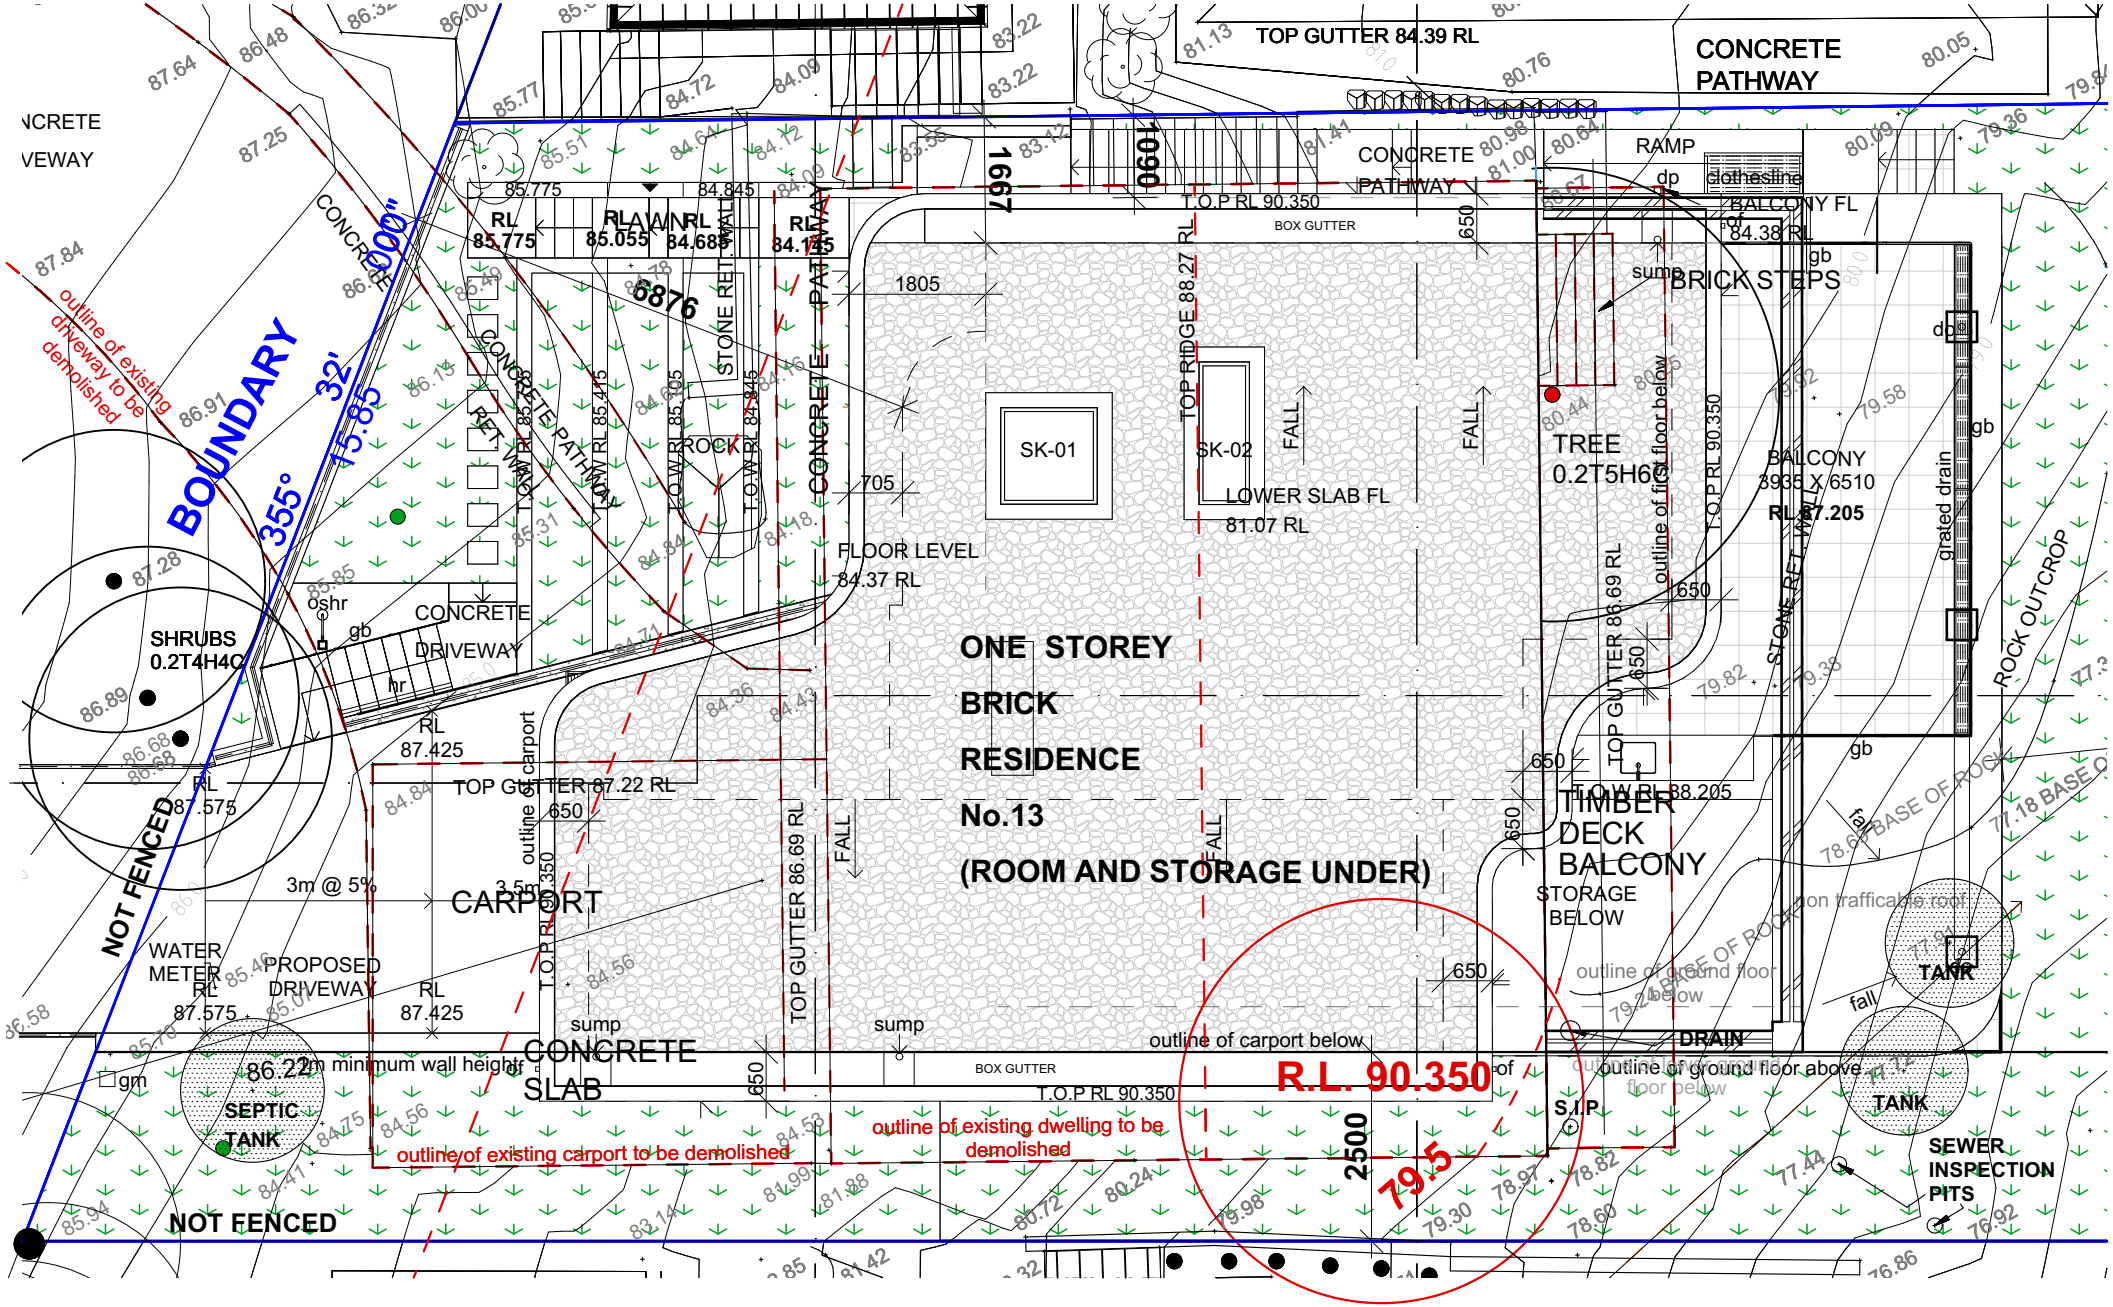

ORIGINAL SITE/ROOF PLAN WITH SURVEY CONTOUR OVERLAY

SCALE 1:100 (HIGHLIGHTING INCORRECT ASSUMPTION BY COUNCIL OF 11.38M BUILDING HEIGHT)

ISSUE B

13 PACIFIC ROAD, PALM BEACH