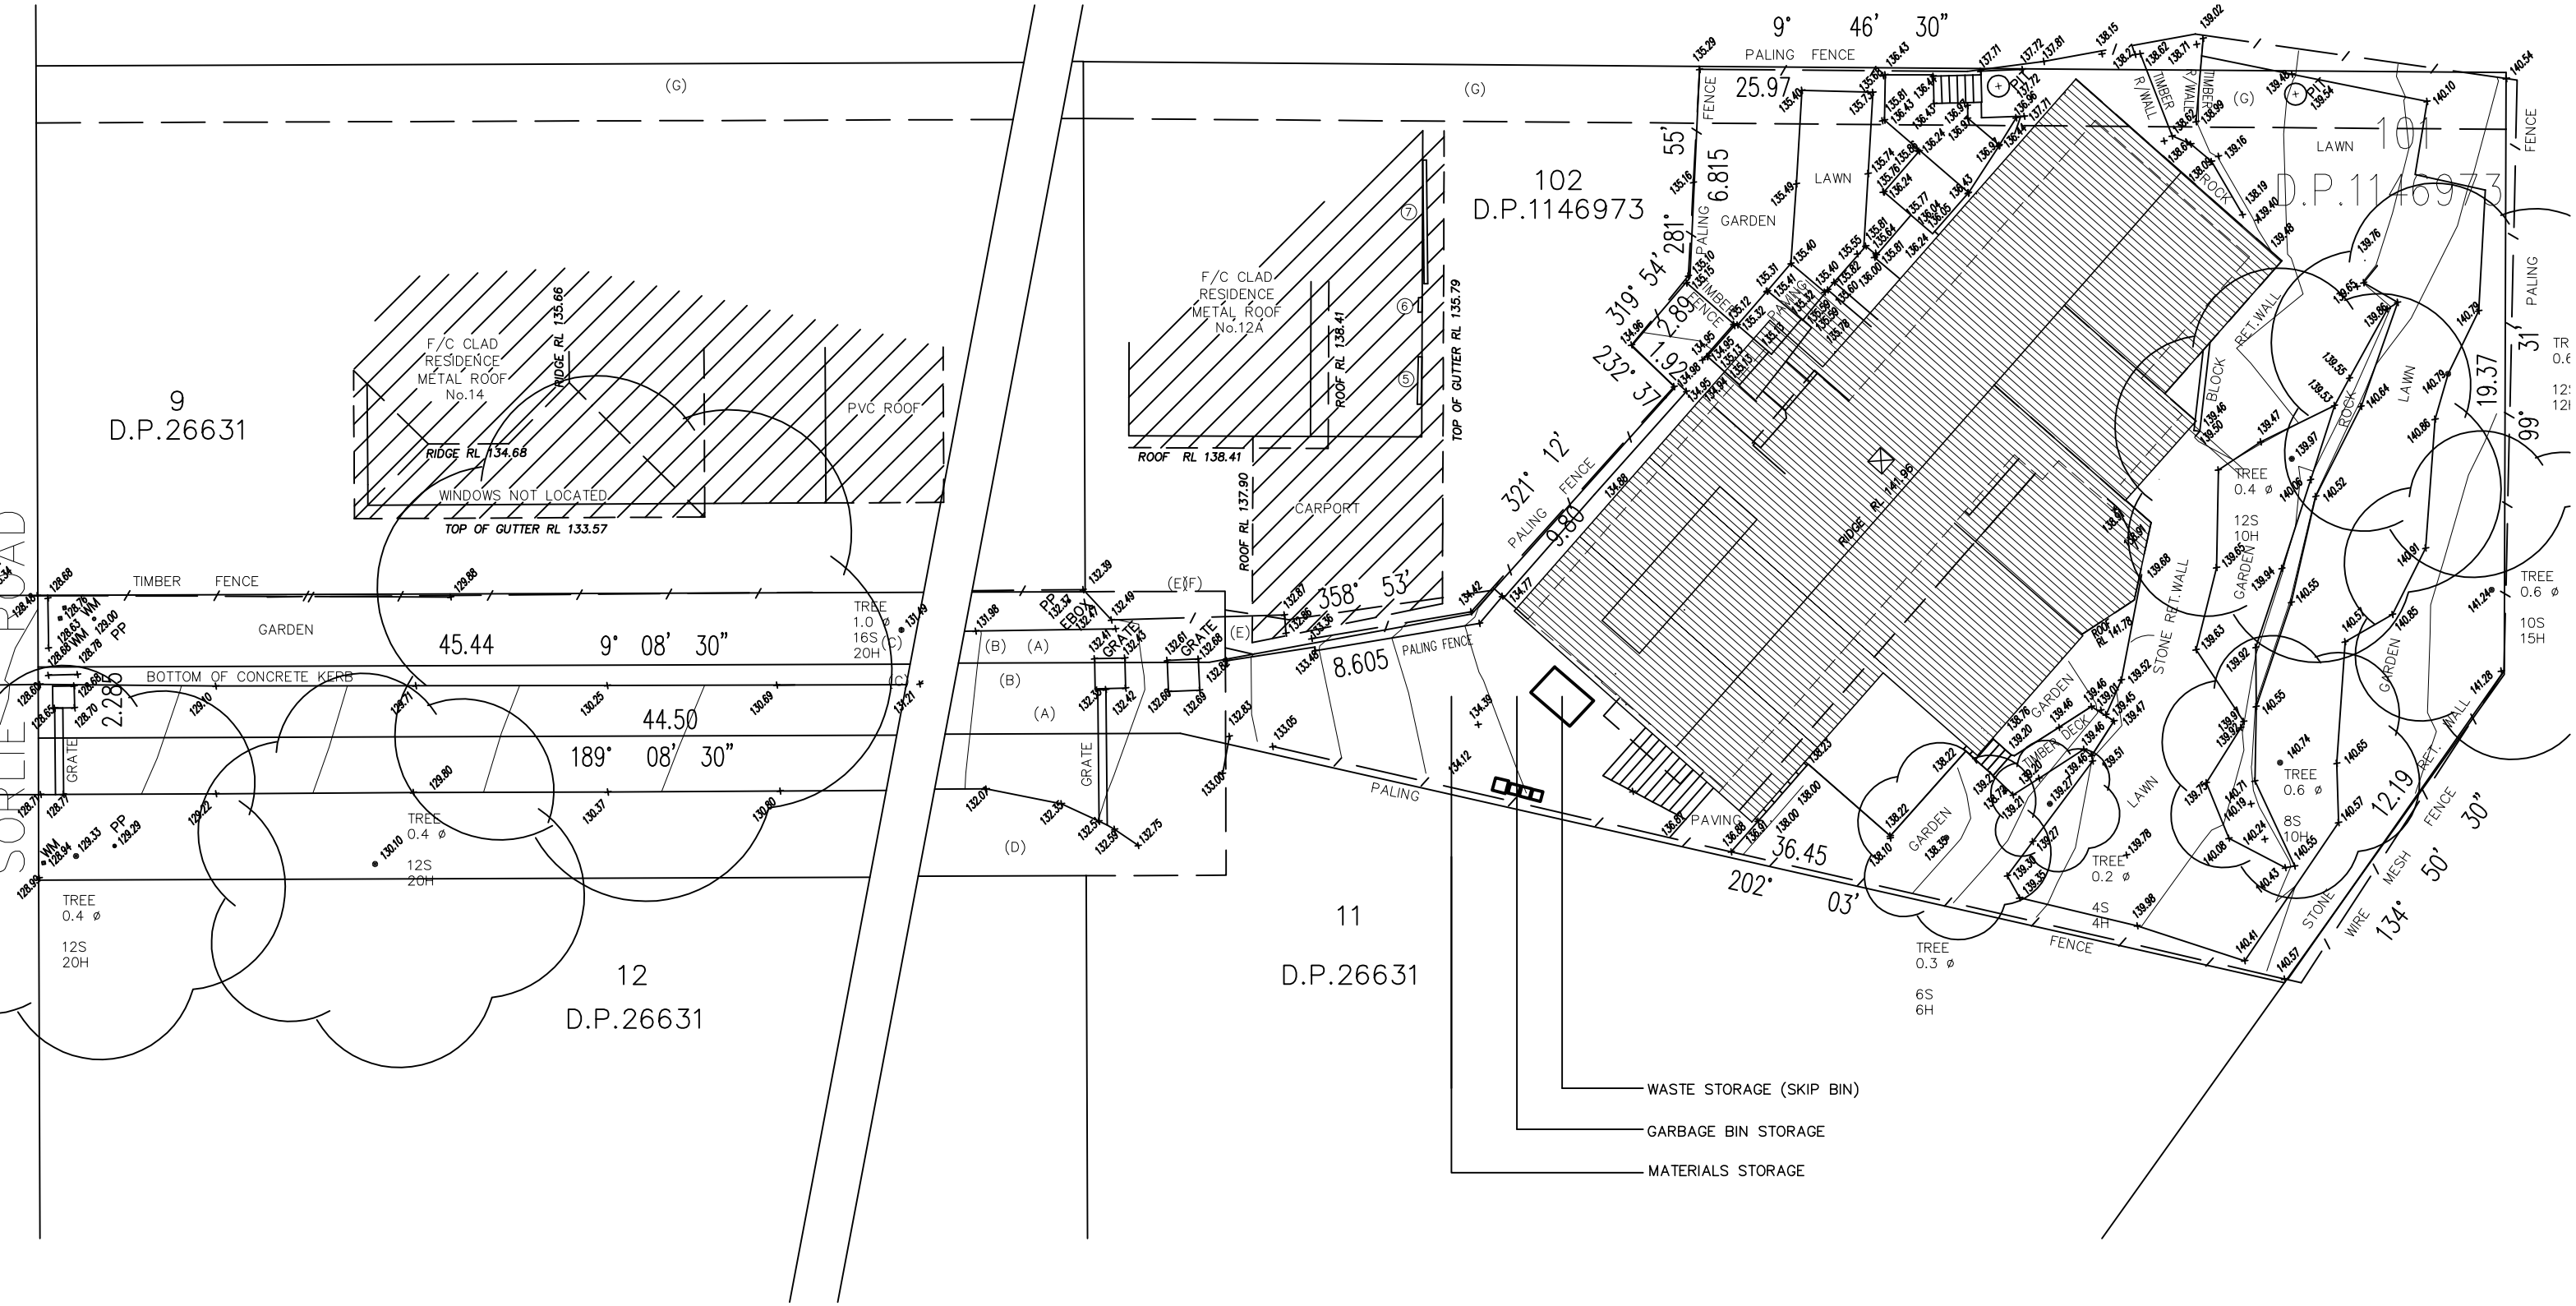

EXISTING SITE PLAN

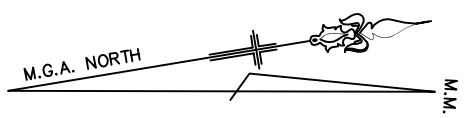

All Dimensions are in millimetres
Written Dimensions preferred to scale
All measurements to be checked on site
All work to BCA and AS
NOT FOR CONSTRUCTION

DIAL 1100 BEFORE YOU DIG

© COPYRIGHT 2018

Client
MR. & MRS. FORD
12 SORLIE ROAD
FRENCHS FOREST NSW 2086

Project
ALTERATION AND ADDITIONS
12 SORLIE ROAD
FRENCHS FOREST NSW 2086

Drawing
WASTE MANAGEMENT PLAN

DEVELOPMENT APPLICATION

PETER PRINCI architects
ABN 34 315 485 678
Registration No. 7048
P.O. Box 615
Frenchs Forest NSW 1640
Email: peter@pparchitects.com.au
www.pparchitects.com.au
Ph: (02) 9452 5661
Fax: (02) 9452 5662
Mobile: 0418 166 002

Drawn	Job No.
PP	
Checked	Date
PP	May '19
Scale	Issue
1:200	A

Drawing No.
WM01