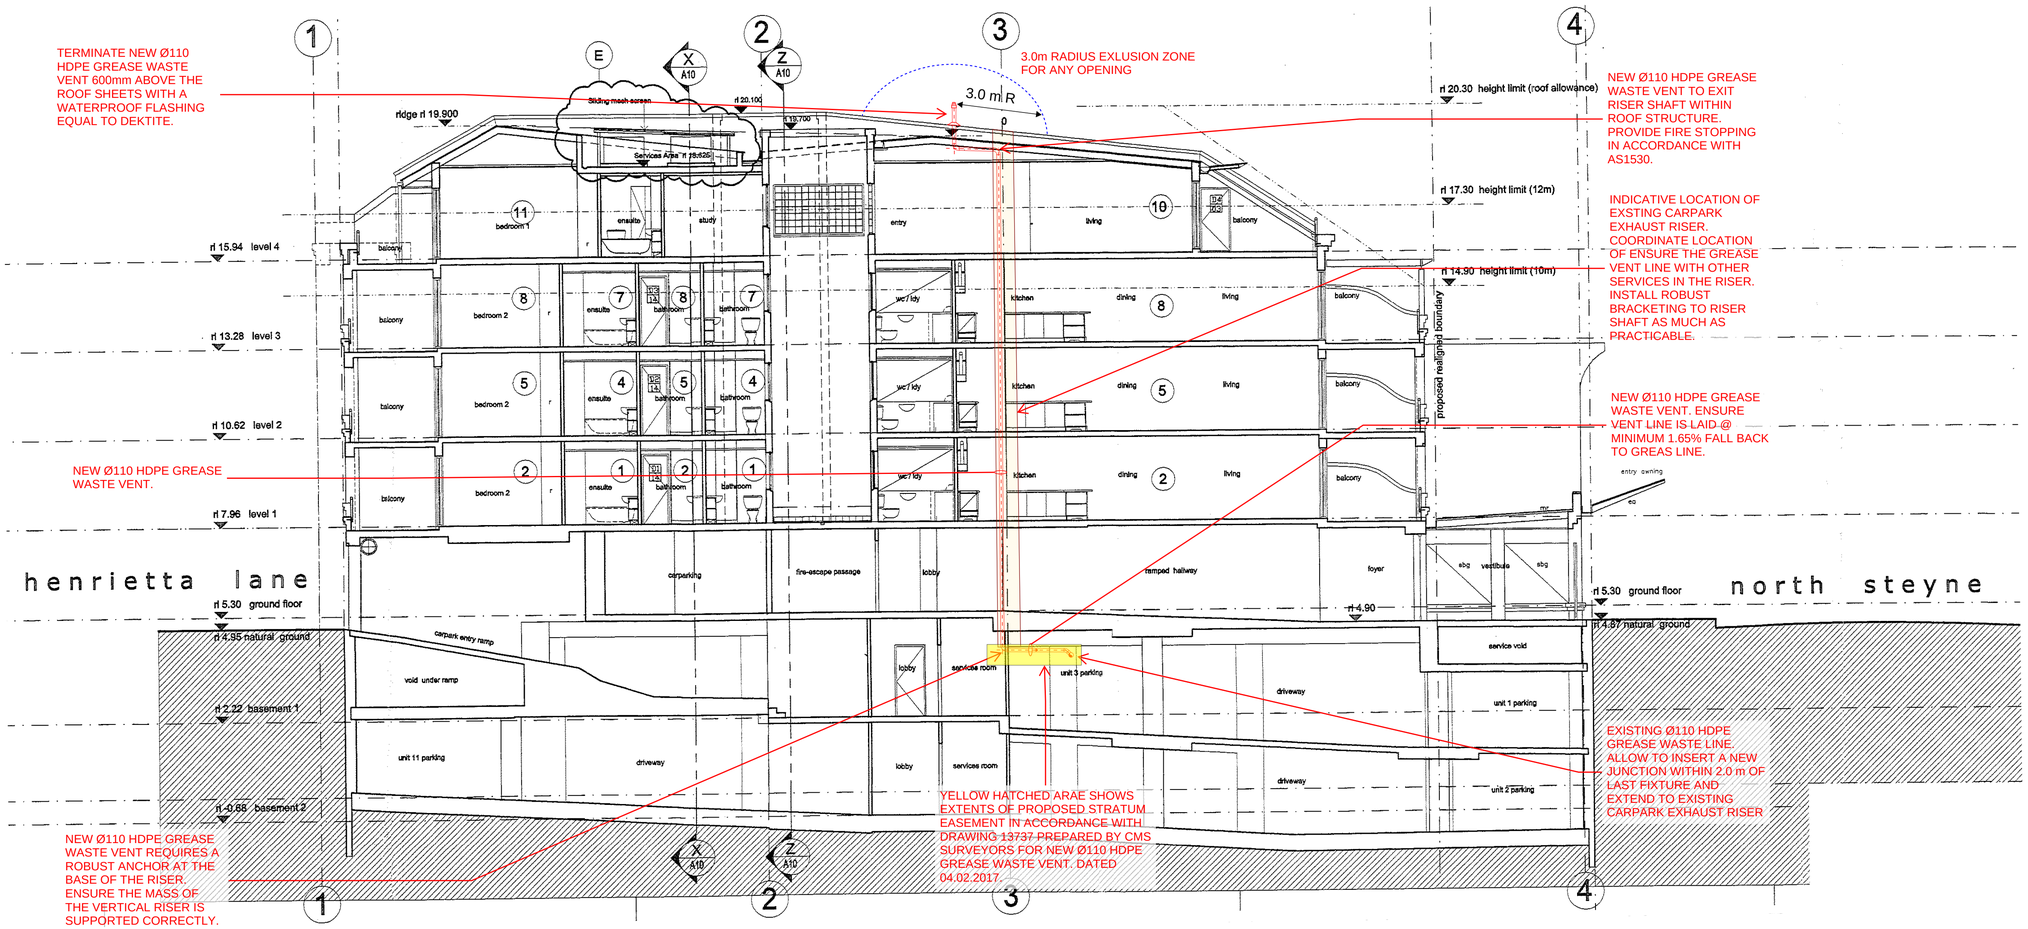

ELEVATION

Contractor to verify all dimensions on site before commencing work. Figured dimensions given are to be taken in preference to scaling. Copyright of designs shown hereon is retained by this office. Authority is required for any reproduction.

Russell Druce
HYDRAULIC ENGINEER
DESIGN DRAWING

project
43-45 north steyne
manly

drawing
SECTION YY

scale: 1:100 @ A1
job: 43 NSM
date: 03.03.2017
drawn by: R. DRUCE
chd by:
drawing number: H-01
issue: D