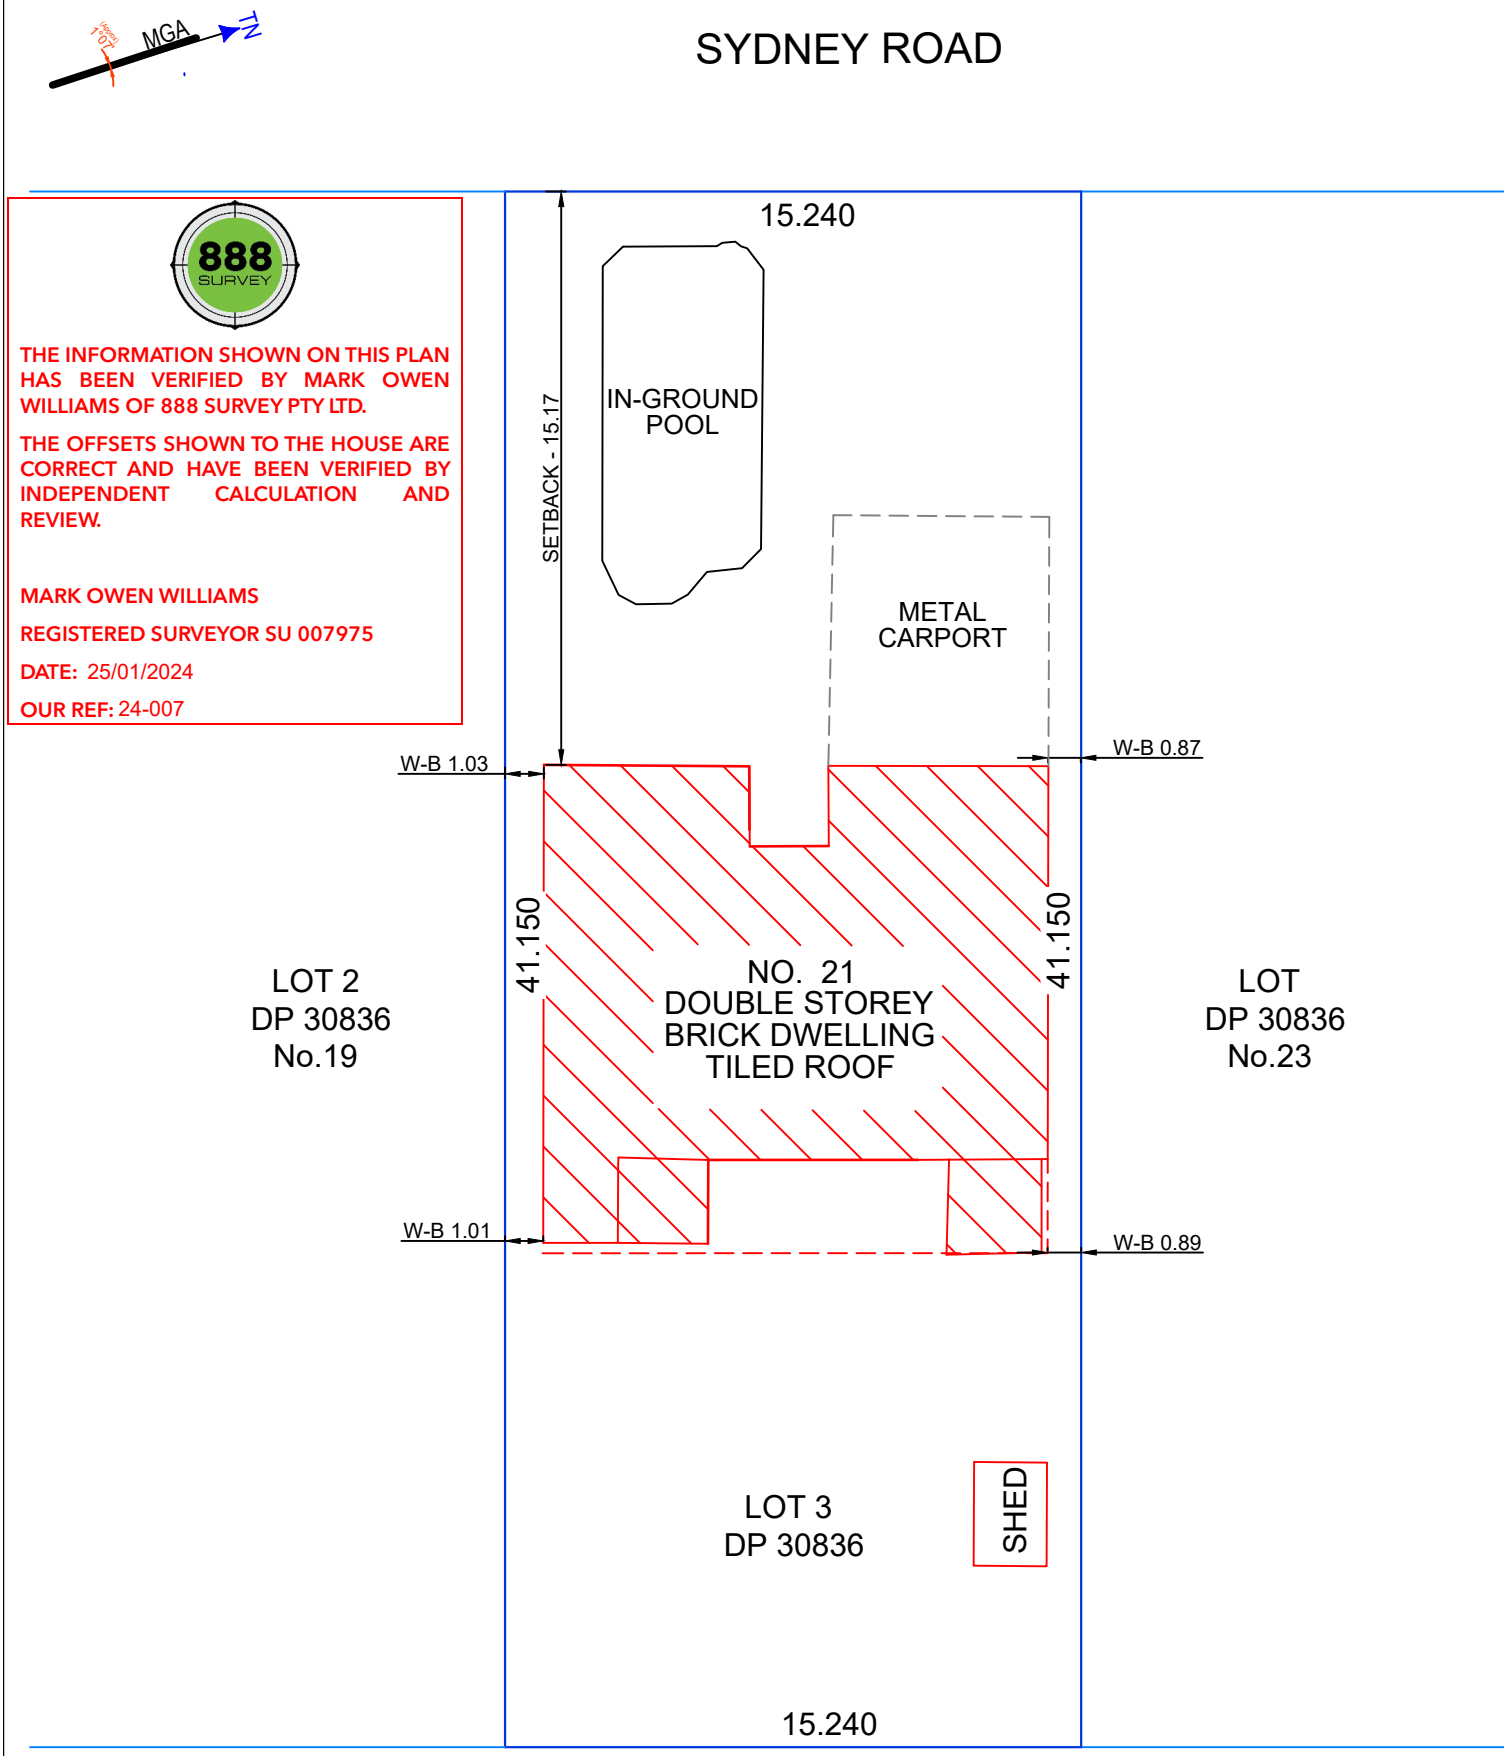

SURVADE
RESIDENTIAL & CONSTRUCTION SURVEYORS

info@survade.com.au
www.survade.com.au
0416 010 483

CLIENT	SURVEYED	CHECKED	PLAN TYPE	BOUNDARY REPORT SKETCH
TRUDI & JAMES BERESFORD	SWG	MOW	NOTES	PLAN TO ACCOMPANY SURVEYORS DETAIL SURVEY DATED 13/10/2023
	DRAWN: SWG	APPROVED: APD		
PROJECT: 21 SYDNEY ROAD, WARRIEWOOD	DATE OF SURVEY: 11/8/2023		ADDRESS	21 SYDNEY ROAD, WARRIEWOOD, NSW
	ORIGIN OF LEVELS: N/A		PLAN No.	JOB No. 2307-22 - TYPE ID - REF No. 01 / REV A / SHEET 1 of 1 / SIZE A4 / SCALE 1:200