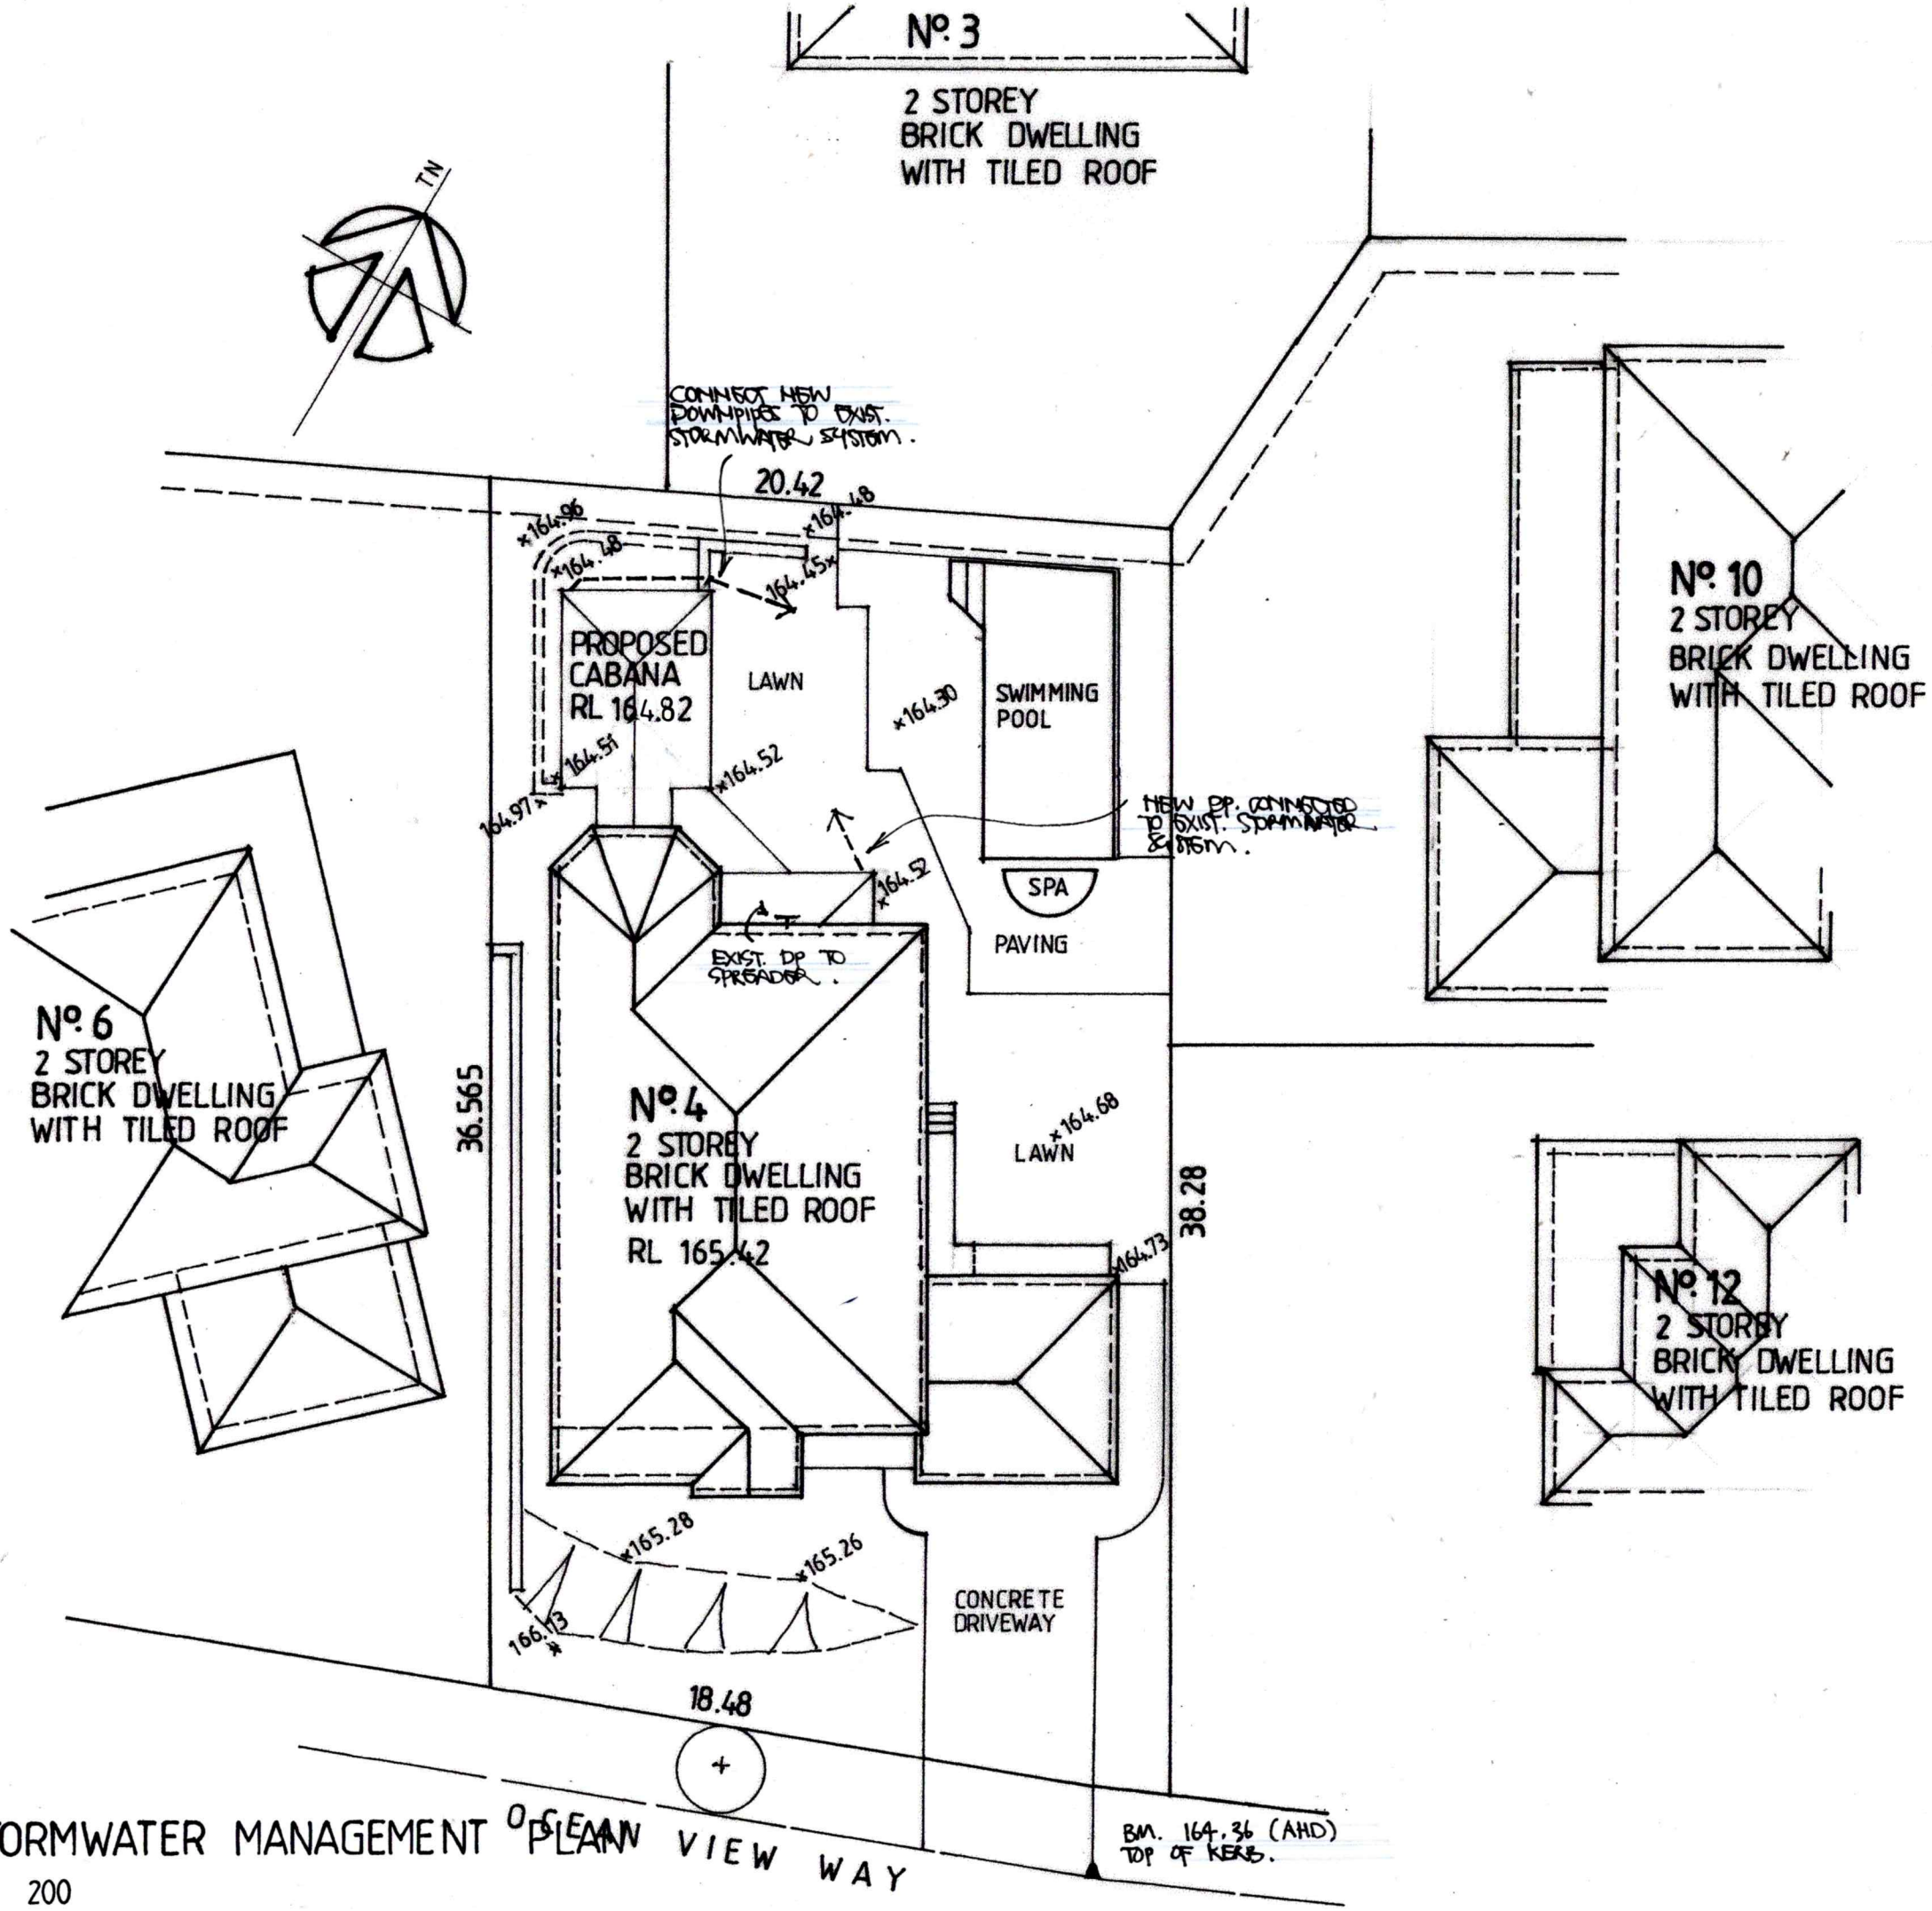

STORMWATER MANAGEMENT PLAN

1 : 200

DATE 09 OCTOBER 2018	CLIENT MR. AND MRS. PHILLIPS	PROJECT ALTERATIONS AND ADDITIONS CABANA AND DECKING	DRAWN robertbeck and associates RESIDENTIAL DESIGN AND INTERIORS 42/2-6 WARRANGI STREET TURRAMURRA NSW 2074 robertbeckdesign@gmail.com mobile 0439 964 960
SCALE 1 : 200			
DRAWING No. 3.0	JOB No. 181010	ADDRESS 4 OCEAN VIEW WAY BELROSE NSW 2085	
ISSUE A			

AMENDMENTS
A 09/10/18 DA ISSUE

CHECK ALL DIMENSIONS ON SITE PRIOR TO STARTING FABRICATION