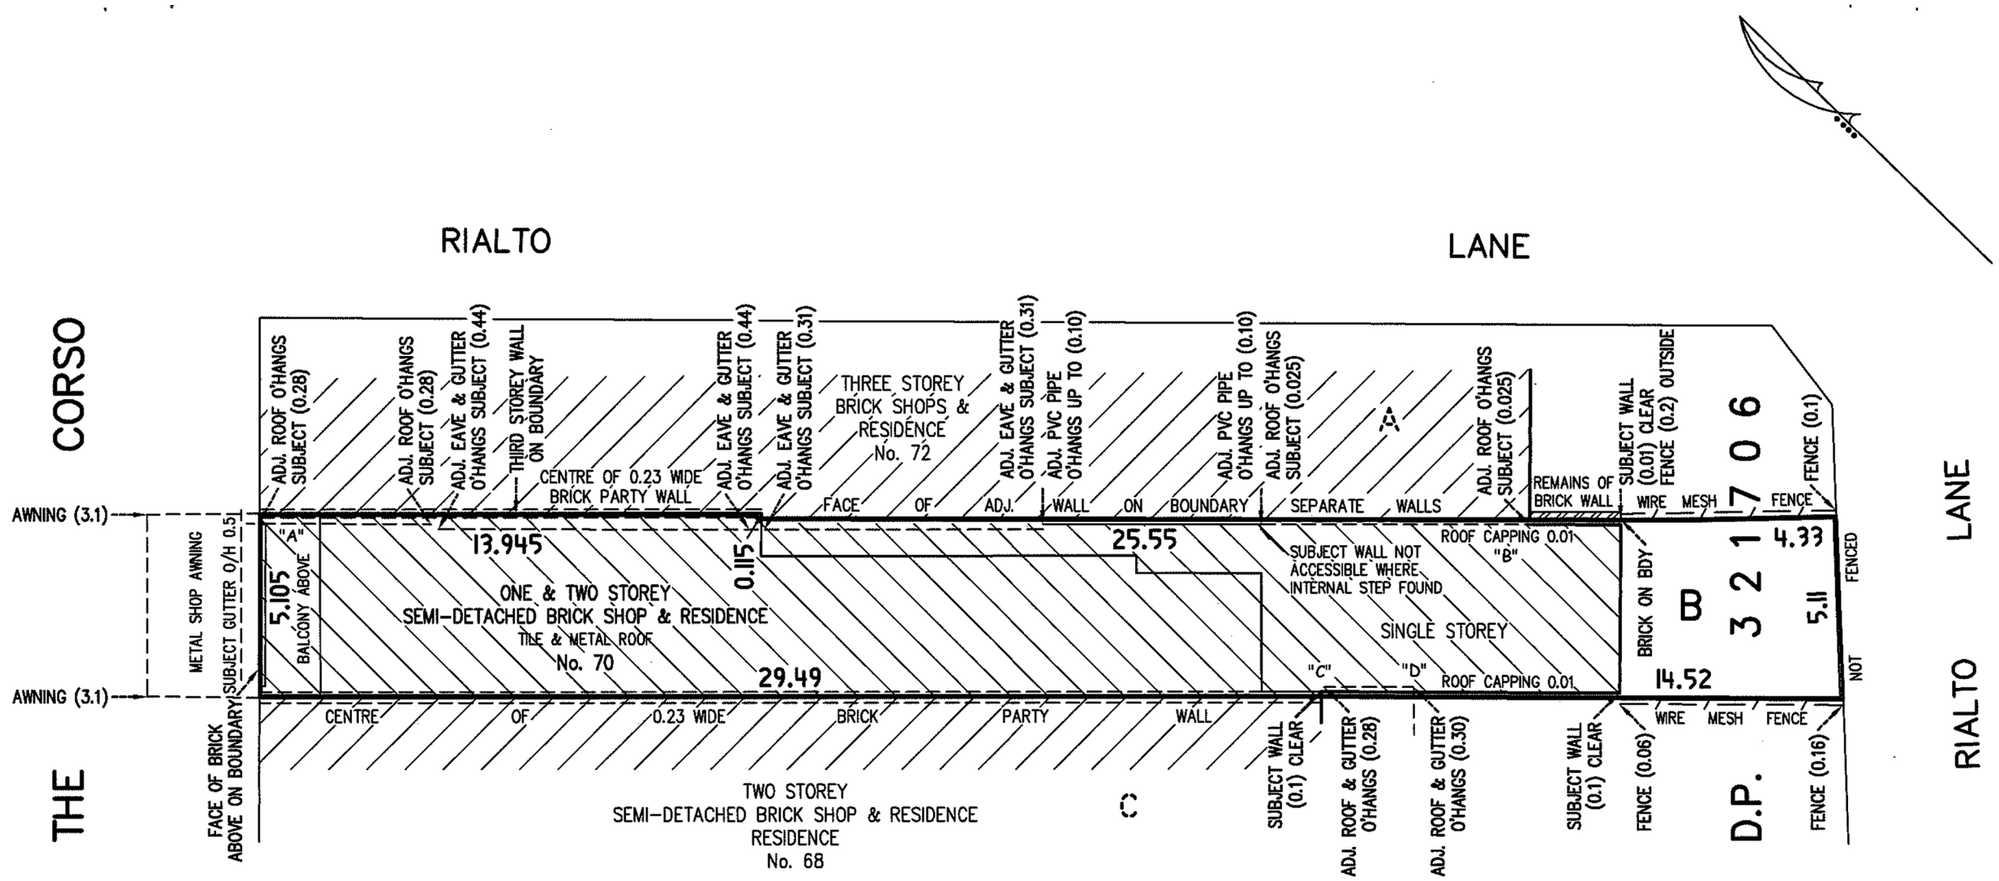

THIS IS THE SKETCH REFERRED TO IN & TO ACCOMPANY
MY REPORT TO RED PROPERTY
DATED 19/02/2018

WARREN L. BEE
REGISTERED SURVEYOR

Bee & Lethbridge
Quality Surveying & Development Solutions

Bee & Lethbridge Pty Ltd
Suite 2, 14 Starkey Street,
PO Box. 330, Forestville, NSW 2087
Phone: 9451 6757 Fax: 9975 3535
Email: survey@beeleth.com.au
ABN: 13 003 194 447
www.beeleth.com.au

PLAN FOR IDENTIFICATION SURVEY PURPOSES SHOWING BOUNDARIES & IMPROVEMENTS OVER LOT B IN D.P. 321706 KNOWN AS No. 70 THE CORSO, MANLY.

L.G.A.: NORTHERN BEACHES

CLIENT	RED PROPERTY					REF No.	20891
PROPERTY	No. 70 THE CORSO, MANLY						
DATUM	N/A	SCALE	1:150 @ A3	DATE	19/02/2018	SHEET No.	1 of 1
SURVEYED	W.B./J.H.	DRAWN	H.H.	DWG No.	20891id	REV No.	00

project title:
PROPOSED ALTERATIONS & ADDITIONS
AT No. 70 THE CORSO

urbaine ARCHITECTURE
urbaine pty ltd 6/15, The Corso, Manly, NSW 2095 Tel 02 8356 6770

no:	date:	revision / issue date:	by:
	12.3.2019	DA ISSUE	URB

checked by:	
drawn by:	
date issued:	12.3.2019
job number:	

sheet title:
SITE SURVEY

sheet number:
A003