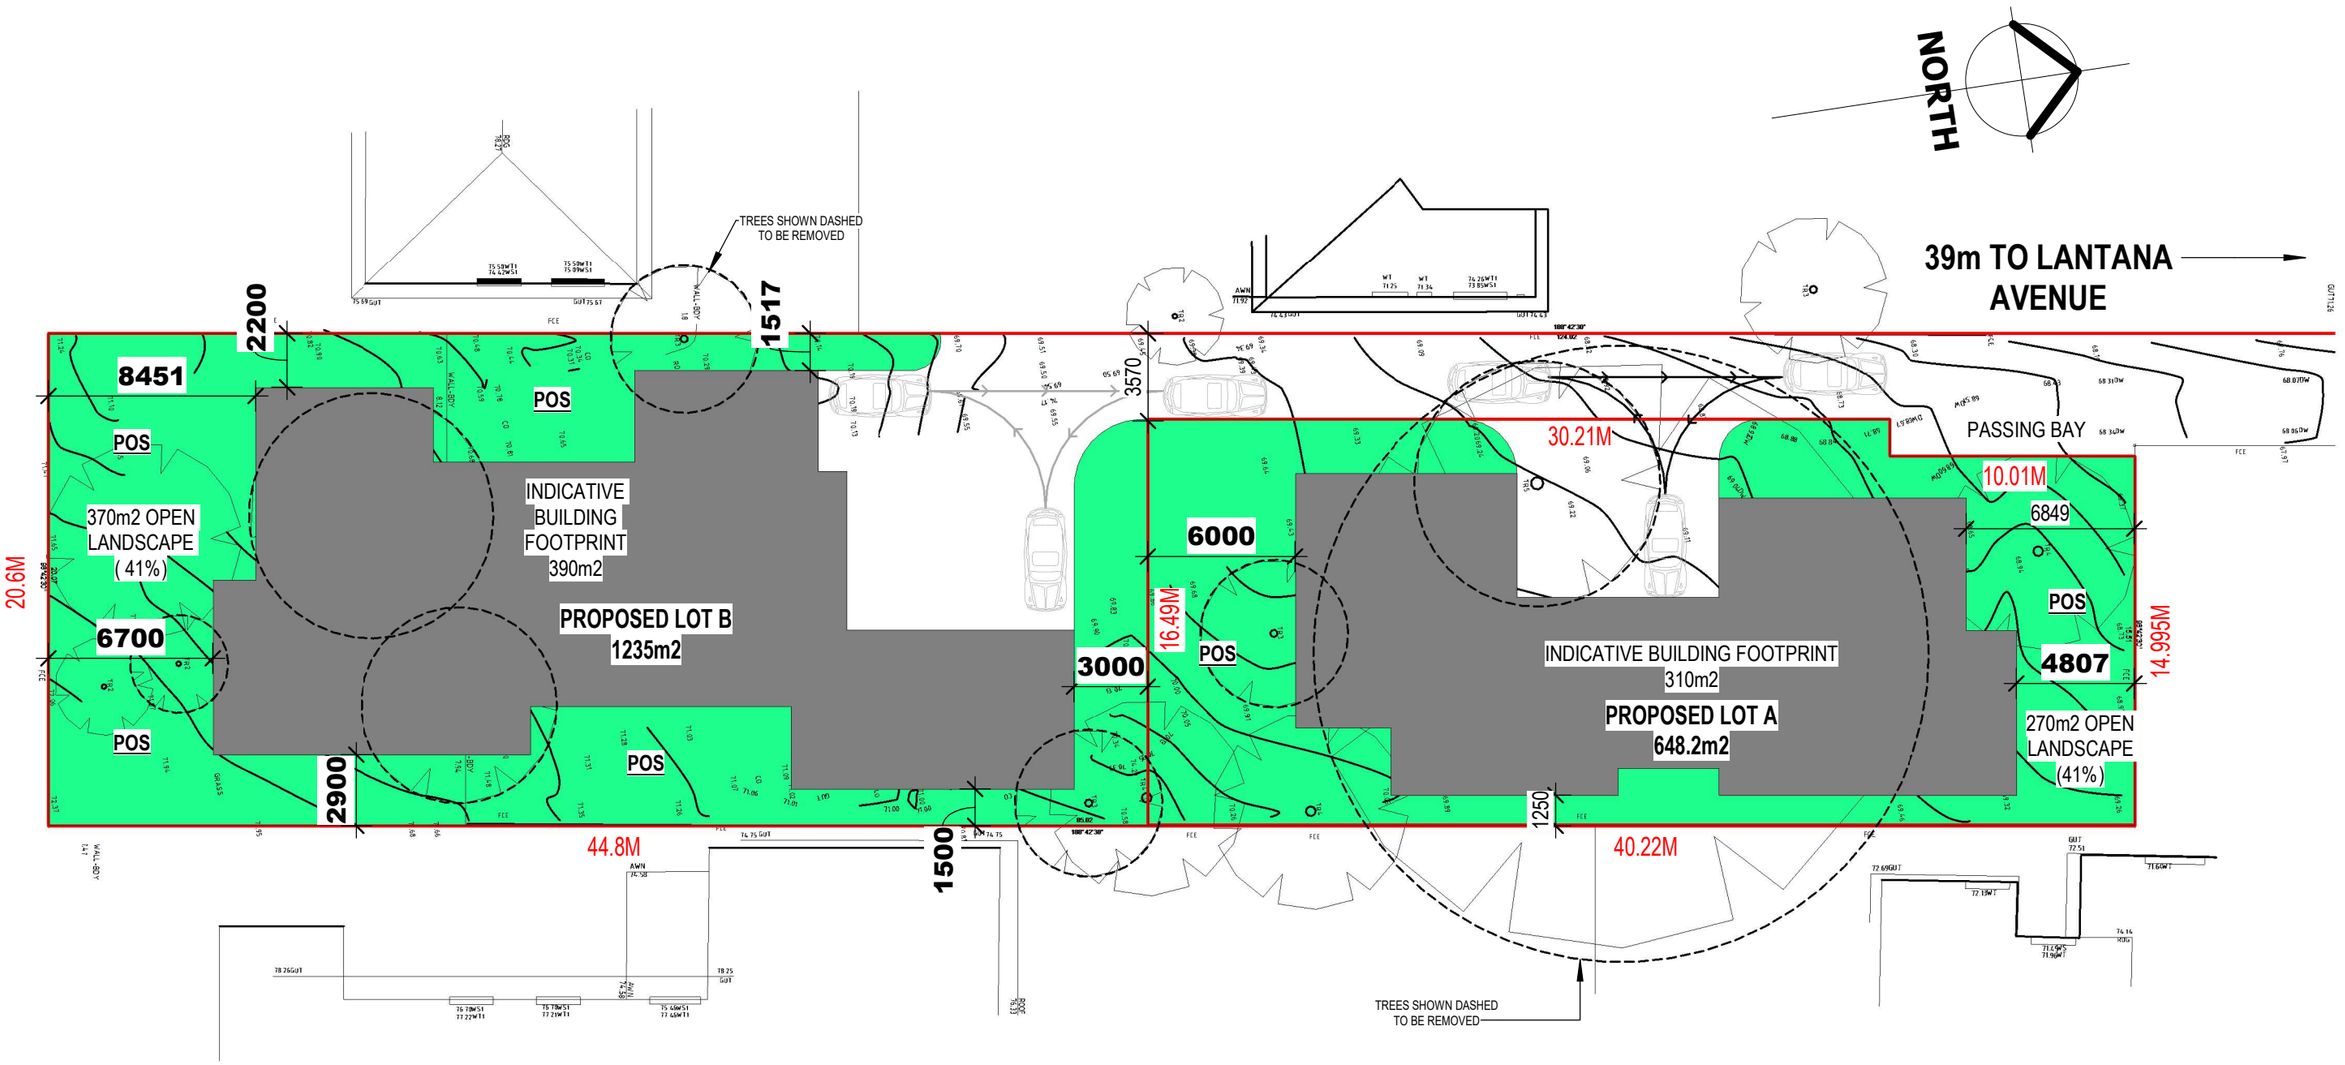

SUBDIVISION PLAN

ISSUE	AMENDMENT	DATE

PLANS COPYRIGHT OF STOTHARD PROJECTS

LOCATION: C:\Users\Home\OneDrive - Home Design Agency\HDA\23 LANTANA AVENUE, WHEELER HEIGHTS - Subdivision Plan.rvt

info@stothardprojects.com.au
T: (02) 9138 0608
www.stothardprojects.com.au

BUILDING DESIGNERS ASSOCIATION OF AUSTRALIA

STOTHARD PROJECTS

PROPOSED RESIDENCE FOR:

CLIENT: BROWN

ADDRESS:
LOT 1, No 23 LANTANA AVENUE
WHEELER HEIGHTS
NORTHERN BEACHES COUNCIL

JOB NO:	DATE: 22.05.24
DRAWN: JLS	CHECKED: .
SCALE: 1 : 250	SHEET NO: 01

PLEASE DISCARD ALL OTHER PLANS

DO NOT SCALE DRAWING