




**NEW RESIDENCE**  
3 ELIZABETH PLACE BROOKVALE  
LOT 6, DP 5876.

| COMPLIANCE TABLE                 | PERMISSIBLE                  | EXISTING | PROPOSED      |
|----------------------------------|------------------------------|----------|---------------|
| ZONING                           | R2 - LOW DENSITY RESIDENTIAL | -        | -             |
| BUILDING HEIGHT                  | 8.5M                         | 6.7M     | 7.8M          |
| FRONT SETBACK                    | 6.5M                         | 21.38M   | 11.54M        |
| REAR SETBACK                     | 6.0M                         | -        | 5.85M         |
| SIDE SETBACK                     | 0.9M                         | 0.87M    | 0.9M          |
| FLOOR AREA (PRIMARY + SECONDARY) | -                            | 116.4SQM | 228 SQM       |
| (PRIMARY DWELLING)               | -                            | -        | 168 SQM       |
| (SECONDARY DWELLING)             | -                            | -        | 60 SQM        |
| SITE AREA                        | 866 SQM                      | -        | -             |
| PRIVATE OPEN SPACE (POS)         | MINIMUM 60 SQM (5M MIN)      | 58 SQM   | 74 SQM        |
| LANDSCAPED AREA                  | 40% OF SITE AREA = 346.4 SQM | 480 SQM  | 346 SQM (40%) |

|                                                         |           |                  |               |
|---------------------------------------------------------|-----------|------------------|---------------|
| PROJECT<br>New Residence   3 Elizabeth Place, Brookvale |           | PROJECT #<br>ELI |               |
| CLIENT<br>Kathie Pisto                                  | DATE #    | 2/12/22          | DWG #         |
|                                                         | SCALE @A3 | NTS              | 000           |
|                                                         | DRAWN     | AS               |               |
| DWG<br>Title                                            | CHKD      | MR               | REVISION<br>B |





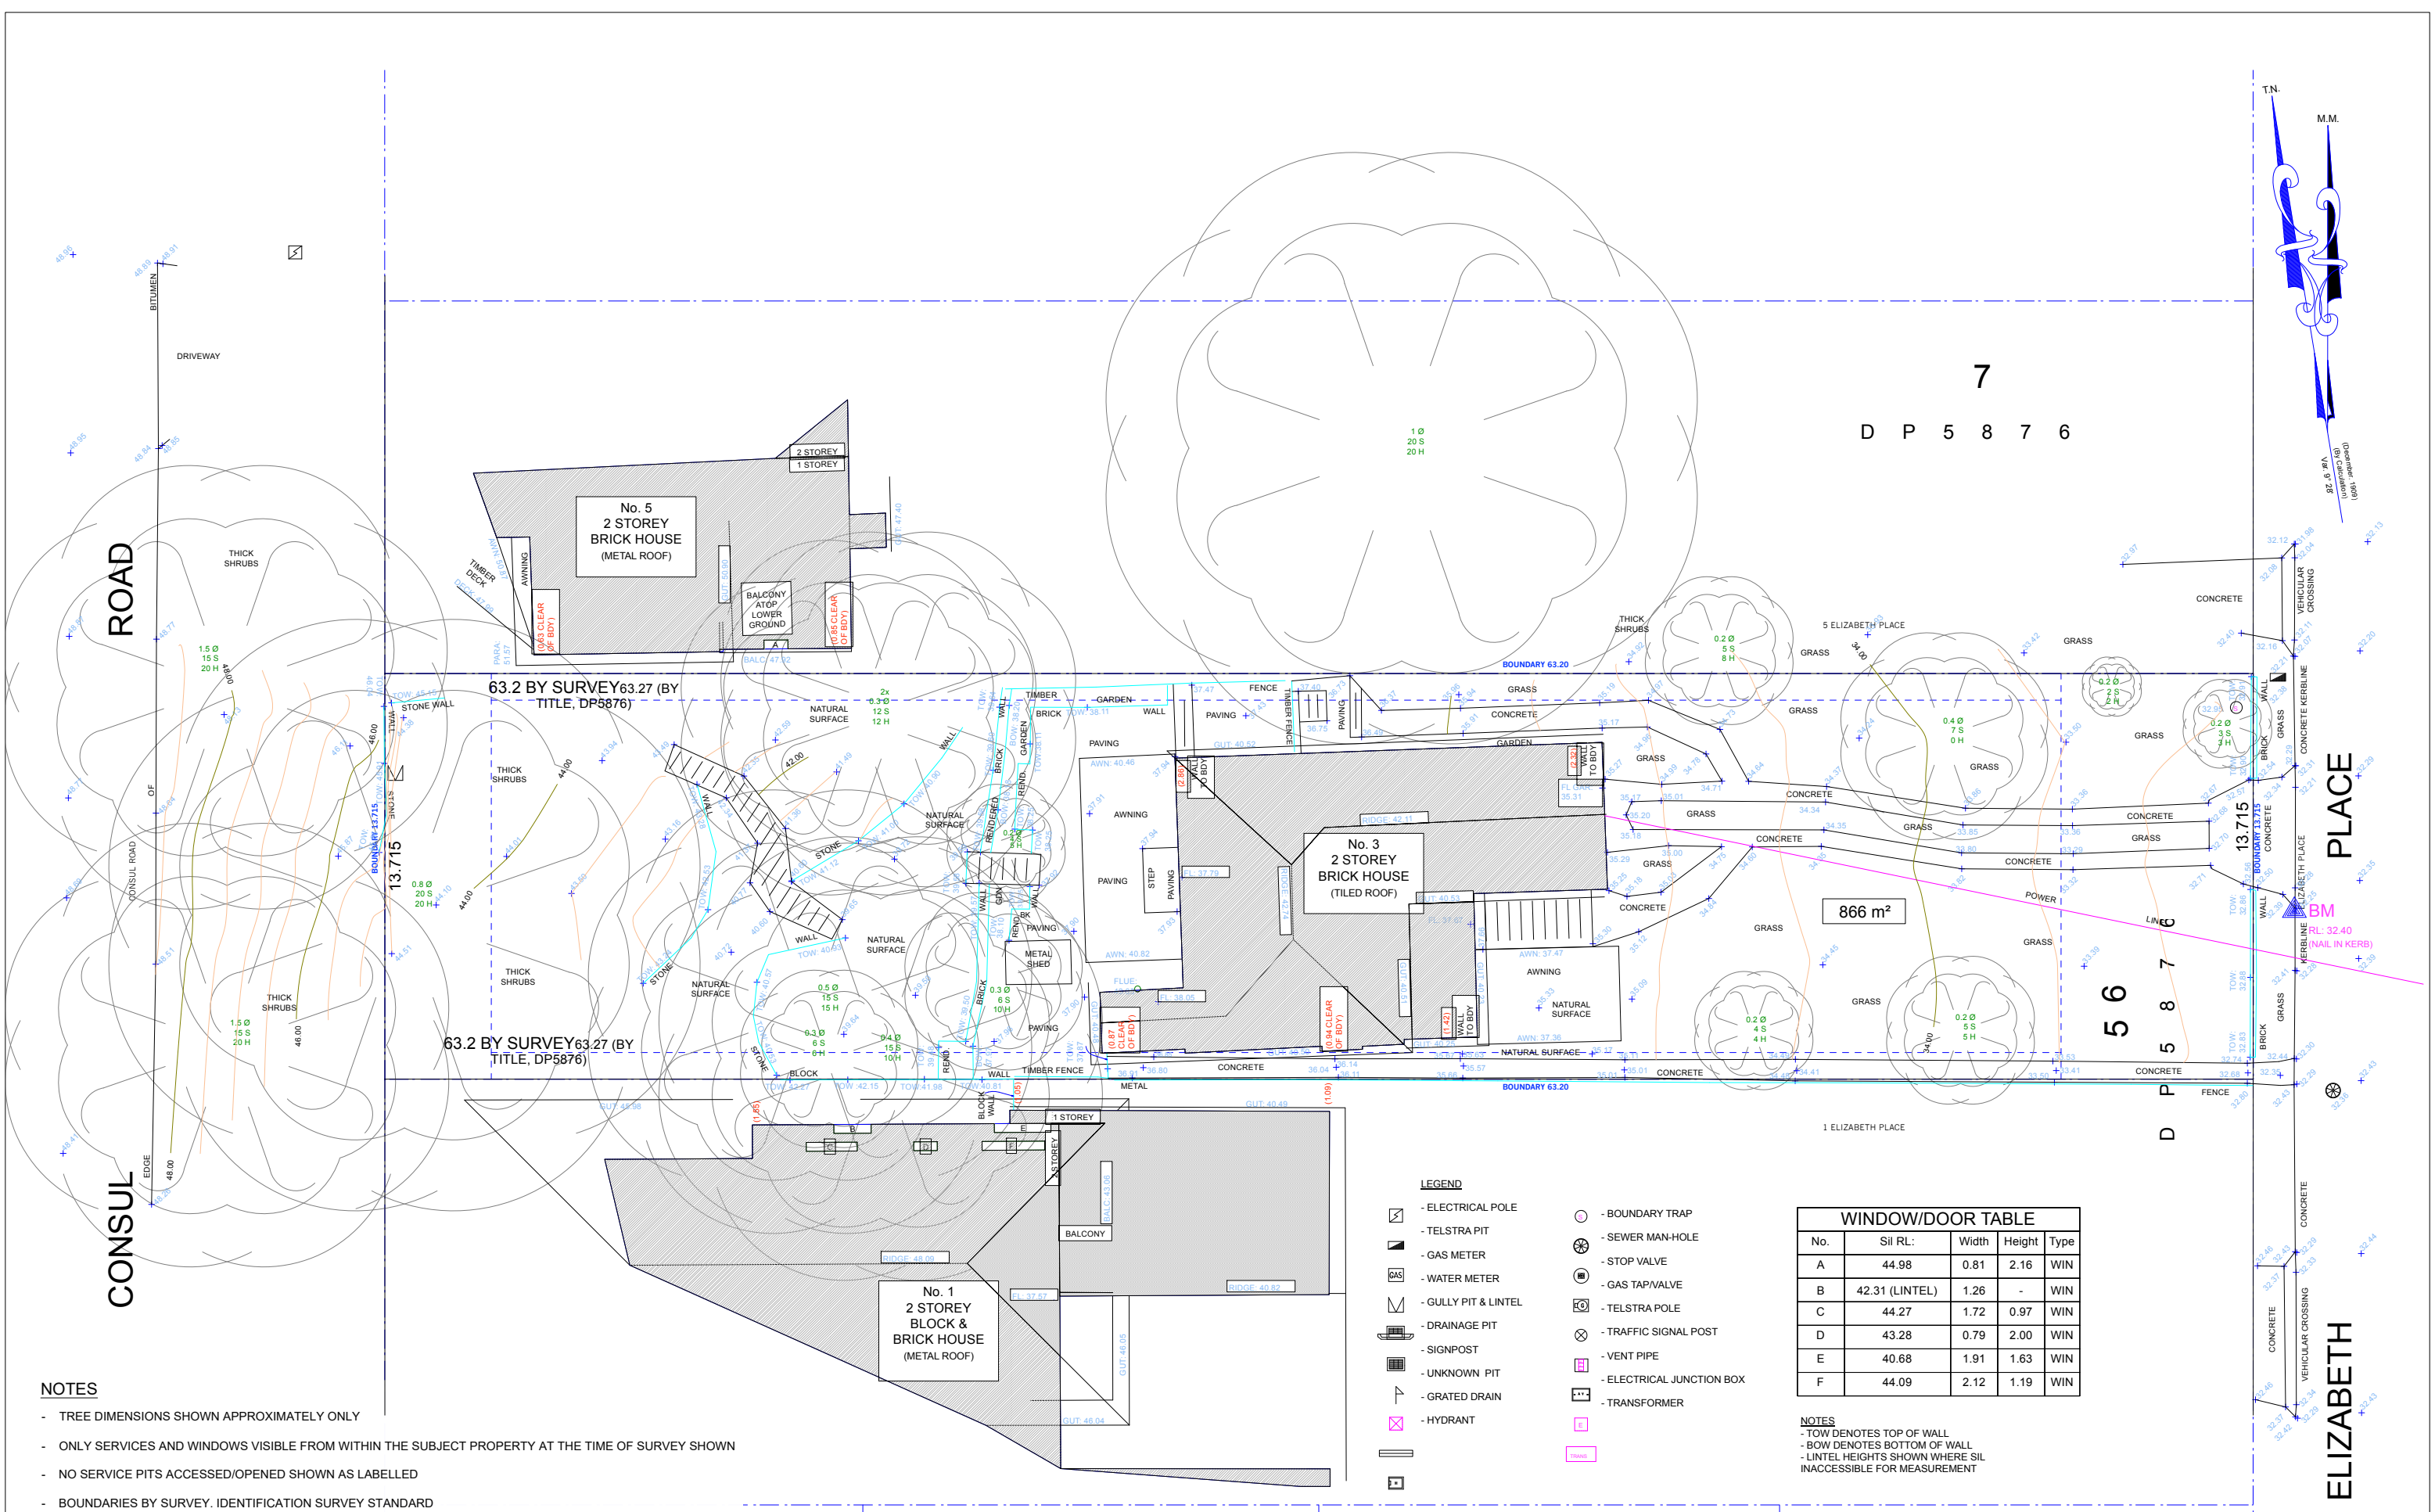

NOTES

- TREE DIMENSIONS SHOWN APPROXIMATELY ONLY
- ONLY SERVICES AND WINDOWS VISIBLE FROM WITHIN THE SUBJECT PROPERTY AT THE TIME OF SURVEY SHOWN
- NO SERVICE PITS ACCESSED/OPENED SHOWN AS LABELLED
- BOUNDARIES BY SURVEY. IDENTIFICATION SURVEY STANDARD
- ALL PITS SHOULD BE ACCESSED, CONFIRMED AND HAVE SUBSURFACE EXTENTS MEASURED BY THE RELEVANT AUTHORITIES, PRIOR TO ADOPTION. ALL PIPES, CABLES & DUCTS IN THE EXCAVATION AREA SHOULD BE ACCURATELY LOCATED BY A "PIPE LOCATOR" OR BY THE RELEVANT AUTHORITY, PRIOR TO ANY EXCAVATION IS UNDERTAKEN.
- THE SUBJECT TITLE IS NOT AFFECTED BY ANY COVENANTS, EASEMENTS OR RESTRICTIONS

- LEGEND
- ELECTRICAL POLE
  - TELSTRA PIT
  - GAS METER
  - WATER METER
  - GULLY PIT & LINTEL
  - DRAINAGE PIT
  - SIGNPOST
  - UNKNOWN PIT
  - GRATED DRAIN
  - HYDRANT
  - BOUNDARY TRAP
  - SEWER MAN-HOLE
  - STOP VALVE
  - GAS TAP/VALVE
  - TELSTRA POLE
  - TRAFFIC SIGNAL POST
  - VENT PIPE
  - ELECTRICAL JUNCTION BOX
  - TRANSFORMER

| WINDOW/DOOR TABLE |                |       |        |      |
|-------------------|----------------|-------|--------|------|
| No.               | Sil RL:        | Width | Height | Type |
| A                 | 44.98          | 0.81  | 2.16   | WIN  |
| B                 | 42.31 (LINTEL) | 1.26  | -      | WIN  |
| C                 | 44.27          | 1.72  | 0.97   | WIN  |
| D                 | 43.28          | 0.79  | 2.00   | WIN  |
| E                 | 40.68          | 1.91  | 1.63   | WIN  |
| F                 | 44.09          | 2.12  | 1.19   | WIN  |

NOTES  
- TOW DENOTES TOP OF WALL  
- BOW DENOTES BOTTOM OF WALL  
- LINTEL HEIGHTS SHOWN WHERE SIL INACCESSIBLE FOR MEASUREMENT

DEVELOPMENT APPLICATION ONLY

NOTES:  
DO NOT SCALE OFF DRAWINGS. USE DIMENSIONS.  
A SURVEY IS REQUIRED TO ENSURE CORRECT  
RELATIONSHIP TO SITE BOUNDARIES.

| A     | 2/12/22 | DEVELOPMENT APPLICATION |
|-------|---------|-------------------------|
| ISSUE | DATE    | REVISION                |
|       |         |                         |


Adriano Pupilli Architects  
W: www.adrianopupilli.com.au  
T: +61(2) 9114 6300

BArch (Hons1) | BScArch | NSWARB 8186 | AIA A+ 46159  
E: info@adrianopupilli.com.au  
P: PO Box 770 Manly NSW 2095

|         |                                              |  |            |         |
|---------|----------------------------------------------|--|------------|---------|
| PROJECT | New Residence   3 Elizabeth Place, Brookvale |  | PROJECT #  | ELI     |
| CLIENT  | Kathie Pisto                                 |  | DATE #     | 2/12/22 |
| DWG     | Survey                                       |  | SCALE @ A3 | 1:200   |
|         |                                              |  | DRAWN      | AS      |
|         |                                              |  | CHKD       | MR      |
|         |                                              |  | REVISION   | A       |





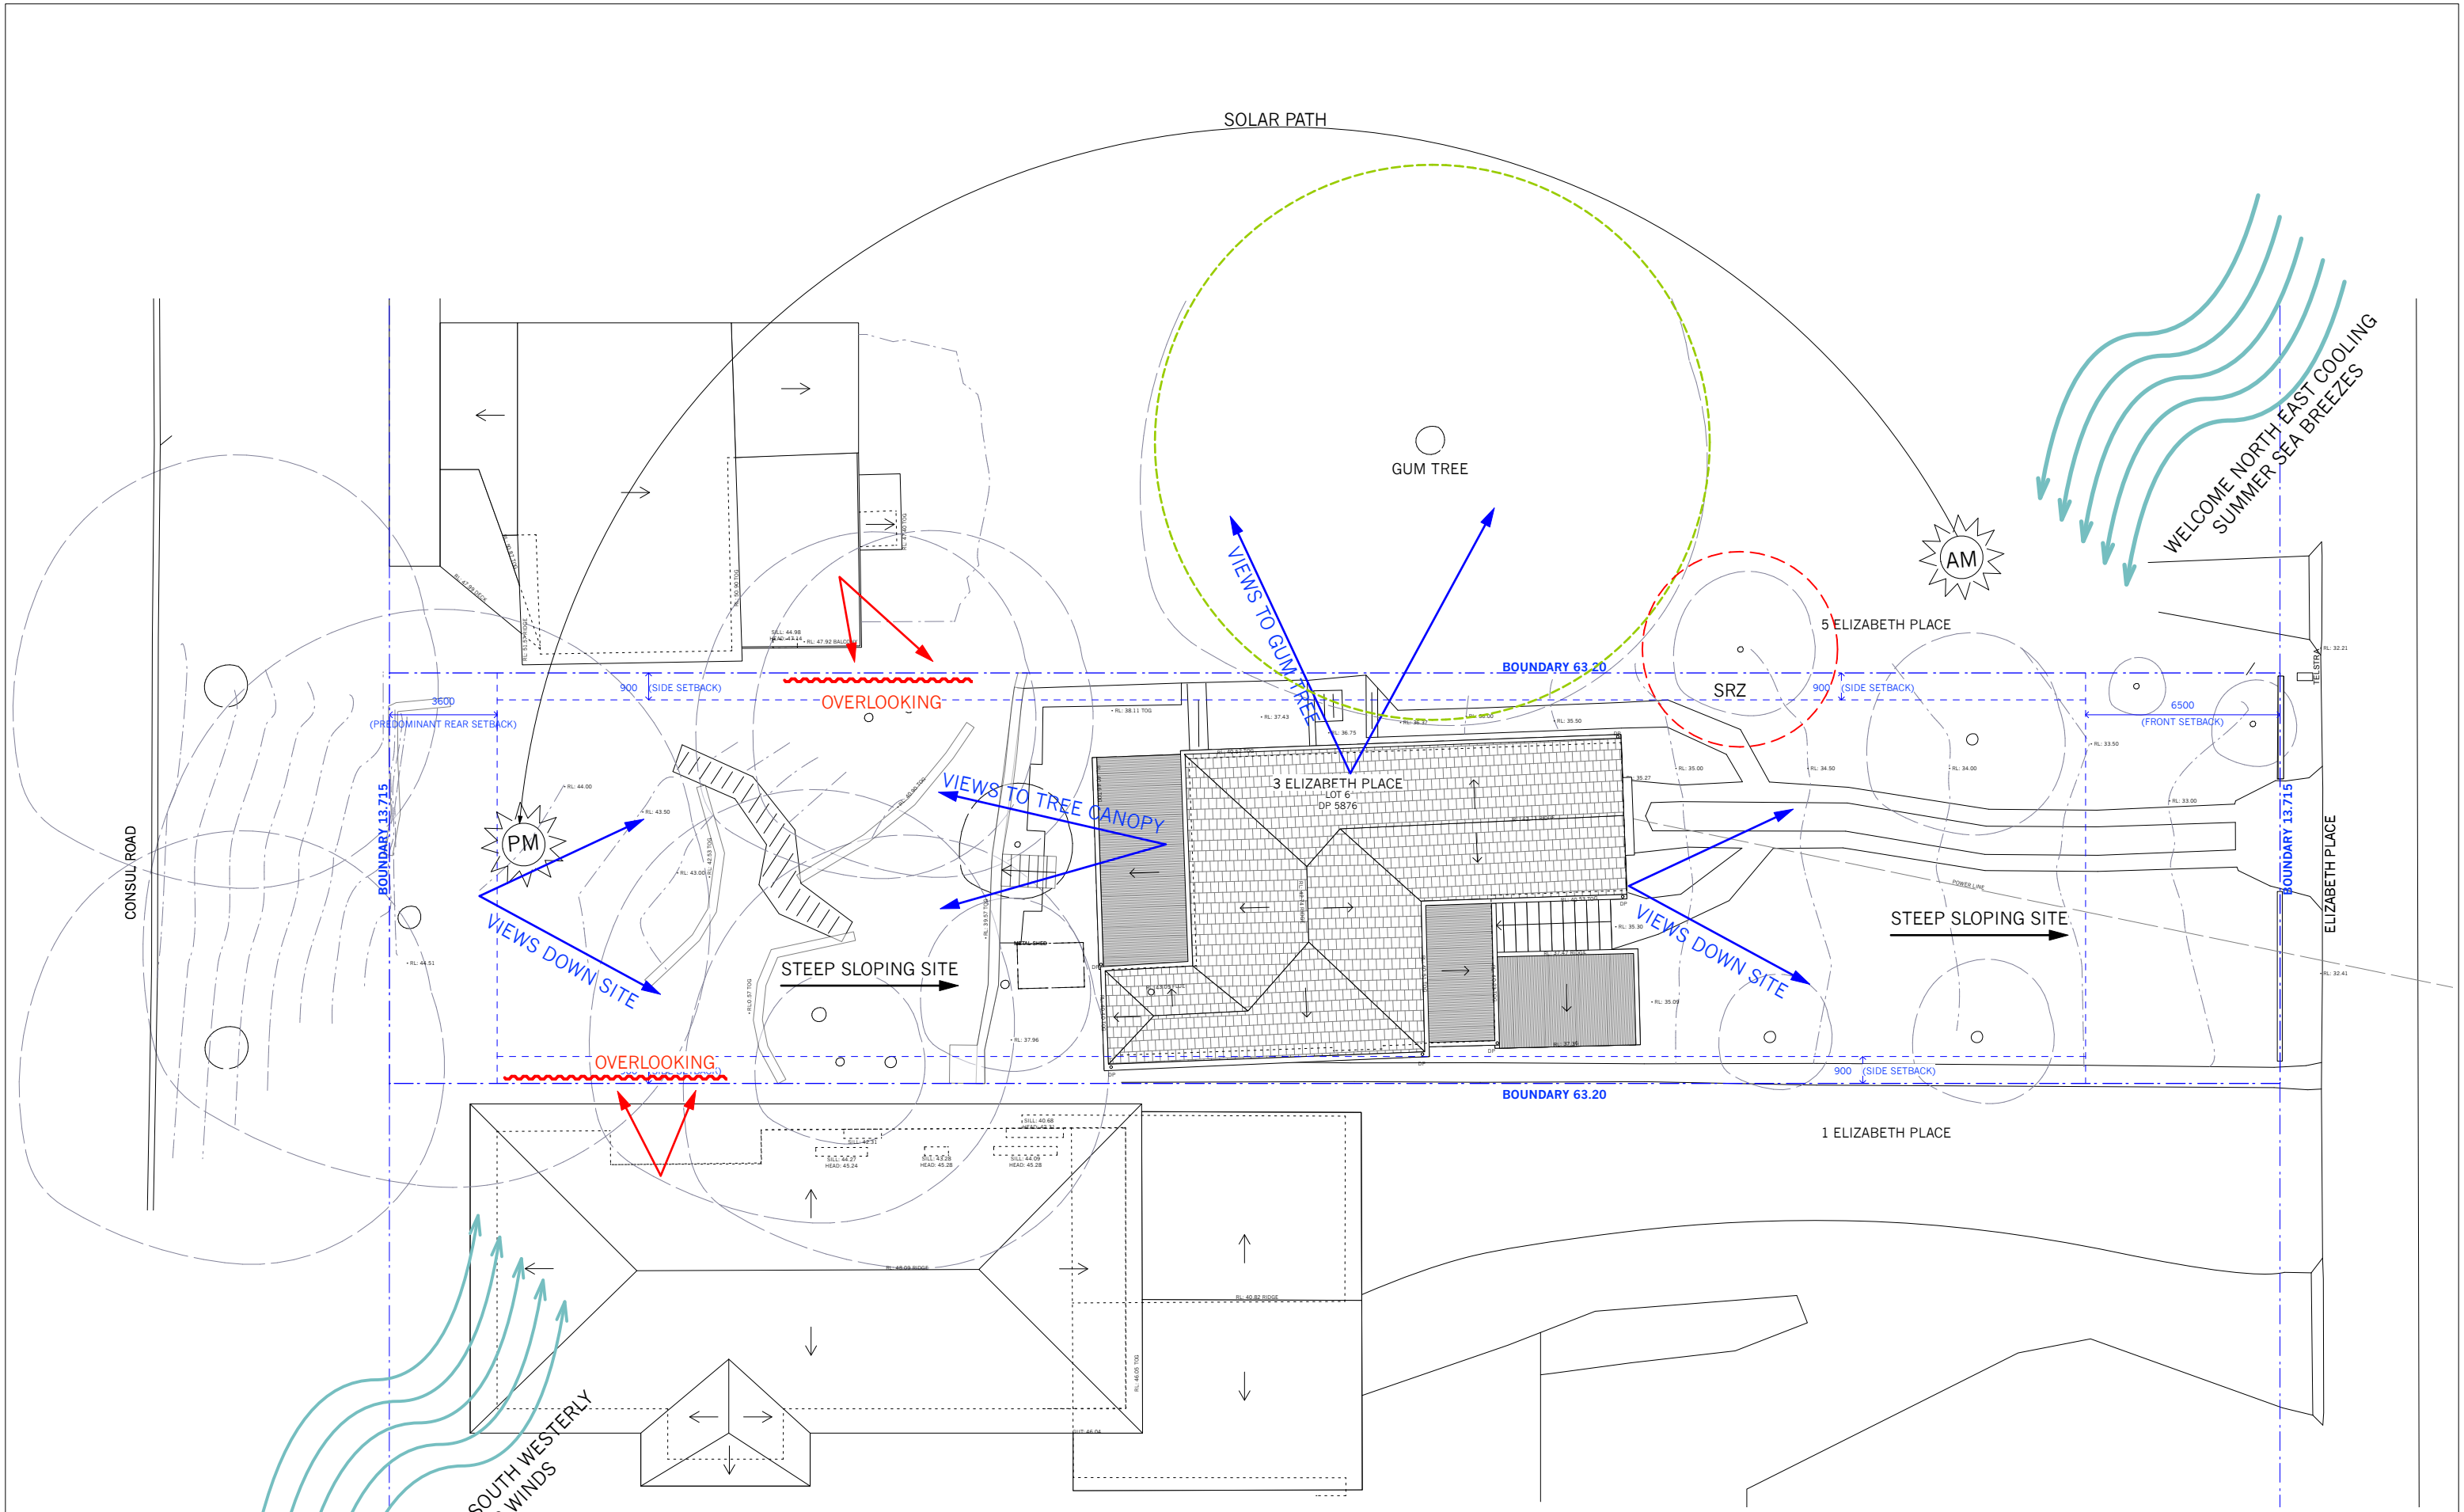

|         |  |                                              |  |            |         |
|---------|--|----------------------------------------------|--|------------|---------|
| PROJECT |  | New Residence   3 Elizabeth Place, Brookvale |  | PROJECT #  | ELI     |
| CLIENT  |  | Kathie Pisto                                 |  | DATE #     | 2/12/22 |
| DWG     |  | Site Analysis                                |  | SCALE @ A3 | 1:200   |
|         |  |                                              |  | DRAWN      | AS      |
|         |  |                                              |  | CHKD       | MR      |
|         |  |                                              |  | REVISION   | A       |

DEVELOPMENT APPLICATION ONLY

NOTES:  
DO NOT SCALE OFF DRAWINGS. USE DIMENSIONS.  
A SURVEY IS REQUIRED TO ENSURE CORRECT  
RELATIONSHIP TO SITE BOUNDARIES.


|            |         |                         |
|------------|---------|-------------------------|
| A          | 2/12/22 | DEVELOPMENT APPLICATION |
| ISSUE      | DATE    | REVISION                |
| © APA 2022 |         |                         |

**Adriano Pupilli Architects**  
W: [www.adrianopupilli.com.au](http://www.adrianopupilli.com.au) T: +61(2) 9114 6300

BArch (Hons1) | BScArch | NSWARB 8186 | AIA A+ 46159  
E: [info@adrianopupilli.com.au](mailto:info@adrianopupilli.com.au) P: PO Box 770 Manly NSW 2095





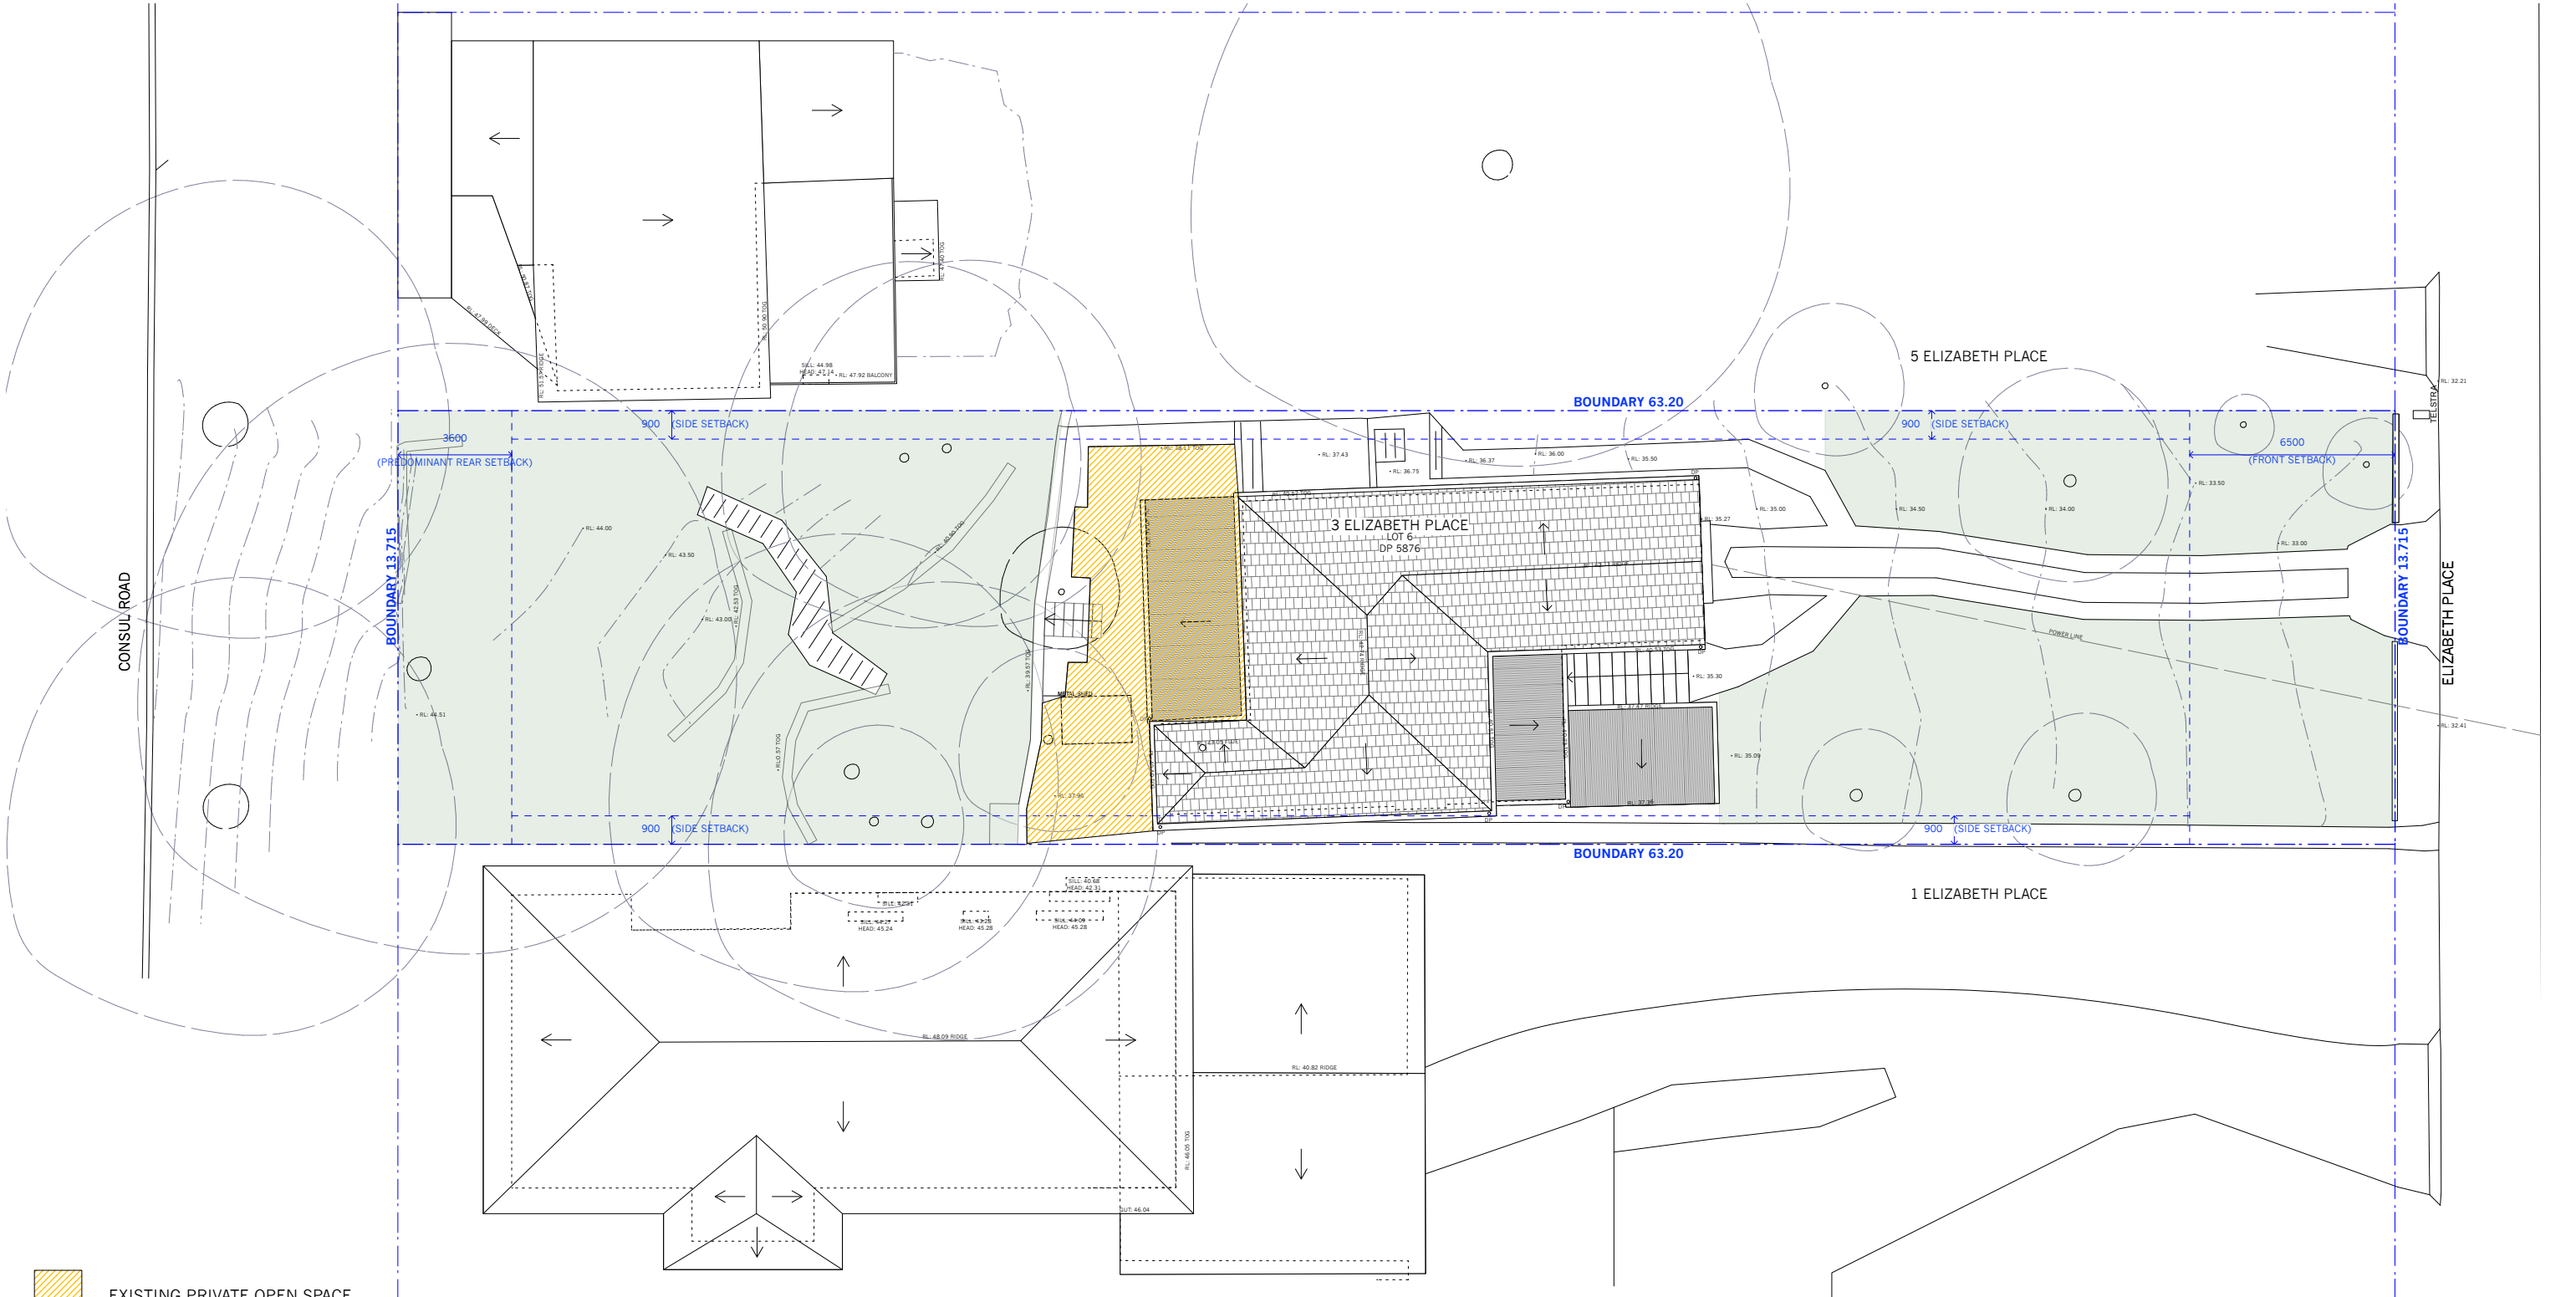

- EXISTING PRIVATE OPEN SPACE
- EXISTING LANDSCAPED AREA

|         |  |                                              |  |            |         |
|---------|--|----------------------------------------------|--|------------|---------|
| PROJECT |  | New Residence   3 Elizabeth Place, Brookvale |  | PROJECT #  | ELI     |
| CLIENT  |  | Kathie Pisto                                 |  | DATE #     | 2/12/22 |
| DWG     |  | Existing   Site Plan                         |  | SCALE @ A3 | 1:200   |
|         |  |                                              |  | DRAWN      | AS      |
|         |  |                                              |  | CHKD       | MR      |
|         |  |                                              |  | REVISION   | A       |

DEVELOPMENT APPLICATION ONLY

NOTES:  
DO NOT SCALE OFF DRAWINGS. USE DIMENSIONS.  
A SURVEY IS REQUIRED TO ENSURE CORRECT  
RELATIONSHIP TO SITE BOUNDARIES.


|            |         |                         |
|------------|---------|-------------------------|
| A          | 2/12/22 | DEVELOPMENT APPLICATION |
| ISSUE      | DATE    | REVISION                |
| © APA 2022 |         |                         |

Adriano Pupilli Architects  
W: www.adrianopupilli.com.au  
T: +61(2) 9114 6300

BArch (Hons1) | BScArch | NSWARB 8186 | AIA A+ 46159  
E: info@adrianopupilli.com.au  
P: PO Box 770 Manly NSW 2095





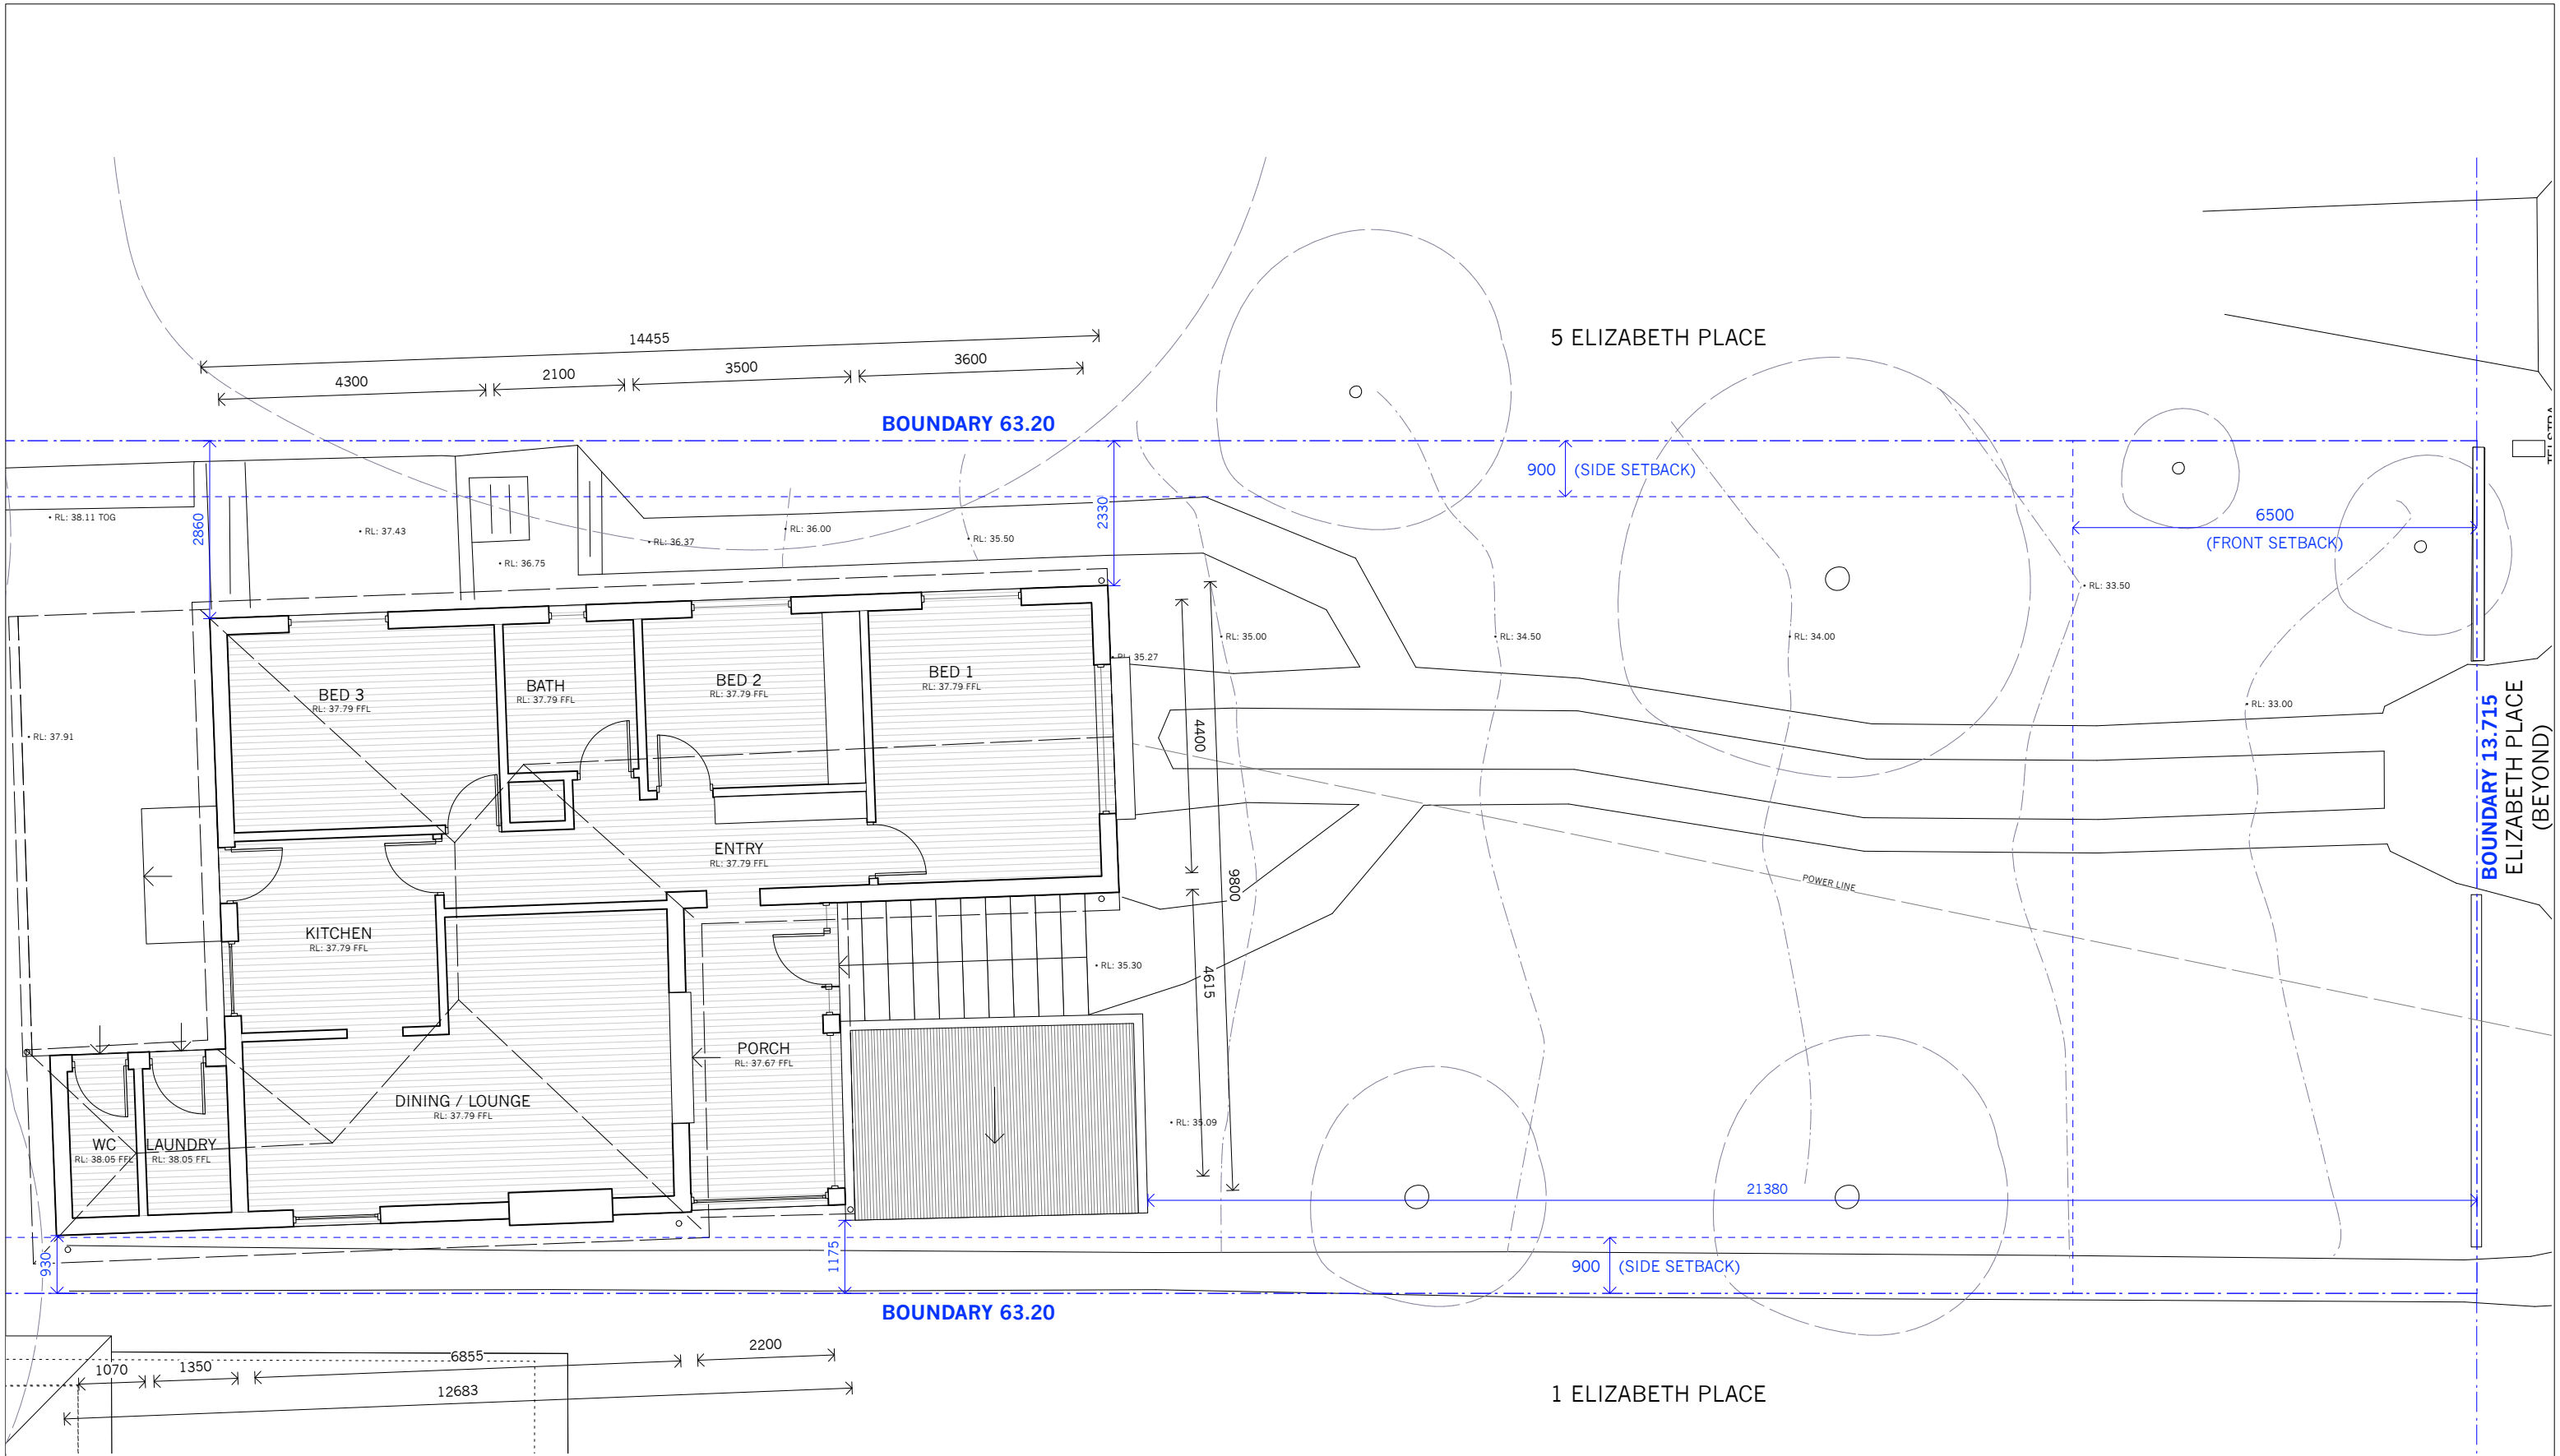

DEVELOPMENT APPLICATION ONLY

NOTES:  
DO NOT SCALE OFF DRAWINGS. USE DIMENSIONS.  
A SURVEY IS REQUIRED TO ENSURE CORRECT  
RELATIONSHIP TO SITE BOUNDARIES.

|            |         |                         |
|------------|---------|-------------------------|
| A          | 2/12/22 | DEVELOPMENT APPLICATION |
| ISSUE      | DATE    | REVISION                |
| © APA 2022 |         |                         |

PROJECT

New Residence | 3 Elizabeth Place, Brookvale

CLIENT

Kathie Pisto

DWG

Existing | Ground Floor Plan

PROJECT #

ELI

DATE #

2/12/22

DWG #

004

SCALE @ A3

1:100

DRAWN

AS

CHKD


MR

REVISION

A

Adriano Pupilli Architects

BArch (Hons1) | BScArch | NSWARB 8186 | AIA A+ 46159  
W: www.adrianopupilli.com.au T: +61(2) 9114 6300 E: info@adrianopupilli.com.au P: PO Box 770 Manly NSW 2095

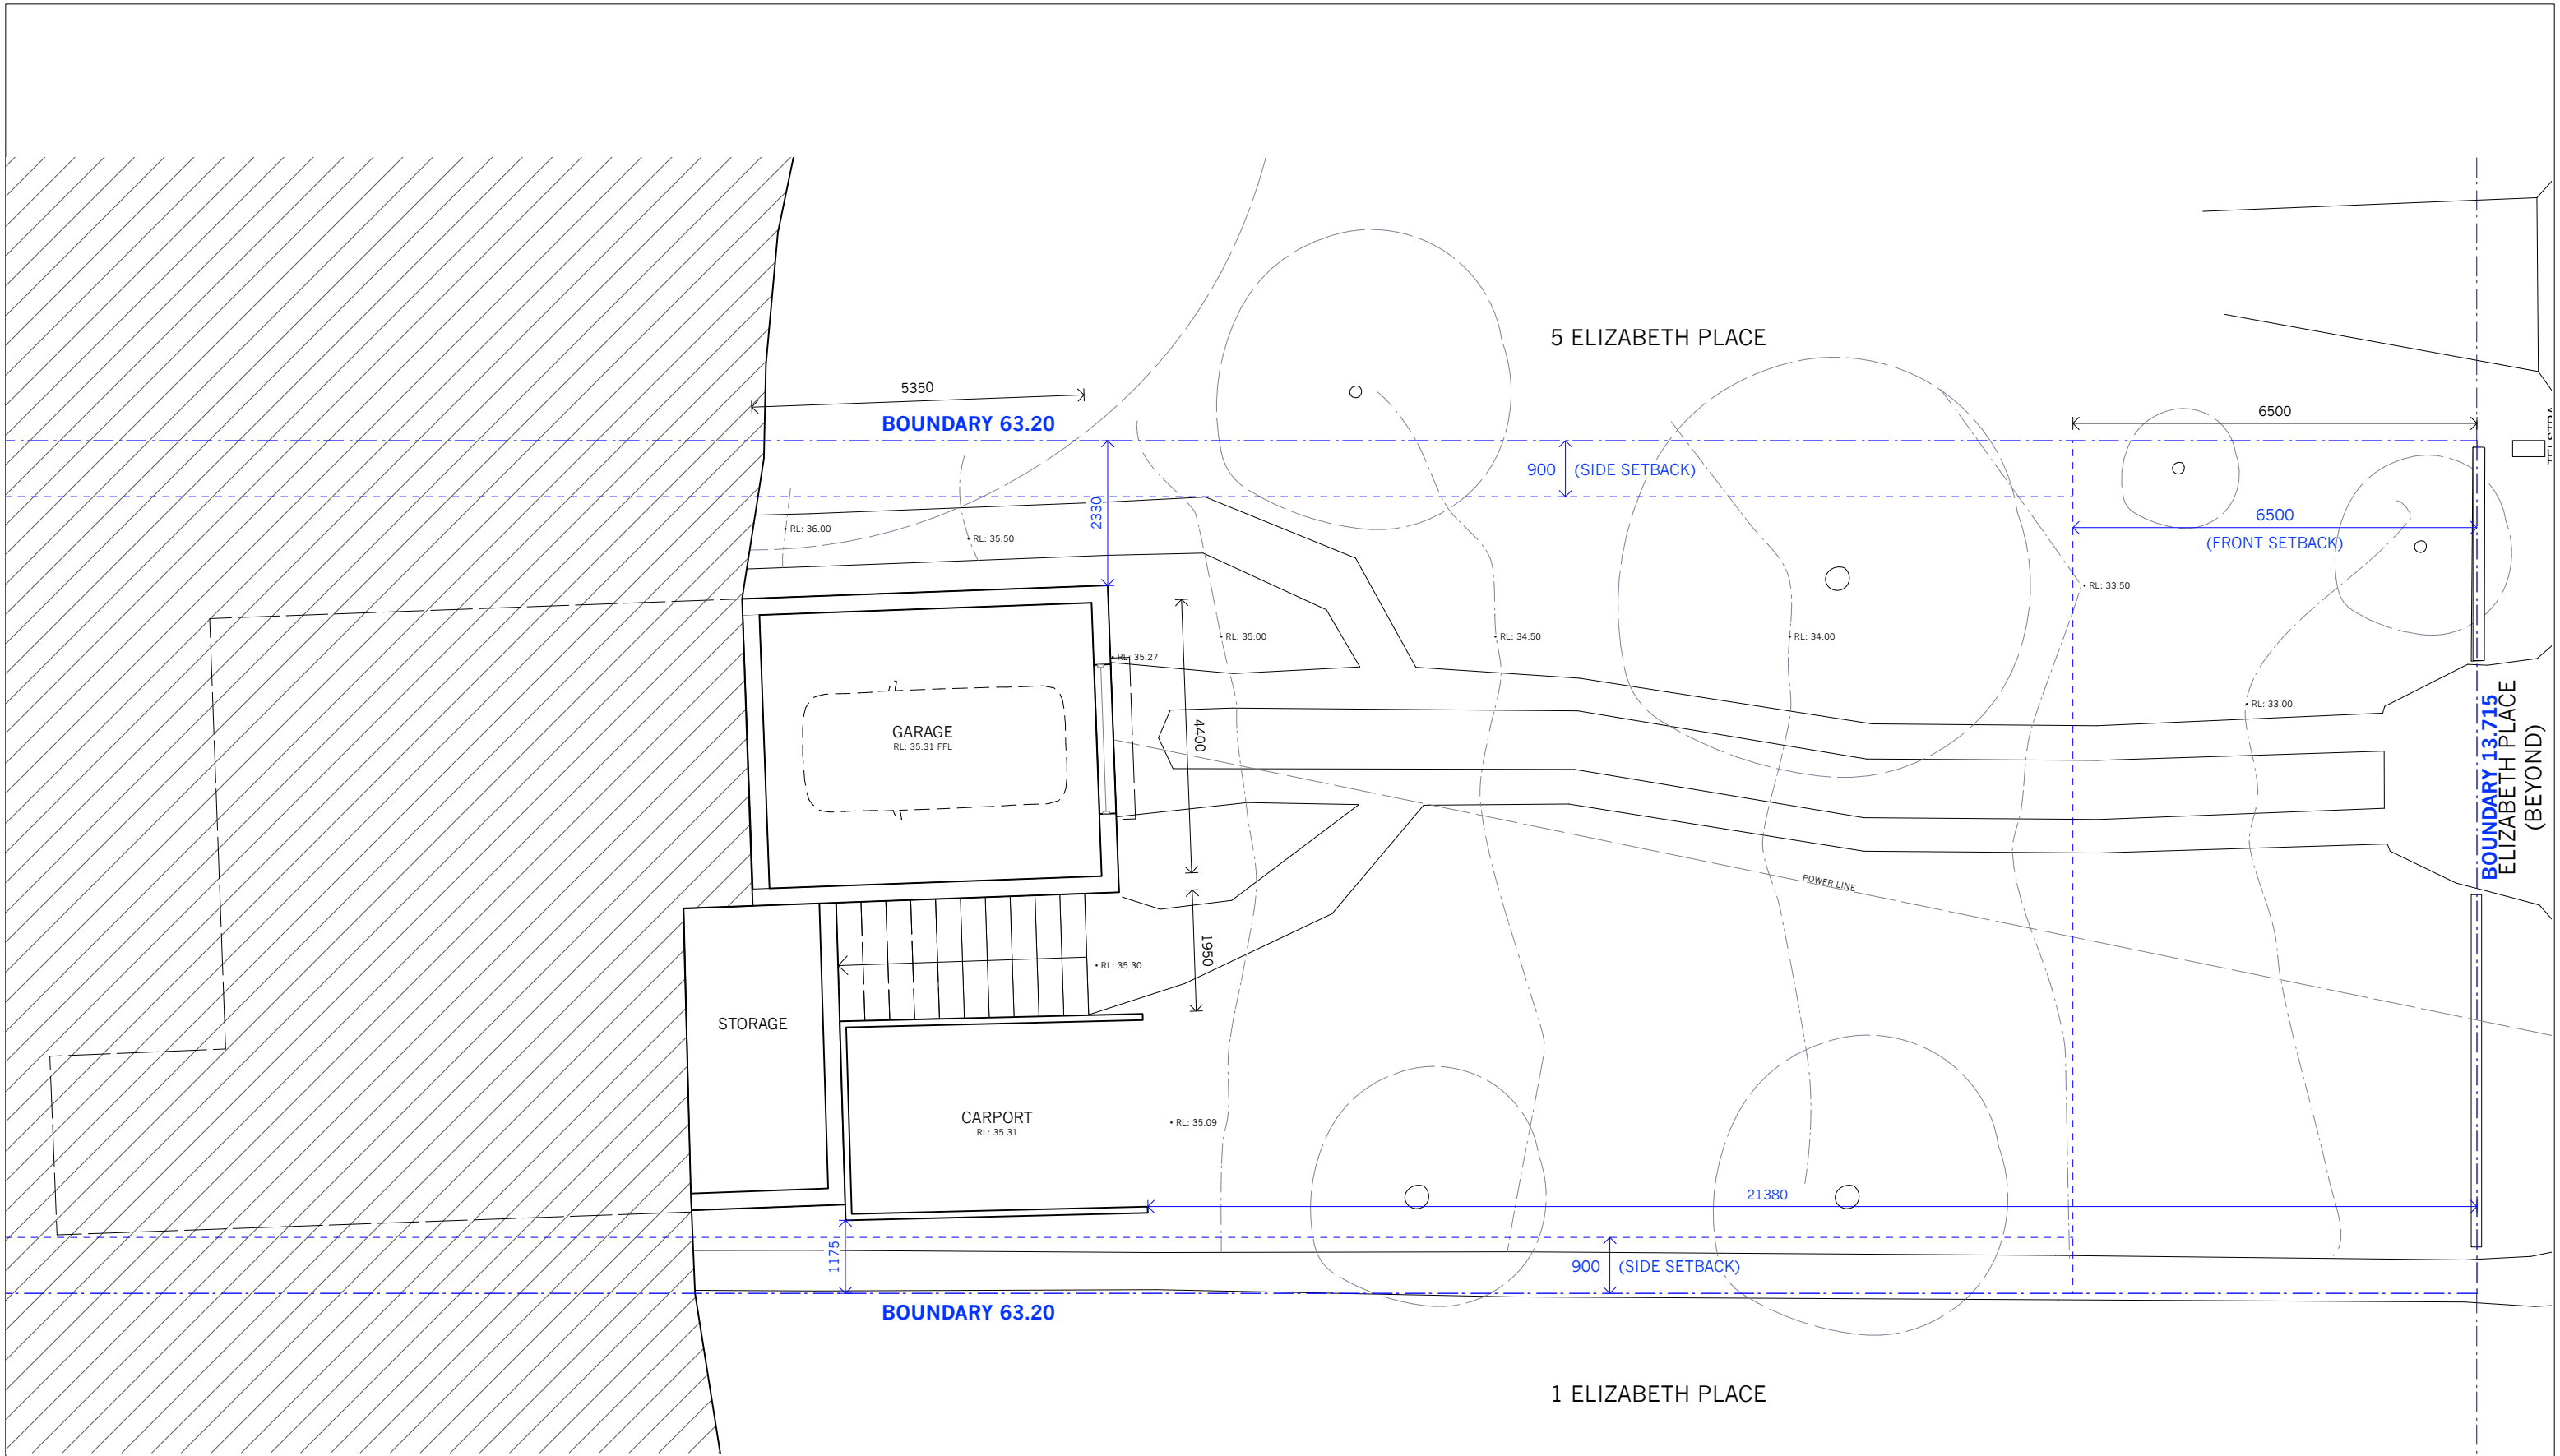

DEVELOPMENT APPLICATION ONLY

NOTES:  
DO NOT SCALE OFF DRAWINGS. USE DIMENSIONS.  
A SURVEY IS REQUIRED TO ENSURE CORRECT  
RELATIONSHIP TO SITE BOUNDARIES.

|            |         |                         |
|------------|---------|-------------------------|
| A          | 2/12/22 | DEVELOPMENT APPLICATION |
| ISSUE      | DATE    | REVISION                |
| © APA 2022 |         |                         |

PROJECT

New Residence | 3 Elizabeth Place, Brookvale

CLIENT

Kathie Pisto

DWG

Existing | Lower Ground Floor

DATE #

2/12/22

DWG #

005

SCALE @ A3

1:100

DRAWN

AS

CHKD

MR

REVISION

A

PROJECT #

ELI

BArch (Hons1) | BScArch | NSWARB 8186 | AIA A+ 46159

E: info@adrianopupilli.com.au.

P: PO Box 770 Manly NSW 2095

Adriano Pupilli Architects


W: www.adrianopupilli.com.au

T: +61(2) 9114 6300

AA





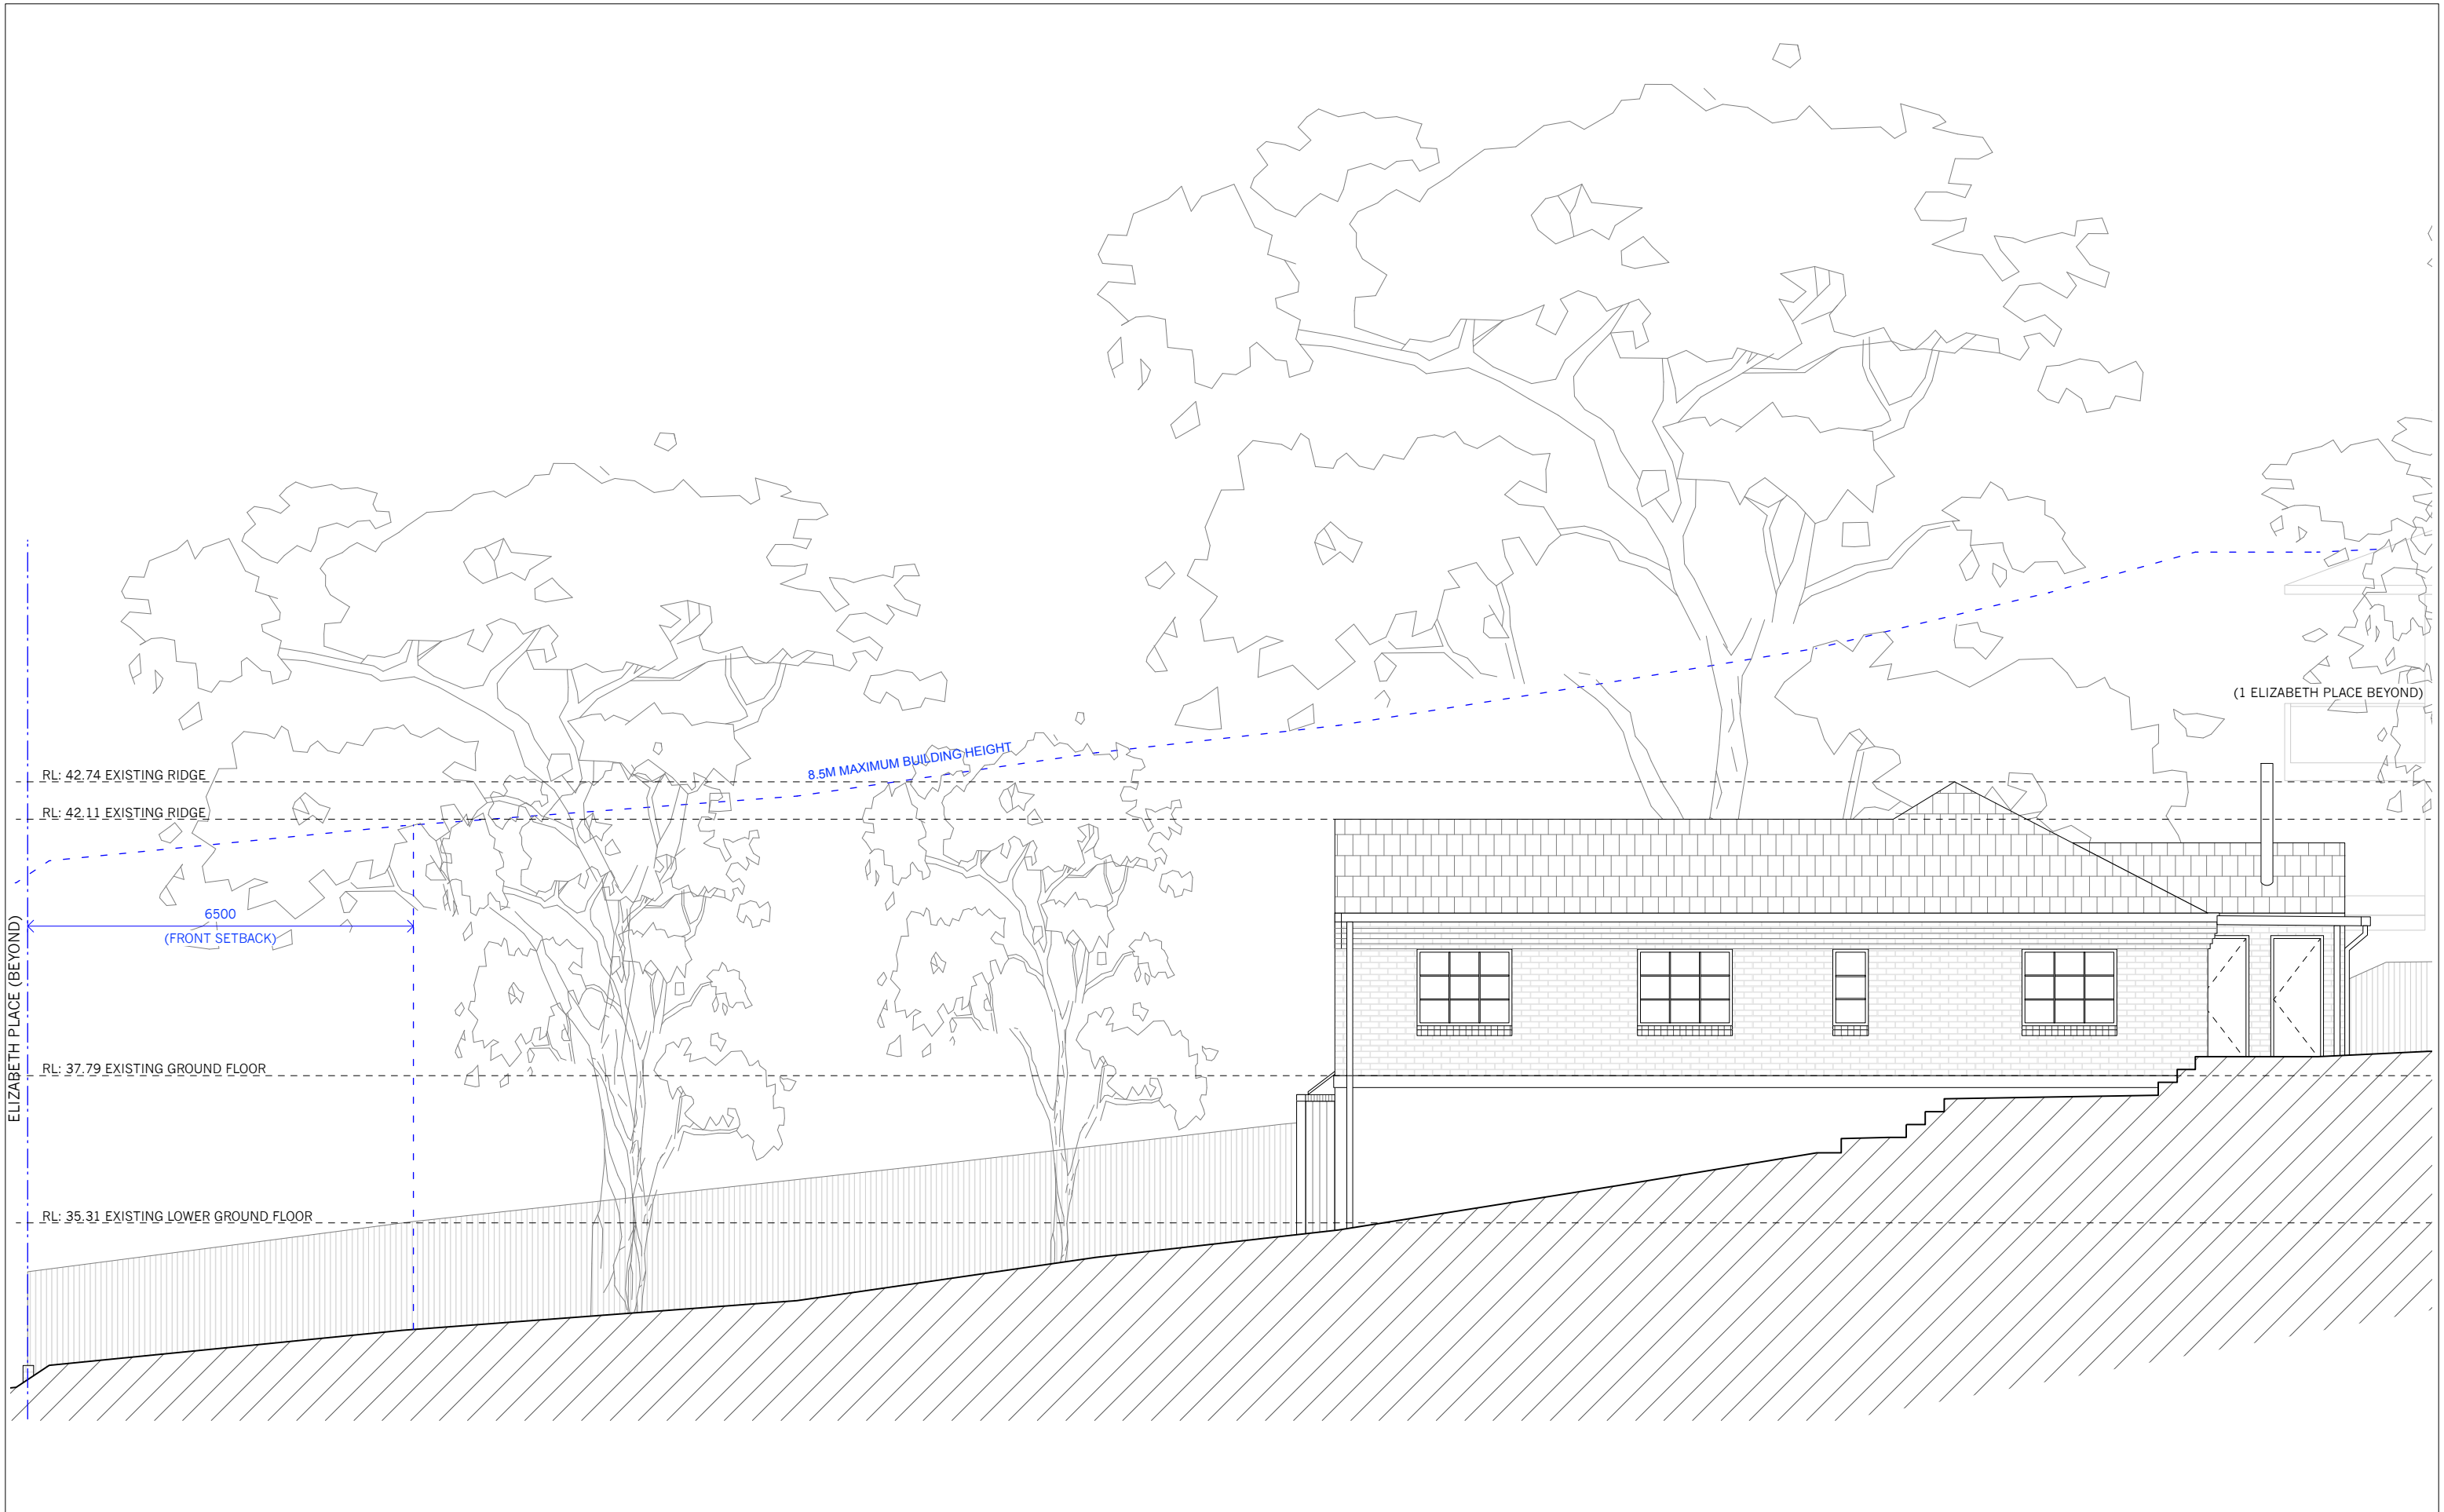


DEVELOPMENT APPLICATION ONLY

NOTES:  
DO NOT SCALE OFF DRAWINGS. USE DIMENSIONS.  
A SURVEY IS REQUIRED TO ENSURE CORRECT  
RELATIONSHIP TO SITE BOUNDARIES.

|            |         |                         |
|------------|---------|-------------------------|
| A          | 2/12/22 | DEVELOPMENT APPLICATION |
| ISSUE      | DATE    | REVISION                |
| © APA 2022 |         |                         |


|                                                         |            |                  |          |
|---------------------------------------------------------|------------|------------------|----------|
| PROJECT<br>New Residence   3 Elizabeth Place, Brookvale |            | PROJECT #<br>ELI |          |
| CLIENT<br>Kathie Pisto                                  | DATE #     | 2/12/22          | DWG #    |
|                                                         | SCALE @ A3 | 1:100            | 007      |
|                                                         | DRAWN      | AS               |          |
|                                                         | CHKD       | MR               | REVISION |
| DWG<br>Existing   North Elevation                       |            | A                |          |



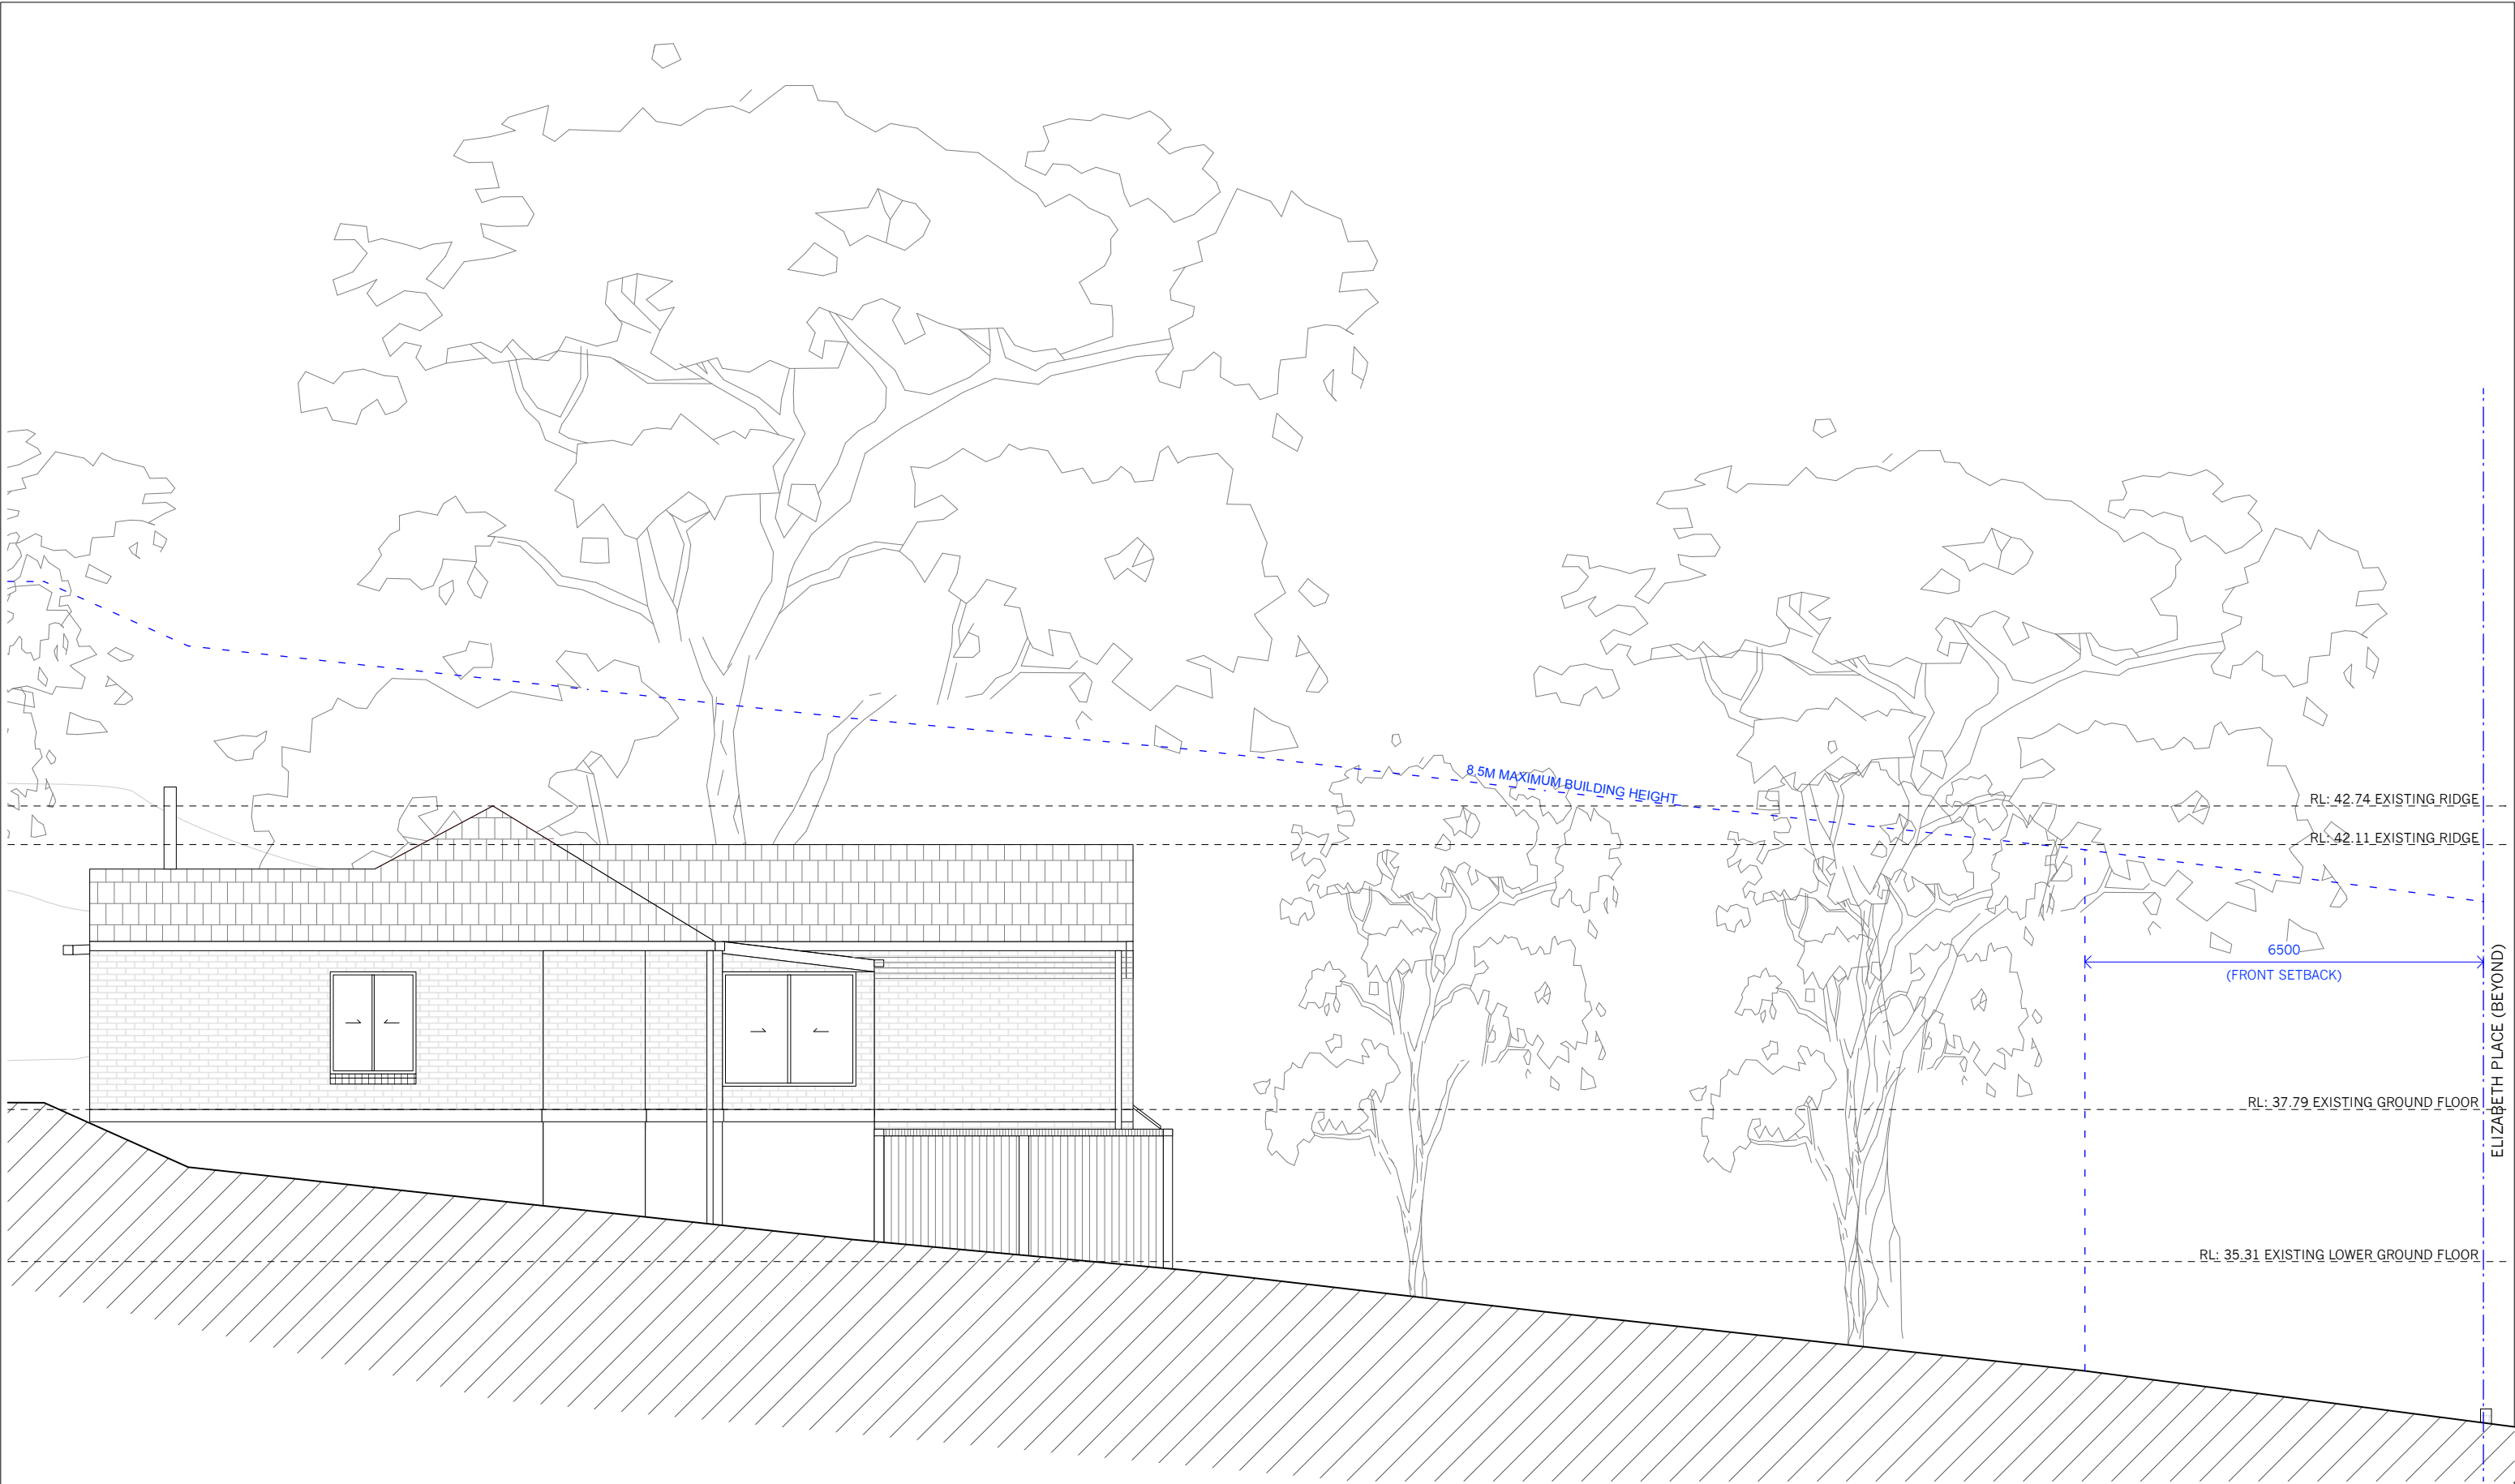


|                                                         |            |         |                  |   |
|---------------------------------------------------------|------------|---------|------------------|---|
| PROJECT<br>New Residence   3 Elizabeth Place, Brookvale |            |         | PROJECT #<br>ELI |   |
| CLIENT<br>Kathie Pisto                                  | DATE #     | 2/12/22 | DWG #<br>008     |   |
|                                                         | SCALE @ A3 | 1:100   |                  |   |
|                                                         | DRAWN      | AS      |                  |   |
| DWG<br>Existing   South Elevation                       | CHKD       | MR      | REVISION         | A |



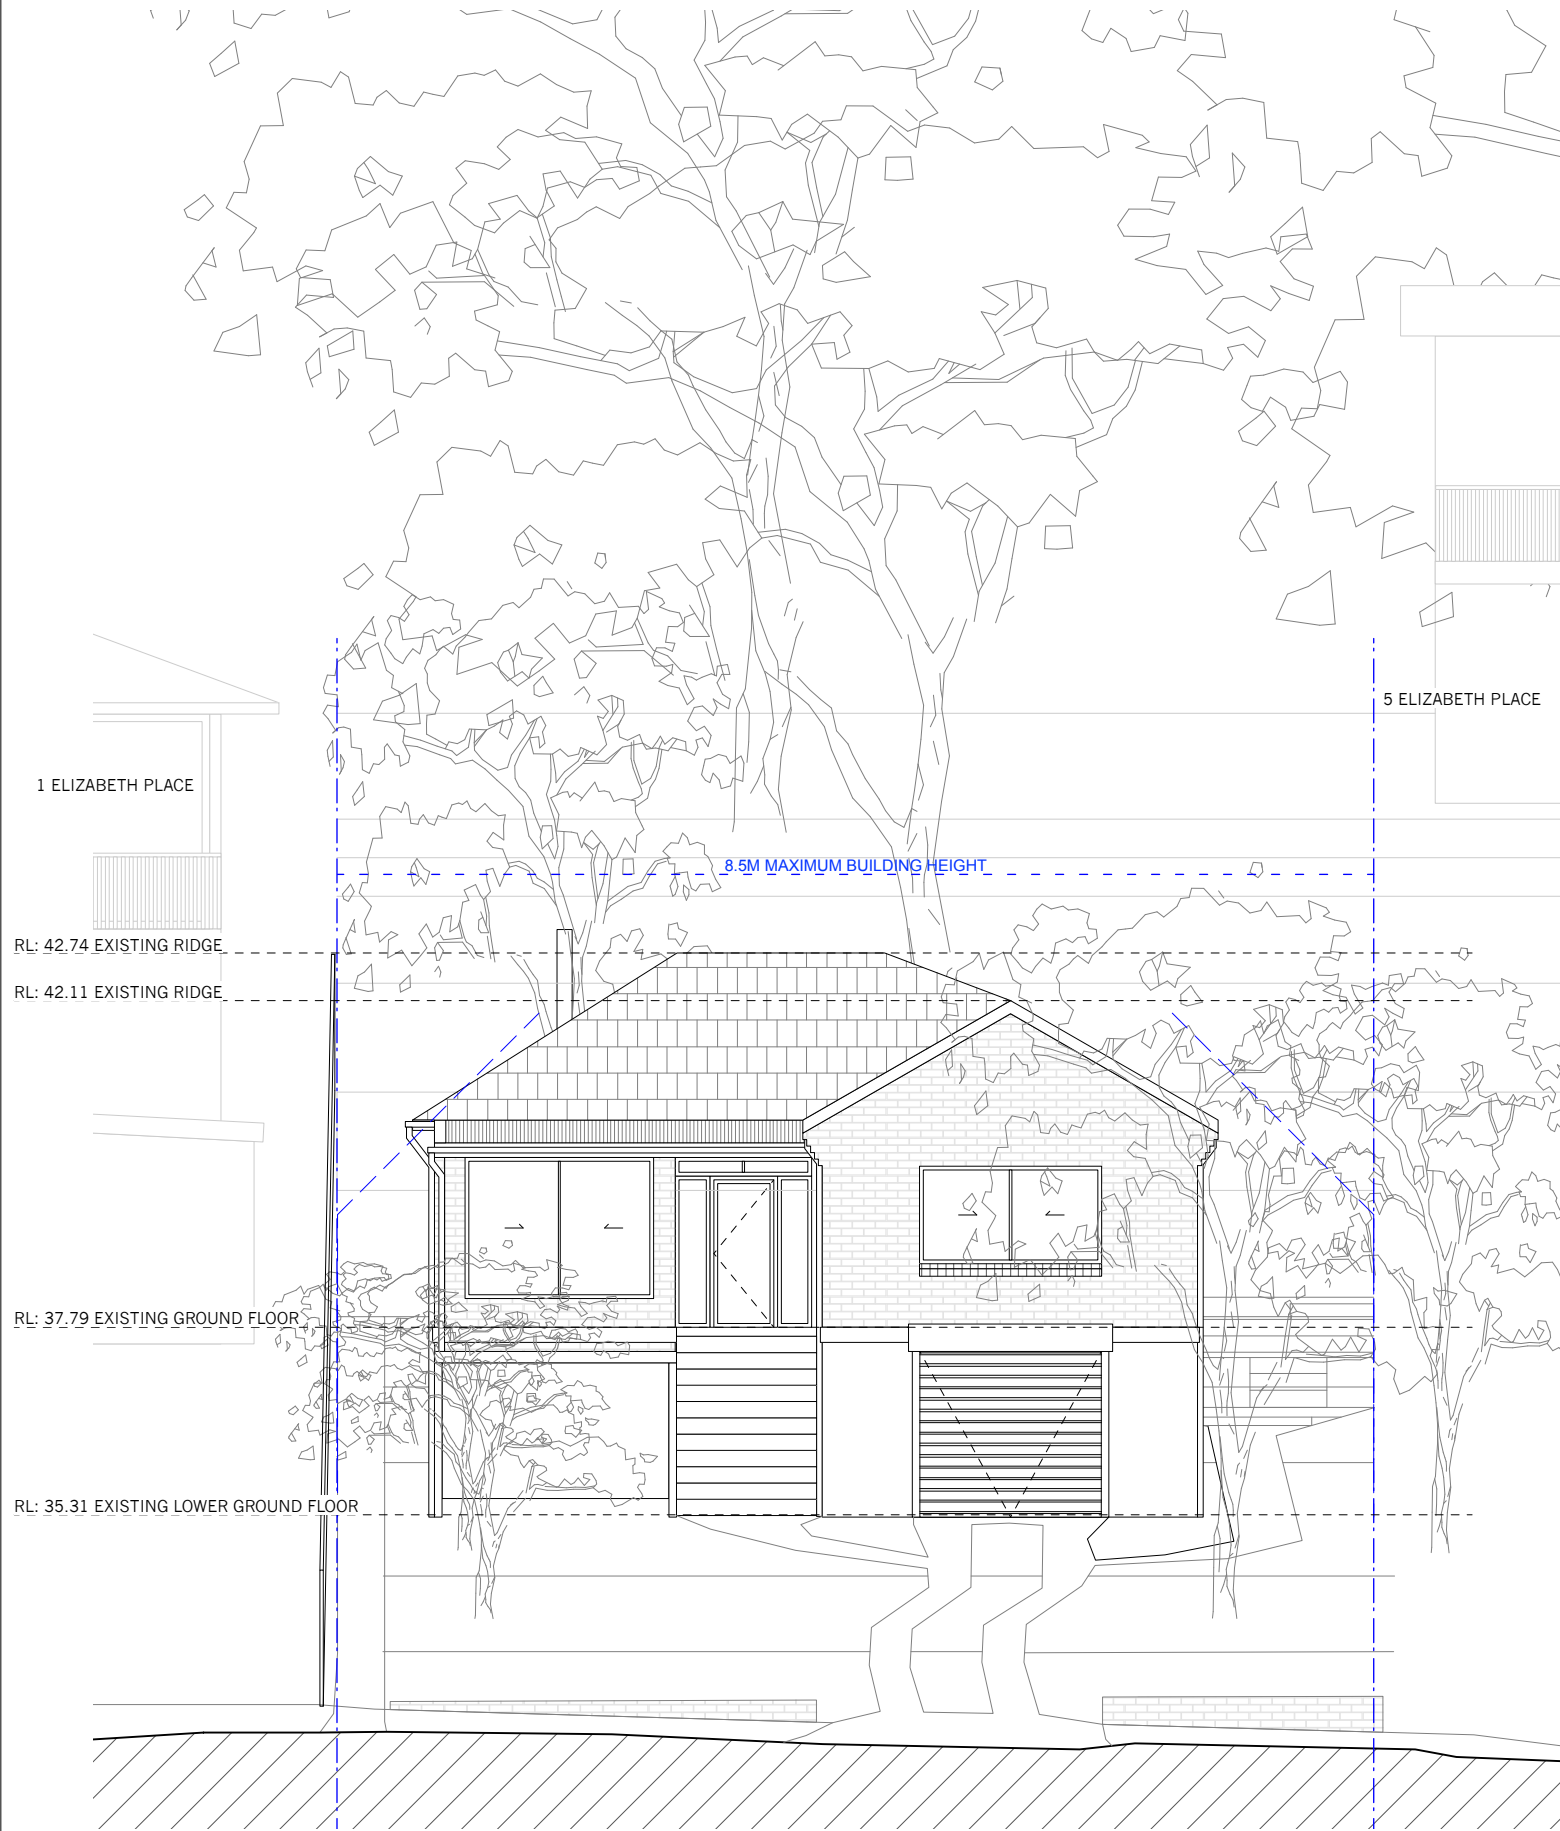


3 Existing | East Elevation

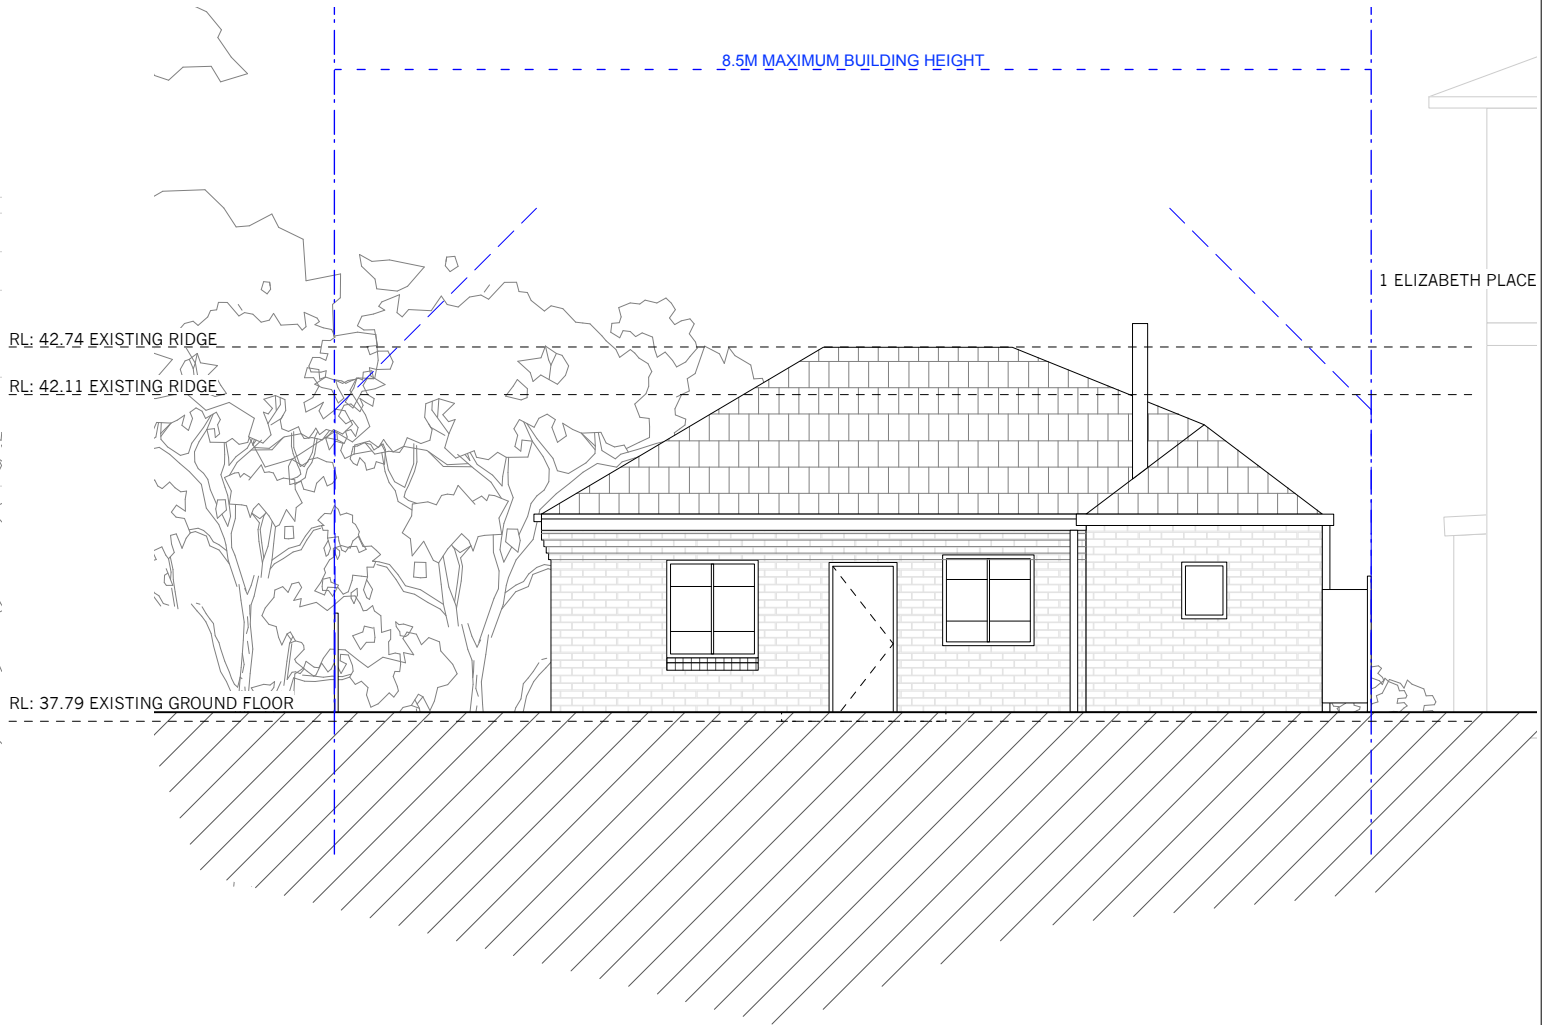

4 Existing | West Elevation

|                                                         |  |                     |              |                  |   |
|---------------------------------------------------------|--|---------------------|--------------|------------------|---|
| PROJECT<br>New Residence   3 Elizabeth Place, Brookvale |  |                     |              | PROJECT #<br>ELI |   |
| CLIENT<br>Kathie Pisto                                  |  | DATE #<br>2/12/22   | DWG #<br>009 |                  |   |
| DWG<br>Existing   East + West Elevations                |  | SCALE @ A3<br>1:100 | DRAWN<br>AS  |                  |   |
|                                                         |  | CHKD                | MR           | REVISION         | A |

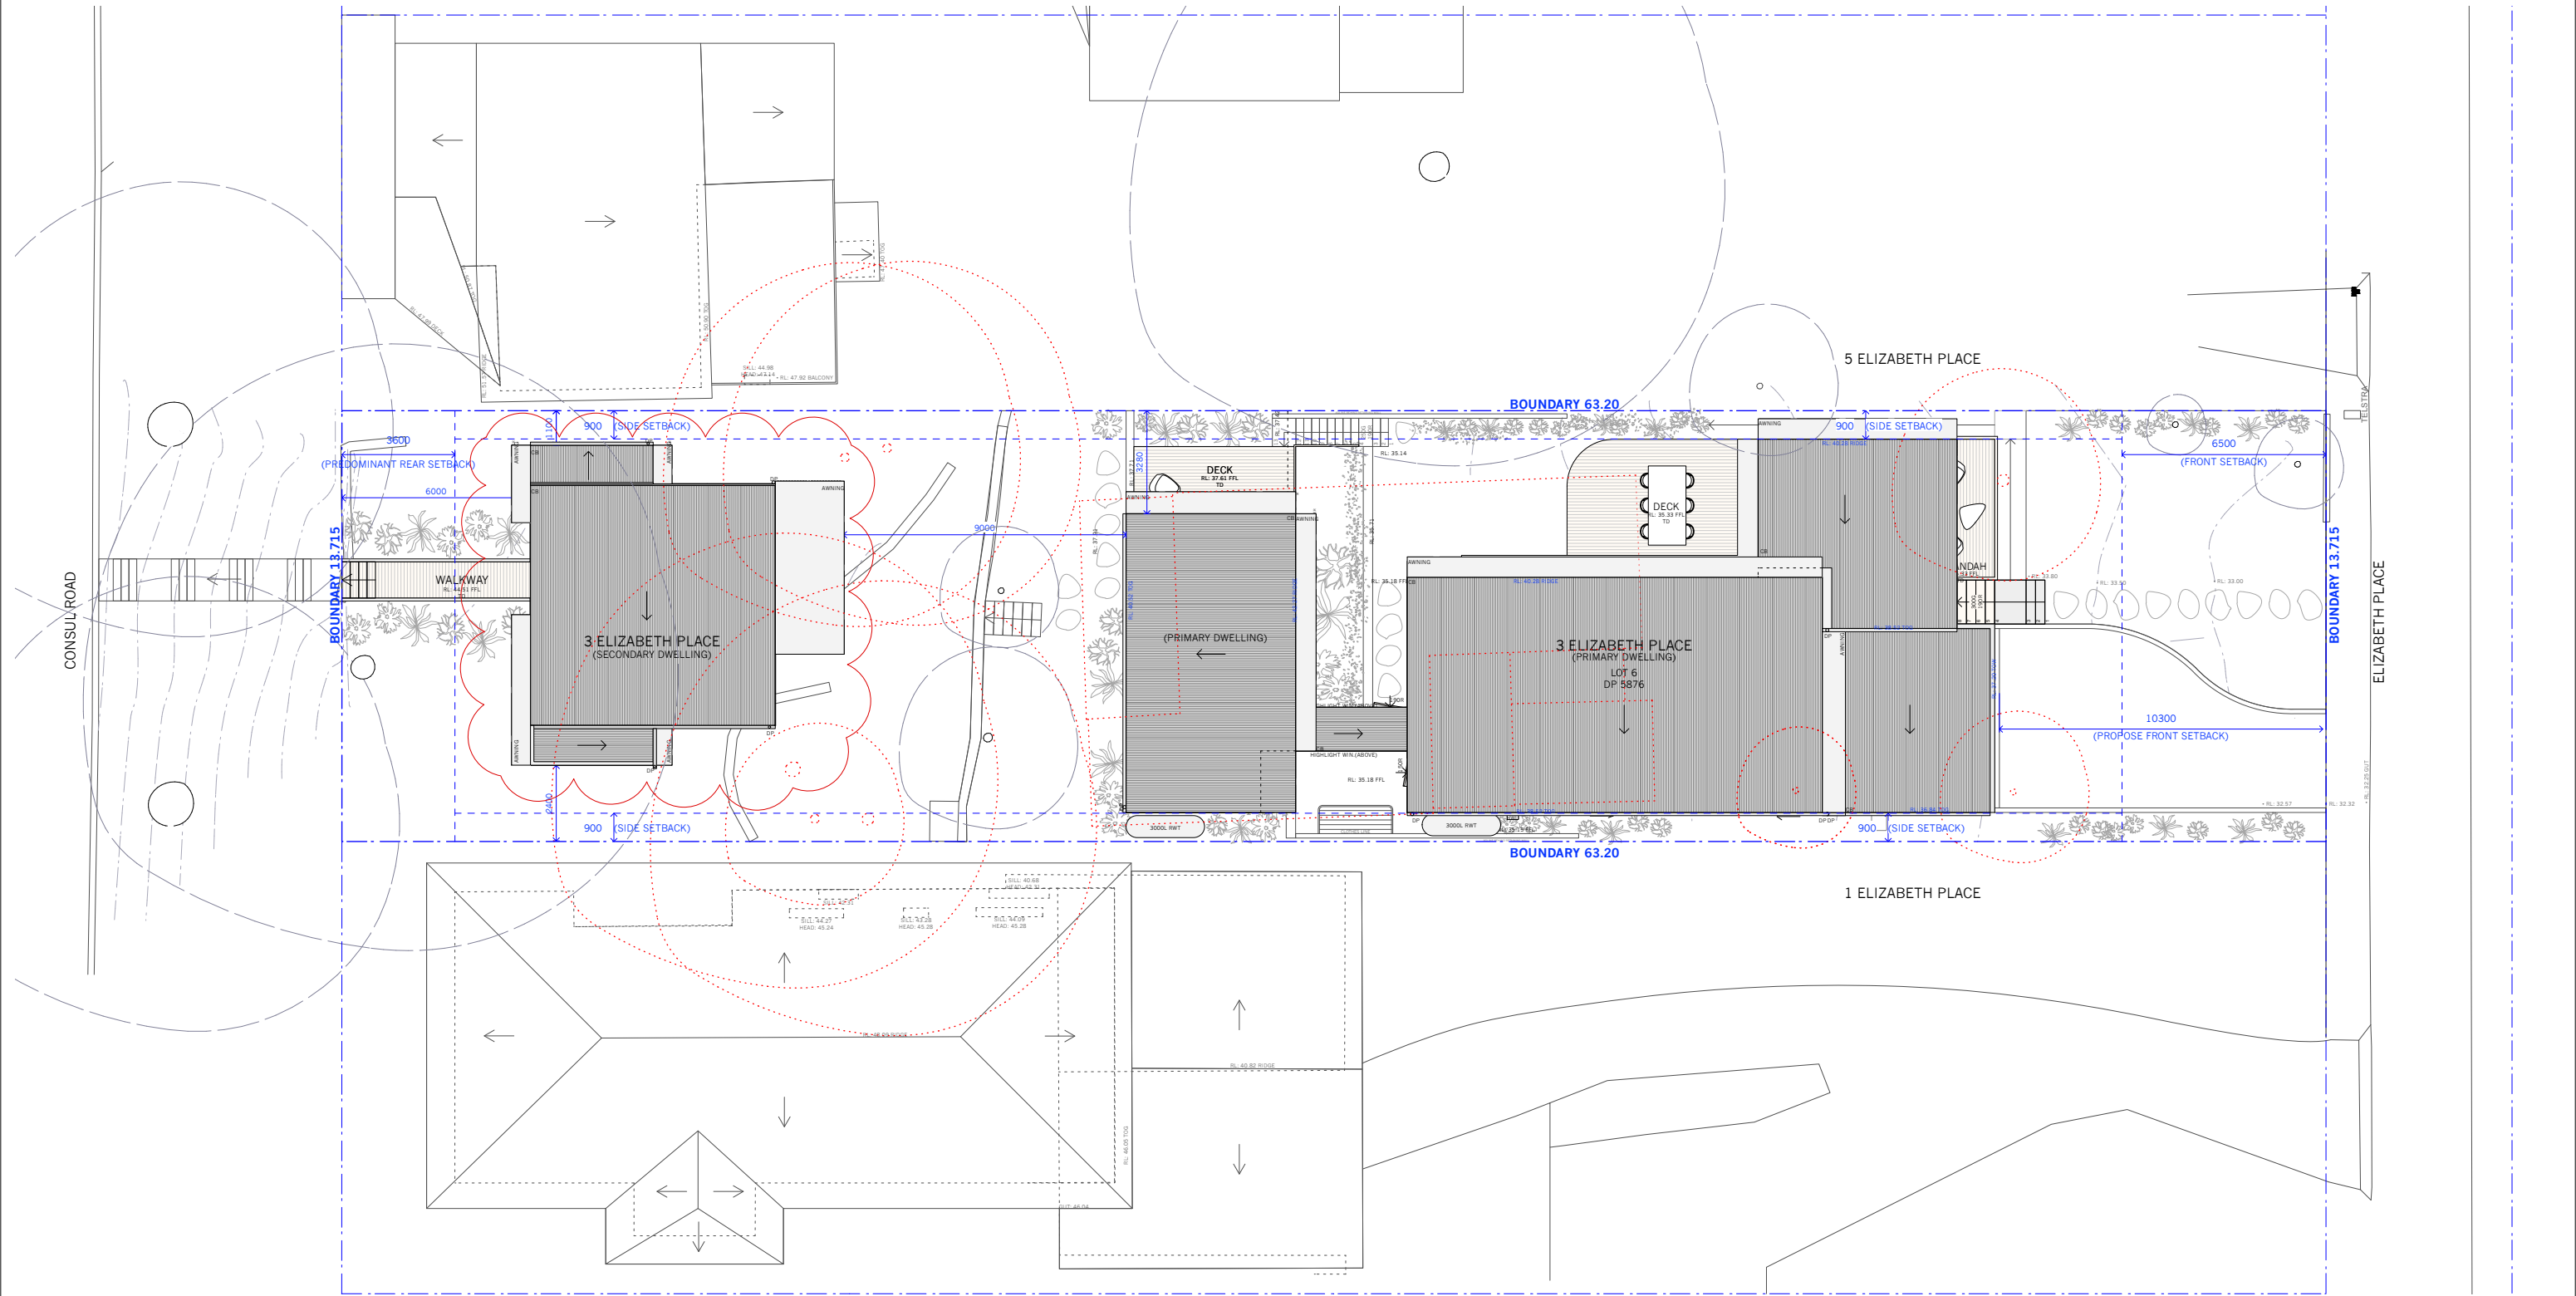

DEVELOPMENT APPLICATION ONLY

NOTES:  
DO NOT SCALE OFF DRAWINGS. USE DIMENSIONS.  
A SURVEY IS REQUIRED TO ENSURE CORRECT  
RELATIONSHIP TO SITE BOUNDARIES.

|            |         |                         |
|------------|---------|-------------------------|
| B          | 31/3/23 | AMENDED DA PLANS        |
| A          | 2/12/22 | DEVELOPMENT APPLICATION |
| ISSUE      | DATE    | REVISION                |
| © APA 2022 |         |                         |

Adriano Pupilli Architects  
W: www.adrianopupilli.com.au T: +61(2) 9114 6300


BArch (Hons1) | BScArch | NSWARB 8186 | AIA A+ 46159  
E: info@adrianopupilli.com.au P: PO Box 770 Manly NSW 2095

|         |                                              |  |  |           |         |
|---------|----------------------------------------------|--|--|-----------|---------|
| PROJECT | New Residence   3 Elizabeth Place, Brookvale |  |  | PROJECT # | ELI     |
| CLIENT  | Kathie Pisto                                 |  |  | DATE #    | 2/12/22 |
| DWG     | Proposed   Site Plan                         |  |  | SCALE @A3 | 1:200   |
|         |                                              |  |  | DRAWN     | AS      |
|         |                                              |  |  | CHKD      | MR      |
|         |                                              |  |  | REVISION  | B       |

010





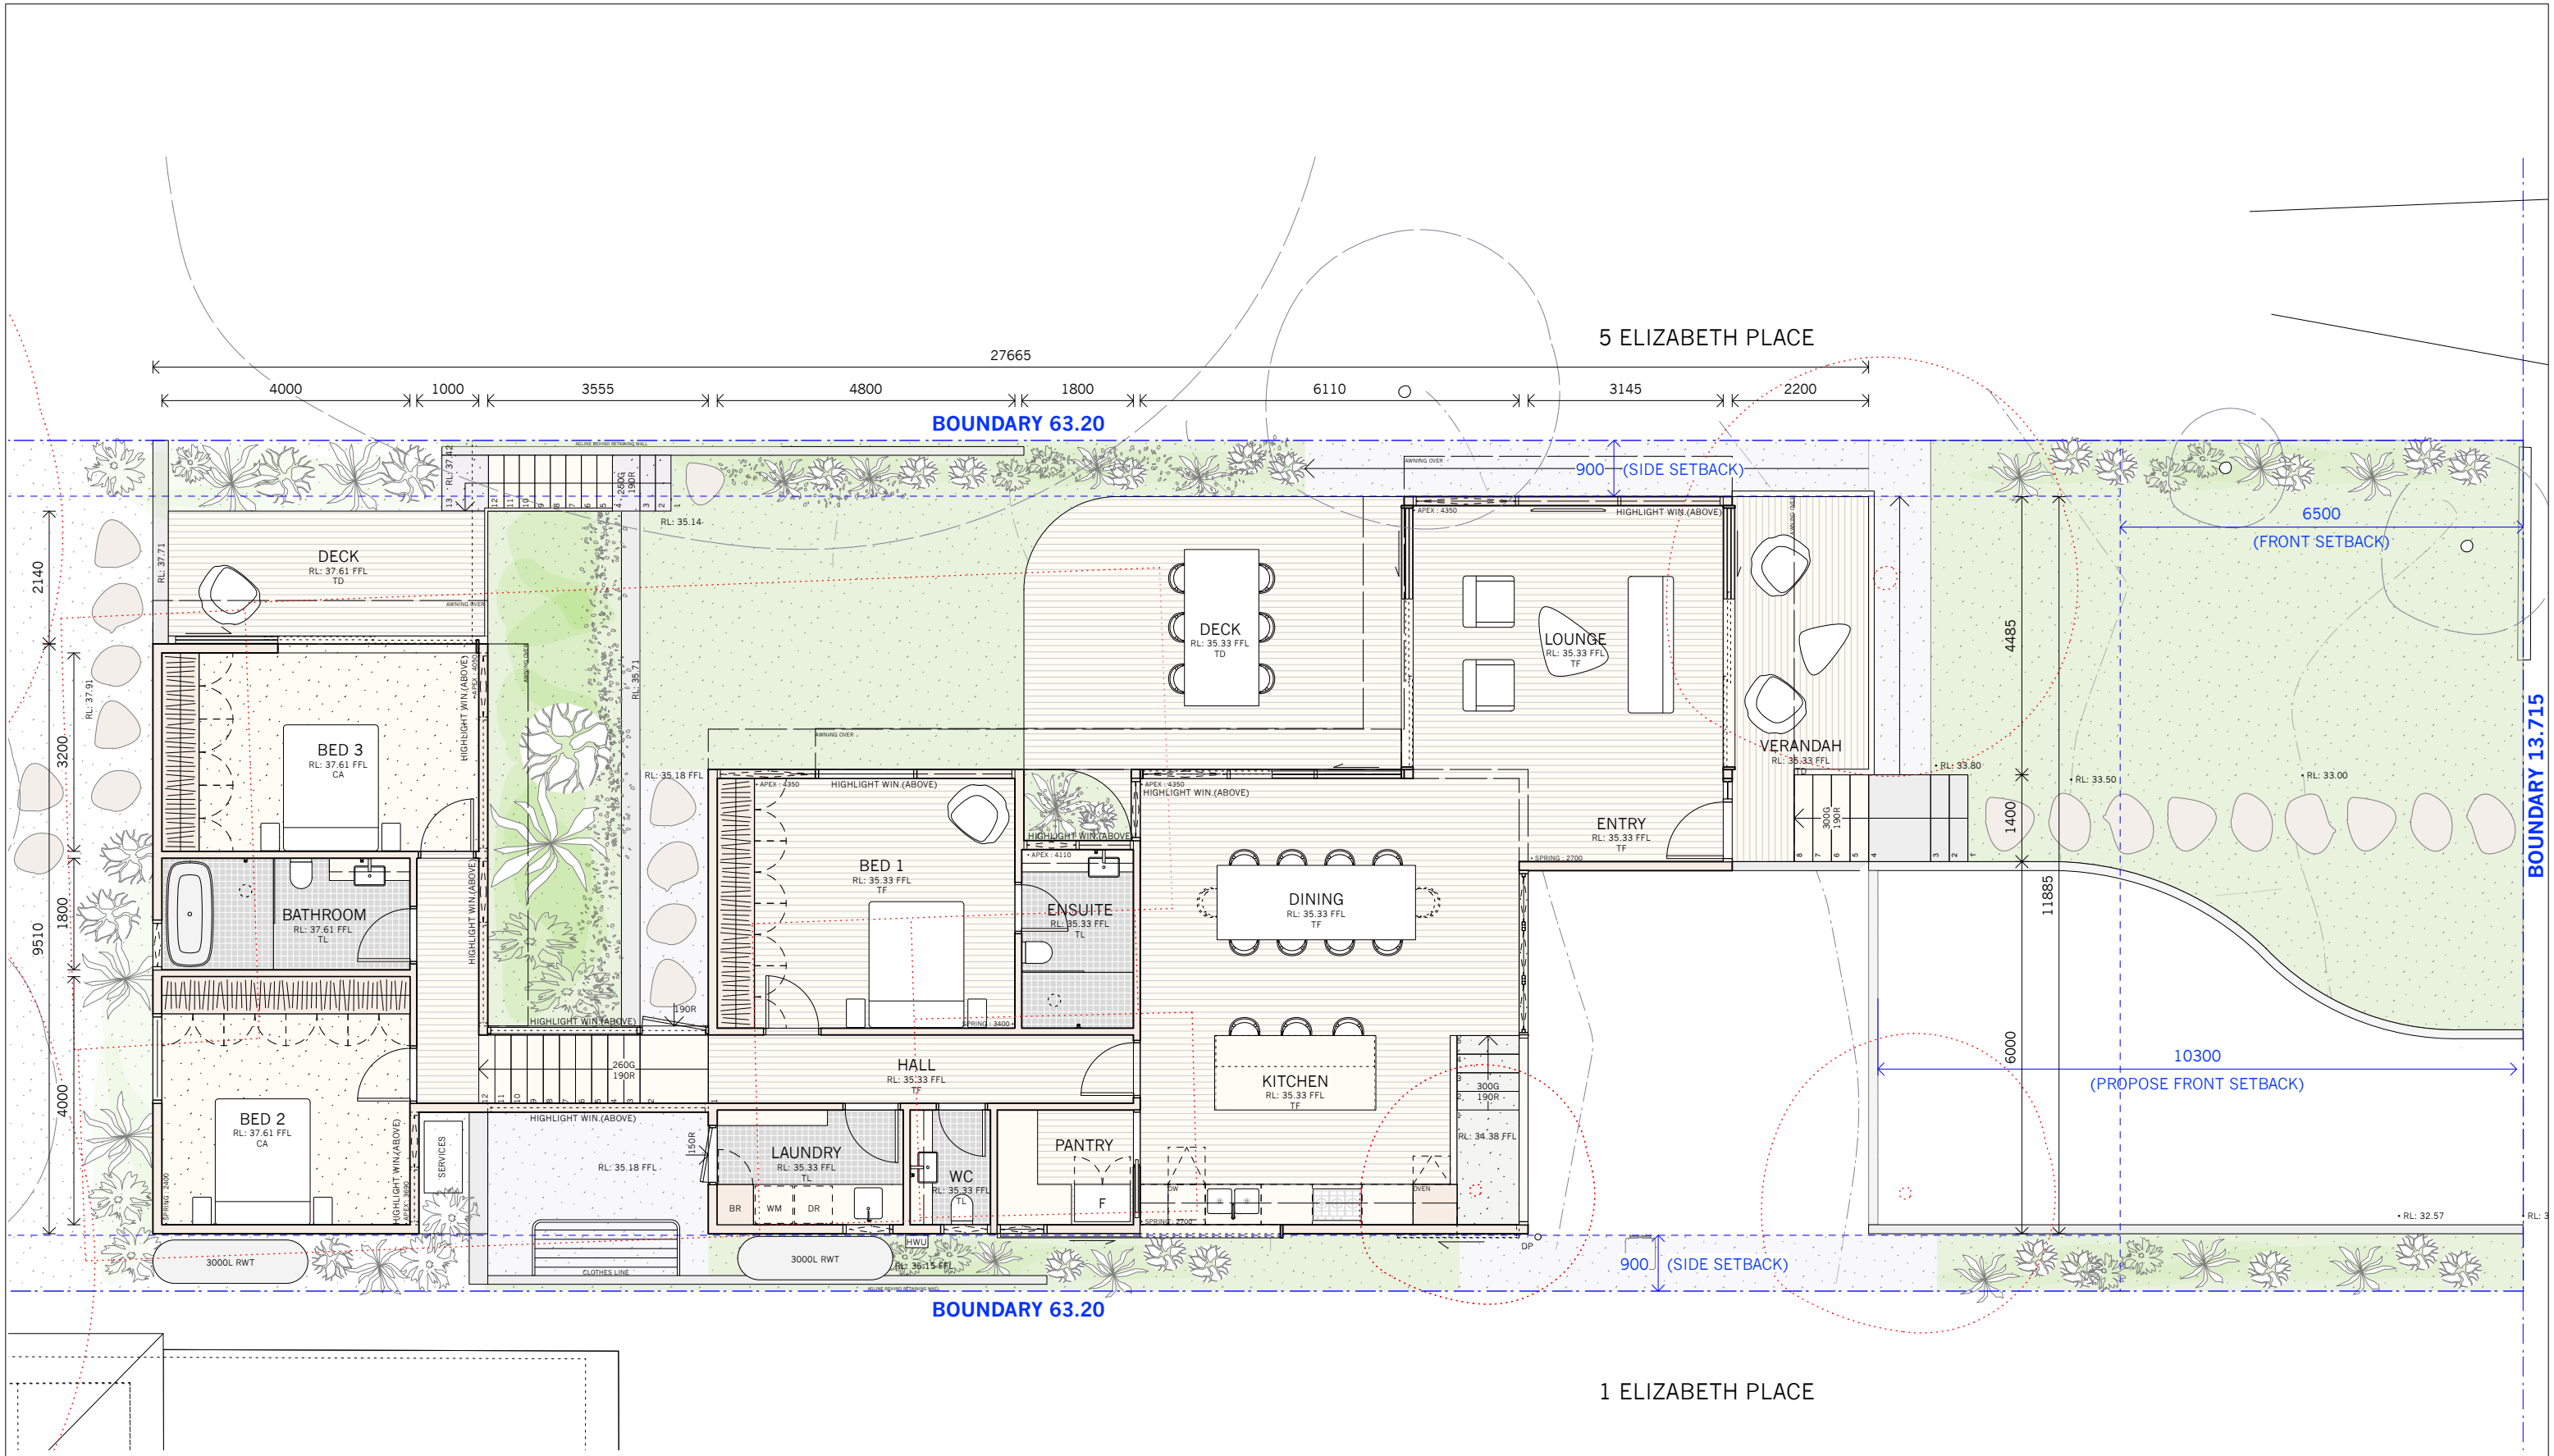

DEVELOPMENT APPLICATION ONLY

NOTES:  
DO NOT SCALE OFF DRAWINGS. USE DIMENSIONS.  
A SURVEY IS REQUIRED TO ENSURE CORRECT  
RELATIONSHIP TO SITE BOUNDARIES.

|            |         |                         |
|------------|---------|-------------------------|
| A          | 2/12/22 | DEVELOPMENT APPLICATION |
| ISSUE      | DATE    | REVISION                |
| © APA 2022 |         |                         |

Adriano Pupilli Architects


W: www.adrianopupilli.com.au

T: +61(2) 9114 6300

BArch (Hons1) | BScArch | NSWARB 8186 | AIA A+ 46159  
E: info@adrianopupilli.com.au. P: PO Box 770 Manly NSW 2095



|                                                         |                     |                  |
|---------------------------------------------------------|---------------------|------------------|
| PROJECT<br>New Residence   3 Elizabeth Place, Brookvale |                     | PROJECT #<br>ELI |
| CLIENT<br>Kathie Pisto                                  | DATE #<br>2/12/22   | DWG #<br>011     |
|                                                         | SCALE @ A3<br>1:100 |                  |
|                                                         | DRAWN<br>AS         |                  |
|                                                         | CHKD<br>MR          | REVISION<br>A    |
| DWG<br>Proposed Primary Dwelling   Ground Floor Plan    |                     |                  |

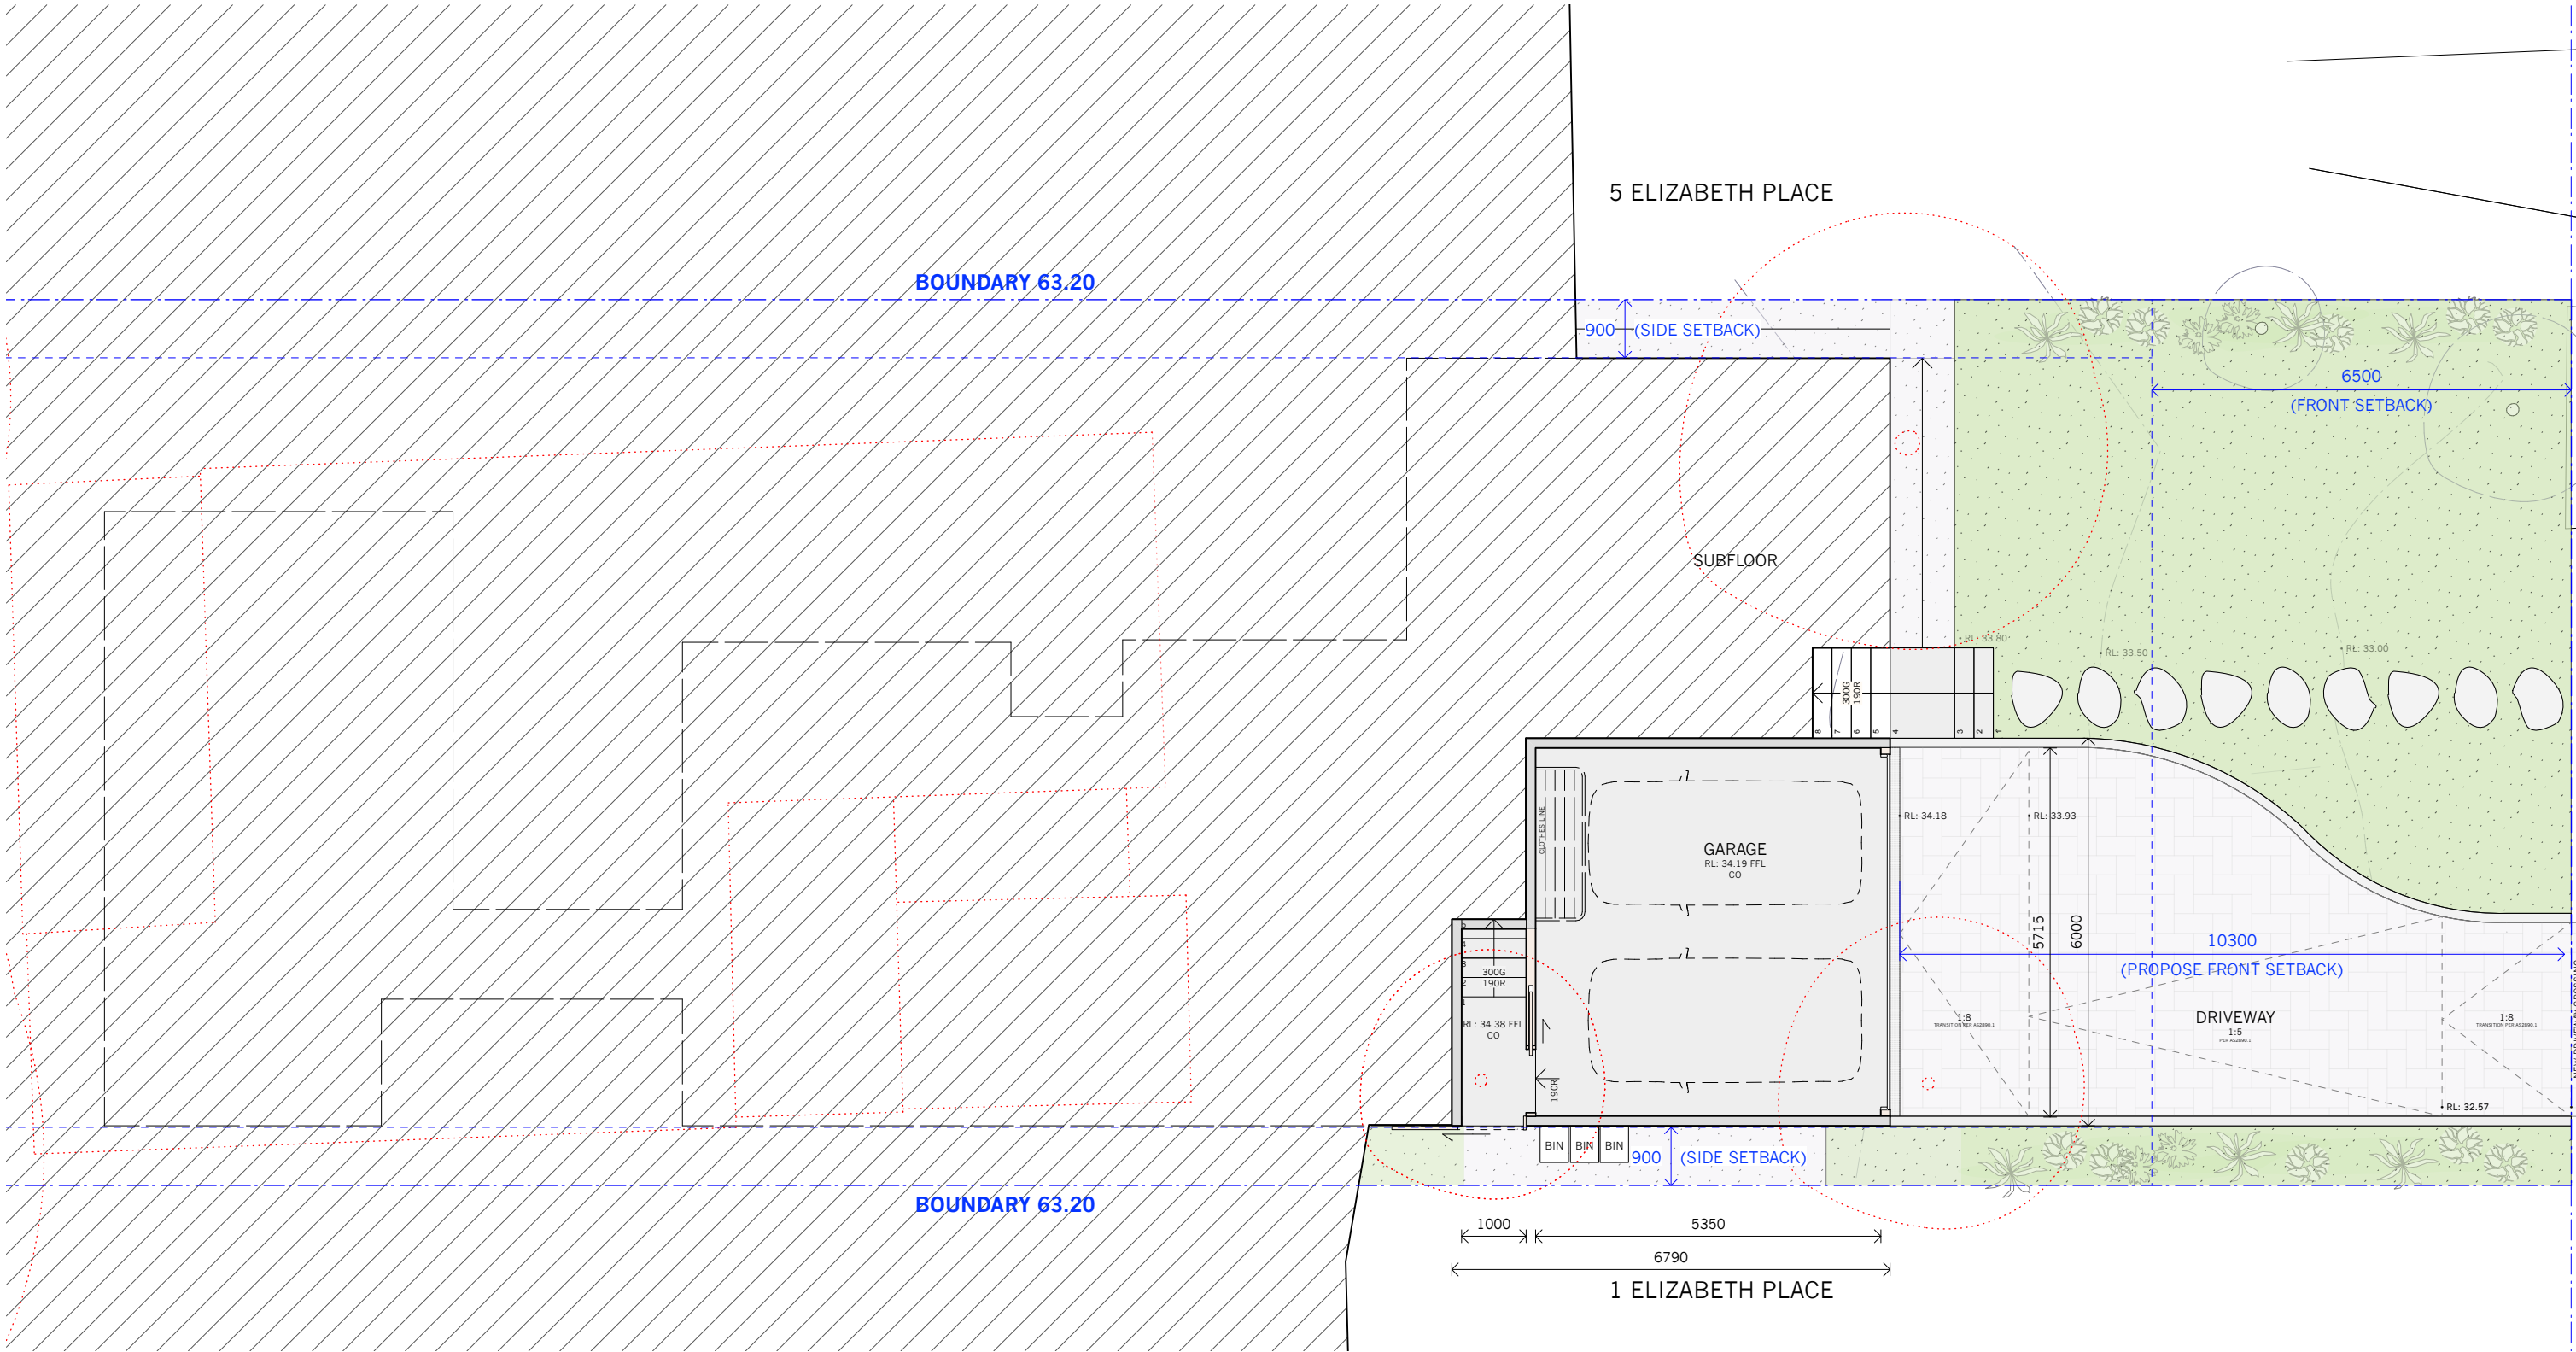

DEVELOPMENT APPLICATION ONLY

NOTES:  
DO NOT SCALE OFF DRAWINGS. USE DIMENSIONS.  
A SURVEY IS REQUIRED TO ENSURE CORRECT  
RELATIONSHIP TO SITE BOUNDARIES.

A  
ISSUE  
2/12/22  
DATE  
DEVELOPMENT APPLICATION  
REVISION  
© APA 2022




Adriano Pupilli Architects  
W: www.adrianopupilli.com.au  
T: +61(2) 9114 6300

BArch (Hons1) | BScArch | NSWARB 8186 | AIA A+ 46159  
E: info@adrianopupilli.com.au  
P: PO Box 770 Manly NSW 2095



|                                                         |            |         |                  |     |
|---------------------------------------------------------|------------|---------|------------------|-----|
| PROJECT<br>New Residence   3 Elizabeth Place, Brookvale |            |         | PROJECT #<br>ELI |     |
| CLIENT<br>Kathie Pisto                                  | DATE #     | 2/12/22 | DWG #            | 012 |
|                                                         | SCALE @ A3 | 1:100   |                  |     |
|                                                         | DRAWN      | AS      |                  |     |
| DWG<br>Proposed Primary Dwelling   Lower Ground Floor   | CHKD       | MR      | REVISION         | A   |

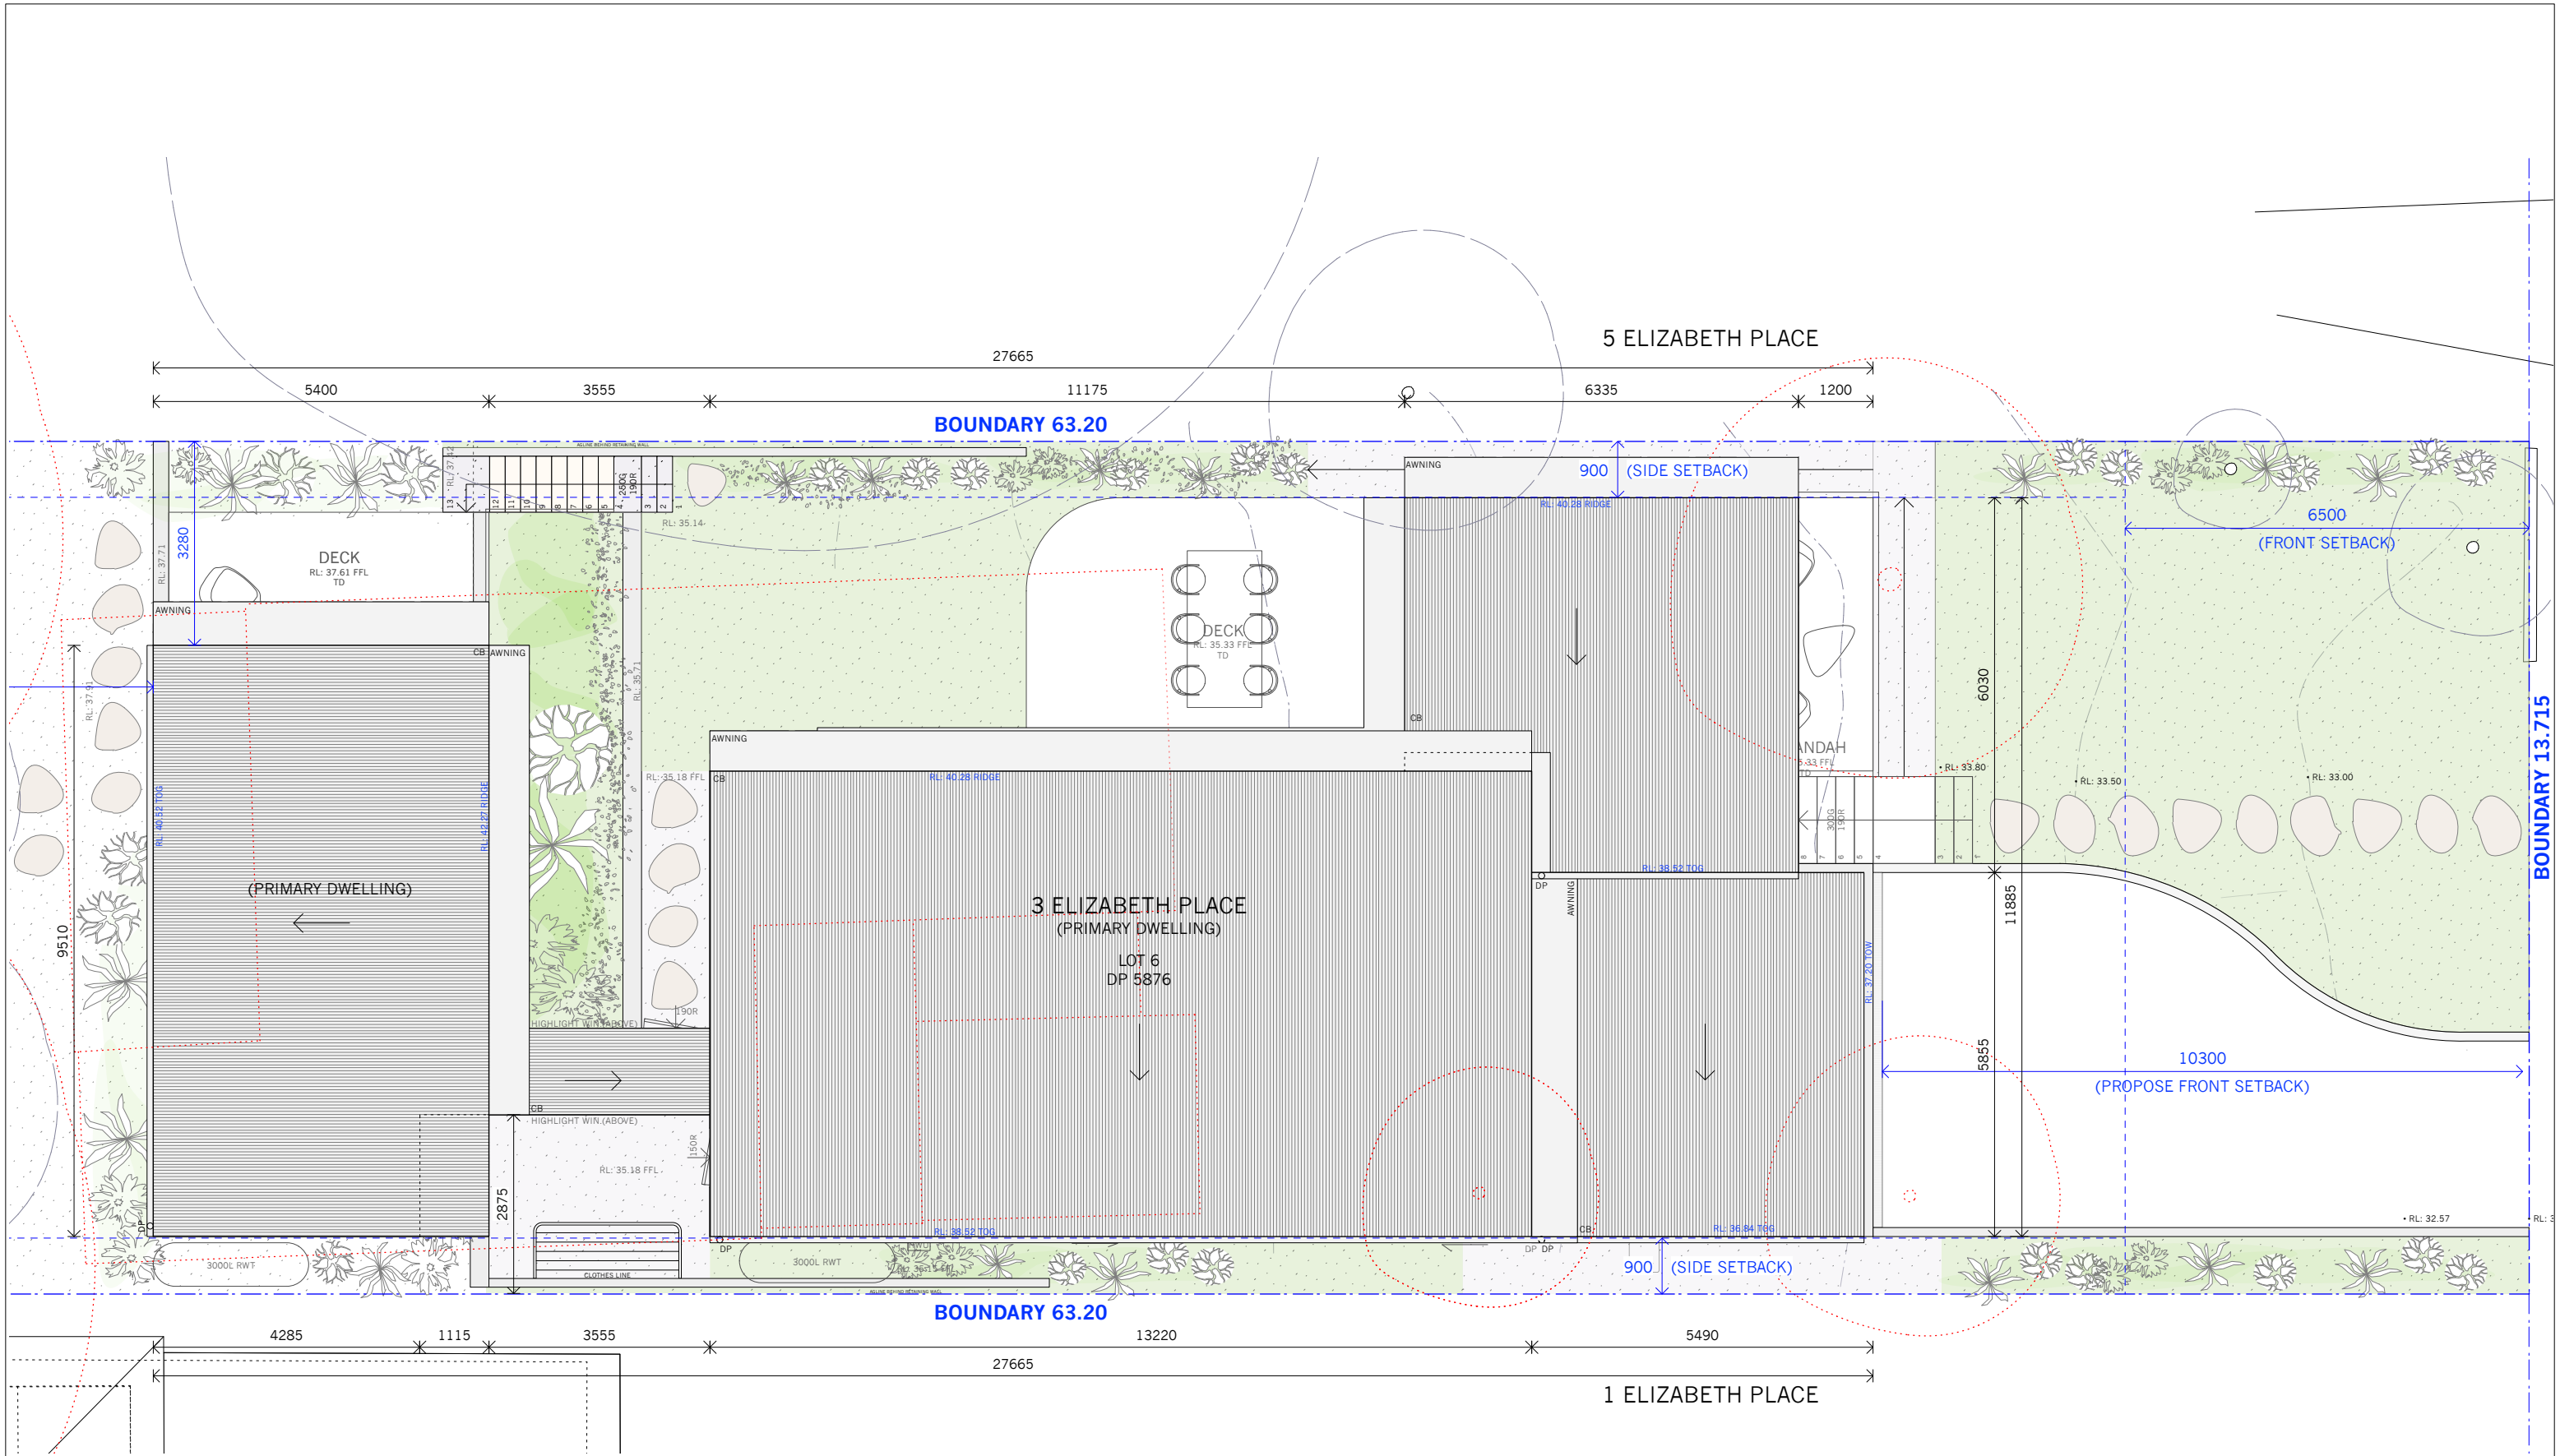

DEVELOPMENT APPLICATION ONLY

NOTES:  
DO NOT SCALE OFF DRAWINGS. USE DIMENSIONS.  
A SURVEY IS REQUIRED TO ENSURE CORRECT  
RELATIONSHIP TO SITE BOUNDARIES.

| A          | 2/12/22 | DEVELOPMENT APPLICATION |
|------------|---------|-------------------------|
| ISSUE      | DATE    | REVISION                |
| © APA 2022 |         |                         |



**Adriano Pupilli Architects**  
W: [www.adrianopupilli.com.au](http://www.adrianopupilli.com.au) T: +61(2) 9114 6300


BArch (Hons1) | BScArch | NSWARB 8186 | AIA A+ 46159  
E: [info@adrianopupilli.com.au](mailto:info@adrianopupilli.com.au) P: PO Box 770 Manly NSW 2095



|         |                                              |            |           |          |
|---------|----------------------------------------------|------------|-----------|----------|
| PROJECT | New Residence   3 Elizabeth Place, Brookvale |            | PROJECT # | ELI      |
| CLIENT  | Kathie Pisto                                 | DATE #     | 2/12/22   | DWG #    |
| DWG     | Proposed Primary Dwelling   Roof Plan        | SCALE @ A3 | 1:100     | 013      |
|         |                                              | DRAWN      | AS        |          |
|         |                                              | CHKD       | MR        | REVISION |






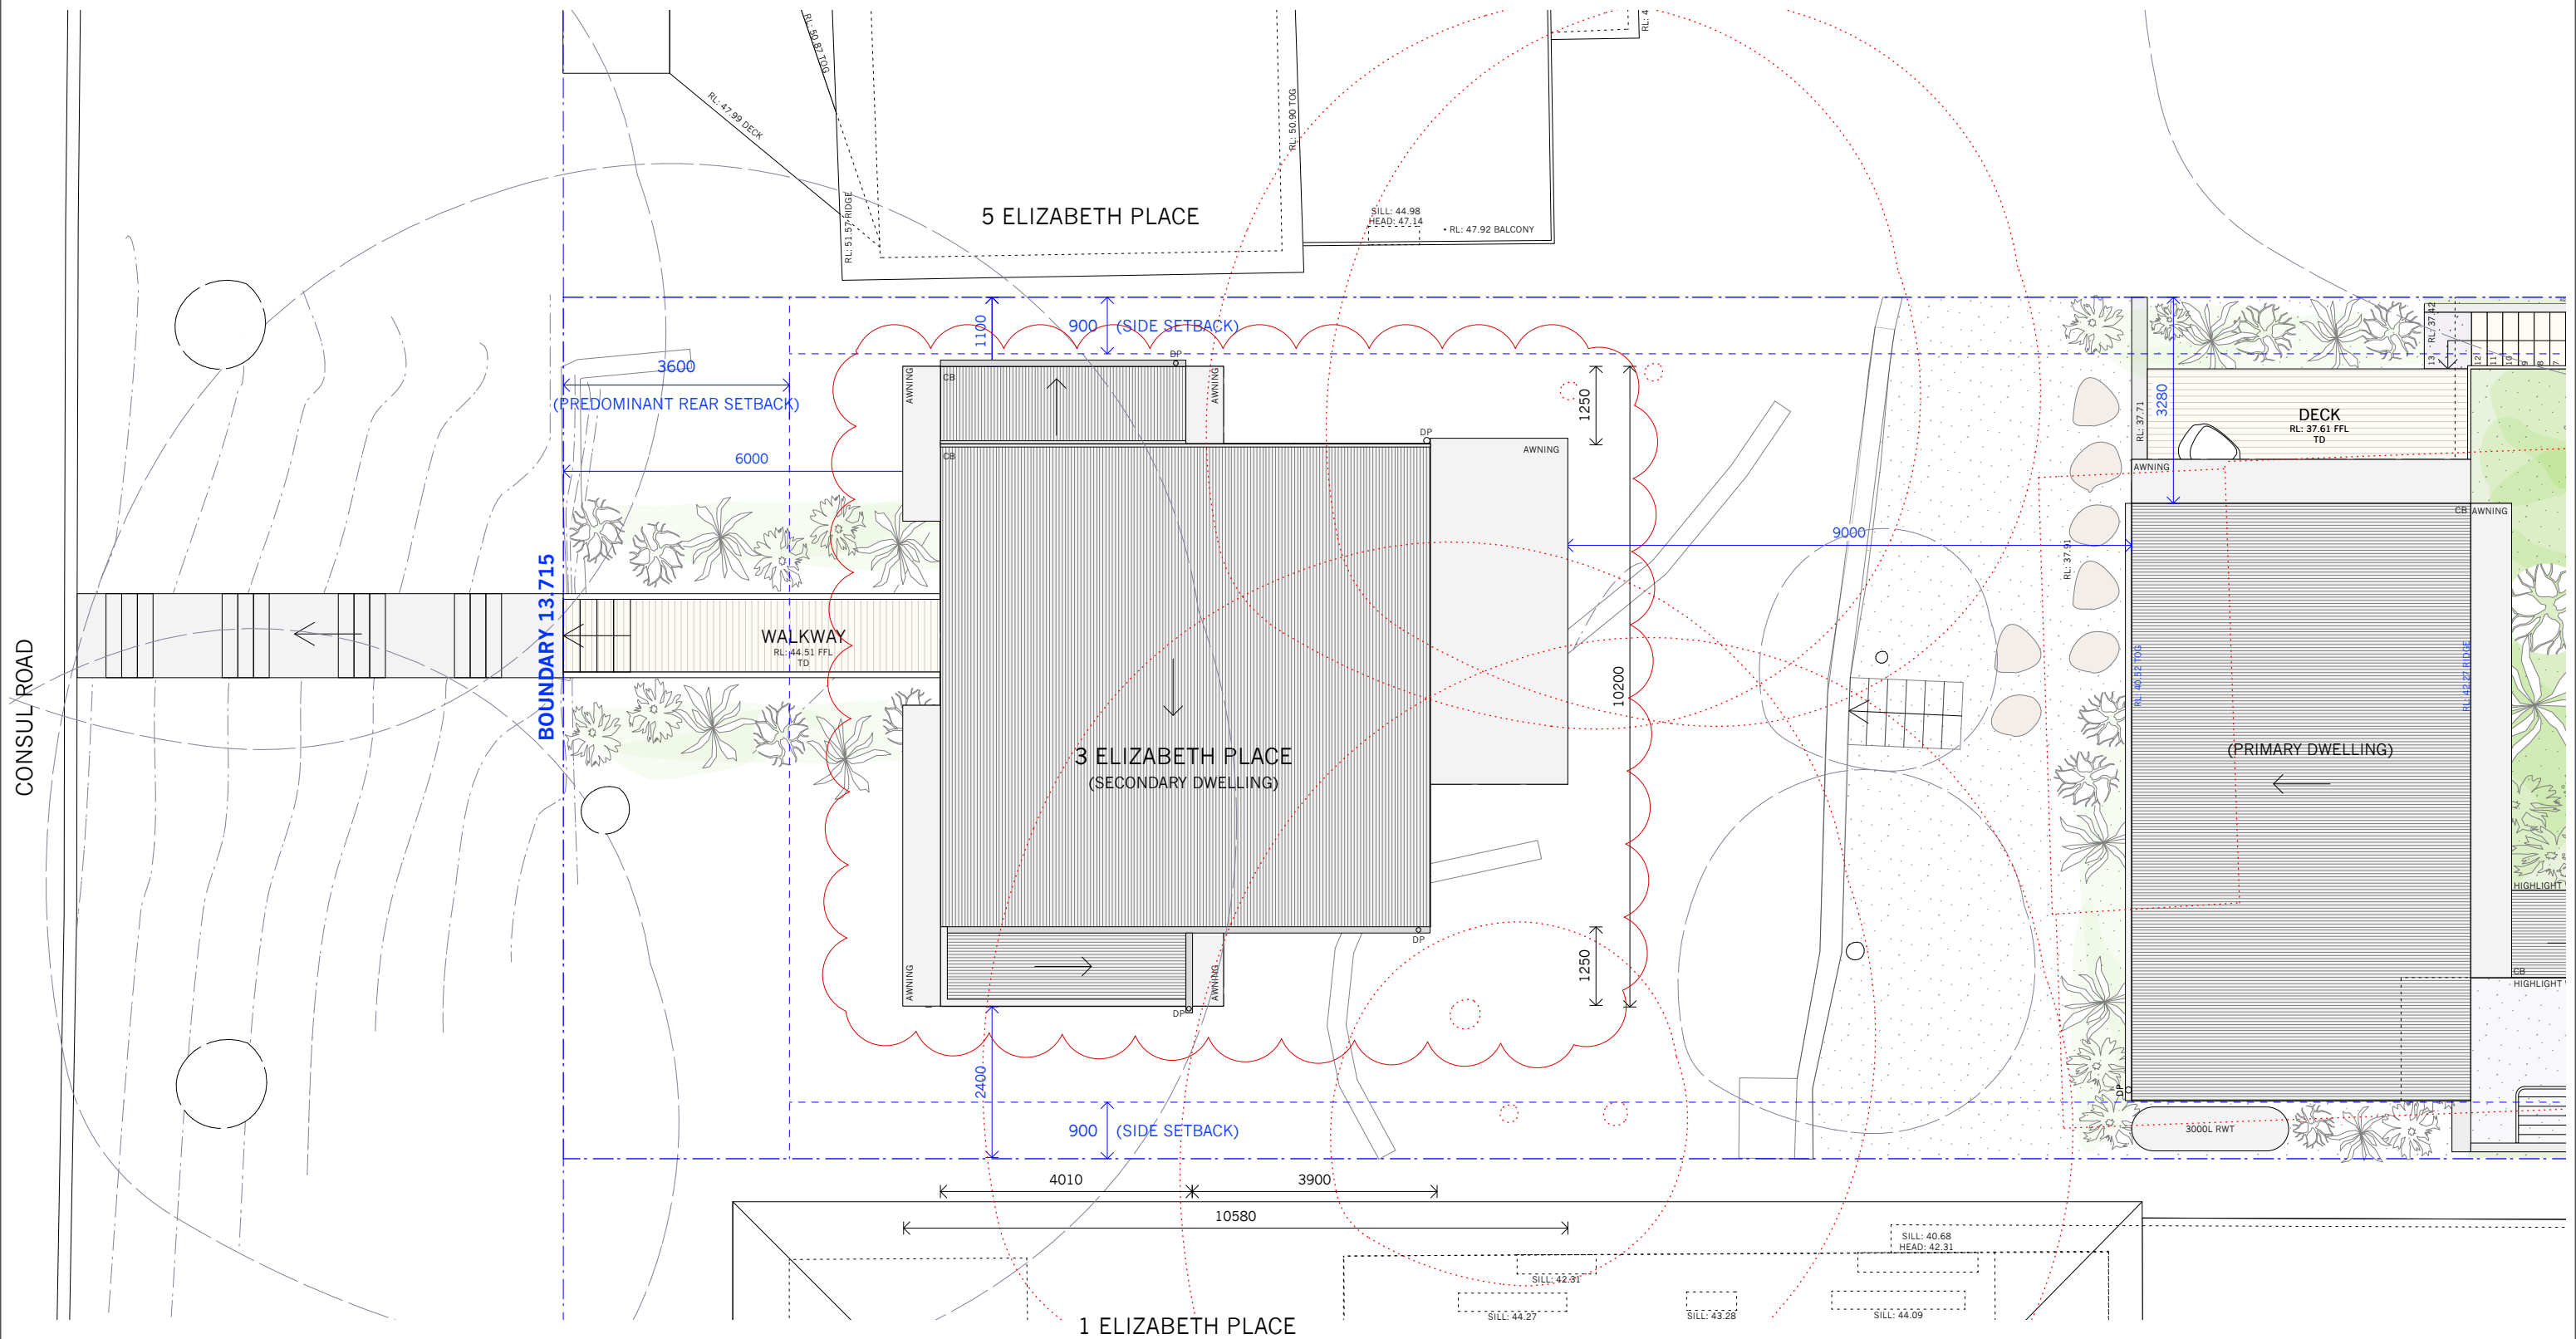

|                                                         |           |         |                  |     |
|---------------------------------------------------------|-----------|---------|------------------|-----|
| PROJECT<br>New Residence   3 Elizabeth Place, Brookvale |           |         | PROJECT #<br>ELI |     |
| CLIENT<br>Kathie Pisto                                  | DATE #    | 2/12/22 | DWG #            | 015 |
|                                                         | SCALE @A3 | 1:100   |                  |     |
|                                                         | DRAWN     | AS      |                  |     |
| DWG<br>Proposed Secondary Dwelling   Roof Plan          | CHKD      | MR      | REVISION         | B   |

| MATERIALS SCHEDULE |                                                      |
|--------------------|------------------------------------------------------|
| ITEM               | DESCRIPTION                                          |
| CG                 | CLEAR GLASS PER BASIX                                |
| FG                 | FIXED GLASS PER BASIX                                |
| LC                 | LIGHT WEIGHT CLADDING PER BASIX                      |
| LG                 | LOUVRE GLASS WINDOW PER BASIX                        |
| CB                 | COLORBOND ROOF PER BASIX (SURFMIST)                  |
| BK                 | BLOCKWORK                                            |
| TF                 | TIMBER FLOOR T&G HARDWOOD FOR CLEAR FINISH           |
| TD                 | HARDWOOD TIMBER DECKING FOR OIL FINISH               |
| TL                 | TILE                                                 |
| TS                 | TIMBER SCREEN TO DETAIL/BASIX                        |
| CA                 | CARPET                                               |
| DP                 | DOWNPIPE - CONSOLIDATE EXISTING & MATCH FOR NEW WORK |

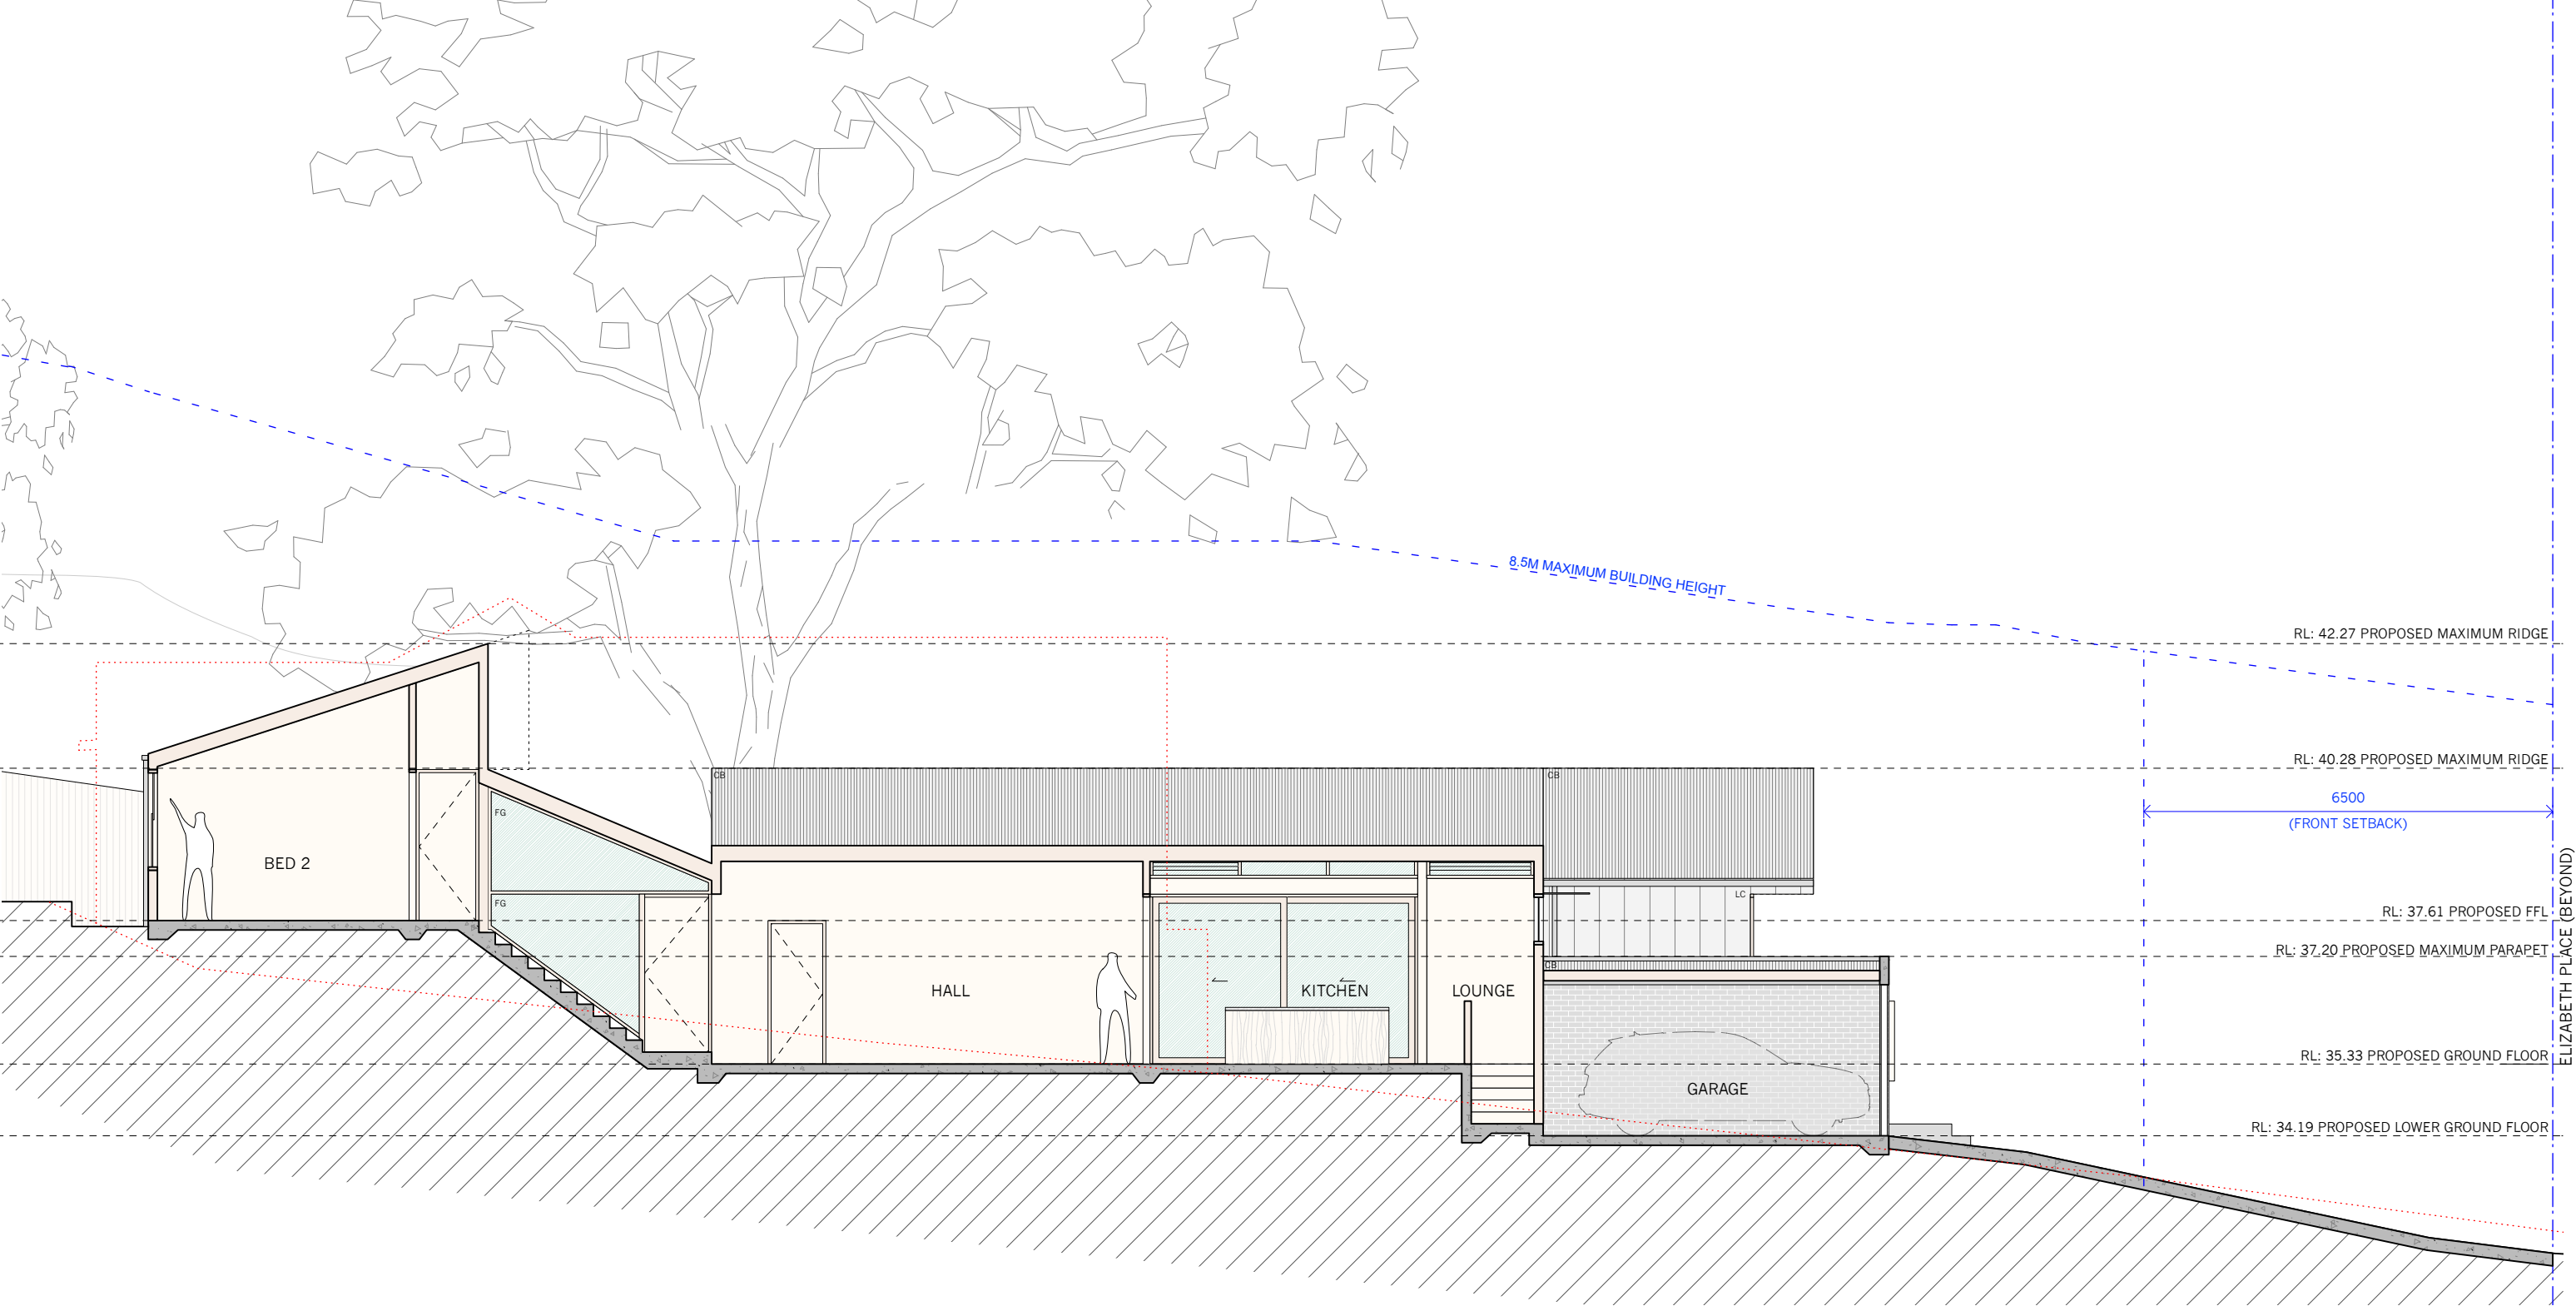

|                                              |                                     |            |           |       |
|----------------------------------------------|-------------------------------------|------------|-----------|-------|
| PROJECT                                      |                                     |            | PROJECT # |       |
| New Residence   3 Elizabeth Place, Brookvale |                                     |            | ELI       |       |
| CLIENT                                       | Kathie Pisto                        | DATE #     | 2/12/22   | DWG # |
|                                              |                                     | SCALE @ A3 | 1:100     | 016   |
| DWG                                          | Proposed Primary Dwelling   Section | DRAWN      | AS        |       |
|                                              |                                     | CHKD       | MR        |       |
|                                              |                                     |            |           |       |
|                                              |                                     |            | A         |       |

DEVELOPMENT APPLICATION ONLY

NOTES:  
DO NOT SCALE OFF DRAWINGS. USE DIMENSIONS.  
A SURVEY IS REQUIRED TO ENSURE CORRECT  
RELATIONSHIP TO SITE BOUNDARIES.

| A          | 2/12/22 | DEVELOPMENT APPLICATION |
|------------|---------|-------------------------|
| ISSUE      | DATE    | REVISION                |
| © APA 2022 |         |                         |


Adriano Pupilli Architects  
W: www.adrianopupilli.com.au T: +61(2) 9114 6300

BArch (Hons1) | BScArch | NSWARB 8186 | AIA A+ 46159  
E: info@adrianopupilli.com.au P: PO Box 770 Manly NSW 2095






| MATERIALS SCHEDULE |                                                      |
|--------------------|------------------------------------------------------|
| ITEM               | DESCRIPTION                                          |
| CG                 | CLEAR GLASS PER BASIX                                |
| FG                 | FIXED GLASS PER BASIX                                |
| LC                 | LIGHT WEIGHT CLADDING PER BASIX                      |
| LG                 | LOUVRE GLASS WINDOW PER BASIX                        |
| CB                 | COLORBOND ROOF PER BASIX (SURFMIST)                  |
| BK                 | BLOCKWORK                                            |
| TF                 | TIMBER FLOOR T&G HARDWOOD FOR CLEAR FINISH           |
| TD                 | HARDWOOD TIMBER DECKING FOR OIL FINISH               |
| TL                 | TILE                                                 |
| TS                 | TIMBER SCREEN TO DETAIL/BASIX                        |
| CA                 | CARPET                                               |
| DP                 | DOWNPIPE - CONSOLIDATE EXISTING & MATCH FOR NEW WORK |

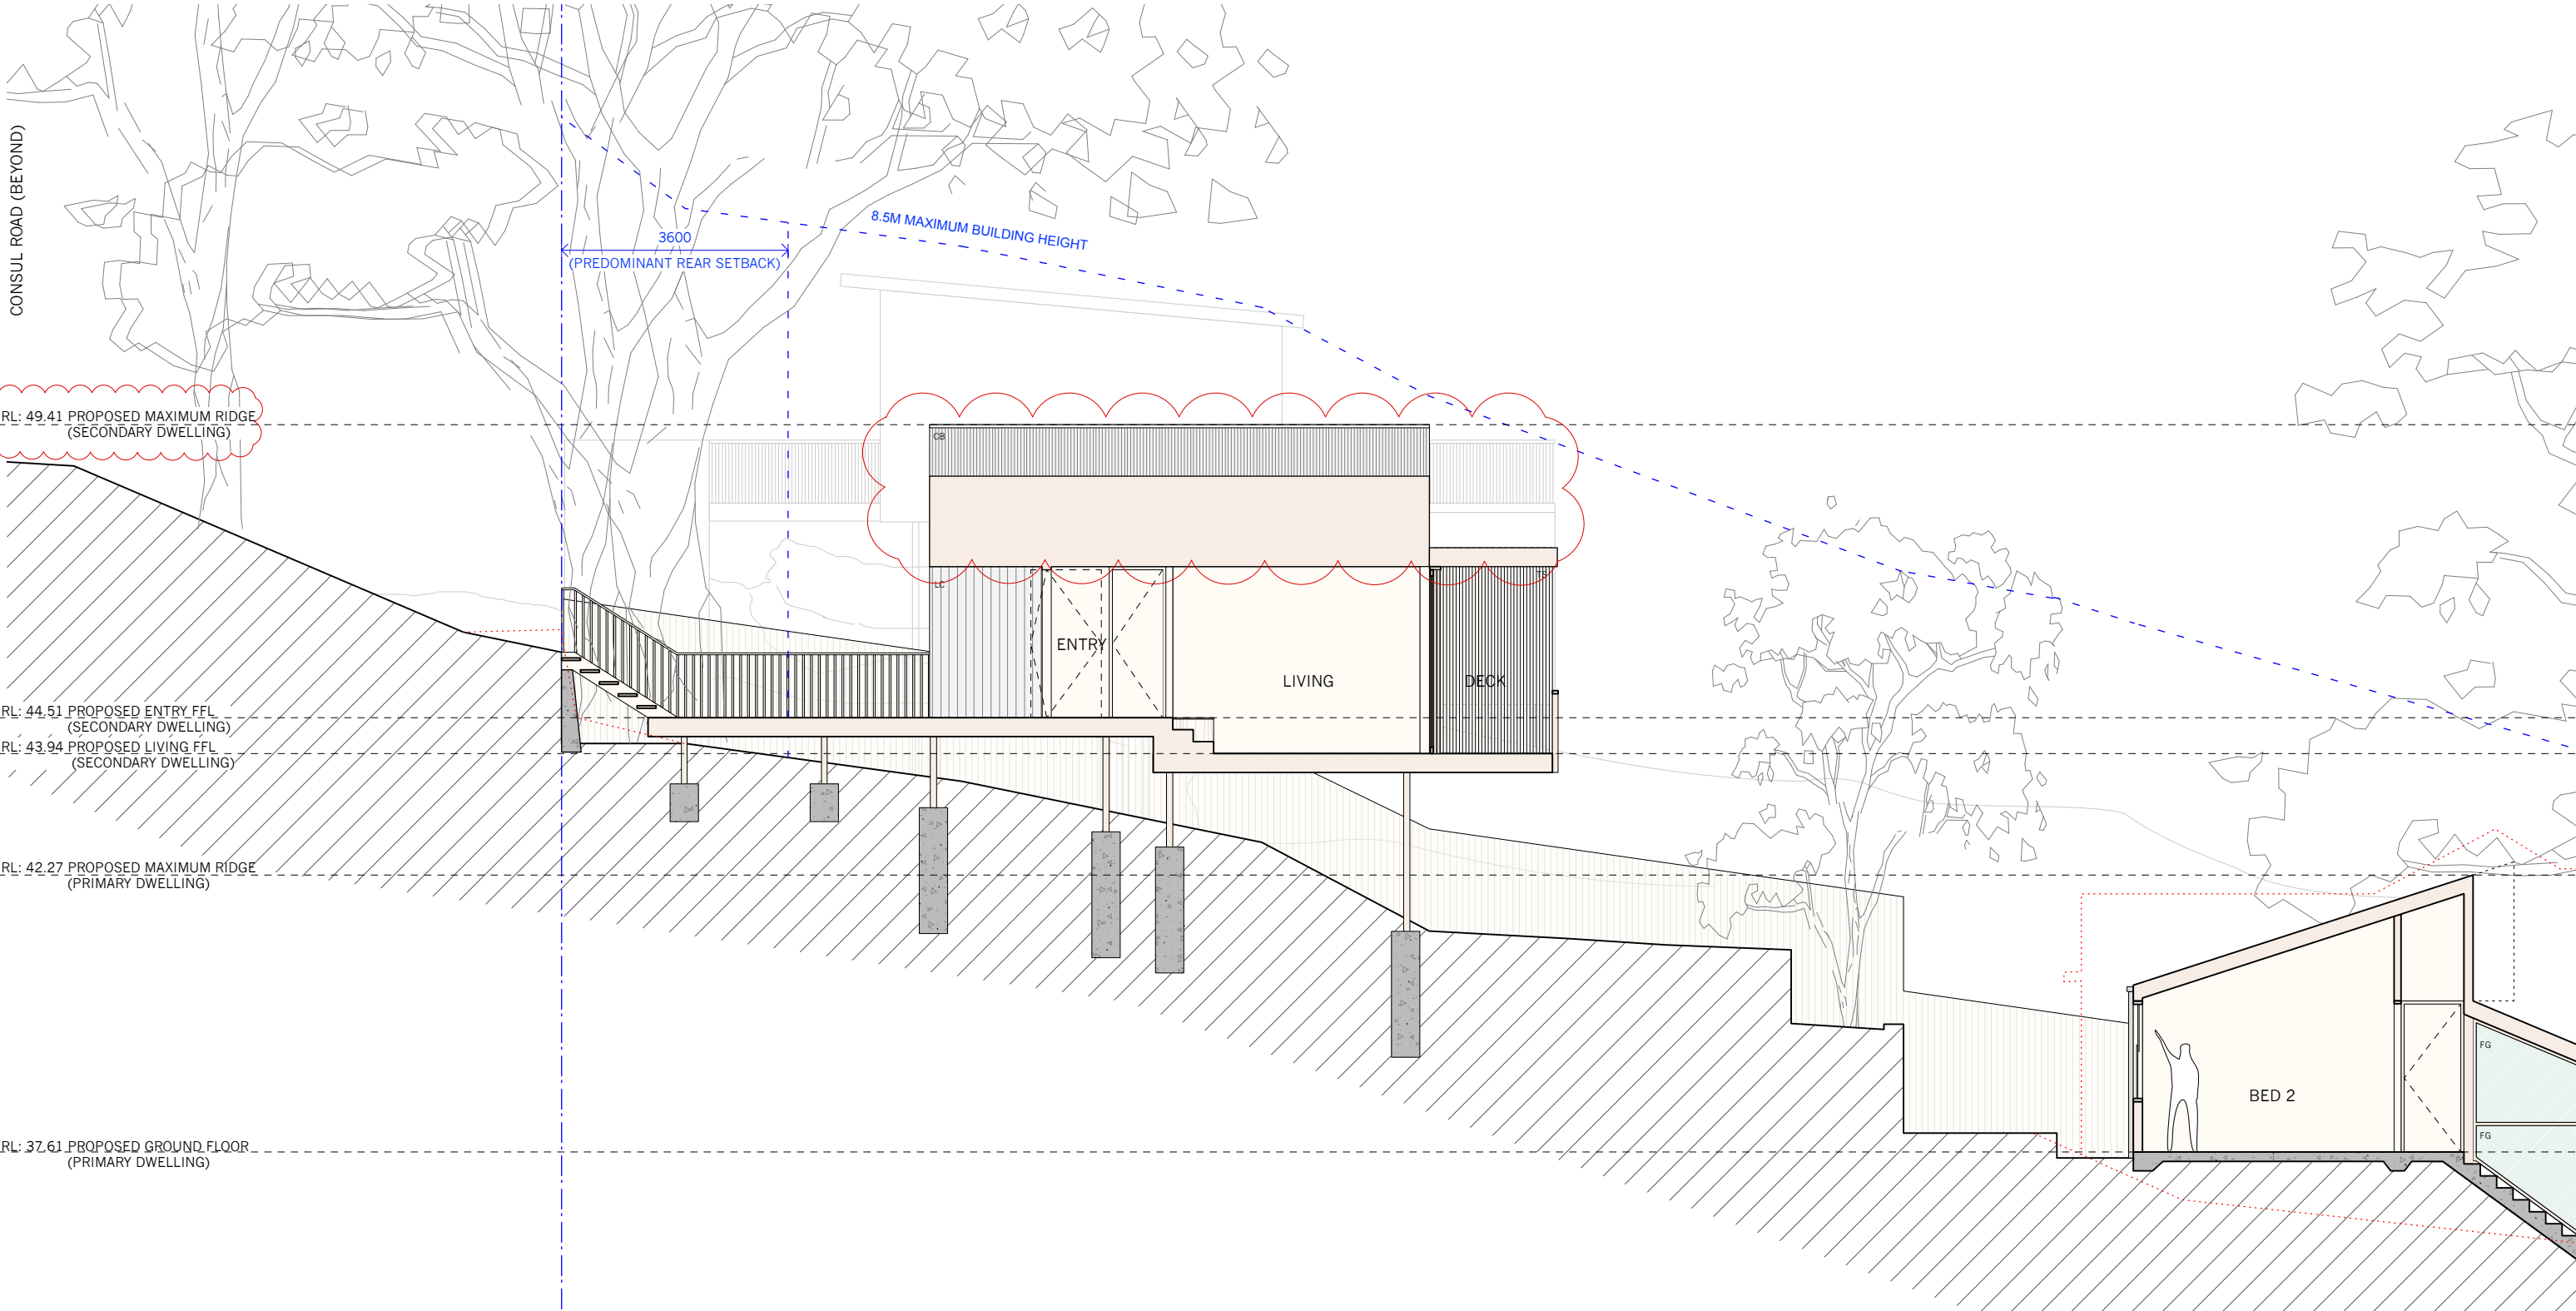

|         |  |                                              |  |           |         |
|---------|--|----------------------------------------------|--|-----------|---------|
| PROJECT |  | New Residence   3 Elizabeth Place, Brookvale |  | PROJECT # | ELI     |
| CLIENT  |  | Kathie Pisto                                 |  | DATE #    | 2/12/22 |
| DWG     |  | Proposed Secondary Dwelling   Section        |  | DWG #     | 017     |
|         |  |                                              |  | SCALE @A3 | 1:100   |
|         |  |                                              |  | DRAWN     | AS      |
|         |  |                                              |  | CHKD      | MR      |
|         |  |                                              |  | REVISION  | B       |

| MATERIALS SCHEDULE |                                                      |
|--------------------|------------------------------------------------------|
| ITEM               | DESCRIPTION                                          |
| CG                 | CLEAR GLASS PER BASIX                                |
| FG                 | FIXED GLASS PER BASIX                                |
| LC                 | LIGHT WEIGHT CLADDING PER BASIX                      |
| LG                 | LOUVRE GLASS WINDOW PER BASIX                        |
| CB                 | COLORBOND ROOF PER BASIX (SURFMIST)                  |
| BK                 | BLOCKWORK                                            |
| TF                 | TIMBER FLOOR T&G HARDWOOD FOR CLEAR FINISH           |
| TD                 | HARDWOOD TIMBER DECKING FOR OIL FINISH               |
| TL                 | TILE                                                 |
| TS                 | TIMBER SCREEN TO DETAIL/BASIX                        |
| CA                 | CARPET                                               |
| DP                 | DOWNPIPE - CONSOLIDATE EXISTING & MATCH FOR NEW WORK |

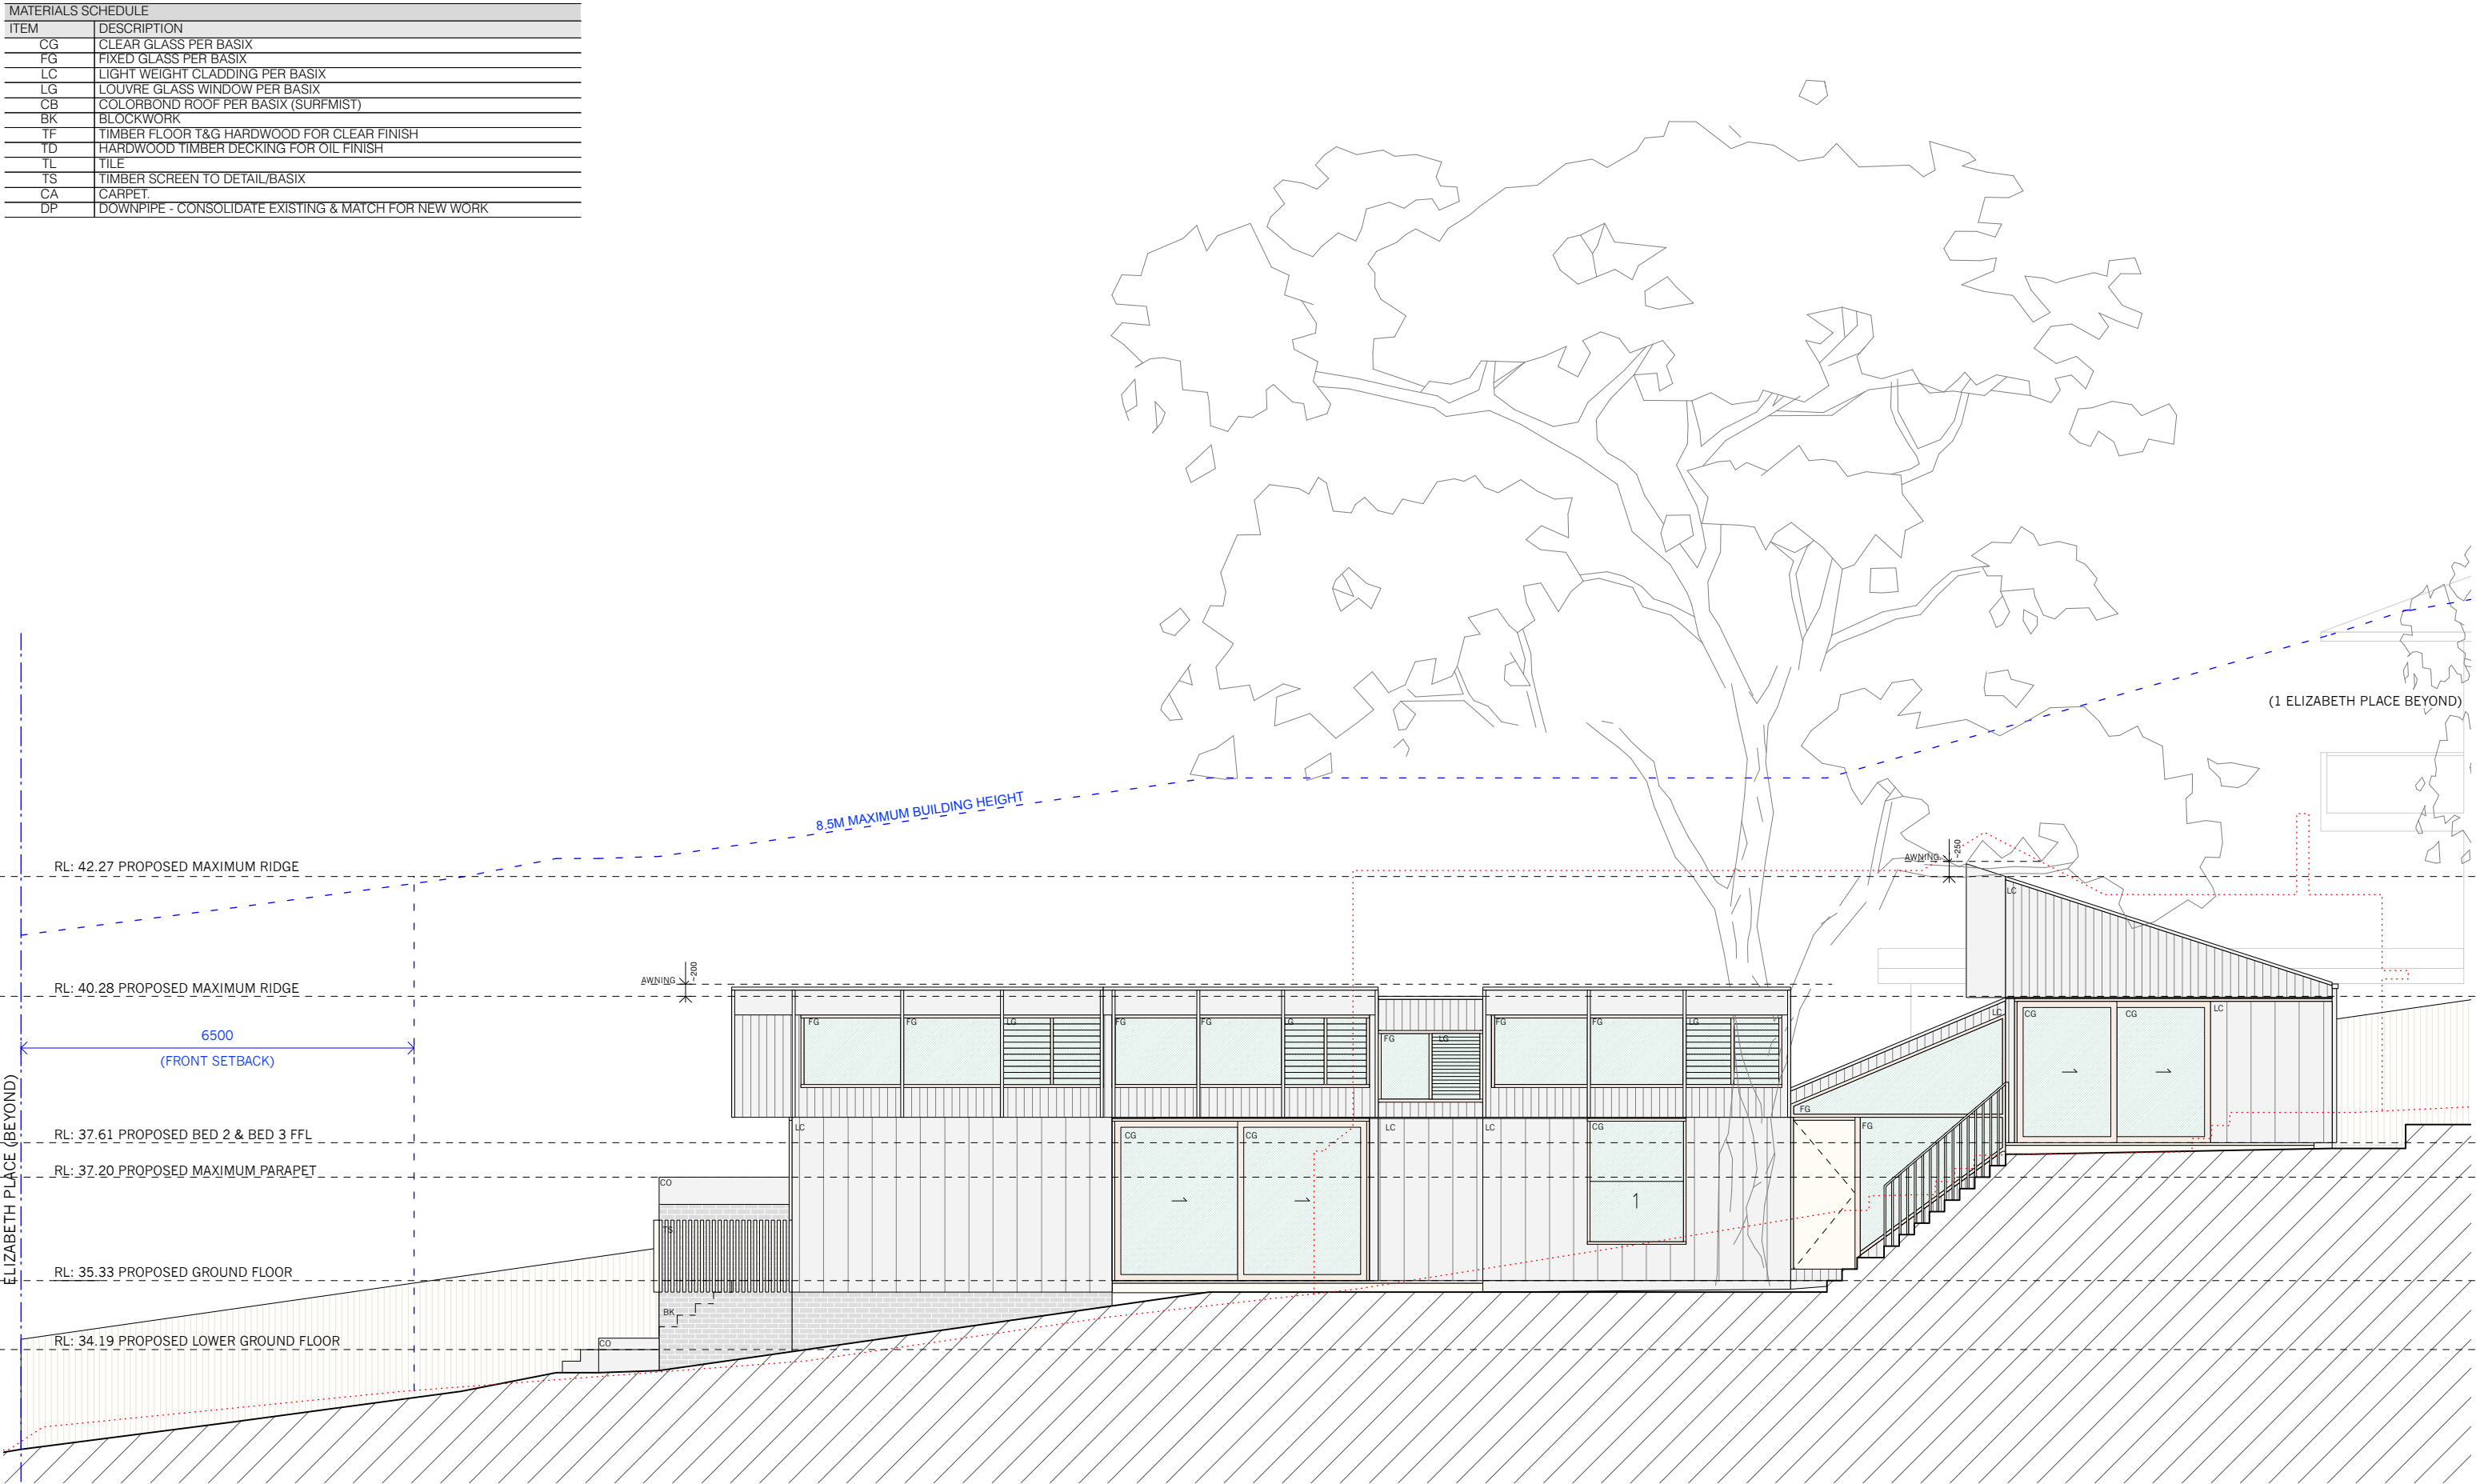

DEVELOPMENT APPLICATION ONLY

NOTES:  
DO NOT SCALE OFF DRAWINGS. USE DIMENSIONS.  
A SURVEY IS REQUIRED TO ENSURE CORRECT  
RELATIONSHIP TO SITE BOUNDARIES.

| A          | 2/12/22 | DEVELOPMENT APPLICATION |
|------------|---------|-------------------------|
| ISSUE      | DATE    | REVISION                |
| © APA 2022 |         |                         |


|         |  |                                              |  |            |         |
|---------|--|----------------------------------------------|--|------------|---------|
| PROJECT |  | New Residence   3 Elizabeth Place, Brookvale |  | PROJECT #  | ELI     |
| CLIENT  |  | Kathie Pisto                                 |  | DATE #     | 2/12/22 |
| DWG     |  | Proposed Primary Dwelling   North Elevation  |  | SCALE @ A3 | 1:100   |
|         |  |                                              |  | DRAWN      | AS      |
|         |  |                                              |  | CHKD       | MR      |
|         |  |                                              |  | REVISION   | A       |

**Adriano Pupilli Architects**  
W: [www.adrianopupilli.com.au](http://www.adrianopupilli.com.au) T: +61(2) 9114 6300

BArch (Hons1) | BScArch | NSWARB 8186 | AIA A+ 46159  
E: [info@adrianopupilli.com.au](mailto:info@adrianopupilli.com.au) P: PO Box 770 Manly NSW 2095



| MATERIALS SCHEDULE |                                                      |
|--------------------|------------------------------------------------------|
| ITEM               | DESCRIPTION                                          |
| CG                 | CLEAR GLASS PER BASIX                                |
| FG                 | FIXED GLASS PER BASIX                                |
| LC                 | LIGHT WEIGHT CLADDING PER BASIX                      |
| LG                 | LOUVRE GLASS WINDOW PER BASIX                        |
| CB                 | COLORBOND ROOF PER BASIX (SURFMIST)                  |
| BK                 | BLOCKWORK                                            |
| TF                 | TIMBER FLOOR T&G HARDWOOD FOR CLEAR FINISH           |
| TD                 | HARDWOOD TIMBER DECKING FOR OIL FINISH               |
| TL                 | TILE                                                 |
| TS                 | TIMBER SCREEN TO DETAIL/BASIX                        |
| CA                 | CARPET                                               |
| DP                 | DOWNPIPE - CONSOLIDATE EXISTING & MATCH FOR NEW WORK |

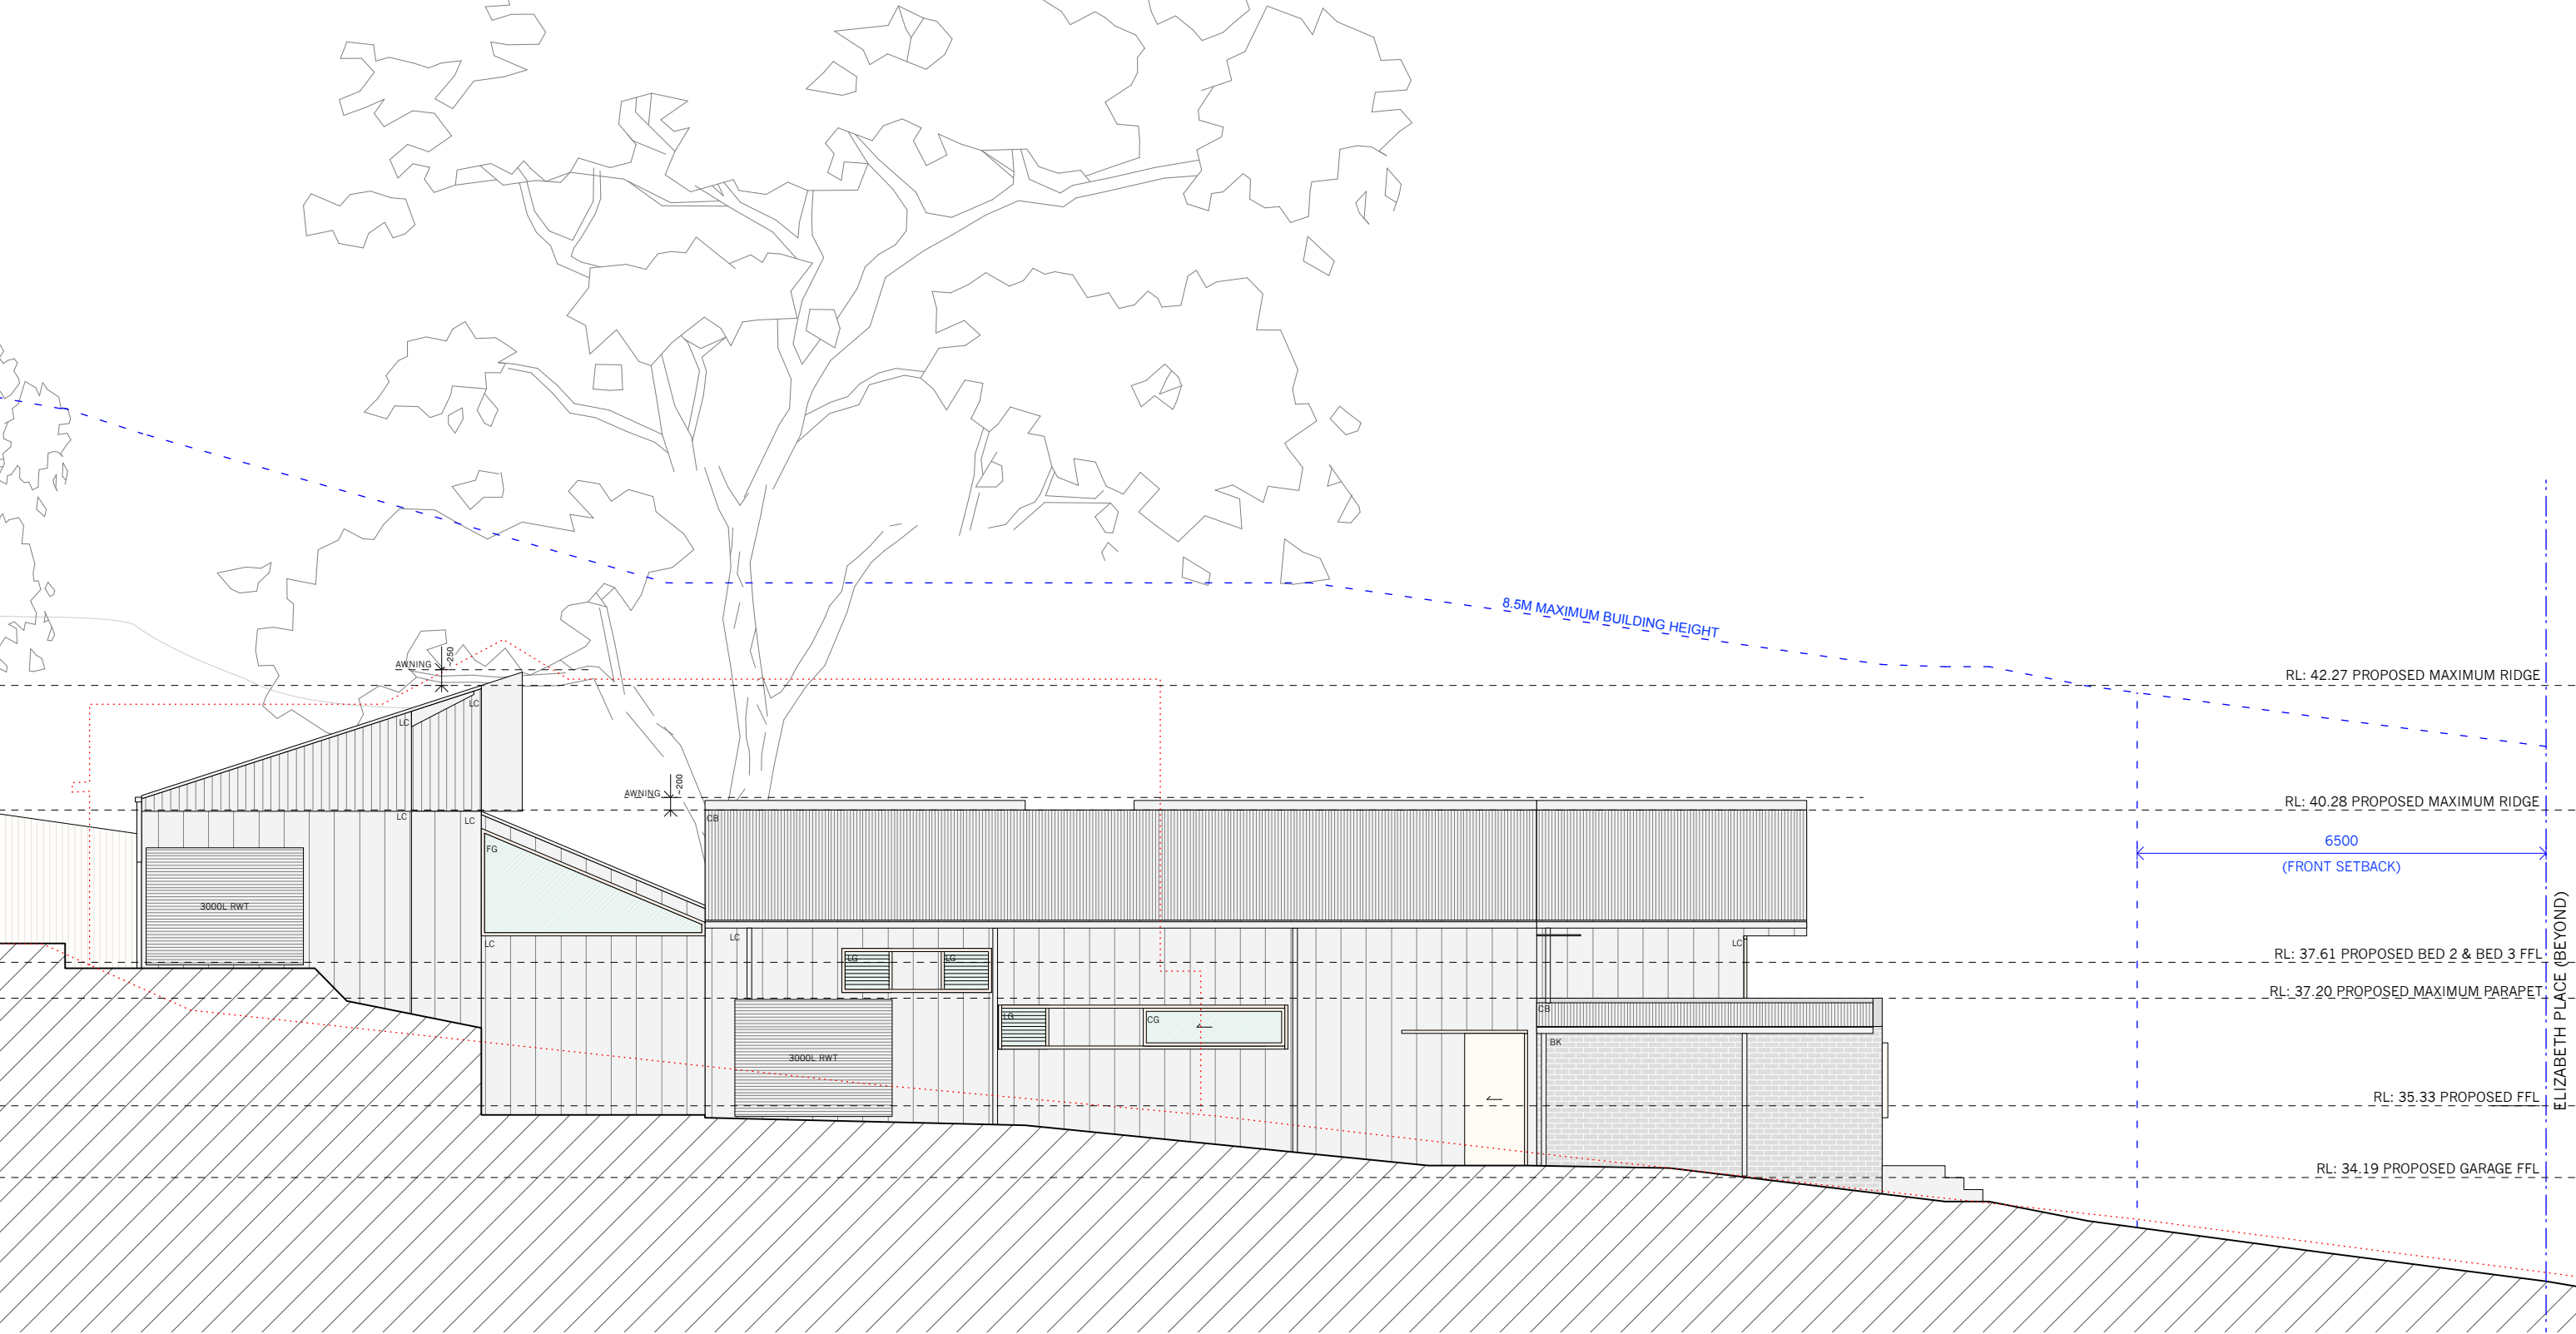

DEVELOPMENT APPLICATION ONLY

NOTES:  
DO NOT SCALE OFF DRAWINGS. USE DIMENSIONS.  
A SURVEY IS REQUIRED TO ENSURE CORRECT  
RELATIONSHIP TO SITE BOUNDARIES.

| A          | 2/12/22 | DEVELOPMENT APPLICATION |
|------------|---------|-------------------------|
| ISSUE      | DATE    | REVISION                |
| © APA 2022 |         |                         |

|                                                         |                     |                  |
|---------------------------------------------------------|---------------------|------------------|
| PROJECT<br>New Residence   3 Elizabeth Place, Brookvale |                     | PROJECT #<br>ELI |
| CLIENT<br>Kathie Pisto                                  | DATE #<br>2/12/22   | DWG #<br>019     |
|                                                         | SCALE @ A3<br>1:100 |                  |
|                                                         | DRAWN<br>AS         |                  |
| DWG<br>Proposed Primary Dwelling   South Elevation      | CHKD<br>MR          | REVISION<br>A    |



Adriano Pupilli Architects  
W: www.adrianopupilli.com.au T: +61(2) 9114 6300

BArch (Hons1) | BScArch | NSWARB 8186 | AIA A+ 46159  
E: info@adrianopupilli.com.au P: PO Box 770 Manly NSW 2095






| MATERIALS SCHEDULE |                                                      |
|--------------------|------------------------------------------------------|
| ITEM               | DESCRIPTION                                          |
| CG                 | CLEAR GLASS PER BASIX                                |
| FG                 | FIXED GLASS PER BASIX                                |
| LC                 | LIGHT WEIGHT CLADDING PER BASIX                      |
| LG                 | LOUVRE GLASS WINDOW PER BASIX                        |
| CB                 | COLORBOND ROOF PER BASIX (SURFMIST)                  |
| BK                 | BLOCKWORK                                            |
| TF                 | TIMBER FLOOR T&G HARDWOOD FOR CLEAR FINISH           |
| TD                 | HARDWOOD TIMBER DECKING FOR OIL FINISH               |
| TL                 | TILE                                                 |
| TS                 | TIMBER SCREEN TO DETAIL/BASIX                        |
| CA                 | CARPET                                               |
| DP                 | DOWNPIPE - CONSOLIDATE EXISTING & MATCH FOR NEW WORK |

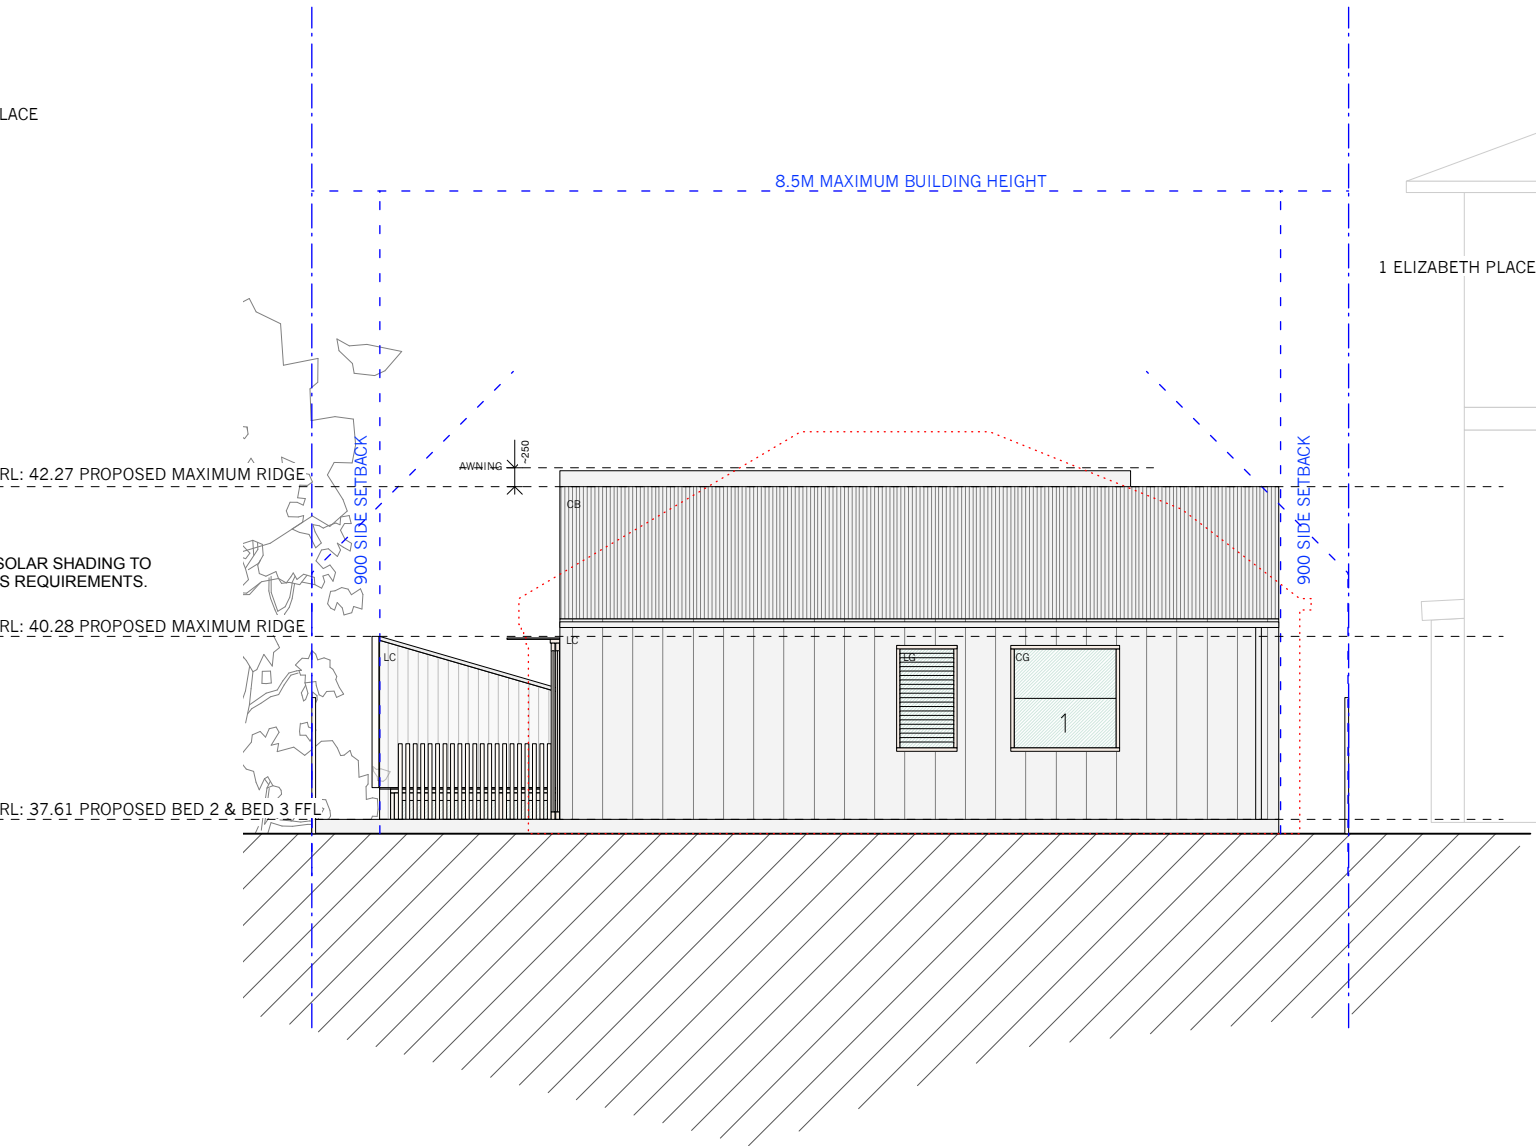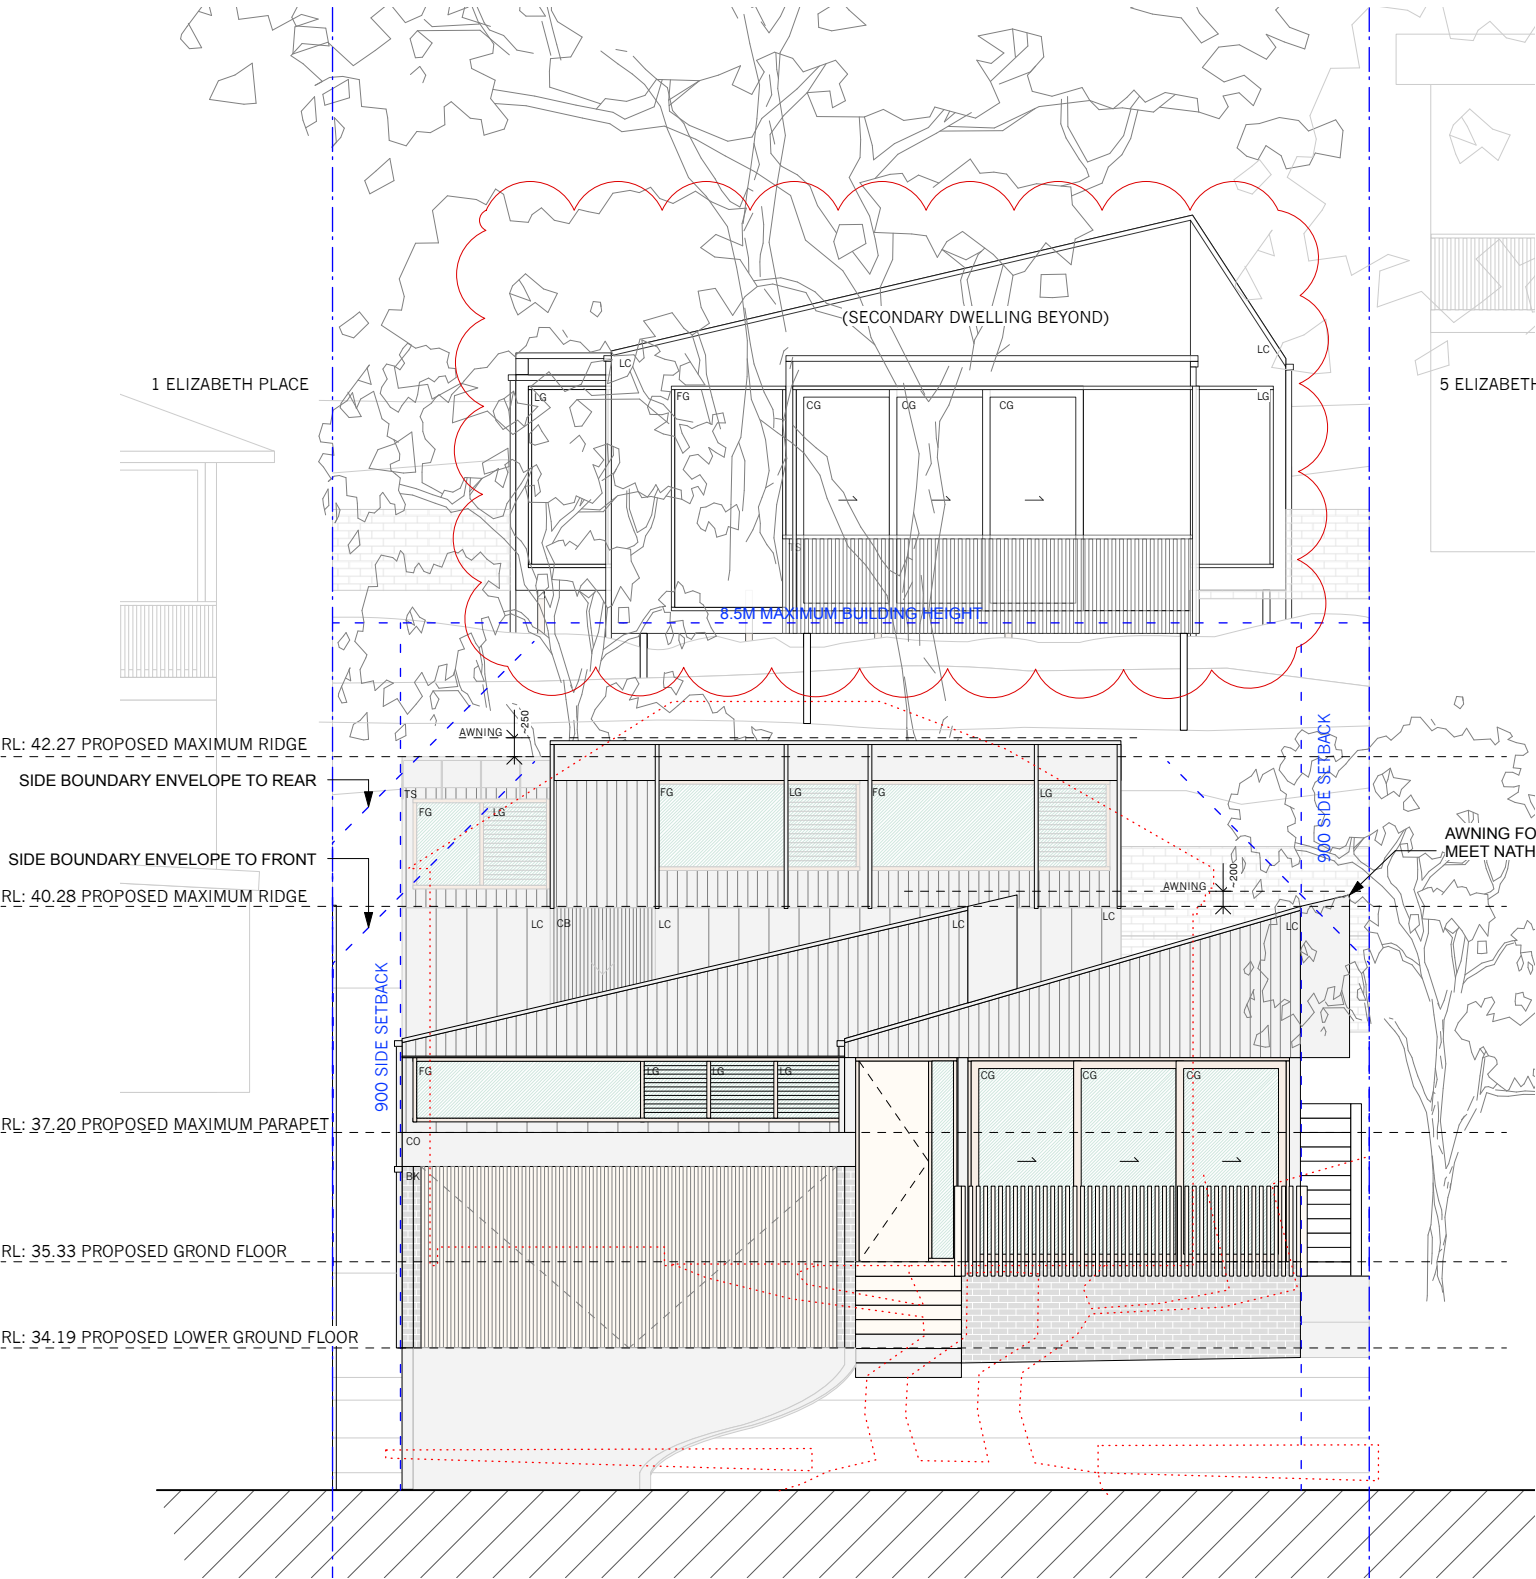


|                                                    |  |           |       |
|----------------------------------------------------|--|-----------|-------|
| PROJECT                                            |  | PROJECT # |       |
| New Residence   3 Elizabeth Place, Brookvale       |  | ELI       |       |
| CLIENT                                             |  | DATE #    | DWG # |
| Kathie Pisto                                       |  | 2/12/22   | 020   |
| DWG                                                |  | SCALE @A3 | 1:100 |
| Proposed Primary Dwelling   East + West Elevations |  | DRAWN     | AS    |
|                                                    |  | CHKD      | MR    |
|                                                    |  | REVISION  | B     |

| MATERIALS SCHEDULE |                                                      |
|--------------------|------------------------------------------------------|
| ITEM               | DESCRIPTION                                          |
| CG                 | CLEAR GLASS PER BASIX                                |
| FG                 | FIXED GLASS PER BASIX                                |
| LC                 | LIGHT WEIGHT CLADDING PER BASIX                      |
| LG                 | LOUVRE GLASS WINDOW PER BASIX                        |
| CB                 | COLORBOND ROOF PER BASIX (SURFMIST)                  |
| BK                 | BLOCKWORK                                            |
| TF                 | TIMBER FLOOR T&G HARDWOOD FOR CLEAR FINISH           |
| TD                 | HARDWOOD TIMBER DECKING FOR OIL FINISH               |
| TL                 | TILE                                                 |
| TS                 | TIMBER SCREEN TO DETAIL/BASIX                        |
| CA                 | CARPET                                               |
| DP                 | DOWNPIPE - CONSOLIDATE EXISTING & MATCH FOR NEW WORK |

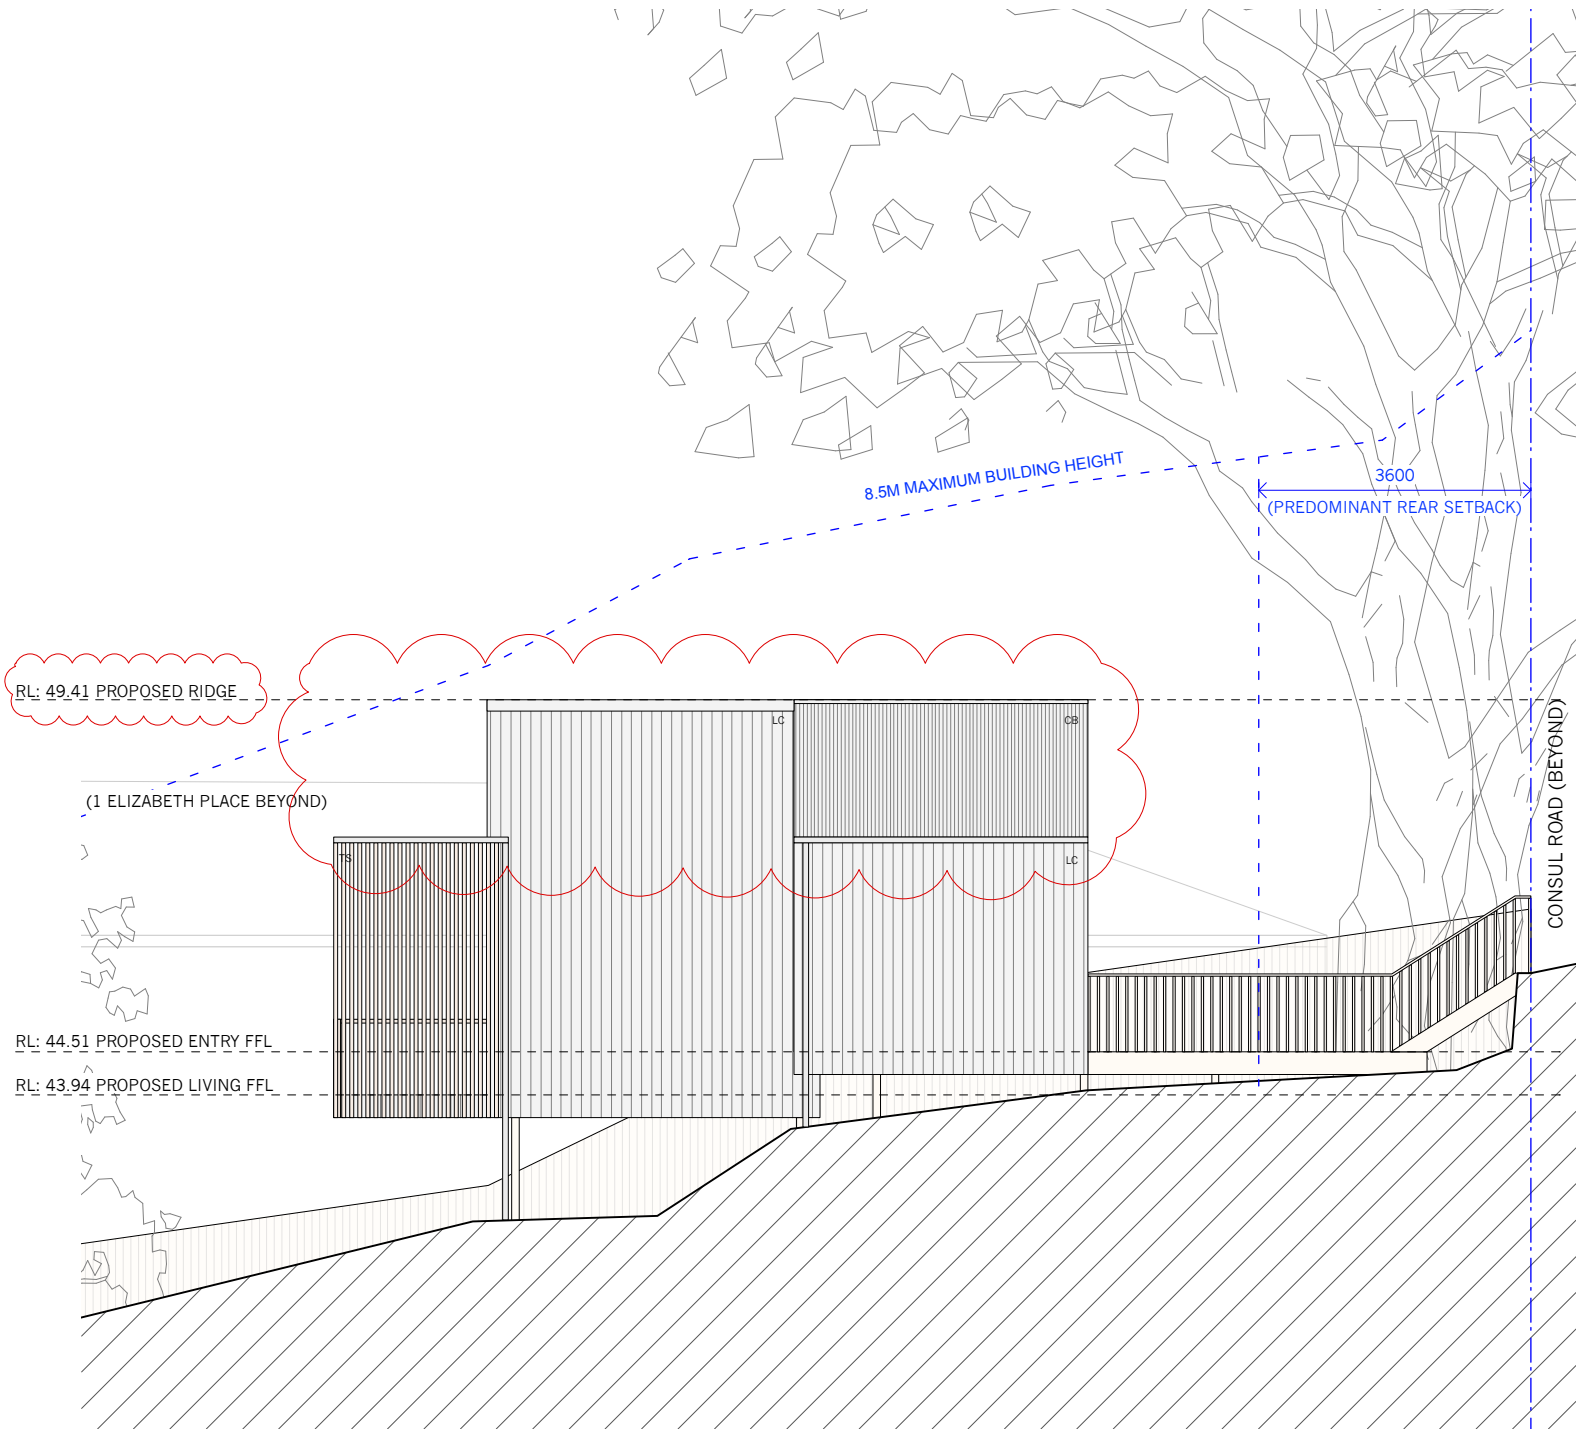


1 North Elevation

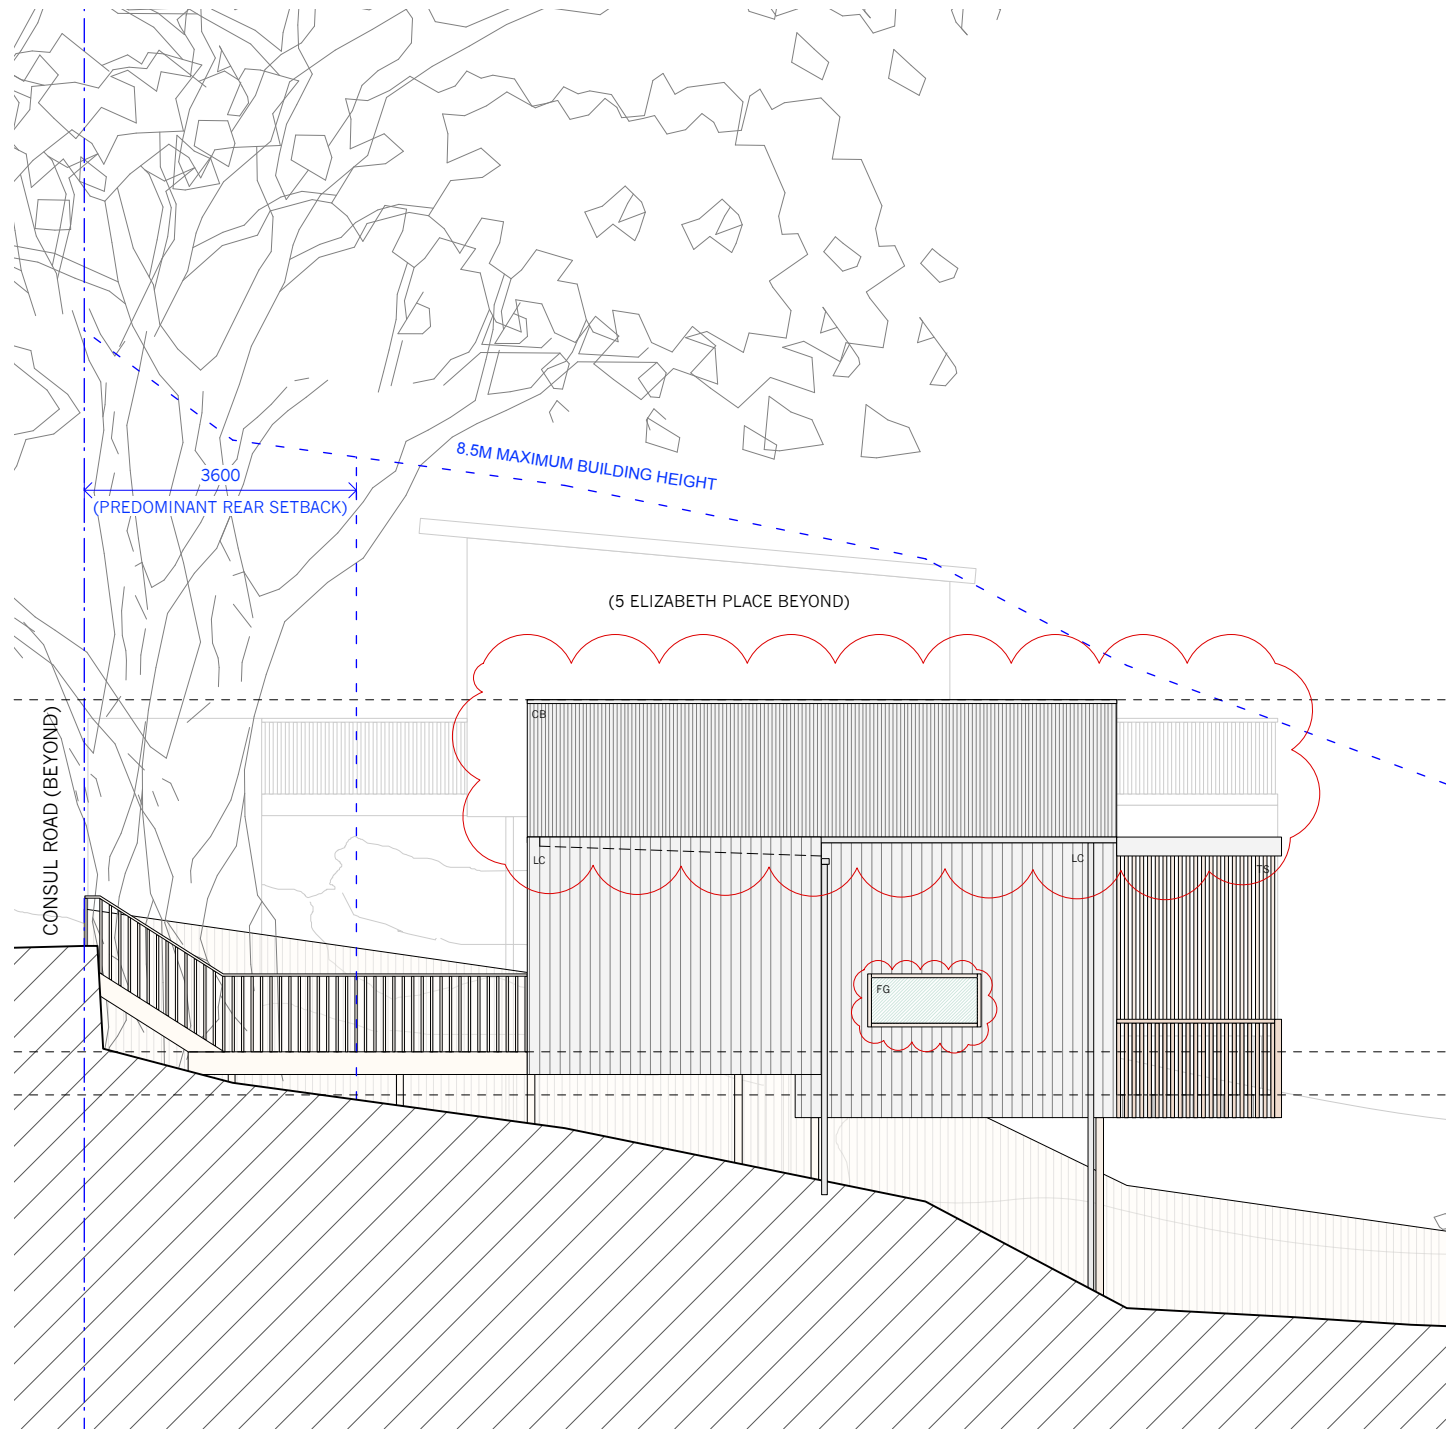


2 South Elevation

|                                                               |                    |                  |   |
|---------------------------------------------------------------|--------------------|------------------|---|
| PROJECT<br>New Residence   3 Elizabeth Place, Brookvale       |                    | PROJECT #<br>ELI |   |
| CLIENT<br>Kathie Pisto                                        | DATE #<br>2/12/22  | DWG #<br>021     | B |
|                                                               | SCALE @A3<br>1:100 |                  |   |
| DWG<br>Proposed Secondary Dwelling   North + South Elevations | DRAWN<br>AS        | REVISION         |   |
|                                                               | CHKD<br>MR         |                  |   |

| MATERIALS SCHEDULE |                                                      |
|--------------------|------------------------------------------------------|
| ITEM               | DESCRIPTION                                          |
| CG                 | CLEAR GLASS PER BASIX                                |
| FG                 | FIXED GLASS PER BASIX                                |
| LC                 | LIGHT WEIGHT CLADDING PER BASIX                      |
| LG                 | LOUVRE GLASS WINDOW PER BASIX                        |
| CB                 | COLORBOND ROOF PER BASIX (SURFMIST)                  |
| BK                 | BLOCKWORK                                            |
| TF                 | TIMBER FLOOR T&G HARDWOOD FOR CLEAR FINISH           |
| TD                 | HARDWOOD TIMBER DECKING FOR OIL FINISH               |
| TL                 | TILE                                                 |
| TS                 | TIMBER SCREEN TO DETAIL/BASIX                        |
| CA                 | CARPET                                               |
| DP                 | DOWNPIPE - CONSOLIDATE EXISTING & MATCH FOR NEW WORK |

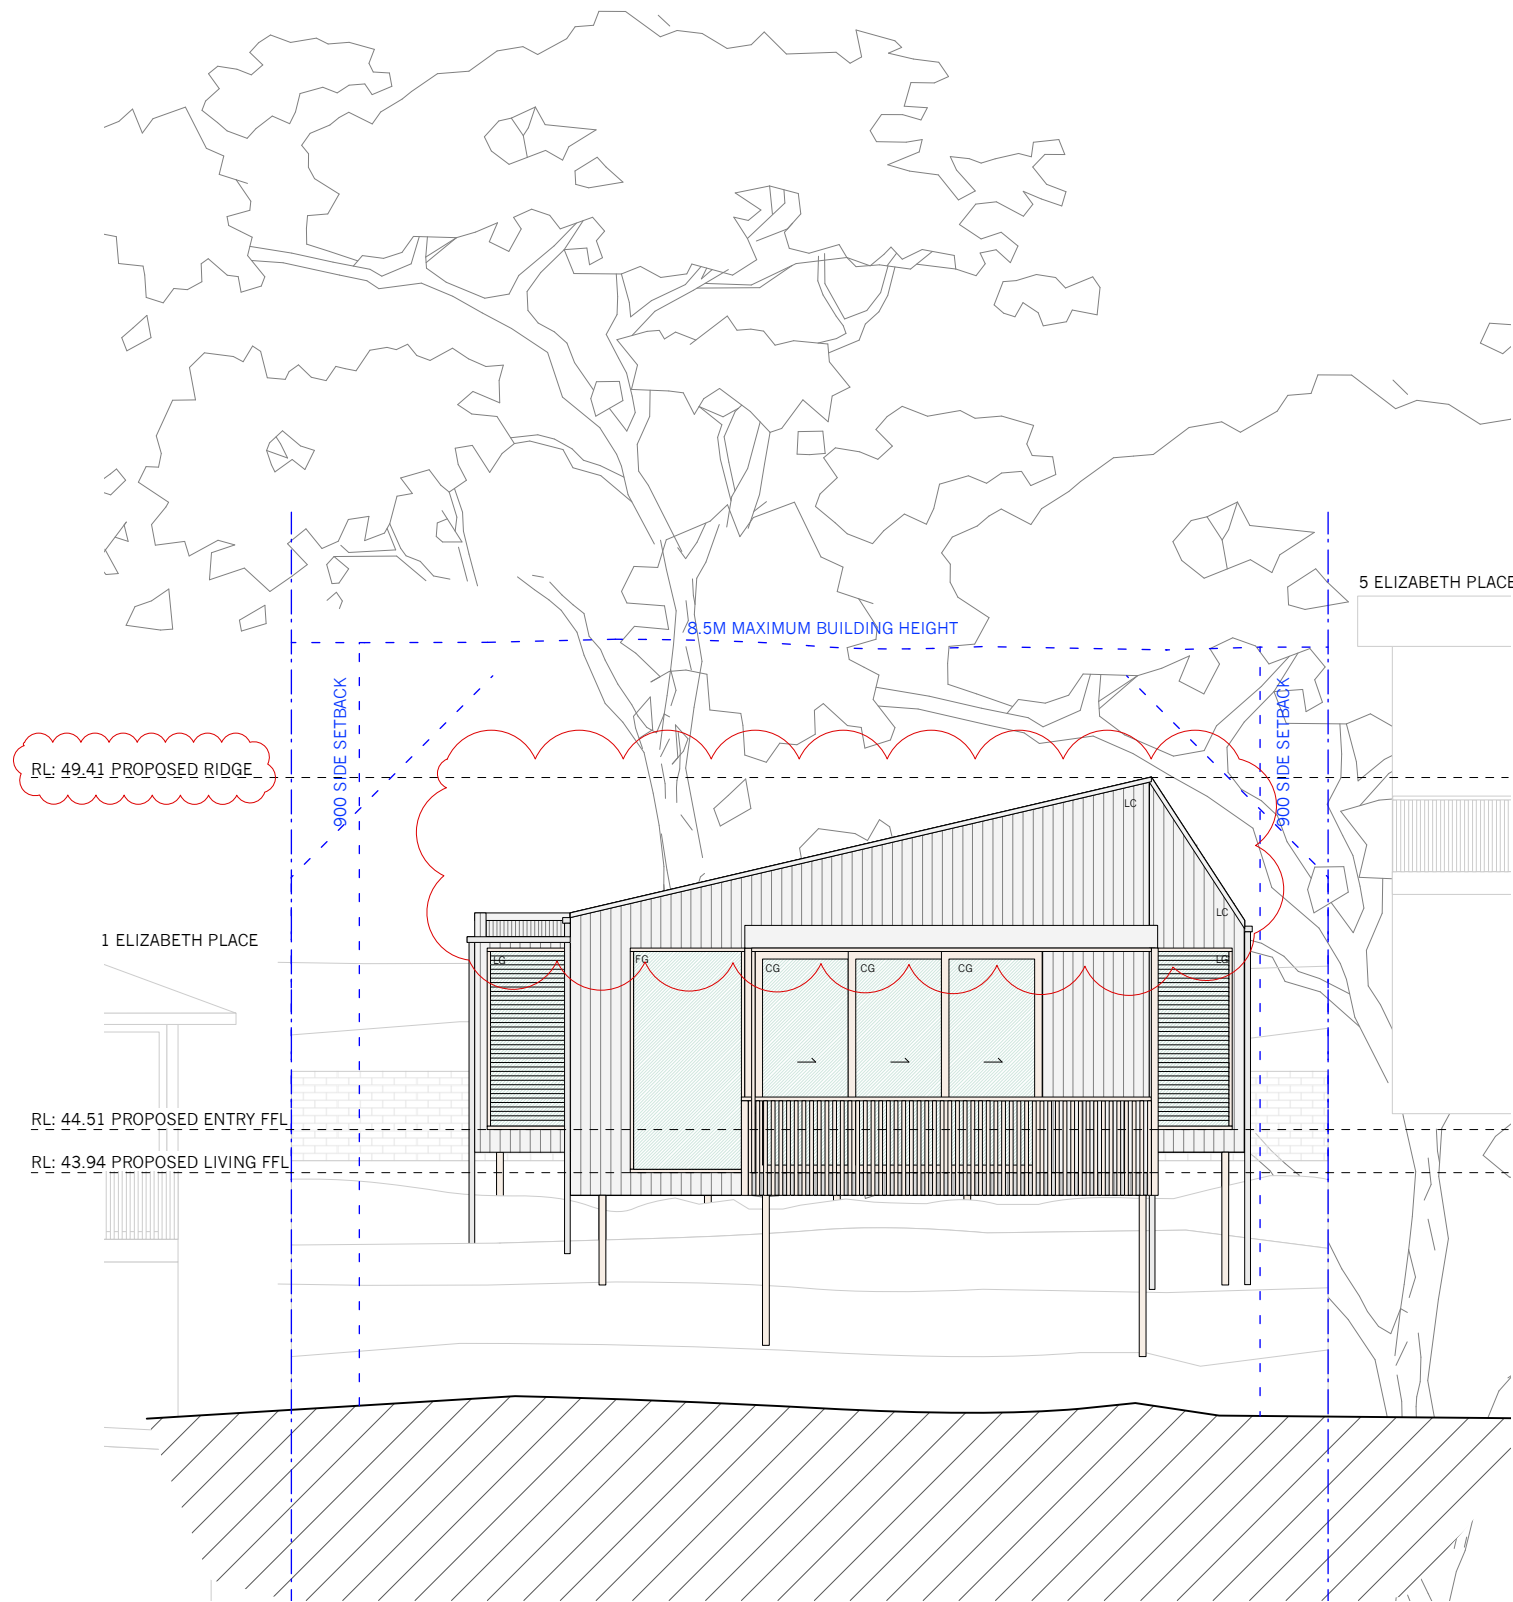

1 East Elevation

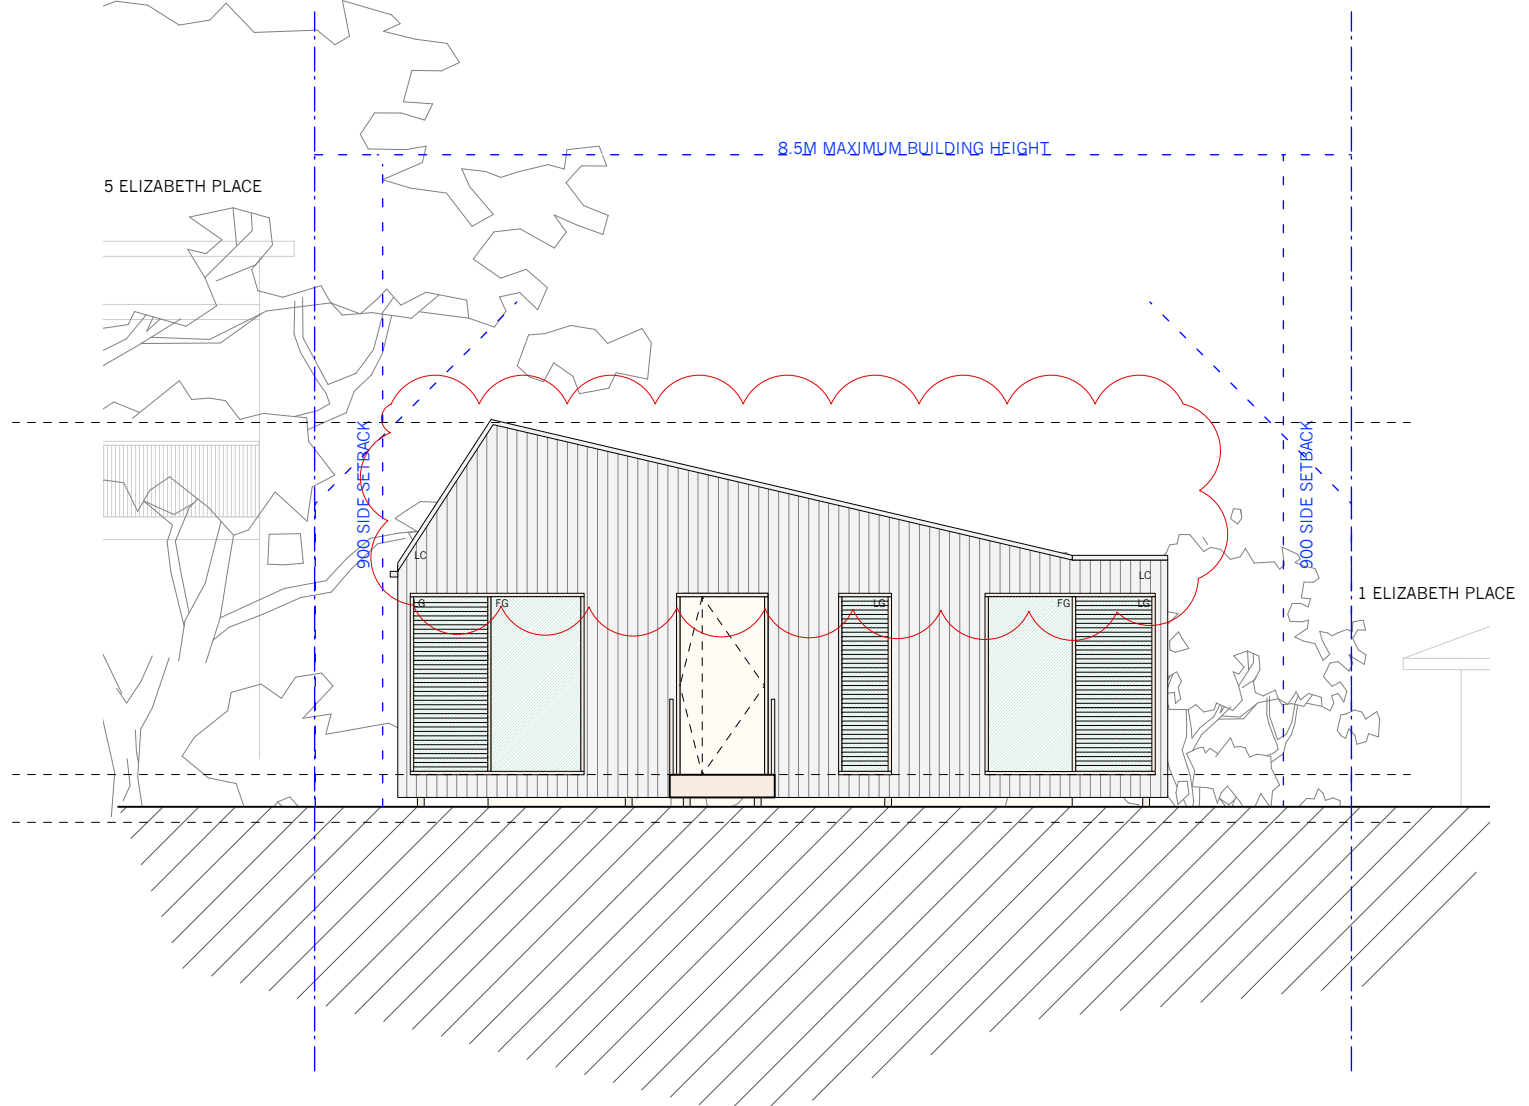


2 West Elevation

|         |  |                                                      |  |           |         |
|---------|--|------------------------------------------------------|--|-----------|---------|
| PROJECT |  | New Residence   3 Elizabeth Place, Brookvale         |  | PROJECT # | ELI     |
| CLIENT  |  | Kathie Pisto                                         |  | DATE #    | 2/12/22 |
| DWG     |  | Proposed Secondary Dwelling   East + West Elevations |  | DWG #     | 022     |
|         |  |                                                      |  | SCALE @A3 | 1:100   |
|         |  |                                                      |  | DRAWN     | AS      |
|         |  |                                                      |  | CHKD      | MR      |
|         |  |                                                      |  | REVISION  | B       |





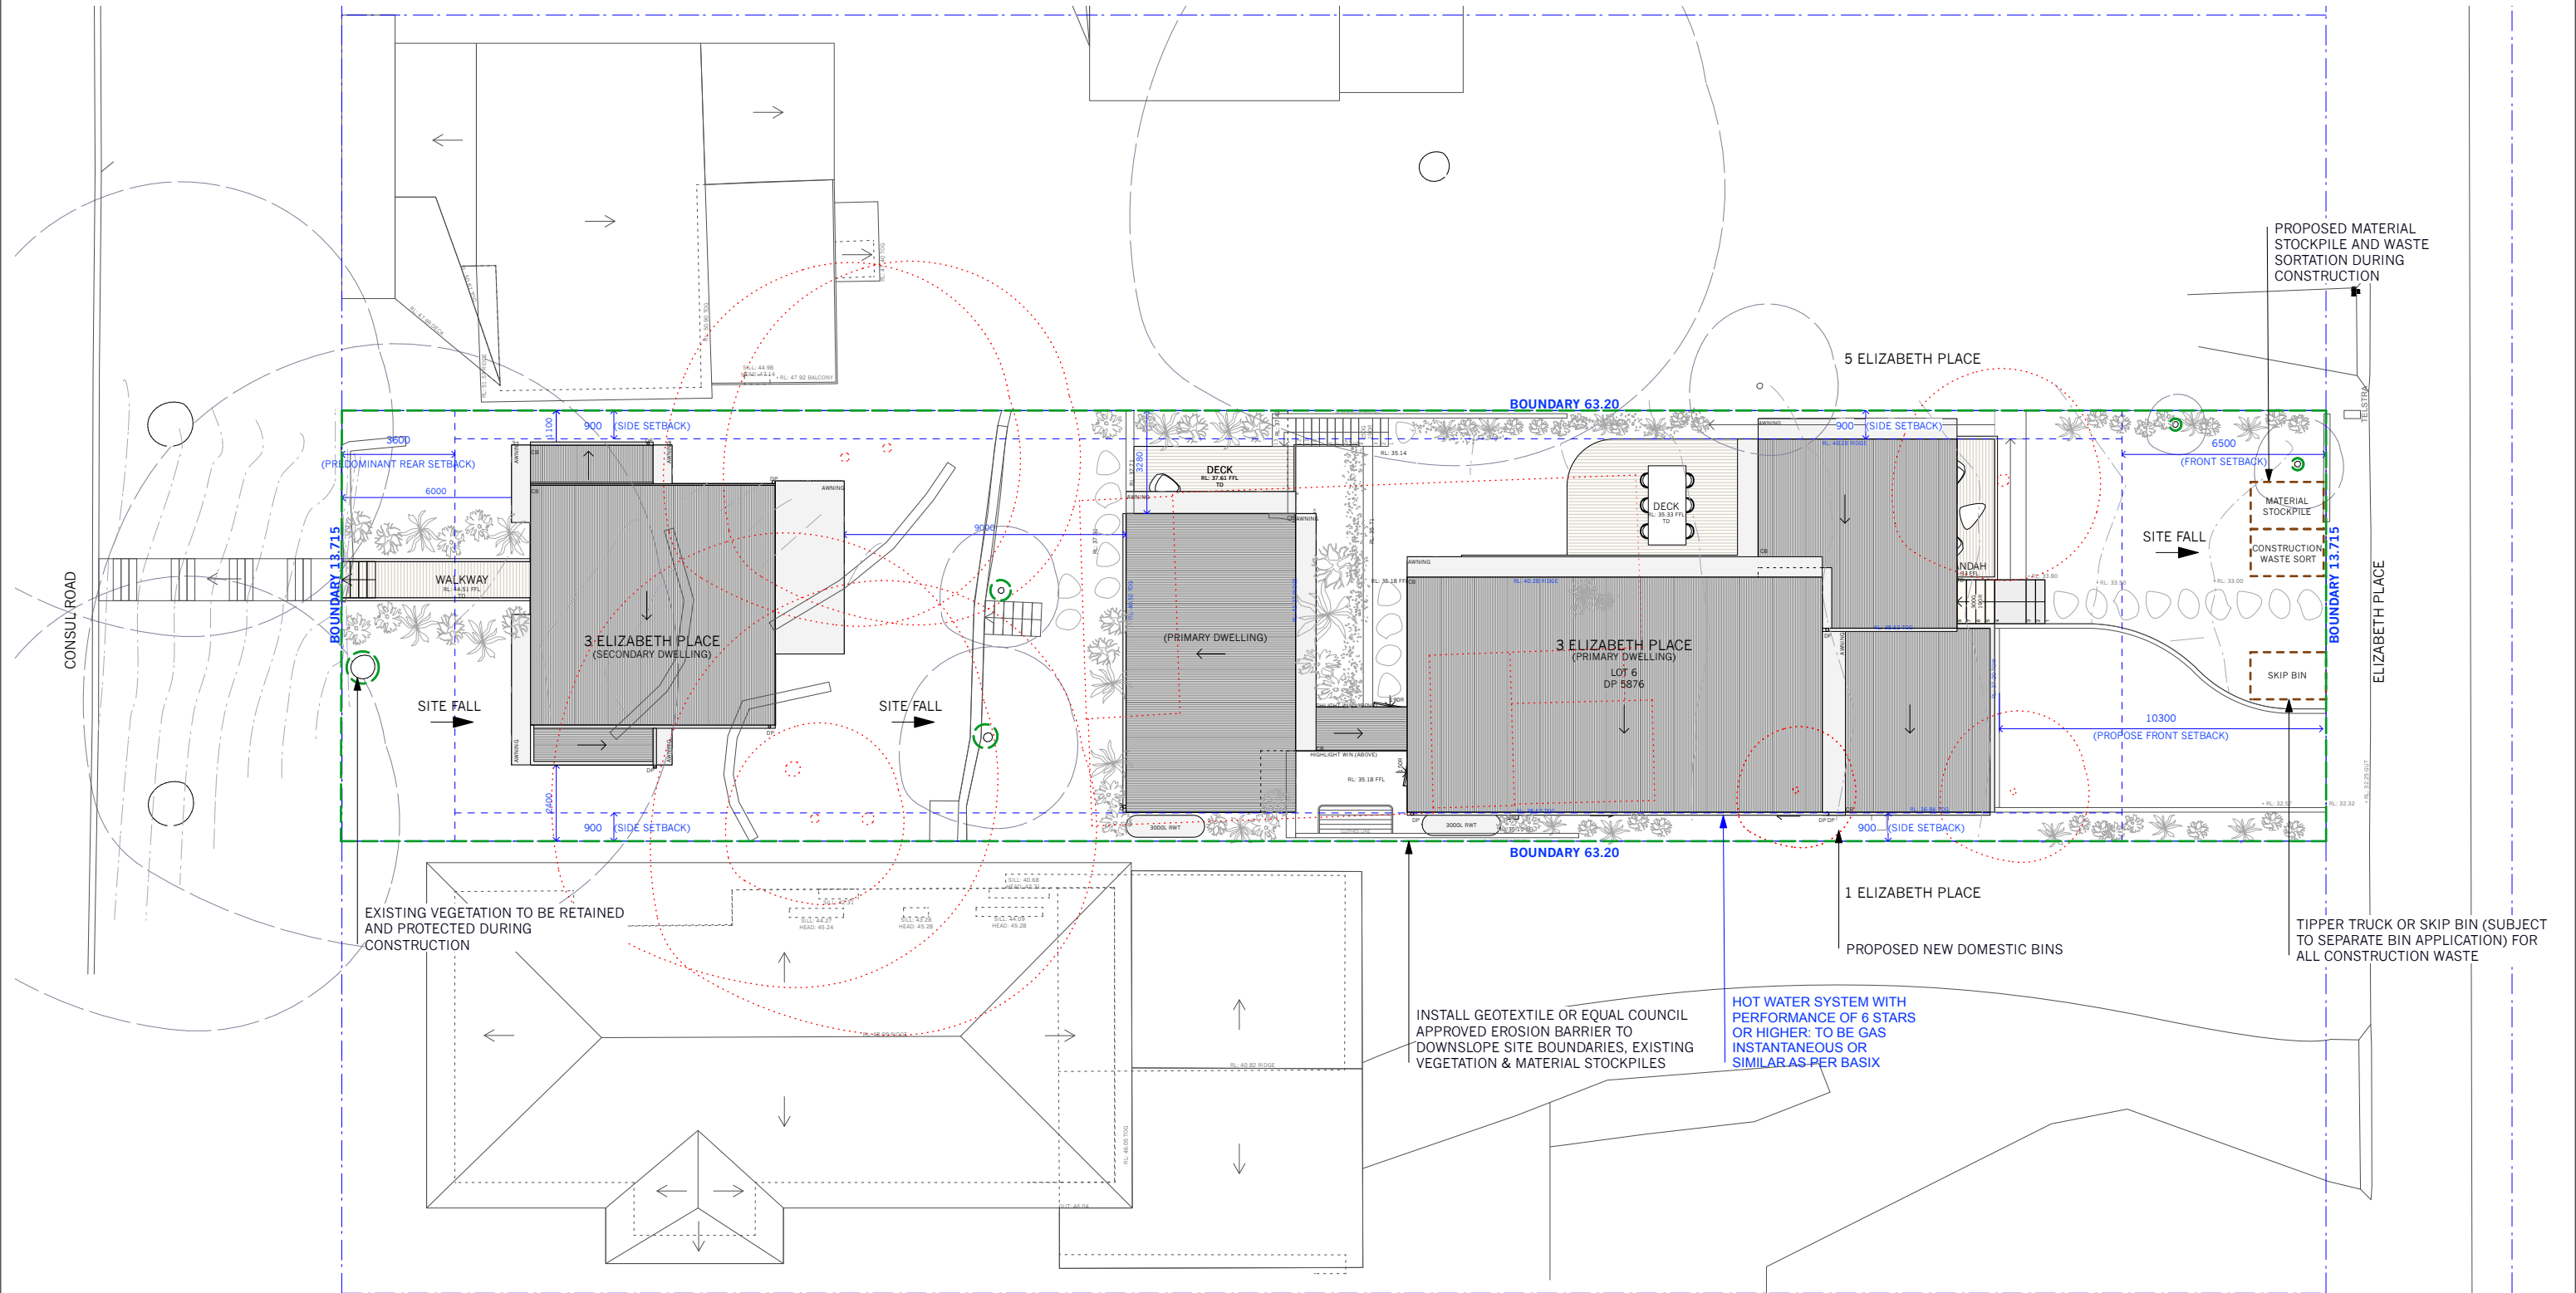

DEVELOPMENT APPLICATION ONLY

NOTES:  
DO NOT SCALE OFF DRAWINGS. USE DIMENSIONS.  
A SURVEY IS REQUIRED TO ENSURE CORRECT  
RELATIONSHIP TO SITE BOUNDARIES.

A  
ISSUE  
2/12/22  
DATE  
DEVELOPMENT APPLICATION  
REVISION  
© APA 2022



Adriano Pupilli Architects  
W: www.adrianopupilli.com.au  
T: +61(2) 9114 6300

BArch (Hons1) | BScArch | NSWAB 8186 | AIA A+ 46159  
E: info@adrianopupilli.com.au  
P: PO Box 770 Manly NSW 2095



PROJECT  
New Residence | 3 Elizabeth Place, Brookvale  
CLIENT  
Kathie Pisto  
DWG  
Proposed Soil, Water, Waste Management Plan

PROJECT #  
ELI  
DATE #  
2/12/22  
DWG #  
024  
SCALE @ A3  
1:200  
DRAWN  
AS  
CHKD  
MR  
REVISION  
A





**BW** - LIGHT COLOURED BRICK



**TF** - HARDWOOD (BLACKBUTT OR EQUAL) T&G STRIP FLOORING OR SIMILAR



**LC** - LIGHT WEIGHT CLADDING FOR LIGHT STAIN OR PAINT FINISH




**CO** - CONCRETE SLAB FOR TROWEL FINISH OR SIMILAR



**CB** - COLORBOND 'SURFMIST' ROOF SHEETING OR SIMILAR



**TS** - TIMBER SCREEN - NATURAL PAINT OR STAIN FINISH

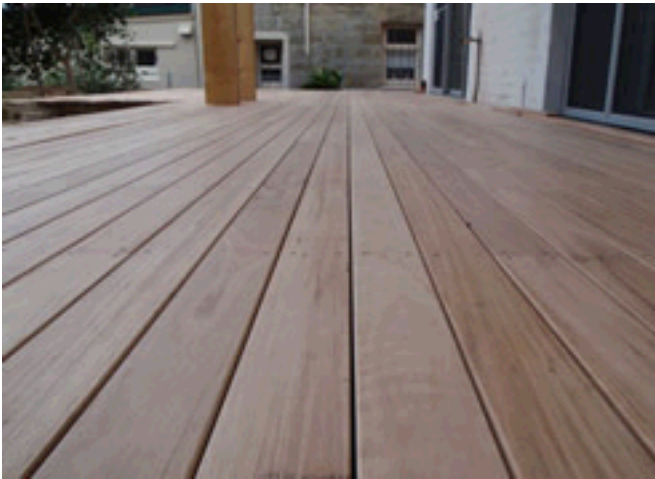

**TD** - BLACK BUTT OR SPOTTED GUM TIMBER DECKING OR SIMILAR

| MATERIALS SCHEDULE |                                                      |
|--------------------|------------------------------------------------------|
| ITEM               | DESCRIPTION                                          |
| CG                 | CLEAR GLASS PER BASIX                                |
| FG                 | FIXED GLASS PER BASIX                                |
| LC                 | LIGHT WEIGHT CLADDING PER BASIX                      |
| LG                 | LOUVRE GLASS WINDOW PER BASIX                        |
| CB                 | COLORBOND ROOF PER BASIX (SURFMIST)                  |
| BK                 | BLOCKWORK                                            |
| TF                 | TIMBER FLOOR T&G HARDWOOD FOR CLEAR FINISH           |
| TD                 | HARDWOOD TIMBER DECKING FOR OIL FINISH               |
| TL                 | TILE                                                 |
| TS                 | TIMBER SCREEN TO DETAIL/BASIX                        |
| CA                 | CARPET                                               |
| DP                 | DOWNPIPE - CONSOLIDATE EXISTING & MATCH FOR NEW WORK |

|                                                         |                   |                  |   |
|---------------------------------------------------------|-------------------|------------------|---|
| PROJECT<br>New Residence   3 Elizabeth Place, Brookvale |                   | PROJECT #<br>ELI |   |
| CLIENT<br>Kathie Pisto                                  | DATE #<br>2/12/22 | DWG #<br>025     |   |
|                                                         | SCALE @ A3<br>NTS |                  |   |
|                                                         | DRAWN<br>AS       |                  |   |
| DWG<br>Schedule of Colours and Materials                | CHKD<br>MR        | REVISION         | A |

