SHADOWS DIAGRAMS 21 JUNE - 9am

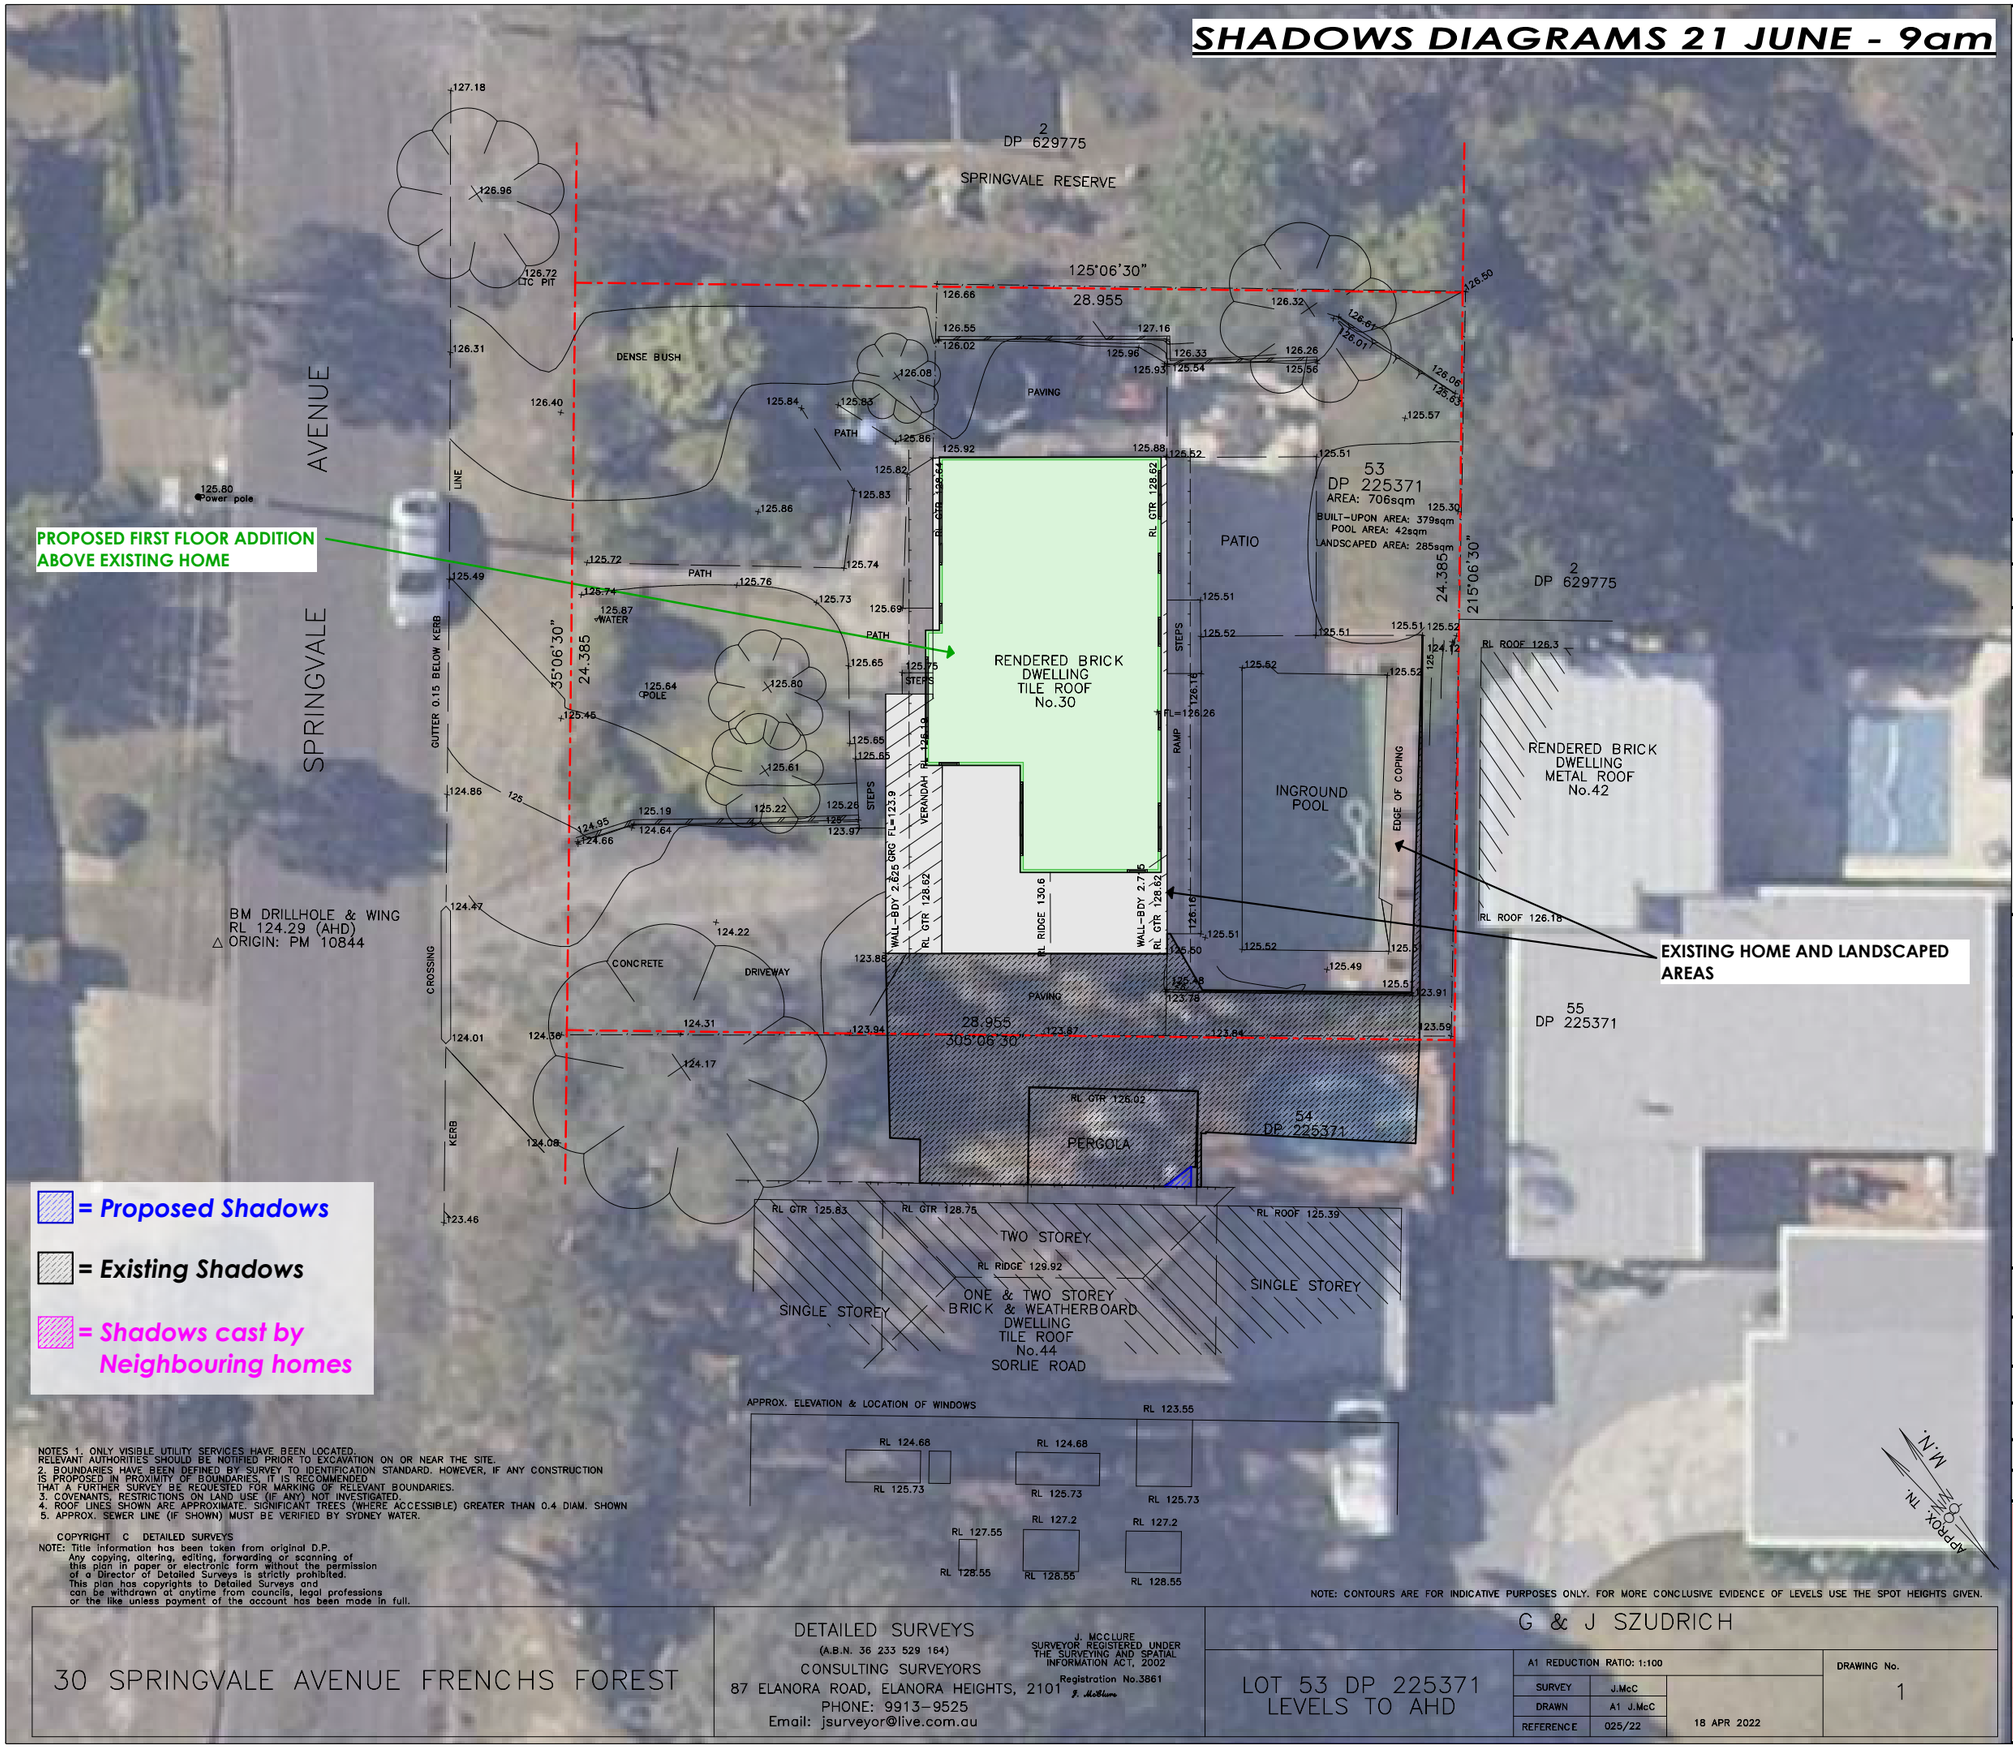

NOTES 1. ONLY VISIBLE UTILITY SERVICES HAVE BEEN LOCATED. RELEVANT AUTHORITIES SHOULD BE NOTIFIED PRIOR TO EXCAVATION ON OR NEAR THE SITE.
2. BOUNDARIES HAVE BEEN DEFINED BY SURVEY TO IDENTIFICATION STANDARD. HOWEVER, IF ANY CONSTRUCTION IS PROPOSED IN PROXIMITY OF BOUNDARIES, IT IS RECOMMENDED THAT A FURTHER SURVEY BE REQUESTED FOR MARKING OF RELEVANT BOUNDARIES.
3. COVENANTS, RESTRICTIONS ON LAND USE (IF ANY) NOT INVESTIGATED.
4. ROOF LINES SHOWN ARE APPROXIMATE. SIGNIFICANT TREES (WHERE ACCESSIBLE) GREATER THAN 0.4 DIAM. SHOWN
5. APPROX. SEWER LINE (IF SHOWN) MUST BE VERIFIED BY SYDNEY WATER.

COPYRIGHT © DETAILED SURVEYS
NOTE: Title information has been taken from original D.P. Any copying, altering, editing, forwarding or scanning of this plan in paper or electronic form without the permission of a Director of Detailed Surveys is strictly prohibited. This plan has copyrights to Detailed Surveys and can be withdrawn at anytime from councils, legal professions or the like unless payment of the account has been made in full.

NOTE: CONTOURS ARE FOR INDICATIVE PURPOSES ONLY. FOR MORE CONCLUSIVE EVIDENCE OF LEVELS USE THE SPOT HEIGHTS GIVEN.

30 SPRINGVALE AVENUE FRENCHS FOREST

DETAILED SURVEYS
(A.B.N. 36 233 529 164)
CONSULTING SURVEYORS
87 ELANORA ROAD, ELANORA HEIGHTS, 2101
PHONE: 9913-9525
Email: jsurveyor@live.com.au

J. MCCLURE
SURVEYOR REGISTERED UNDER THE SURVEYING AND SPATIAL INFORMATION ACT, 2002
Registration No.3861

G & J SZUDRICH

LOT 53 DP 225371
LEVELS TO AHD

A1 REDUCTION RATIO: 1:100		DRAWING No.
SURVEY	J.McC	1
DRAWN	A1 J.McC	
REFERENCE	025/22	18 APR 2022

YOUR STYLE
DESIGNER HOME ADDITIONS
Licence 60007c
9938 5611
www.yourstyle.com.au

PO BOX 1183 • DEE WHY 2099
TEL : 9938 5611
FAX : 9938 5911
EMAIL : sales@yourstyle.com.au
WEB : www.yourstyle.com.au
ABN 92 003 918 116 • ACN 003 918 116
BUILDER LICENCE • 60007C
A DIVISION OF TAG TEAM CONSTRUCTIONS PTY LTD

Client Name :	GREG & JACKIE SZUDRICH
Client Address :	30 SPRINGVALE AVENUE, FRENCHS FOREST 2086
Client No. :	SZU 0322 01 DA

All construction work to be performed in accordance with Australian Standards and Building Code of Australia 2019.

© Copyright Acknowledgement

We agree and understand these drawings and plans are solely and entirely the interlectual property of Your Style Designer Home Additions and the normal copyright laws apply. License is not granted for the use of these designs or drawings.

Project Number: SZU 0322 01 DA Included Pages: 1-

Signed..... Date: Friday, 20 May 2022
Client's signature

Project Acceptance

We agree to these works in accordance with Your Style's Building Specification & Quote Document and this Design.

Signed..... Date: Friday, 20 May 2022
Your Style Designer Home Additions

Signed..... Date: Friday, 20 May 2022
Client's signature

Signed..... Date: Friday, 20 May 2022
Client's signature

Drawing Title :	SHADOWS 21 JUNE 9am		
Project Name :	First Floor Addition		
Architect:	Your Style Designer Home Additions		
Status :	DA STAGE	Scale :	1:200
Plot Date :	Friday, 20 May 2022	Drawing No. :	14
File Location:	SZU 0322 01 DA.pln		

Your Style Construction Certificate Excludes:
Items in red and/or listed here do not form part of Your Style's Construction Certificate and will not be approved for construction under Your Style's Construction Certificate and will require a seperate CC Application.

-
-
-
-
-

SHADOWS DIAGRAMS 21 JUNE - 12pm

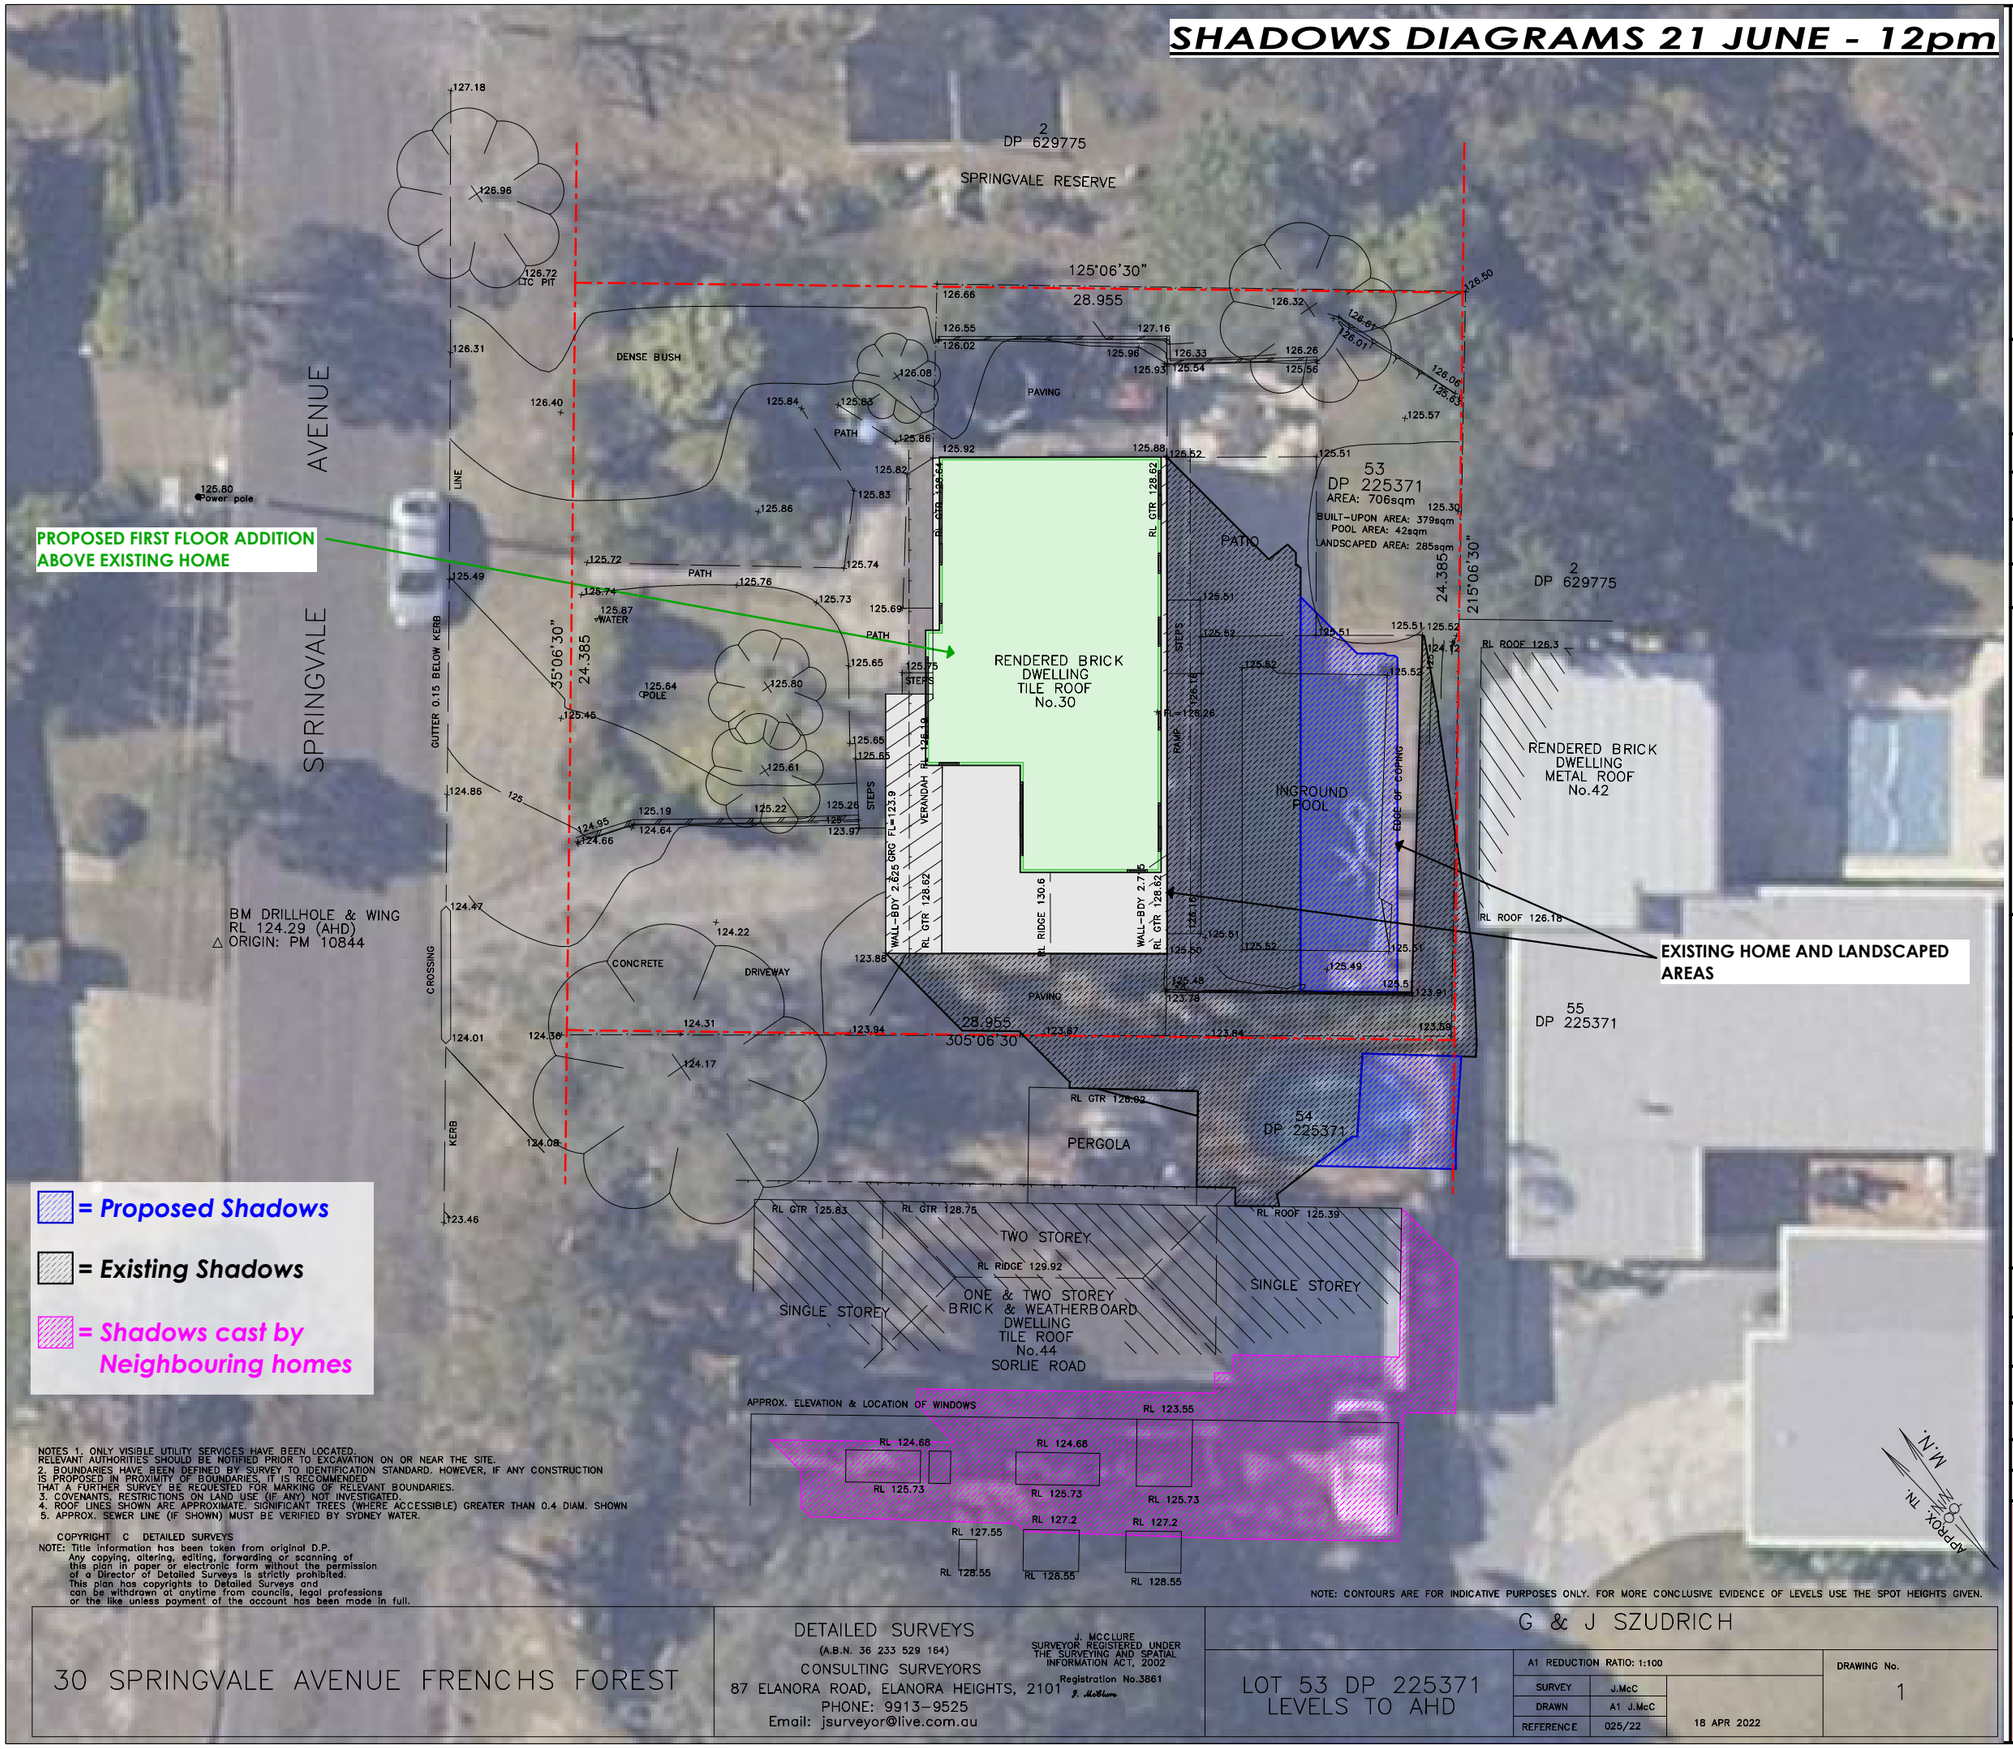

NOTES 1. ONLY VISIBLE UTILITY SERVICES HAVE BEEN LOCATED. RELEVANT AUTHORITIES SHOULD BE NOTIFIED PRIOR TO EXCAVATION ON OR NEAR THE SITE.
2. BOUNDARIES HAVE BEEN DEFINED BY SURVEY TO IDENTIFICATION STANDARD. HOWEVER, IF ANY CONSTRUCTION IS PROPOSED IN PROXIMITY OF BOUNDARIES, IT IS RECOMMENDED THAT A FURTHER SURVEY BE REQUESTED FOR MARKING OF RELEVANT BOUNDARIES.
3. COVENANTS, RESTRICTIONS ON LAND USE (IF ANY) NOT INVESTIGATED.
4. ROOF LINES SHOWN ARE APPROXIMATE. SIGNIFICANT TREES (WHERE ACCESSIBLE) GREATER THAN 0.4 DIAM. SHOWN
5. APPROX. SEWER LINE (IF SHOWN) MUST BE VERIFIED BY SYDNEY WATER.

COPYRIGHT © DETAILED SURVEYS
NOTE: Title information has been taken from original D.P. Any copying, altering, editing, forwarding or scanning of this plan in paper or electronic form without the permission of a Director of Detailed Surveys is strictly prohibited. This plan has copyrights to Detailed Surveys and can be withdrawn at anytime from councils, legal professions or the like unless payment of the account has been made in full.

NOTE: CONTOURS ARE FOR INDICATIVE PURPOSES ONLY. FOR MORE CONCLUSIVE EVIDENCE OF LEVELS USE THE SPOT HEIGHTS GIVEN.

30 SPRINGVALE AVENUE FRENCHS FOREST

DETAILED SURVEYS
(A.B.N. 36 233 529 164)
CONSULTING SURVEYORS
87 ELANORA ROAD, ELANORA HEIGHTS, 2101
PHONE: 9913-9525
Email: jsurveyor@live.com.au

J. MCCLURE
SURVEYOR REGISTERED UNDER THE SURVEYING AND SPATIAL INFORMATION ACT, 2002
Registration No.3861

G & J SZUDRICH

LOT 53 DP 225371
LEVELS TO AHD

A1 REDUCTION RATIO: 1:100		DRAWING No.
SURVEY	J.McC	1
DRAWN	A1 J.McC	
REFERENCE	025/22	18 APR 2022

YOUR STYLE
DESIGNER HOME ADDITIONS
Licence 60007c
9938 5611
www.yourstyle.com.au

PO BOX 1183 • DEE WHY 2099
TEL : 9938 5611
FAX : 9938 5911
EMAIL : sales@yourstyle.com.au
WEB : www.yourstyle.com.au
ABN 92 003 918 116 • ACN 003 918 116
BUILDER LICENCE • 60007C
A DIVISION OF TAG TEAM CONSTRUCTIONS PTY LTD

Client Name :	GREG & JACKIE SZUDRICH
Client Address :	30 SPRINGVALE AVENUE, FRENCHS FOREST 2086
Client No. :	SZU 0322 01 DA

All construction work to be performed in accordance with Australian Standards and Building Code of Australia 2019.

© Copyright Acknowledgement

We agree and understand these drawings and plans are solely and entirely the interlectual property of Your Style Designer Home Additions and the normal copyright laws apply. License is not granted for the use of these designs or drawings.

Project Number: SZU 0322 01 DA Included Pages: 1-

Signed..... Date: Friday, 20 May 2022
Client's signature

Project Acceptance

We agree to these works in accordance with Your Style's Building Specification & Quote Document and this Design.

Signed..... Date: Friday, 20 May 2022
Your Style Designer Home Additions

Signed..... Date: Friday, 20 May 2022
Client's signature

Signed..... Date: Friday, 20 May 2022
Client's signature

Drawing Title :	SHADOWS 21 JUNE 12pm		
Project Name :	First Floor Addition		
Architect:	Your Style Designer Home Additions		
Status :	DA STAGE	Scale :	1:200
Plot Date :	Friday, 20 May 2022	Drawing No. :	15
File Location:	SZU 0322 01 DA.pln		

Your Style Construction Certificate Excludes:
Items in red and/or listed here do not form part of Your Style's Construction Certificate and will not be approved for construction under Your Style's Construction Certificate and will require a seperate CC Application.

-
-
-
-
-

SHADOWS DIAGRAMS 21 JUNE - 3pm

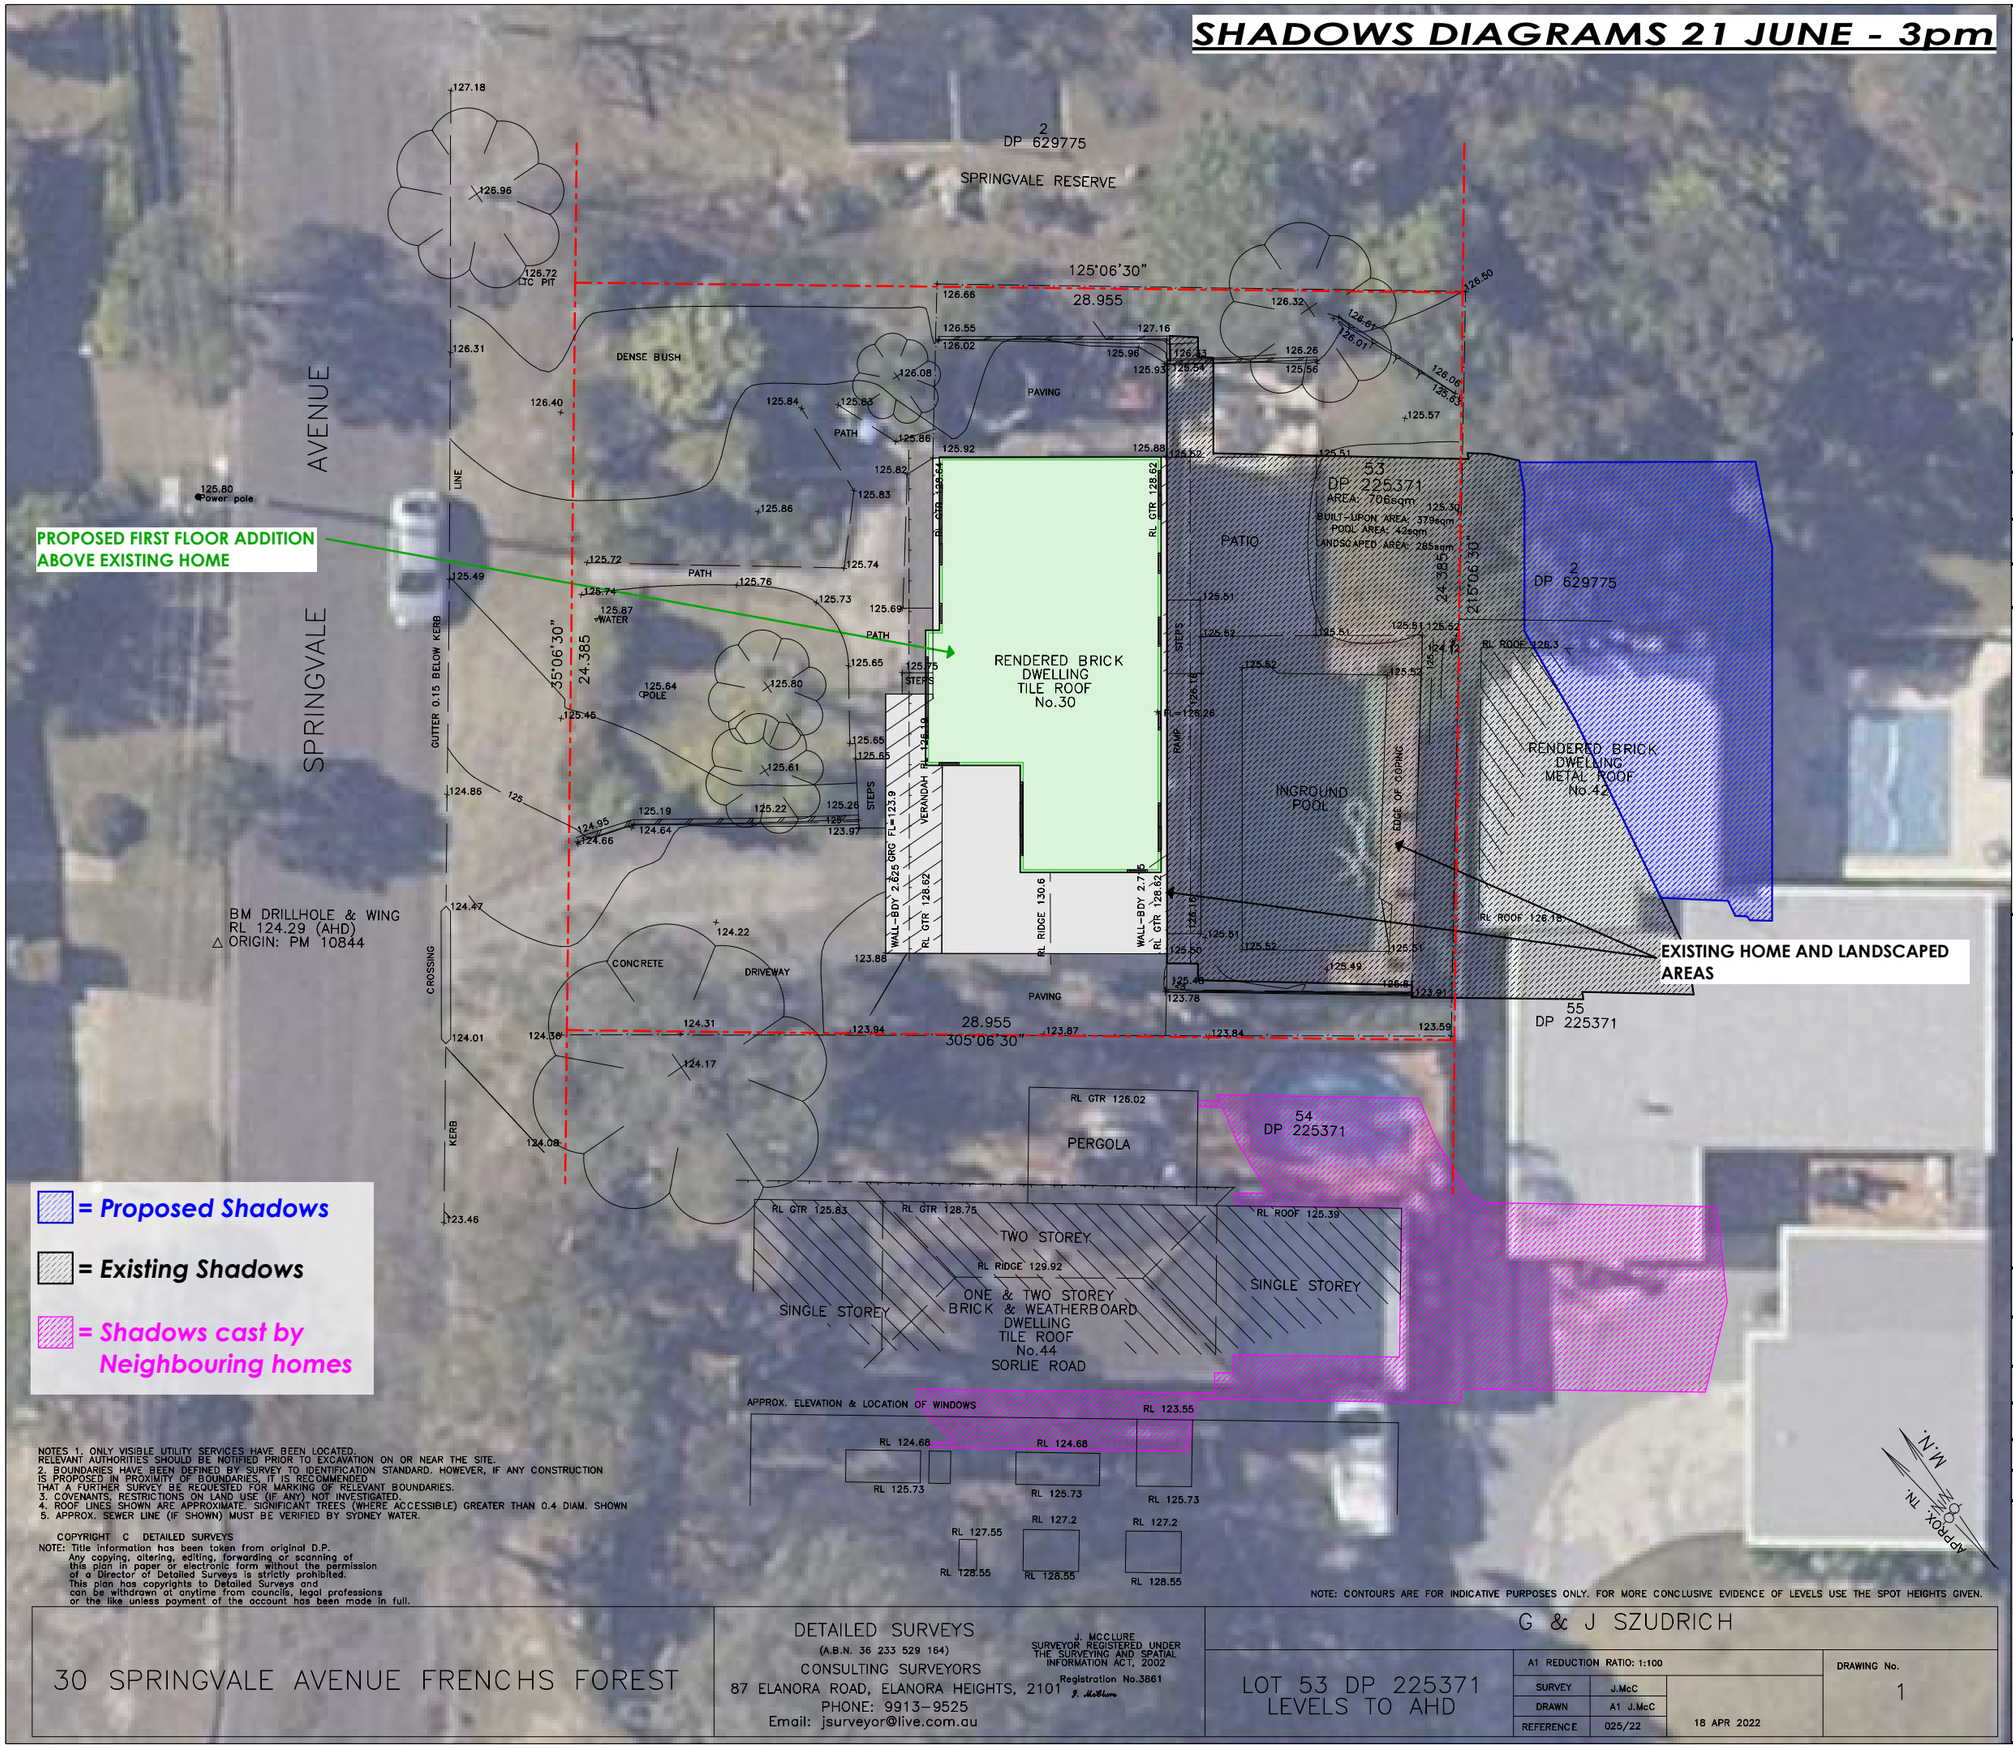

YOUR STYLE
DESIGNER HOME ADDITIONS
Licence 60007c
9938 5611
www.yourstyle.com.au

PO BOX 1183 • DEE WHY 2099
TEL : 9938 5611
FAX : 9938 5911
EMAIL : sales@yourstyle.com.au
WEB : www.yourstyle.com.au
ABN 92 003 918 116 • ACN 003 918 116
BUILDER LICENCE • 60007C
A DIVISION OF TAG TEAM CONSTRUCTIONS PTY LTD

Client Name :	GREG & JACKIE SZUDRICH
Client Address :	30 SPRINGVALE AVENUE, FRENCHS FOREST 2086
Client No. :	SZU 0322 01 DA

All construction work to be performed in accordance with Australian Standards and Building Code of Australia 2019.

© Copyright Acknowledgement

We agree and understand these drawings and plans are solely and entirely the interlectual property of Your Style Designer Home Additions and the normal copyright laws apply. License is not granted for the use of these designs or drawings.

Project Number: SZU 0322 01 DA Included Pages: 1-

Signed..... Date: Friday, 20 May 2022
Client's signature

Project Acceptance

We agree to these works in accordance with Your Style's Building Specification & Quote Document and this Design.

Signed..... Date: Friday, 20 May 2022
Your Style Designer Home Additions

Signed..... Date: Friday, 20 May 2022
Client's signature

Signed..... Date: Friday, 20 May 2022
Client's signature

Drawing Title :	SHADOWS 21 JUNE 3pm		
Project Name :	First Floor Addition		
Architect:	Your Style Designer Home Additions		
Status :	DA STAGE	Scale :	1:200
Plot Date :	Friday, 20 May 2022	Drawing No. :	16
File Location:	SZU 0322 01 DA.pln		

Your Style Construction Certificate Excludes:
Items in red and/or listed here do not form part of Your Style's Construction Certificate and will not be approved for construction under Your Style's Construction Certificate and will require a seperate CC Application.

-
-
-
-
-

SHADOWS DIAGRAMS 20 MARCH - 9am

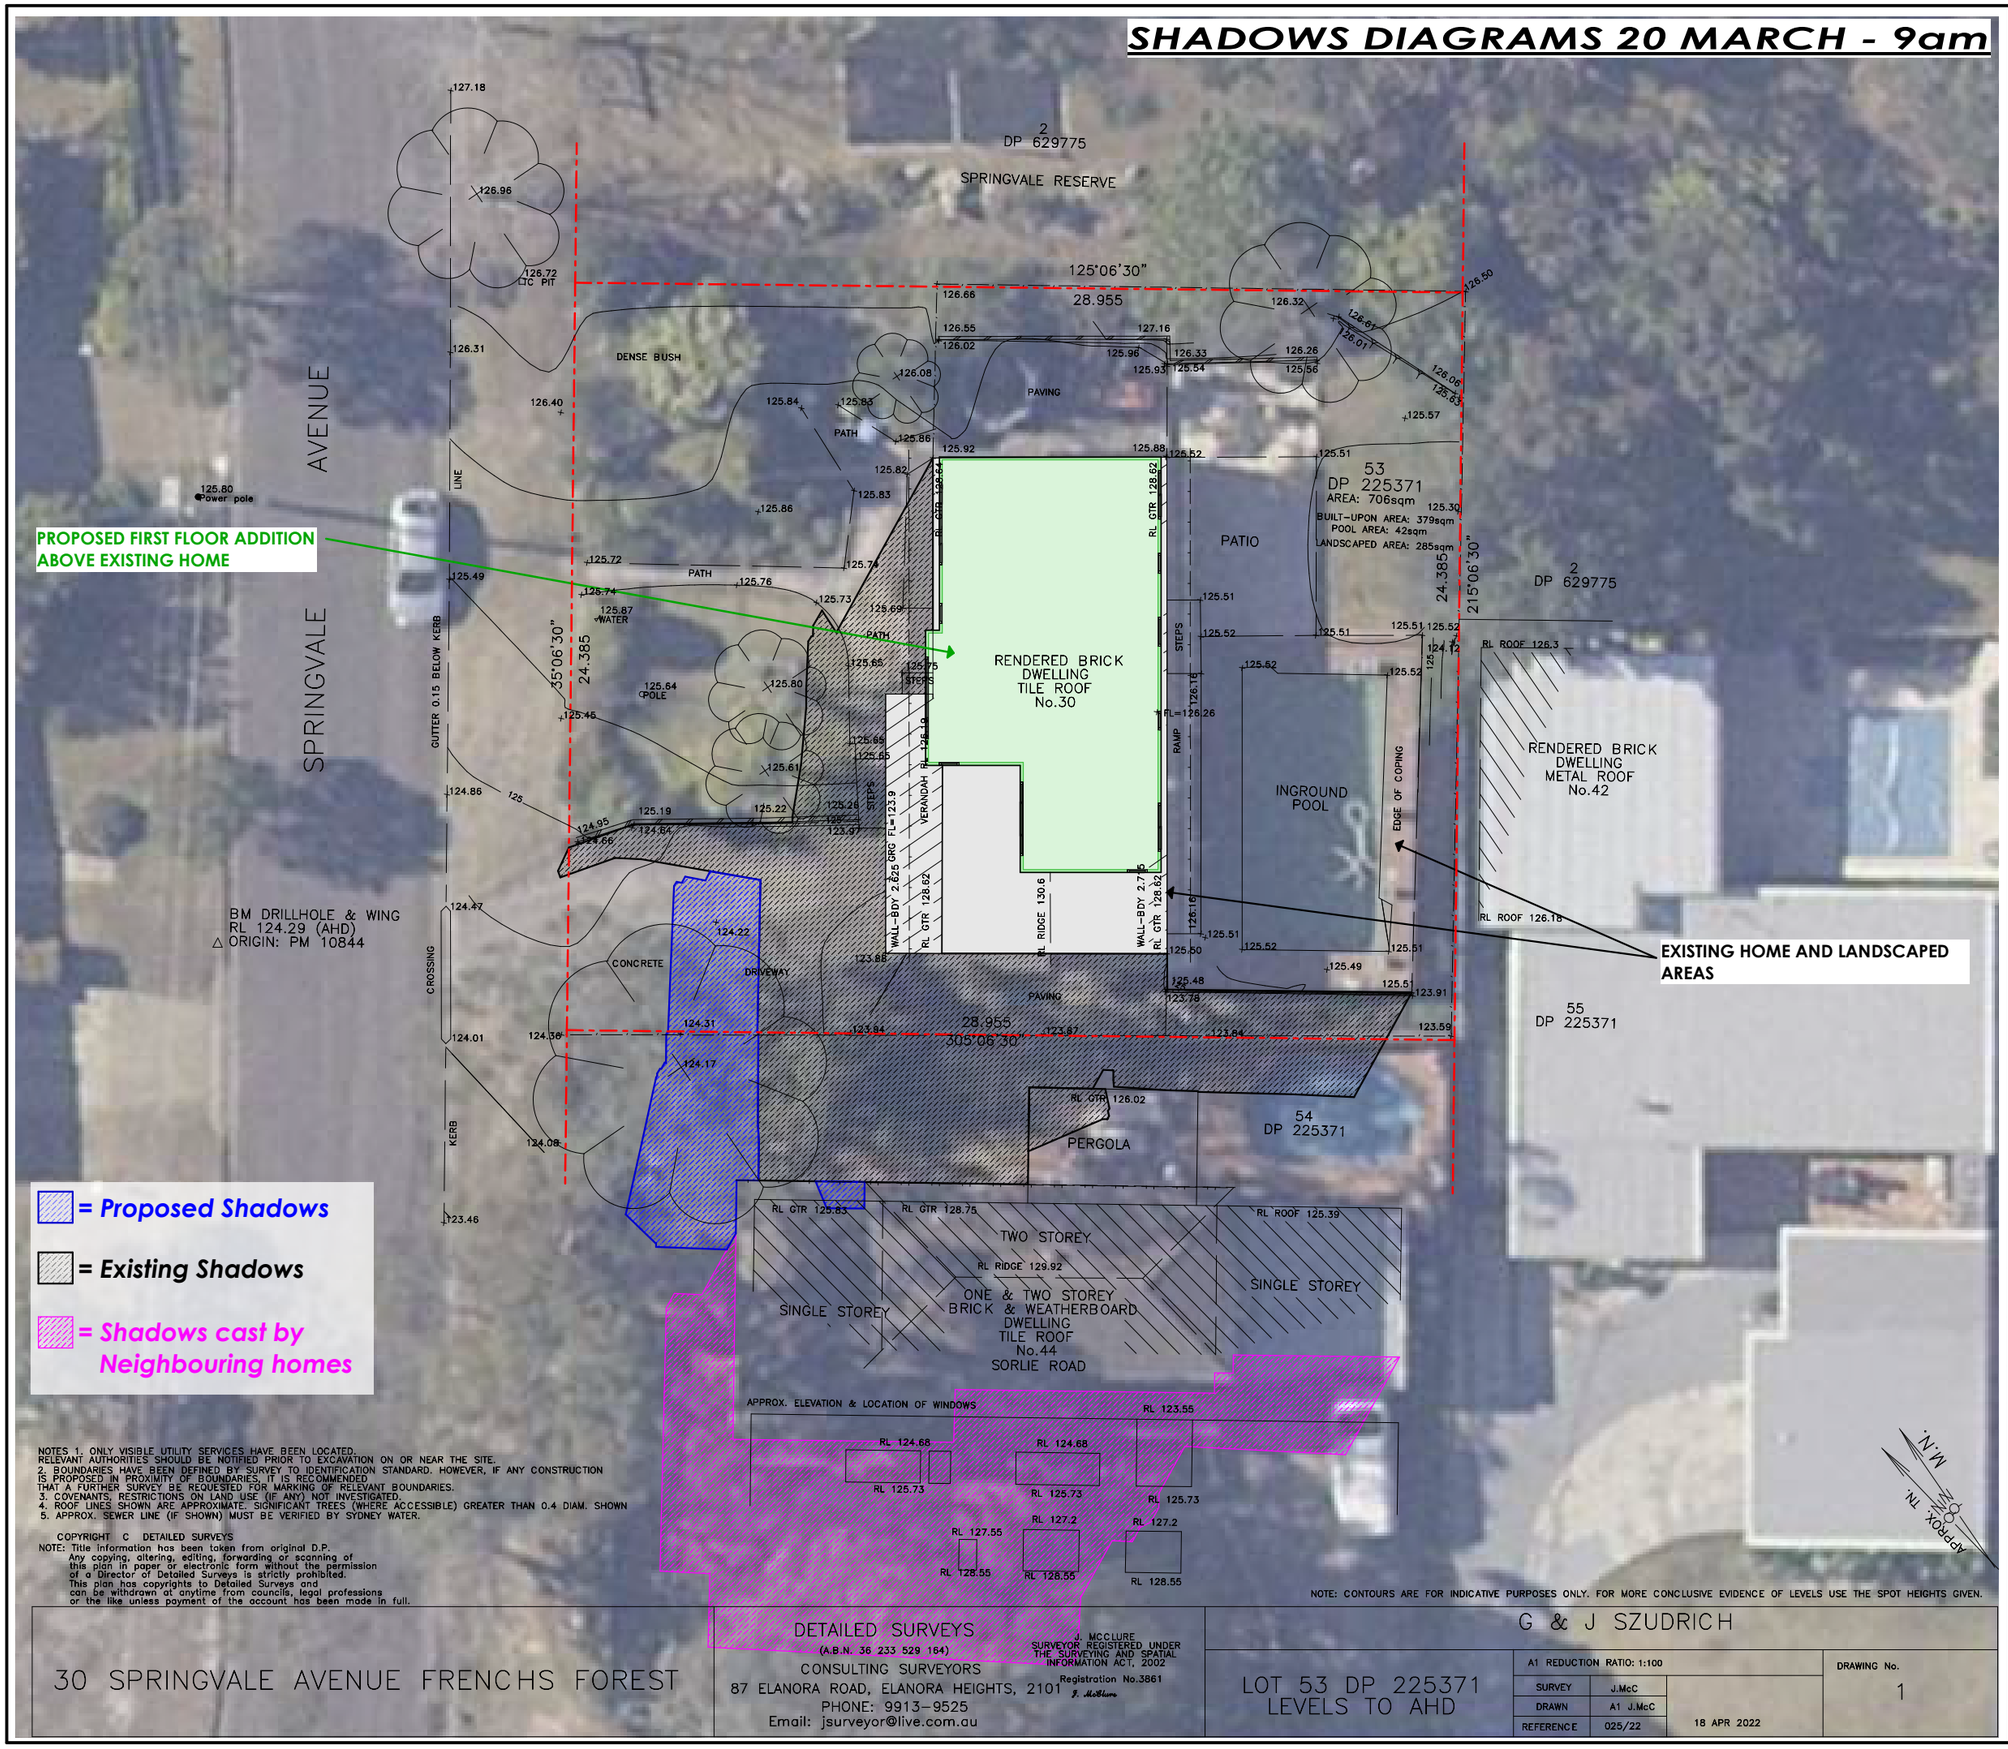

NOTES 1. ONLY VISIBLE UTILITY SERVICES HAVE BEEN LOCATED. RELEVANT AUTHORITIES SHOULD BE NOTIFIED PRIOR TO EXCAVATION ON OR NEAR THE SITE.
2. BOUNDARIES HAVE BEEN DEFINED BY SURVEY TO IDENTIFICATION STANDARD. HOWEVER, IF ANY CONSTRUCTION IS PROPOSED IN PROXIMITY OF BOUNDARIES, IT IS RECOMMENDED THAT A FURTHER SURVEY BE REQUESTED FOR MARKING OF RELEVANT BOUNDARIES.
3. COVENANTS, RESTRICTIONS ON LAND USE (IF ANY) NOT INVESTIGATED.
4. ROOF LINES SHOWN ARE APPROXIMATE. SIGNIFICANT TREES (WHERE ACCESSIBLE) GREATER THAN 0.4 DIAM. SHOWN
5. APPROX. SEWER LINE (IF SHOWN) MUST BE VERIFIED BY SYDNEY WATER.

COPYRIGHT © DETAILED SURVEYS
NOTE: Title information has been taken from original D.P. Any copying, altering, editing, forwarding or scanning of this plan in paper or electronic form without the permission of a Director of Detailed Surveys is strictly prohibited. This plan has copyrights to Detailed Surveys and can be withdrawn at anytime from councils, legal professions or the like unless payment of the account has been made in full.

NOTE: CONTOURS ARE FOR INDICATIVE PURPOSES ONLY. FOR MORE CONCLUSIVE EVIDENCE OF LEVELS USE THE SPOT HEIGHTS GIVEN.

30 SPRINGVALE AVENUE FRENCHS FOREST

DETAILED SURVEYS
(A.B.N. 36 233 529 164)
CONSULTING SURVEYORS
87 ELANORA ROAD, ELANORA HEIGHTS, 2101
PHONE: 9913-9525
Email: jsurveyor@live.com.au

J. MCCLURE
SURVEYOR REGISTERED UNDER THE SURVEYING AND SPATIAL INFORMATION ACT, 2002
Registration No.3861

G & J SZUDRICH

LOT 53 DP 225371
LEVELS TO AHD

A1 REDUCTION RATIO: 1:100		
SURVEY	J.McC	18 APR 2022
DRAWN	A1 J.McC	
REFERENCE	025/22	

DRAWING No. 1

YOUR STYLE
DESIGNER HOME ADDITIONS
Licence 60007c
9938 5611
www.yourstyle.com.au

PO BOX 1183 • DEE WHY 2099
TEL : 9938 5611
FAX : 9938 5911
EMAIL : sales@yourstyle.com.au
WEB : www.yourstyle.com.au
ABN 92 003 918 116 • ACN 003 918 116
BUILDER LICENCE • 60007C
A DIVISION OF TAG TEAM CONSTRUCTIONS PTY LTD

Client Name :	GREG & JACKIE SZUDRICH
Client Address :	30 SPRINGVALE AVENUE, FRENCHS FOREST 2086
Client No. :	SZU 0322 01 DA

All construction work to be performed in accordance with Australian Standards and Building Code of Australia 2019.

© Copyright Acknowledgement

We agree and understand these drawings and plans are solely and entirely the interlectual property of Your Style Designer Home Additions and the normal copyright laws apply. License is not granted for the use of these designs or drawings.

Project Number: SZU 0322 01 DA Included Pages: 1-

Signed..... Date: Friday, 20 May 2022
Client's signature

Project Acceptance

We agree to these works in accordance with Your Style's Building Specification & Quote Document and this Design.

Signed..... Date: Friday, 20 May 2022
Your Style Designer Home Additions

Signed..... Date: Friday, 20 May 2022
Client's signature

Signed..... Date: Friday, 20 May 2022
Client's signature

Drawing Title :	SHADOWS 20 MARCH 9am		
Project Name :	First Floor Addition		
Architect:	Your Style Designer Home Additions		
Status :	DA STAGE	Scale :	1:200
Plot Date :	Friday, 20 May 2022	Drawing No. :	17
File Location:	SZU 0322 01 DA.pln		

Your Style Construction Certificate Excludes:
Items in red and/or listed here do not form part of Your Style's Construction Certificate and will not be approved for construction under Your Style's Construction Certificate and will require a seperate CC Application.

-
-
-
-
-

SHADOWS DIAGRAMS 20 MARCH - 12pm

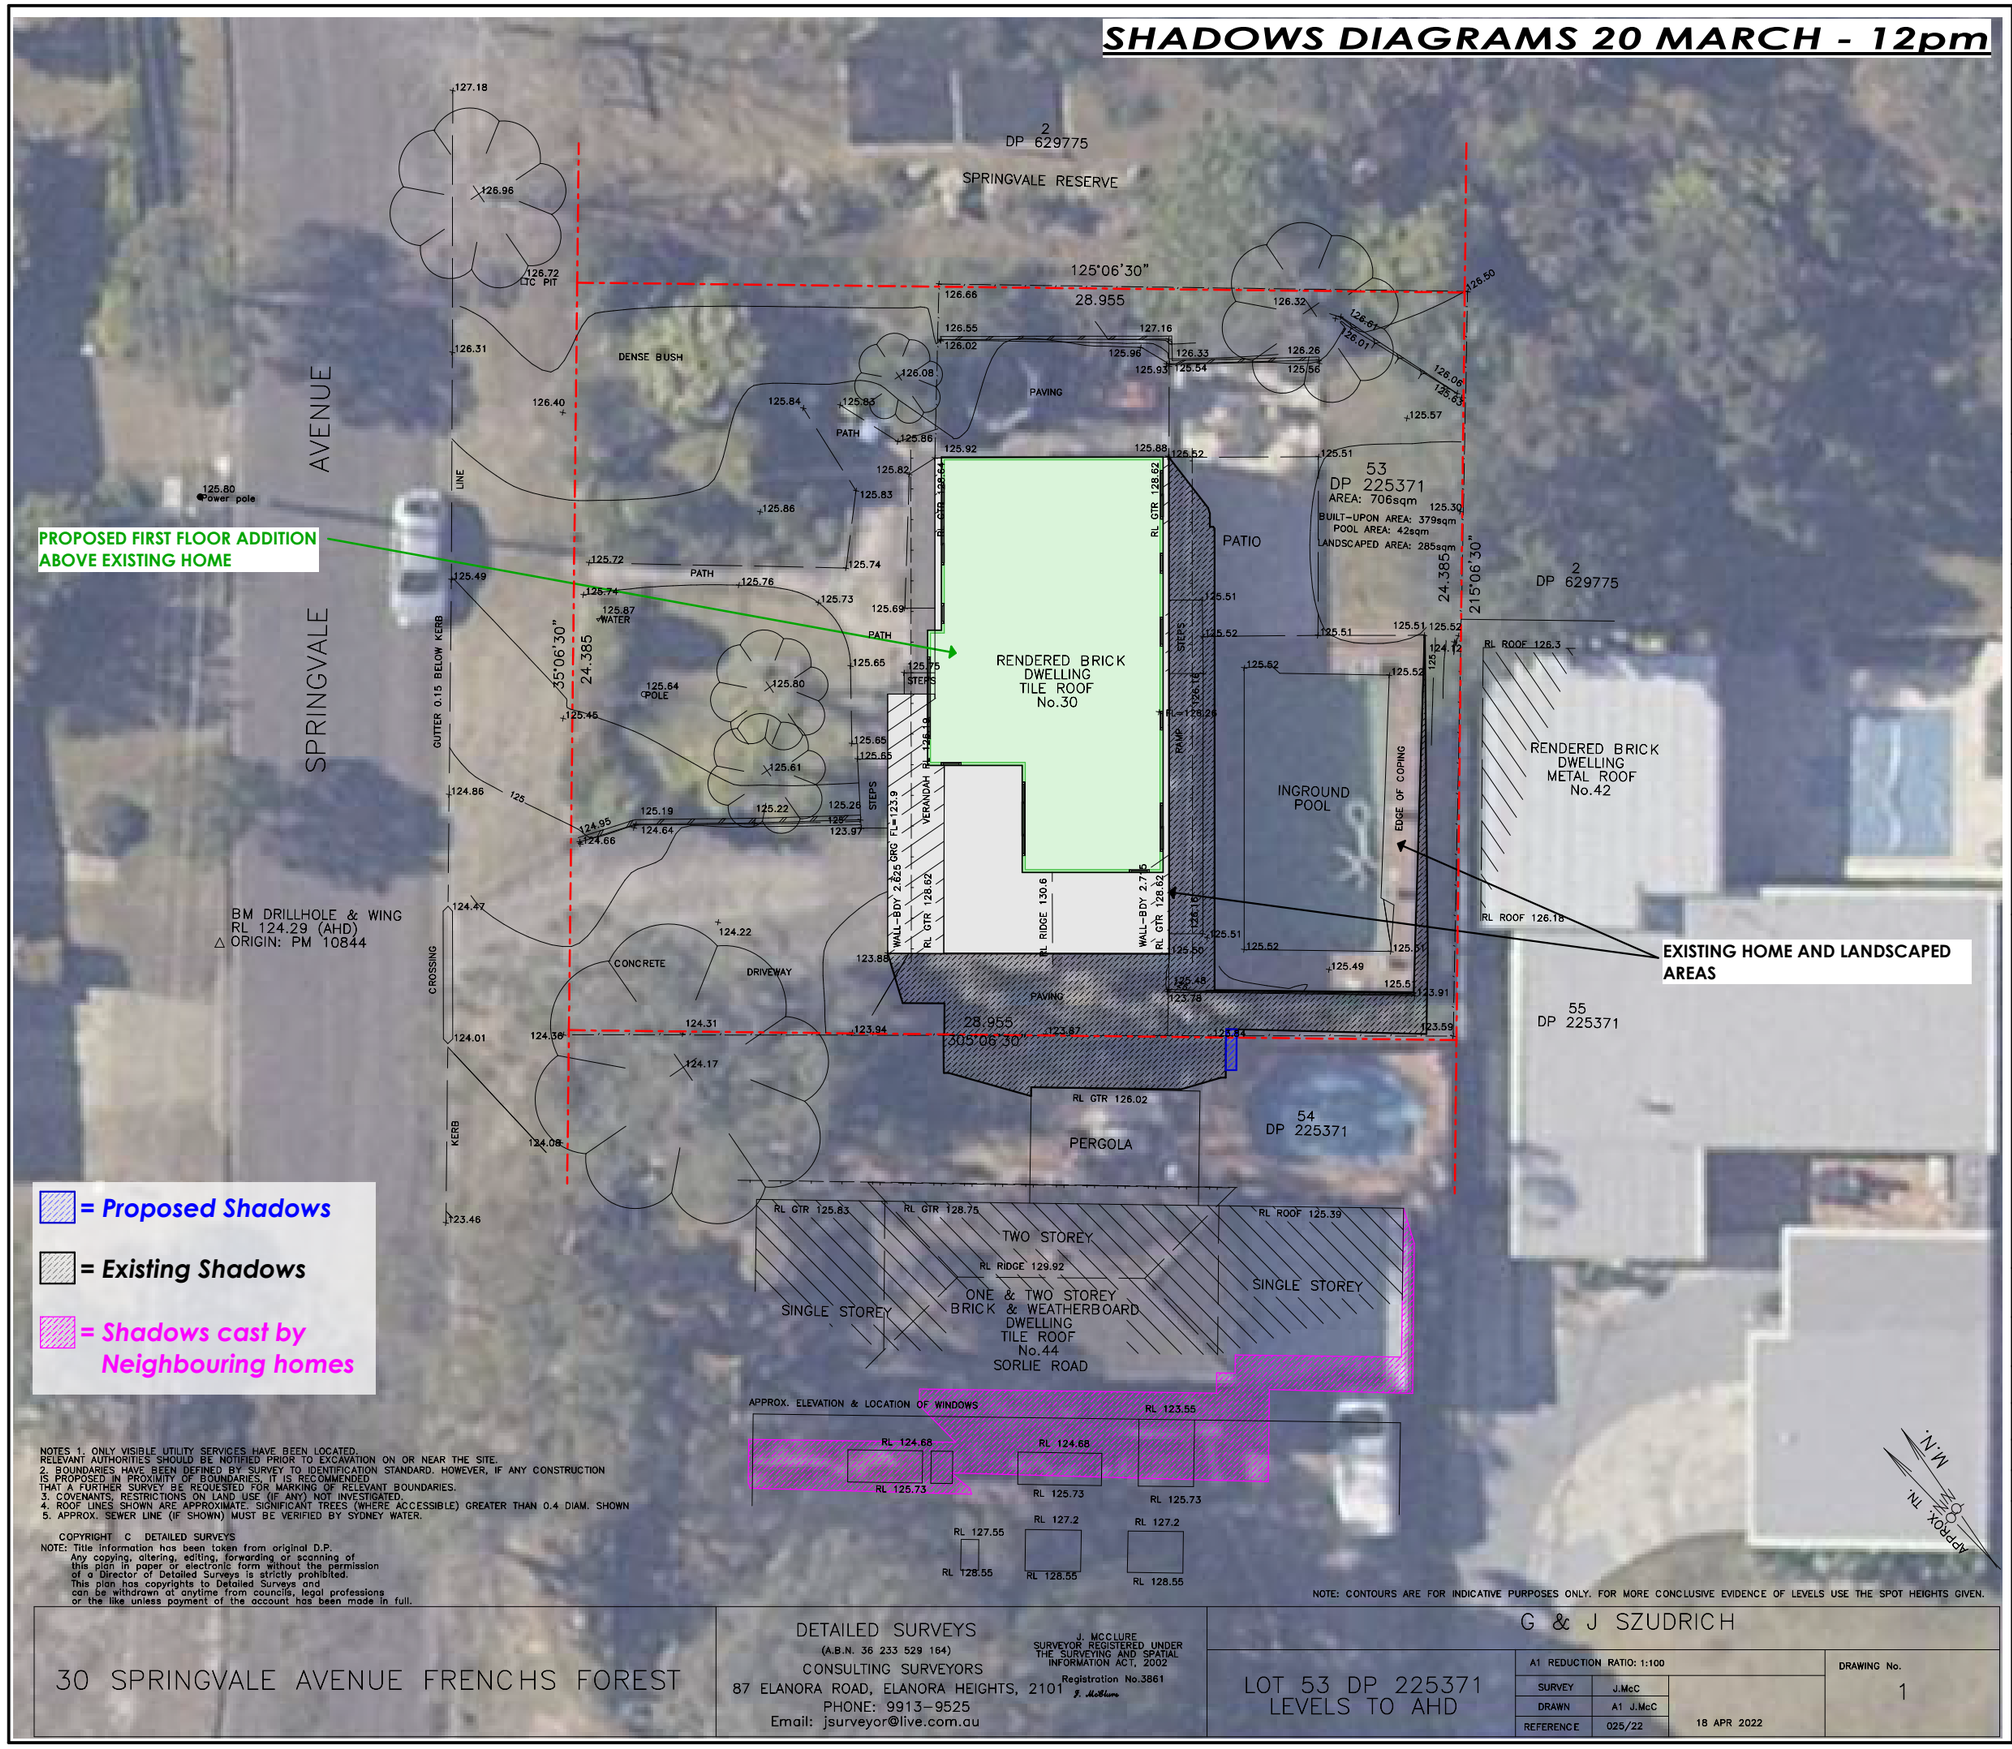

YOUR STYLE
DESIGNER HOME ADDITIONS
Licence 60007c
9938 5611
www.yourstyle.com.au

PO BOX 1183 • DEE WHY 2099
TEL : 9938 5611
FAX : 9938 5911
EMAIL : sales@yourstyle.com.au
WEB : www.yourstyle.com.au
ABN 92 003 918 116 • ACN 003 918 116
BUILDER LICENCE • 60007C
A DIVISION OF TAG TEAM CONSTRUCTIONS PTY LTD

Client Name :	GREG & JACKIE SZUDRICH
Client Address :	30 SPRINGVALE AVENUE, FRENCHS FOREST 2086
Client No. :	SZU 0322 01 DA

All construction work to be performed in accordance with Australian Standards and Building Code of Australia 2019.

© Copyright Acknowledgement

We agree and understand these drawings and plans are solely and entirely the interlectual property of Your Style Designer Home Additions and the normal copyright laws apply. License is not granted for the use of these designs or drawings.

Project Number: SZU 0322 01 DA Included Pages: 1-

Signed..... Date: Friday, 20 May 2022
Client's signature

Project Acceptance

We agree to these works in accordance with Your Style's Building Specification & Quote Document and this Design.

Signed..... Date: Friday, 20 May 2022
Your Style Designer Home Additions

Signed..... Date: Friday, 20 May 2022
Client's signature

Signed..... Date: Friday, 20 May 2022
Client's signature

Drawing Title :	SHADOWS 20 MARCH 12pm		
Project Name :	First Floor Addition		
Architect:	Your Style Designer Home Additions		
Status :	DA STAGE	Scale :	1:200
Plot Date :	Friday, 20 May 2022	Drawing No. :	18
File Location:	SZU 0322 01 DA.pln		

Your Style Construction Certificate Excludes:
Items in red and/or listed here do not form part of Your Style's Construction Certificate and will not be approved for construction under Your Style's Construction Certificate and will require a seperate CC Application.

-
-
-
-
-

SHADOWS DIAGRAMS 20 MARCH - 3pm

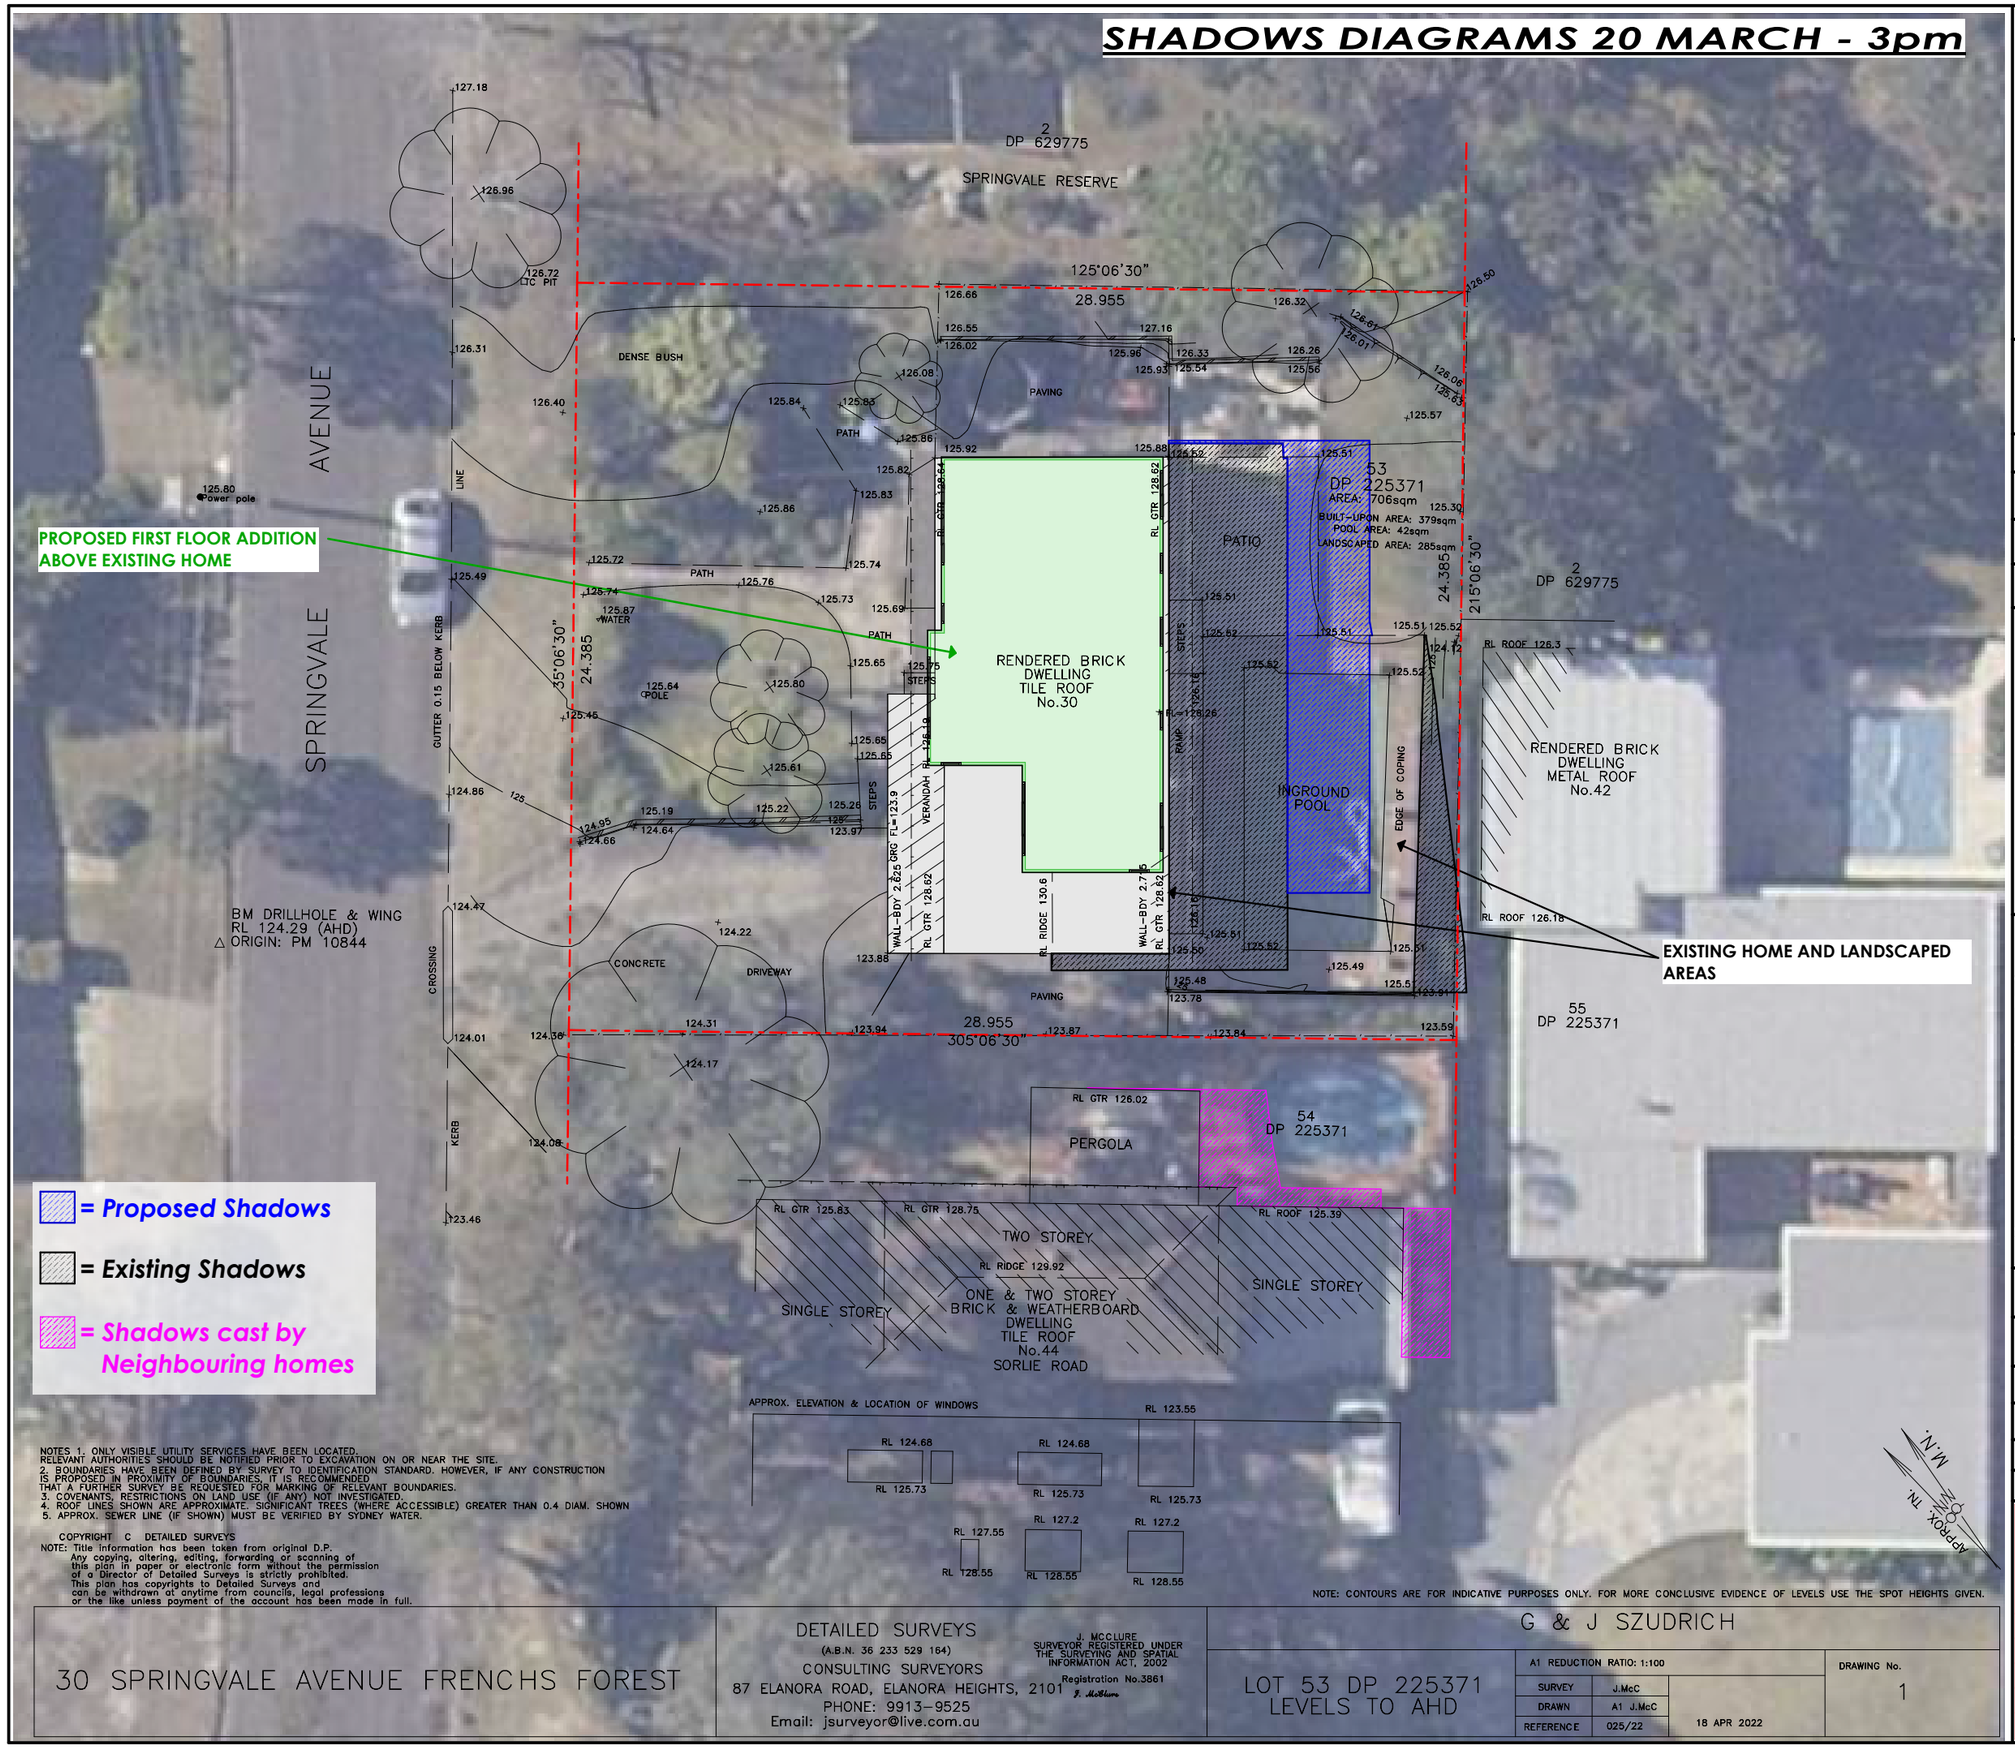

NOTES 1. ONLY VISIBLE UTILITY SERVICES HAVE BEEN LOCATED. RELEVANT AUTHORITIES SHOULD BE NOTIFIED PRIOR TO EXCAVATION ON OR NEAR THE SITE.
2. BOUNDARIES HAVE BEEN DEFINED BY SURVEY TO IDENTIFICATION STANDARD. HOWEVER, IF ANY CONSTRUCTION IS PROPOSED IN PROXIMITY OF BOUNDARIES, IT IS RECOMMENDED THAT A FURTHER SURVEY BE REQUESTED FOR MARKING OF RELEVANT BOUNDARIES.
3. COVENANTS, RESTRICTIONS ON LAND USE (IF ANY) NOT INVESTIGATED.
4. ROOF LINES SHOWN ARE APPROXIMATE. SIGNIFICANT TREES (WHERE ACCESSIBLE) GREATER THAN 0.4 DIAM. SHOWN
5. APPROX. SEWER LINE (IF SHOWN) MUST BE VERIFIED BY SYDNEY WATER.

COPYRIGHT © DETAILED SURVEYS
NOTE: Title information has been taken from original D.P. Any copying, altering, editing, forwarding or scanning of this plan in paper or electronic form without the permission of a Director of Detailed Surveys is strictly prohibited. This plan has copyrights to Detailed Surveys and can be withdrawn at anytime from councils, legal professions or the like unless payment of the account has been made in full.

NOTE: CONTOURS ARE FOR INDICATIVE PURPOSES ONLY. FOR MORE CONCLUSIVE EVIDENCE OF LEVELS USE THE SPOT HEIGHTS GIVEN.

30 SPRINGVALE AVENUE FRENCHS FOREST

DETAILED SURVEYS
(A.B.N. 36 233 529 164)
CONSULTING SURVEYORS
87 ELANORA ROAD, ELANORA HEIGHTS, 2101
PHONE: 9913-9525
Email: jsurveyor@live.com.au

J. MCCLURE
SURVEYOR REGISTERED UNDER THE SURVEYING AND SPATIAL INFORMATION ACT, 2002
Registration No.3861

G & J SZUDRICH

LOT 53 DP 225371
LEVELS TO AHD

A1 REDUCTION RATIO: 1:100			DRAWING No.
SURVEY	J.McC		1
DRAWN	A1 J.McC		
REFERENCE	025/22	18 APR 2022	

YOUR STYLE
DESIGNER HOME ADDITIONS
Licence 60007c
9938 5611
www.yourstyle.com.au

PO BOX 1183 • DEE WHY 2099
TEL : 9938 5611
FAX : 9938 5911
EMAIL : sales@yourstyle.com.au
WEB : www.yourstyle.com.au
ABN 92 003 918 116 • ACN 003 918 116
BUILDER LICENCE • 60007C
A DIVISION OF TAG TEAM CONSTRUCTIONS PTY LTD

Client Name :	GREG & JACKIE SZUDRICH
Client Address :	30 SPRINGVALE AVENUE, FRENCHS FOREST 2086
Client No. :	SZU 0322 01 DA

All construction work to be performed in accordance with Australian Standards and Building Code of Australia 2019.

© Copyright Acknowledgement

We agree and understand these drawings and plans are solely and entirely the interlectual property of Your Style Designer Home Additions and the normal copyright laws apply. License is not granted for the use of these designs or drawings.

Project Number: SZU 0322 01 DA Included Pages: 1-

Signed..... Date: Friday, 20 May 2022
Client's signature

Project Acceptance

We agree to these works in accordance with Your Style's Building Specification & Quote Document and this Design.

Signed..... Date: Friday, 20 May 2022
Your Style Designer Home Additions

Signed..... Date: Friday, 20 May 2022
Client's signature

Signed..... Date: Friday, 20 May 2022
Client's signature

Drawing Title :	SHADOWS 20 MARCH 3pm		
Project Name :	First Floor Addition		
Architect:	Your Style Designer Home Additions		
Status :	DA STAGE	Scale :	1:200
Plot Date :	Friday, 20 May 2022	Drawing No. :	19
File Location:	SZU 0322 01 DA.pln		

Your Style Construction Certificate Excludes:
Items in red and/or listed here do not form part of Your Style's Construction Certificate and will not be approved for construction under Your Style's Construction Certificate and will require a seperate CC Application.

-
-
-
-
-