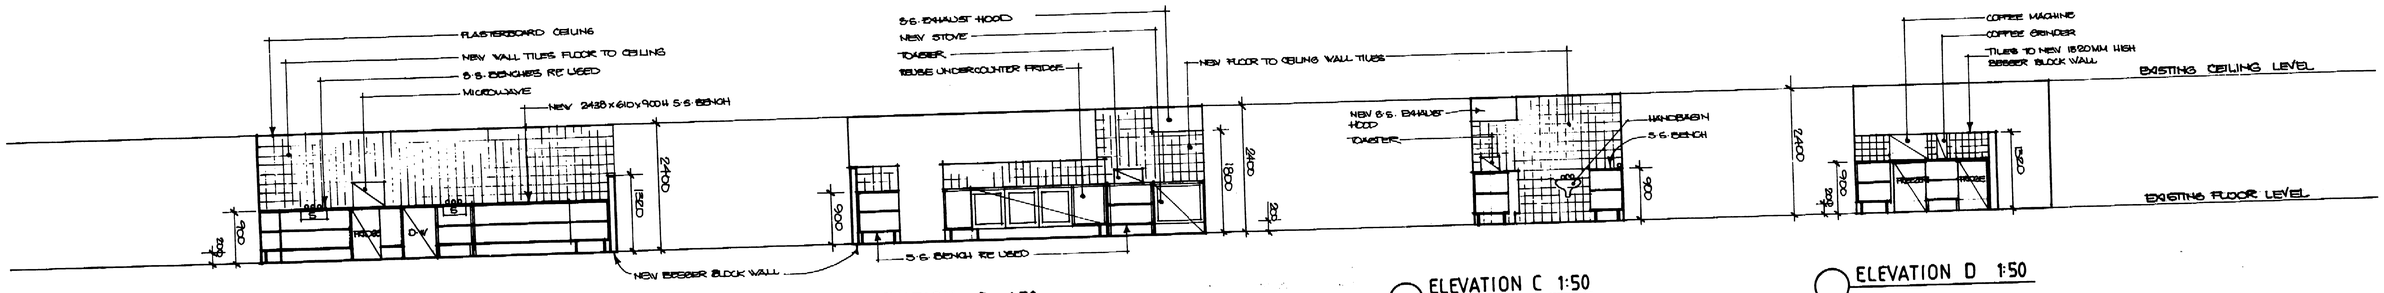

ELEVATION A 1:50

ELEVATION B 1:50

ELEVATION C 1:50

ELEVATION D 1:50

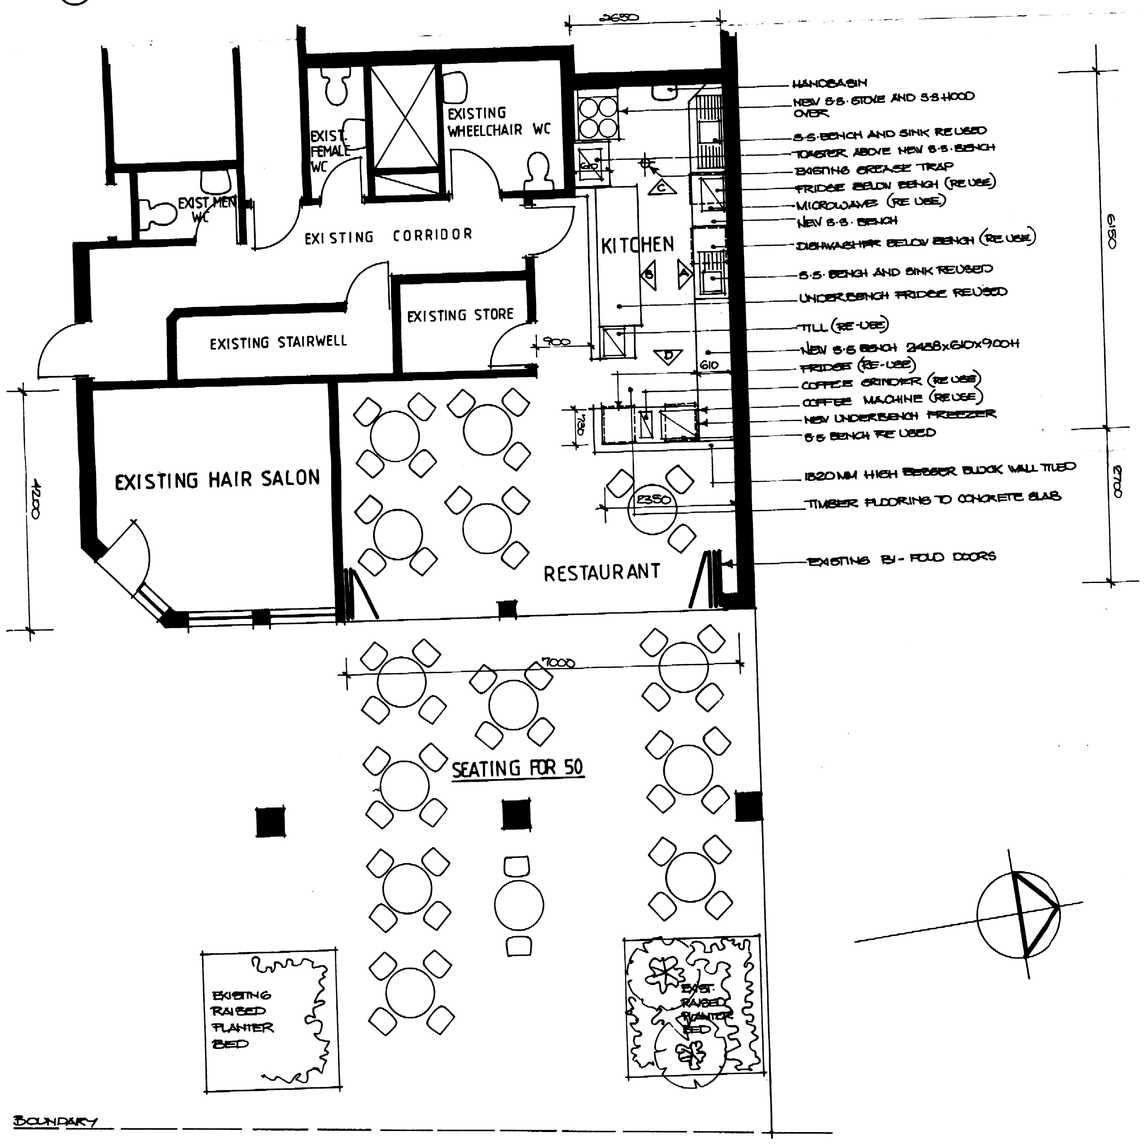

FLOOR PLAN 1:50

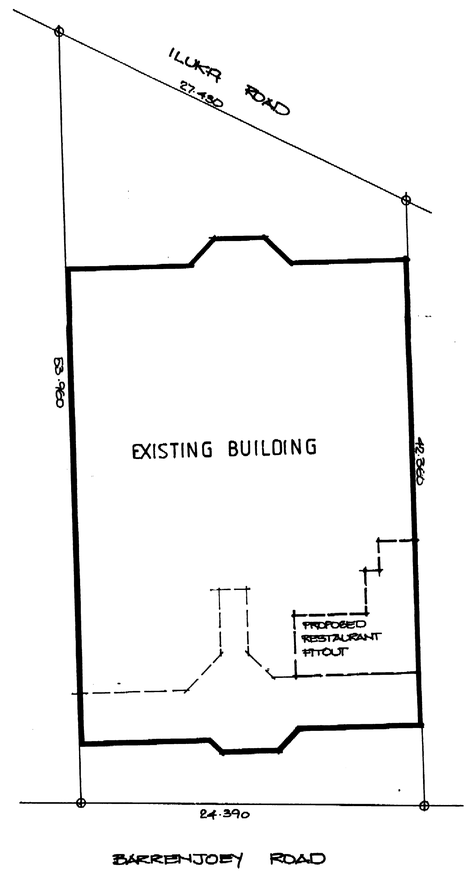

SITE PLAN 1:200

NOTES

- **Do not obtain dimensions by scaling drawings**
- All dimensions are to be checked on site prior to starting work.
- These drawings are to be read in conjunction with all other consultants drawings and specifications
- All workmanship and materials shall be in accordance with the requirements of current editions including amendments of the relevant SAA Codes of Practice, the Building Code of Australia and local Council requirements

JJDRAFTING
7/85 Pacific Parade Dee Why 2099
Telephone 99714353 Mobile 0414 717541
Fax 9971 8611 ABN 29 102 388 976
JITKA JANKOVEC

Client:

Mr. R. COWAN

Project:

PROPOSED RESTAURANT FITOUT AT GROUND FLOOR LEVEL TO EXISTING ILUKA APARTMENTS AT 1097-1101 BARRENJOEY RD PALM BEACH

Title:

FLOOR PLAN, SITE PLAN AND ELEVATIONS

Date August 2003 Job No: 181

Scale 1:100

Drawn J.J. Dwg No: CD 1

APPROVED
THE COUNCIL OF THE CITY OF PITTWATER
DEVELOPMENT CONSENT PLAN

SCANNED
27 AUG 2003
PITTWATER COUNCIL

SCANNED
1608760
27 AUG 2003
PITTWATER COUNCIL