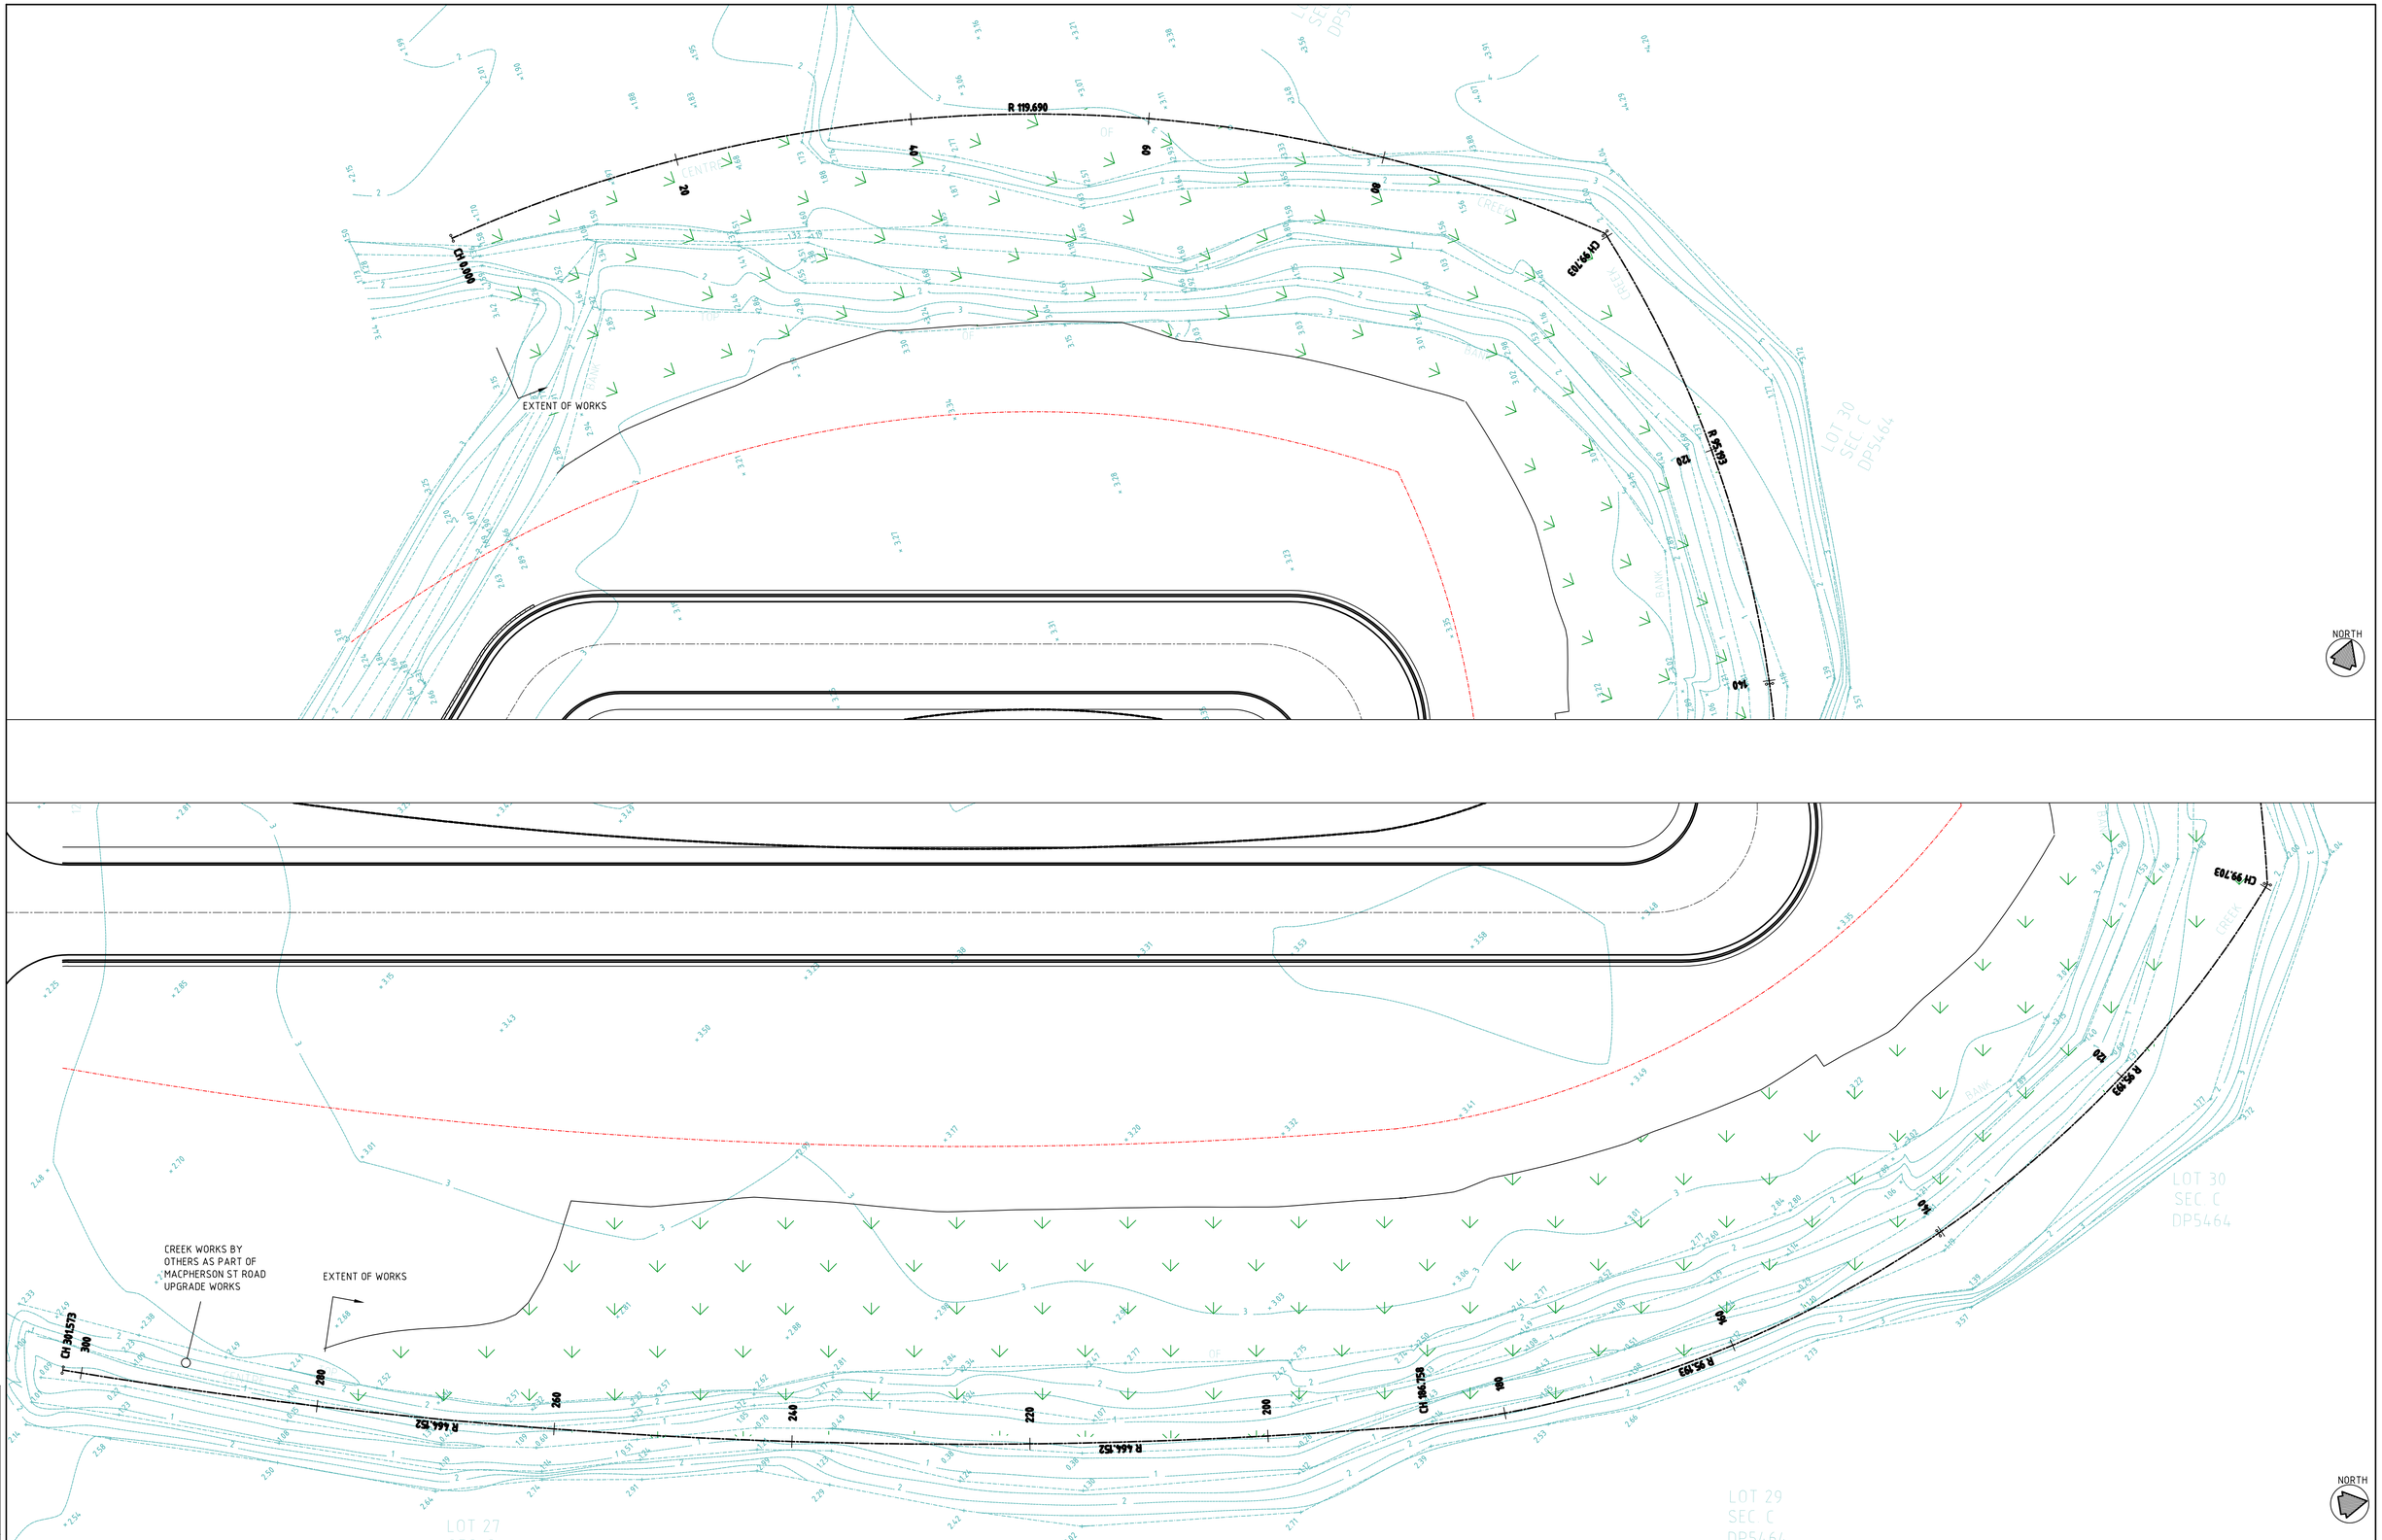

COPYRIGHT
These drawings, plans and specifications and the copyright therein are the property of the Bonacci Group and must not be used, reproduced or copied wholly or in part without the written permission of the Bonacci Group.
All rights reserved.

Rev	Description	Date	By	App
P1	DEVELOPMENT APPLICATION	18.08.17	JH	-

Rev	Description	Date	By	App

BONACCI

BONACCI GROUP (NSW) Pty Ltd
ABN 29 102 716 352
Consulting Engineers, Structural - Civil - Infrastructure
Level 6, 37 York Street, Sydney, NSW 2000 Australia
Tel: +61 2 8247 8400 Fax: +61 2 8247 8444
sydney@bonaccigroup.com
www.bonaccigroup.com

Project Name: 2 MACPHERSON STREET WARRIEWOOD, NSW, 2102

Drawing Title: CREEK WORKS SITE PLAN

PRELIMINARY

Designed	JH
Drawn	JH
Scale	1:250
Date	18/08/17
Sheet	A1

Project Director Approved | Date | North

Project Ref: 20 21791 20 | Drawing No: C200 | Rev: P1

File: G:\Job\20217910\1_Civil\Issued\Dwg\20217910-C-C200-CAD[P1].dwg Plotted: 23.08.17 at 5:44 PM By: Jacky Hu