N° 501728

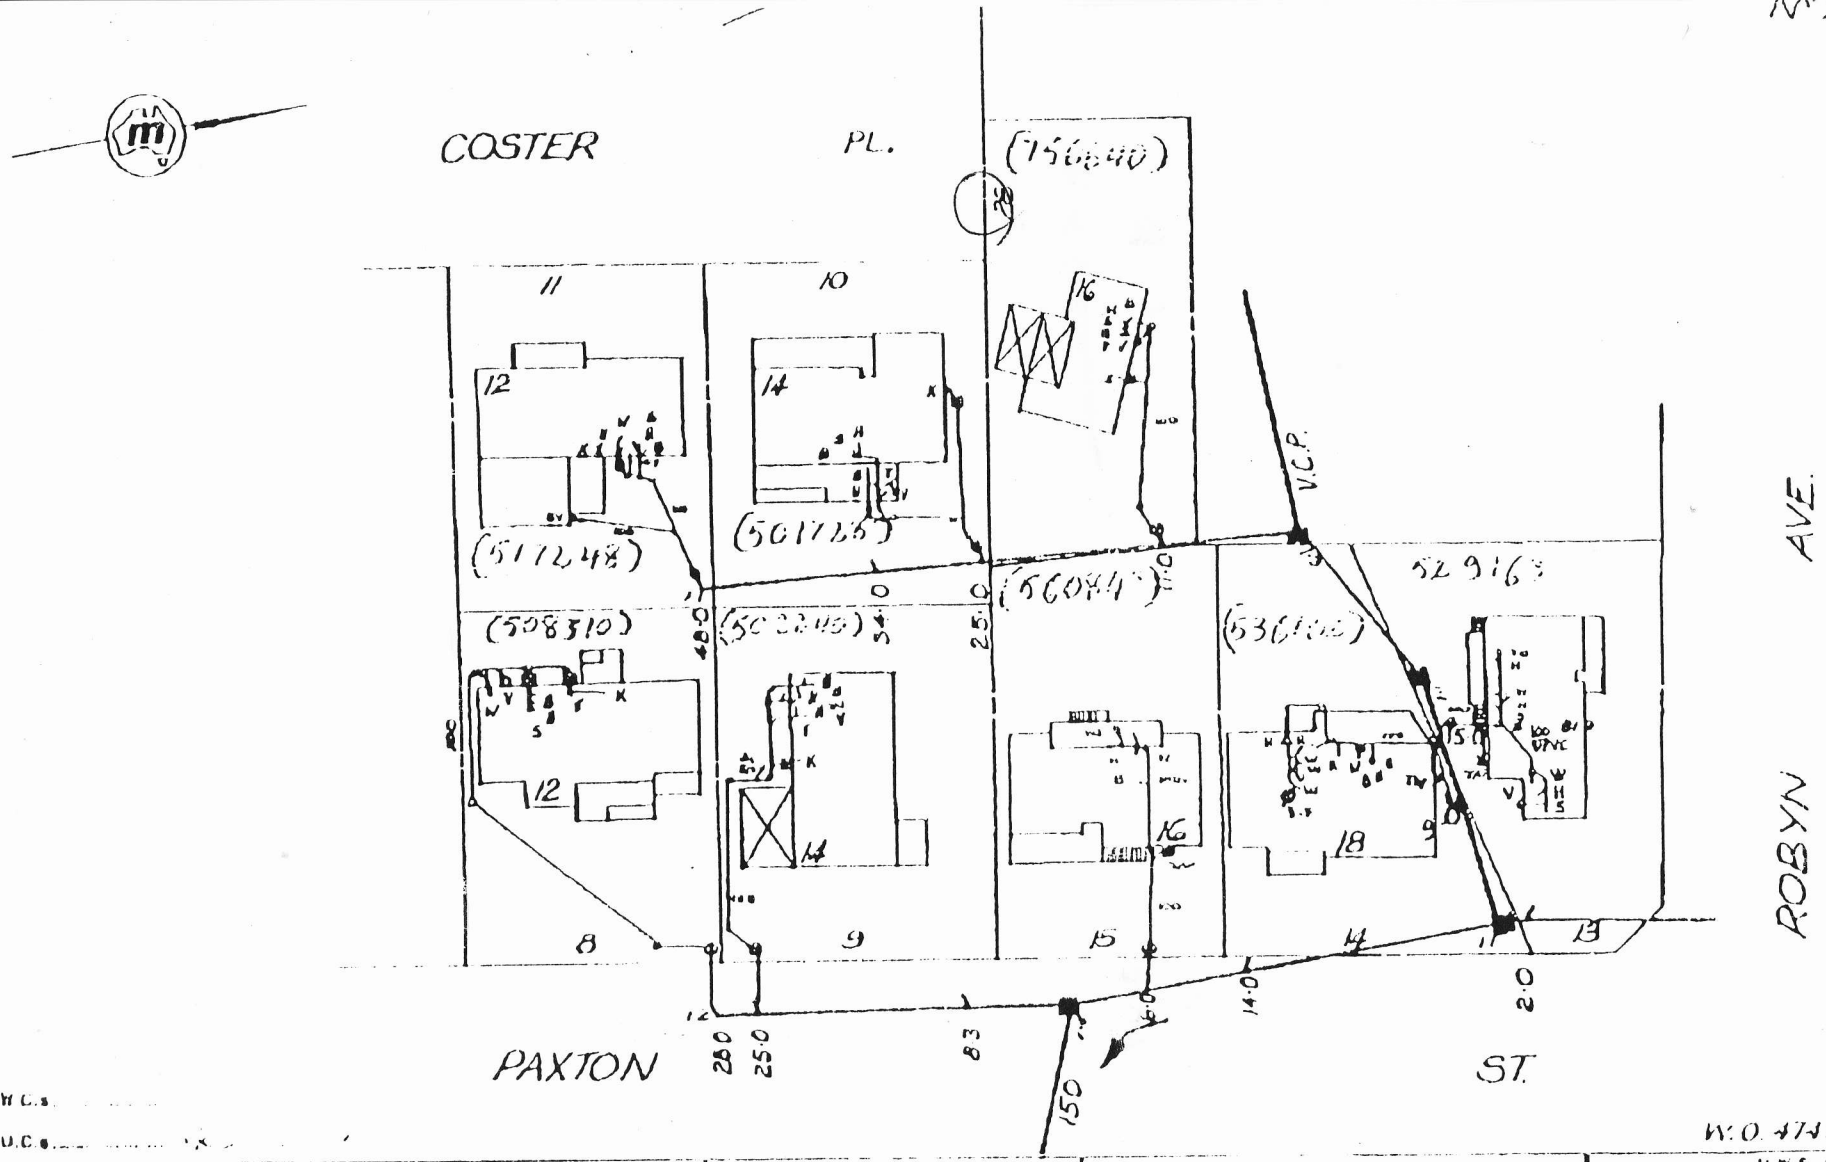

W.C.s

D.C.s

~~1468 526~~

W.O. 47458

	DRAINAGE		BRANCH OFFICE	PLUMBING	
W.C.	Supervised by	Date	Date / /	Supervised by	Date
Bth.		/ /	Outfall N.S.		/ /
Shr.	Inspector		Drainer	Inspector	
Ben.	Examined by		Plumber		
N.S.		/ /	Boundary Trap is/is not required		
Tubs	Chief Inspector				
	Tracing Checked	/ /			

SEWER AVAILABLE

Where the sewer is not available and a special inspection is involved the Board accepts no responsibility for the suitability of the drainage in relation to the eventual position of the Board's Sewer

SYMBOLS AND ABBREVIATIONS

	Boundary Trap	IP	Induct Pipe
	Inspection Shaft	NF	Mica Flap
	Pit	T	Tubs
G	Grease Intercepter	K	Kitchen Sink
	Gully	W	Water Closet
P	P Trap	B	Bath Waste
R	Reflux Valve	H	Handbasin
	Cleaning Eye	S	Shower
Vert	Vertical Pipe	W/P	Wrought Iron Pipe
V	Vent Pipe	C/P	Cast Iron Pipe
SV	Soil Vent Pipe	F	Floor Waste
DC	Down Cast Cowl	M	Washing Machine

M.W.S. & D.B.

SEWERAGE SERVICE SHEET

Municipality of Warringah

Scale 1:500

Distances/depths in metres, pipe diameters in millimetres

/ /

for House Services Engineer

No.