
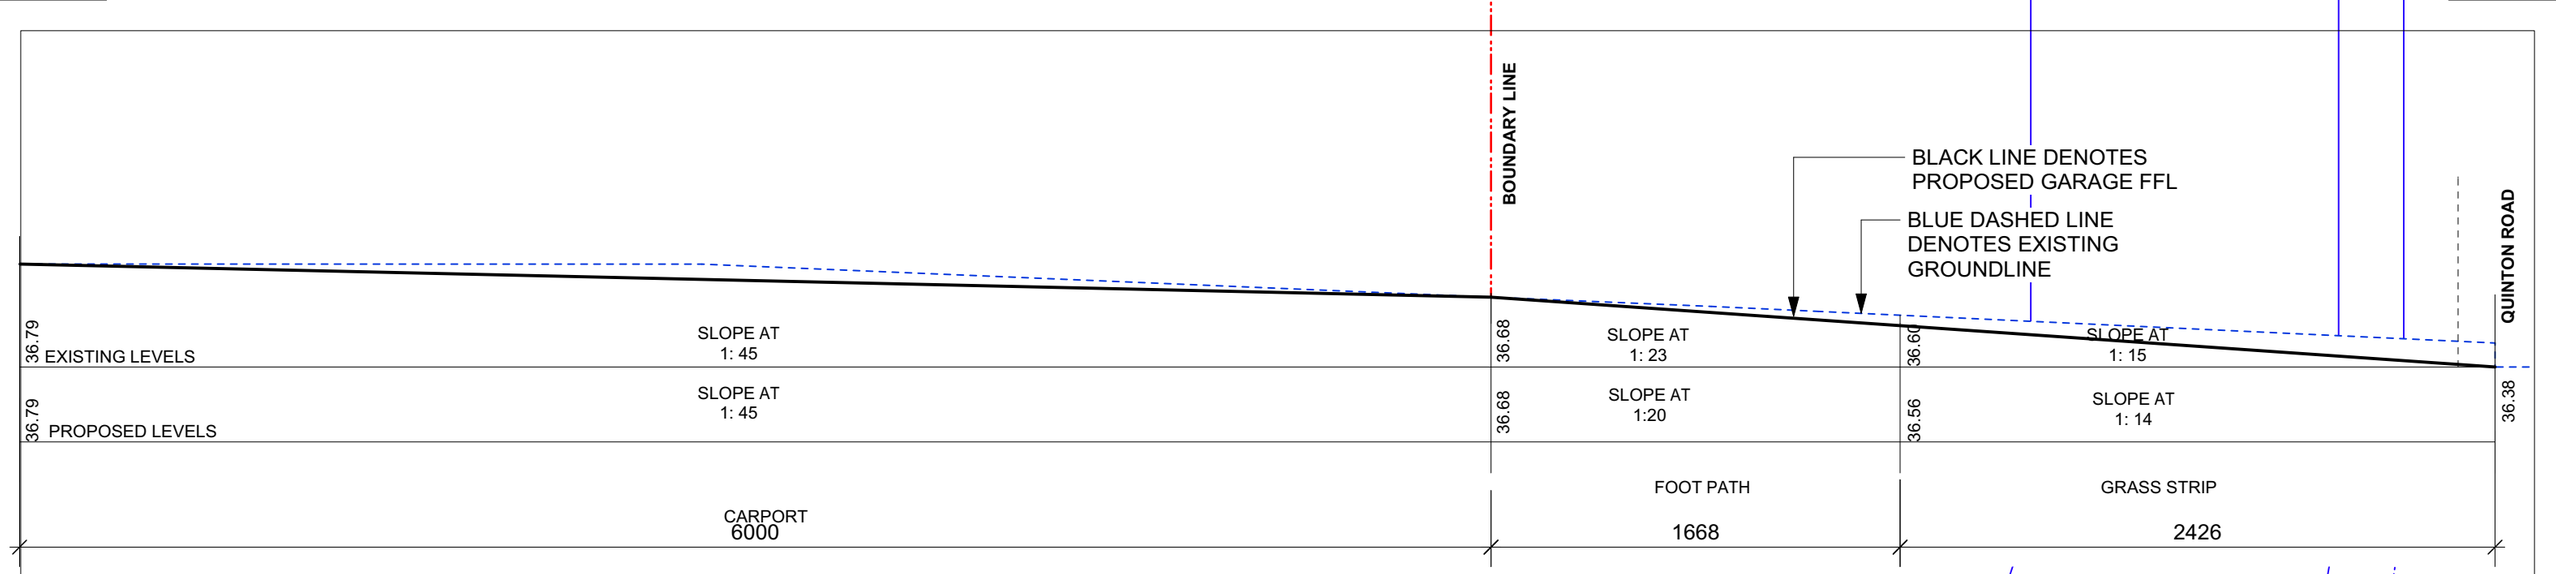


SECTION 02 (NORTHERN BOUNDARY)
1:25

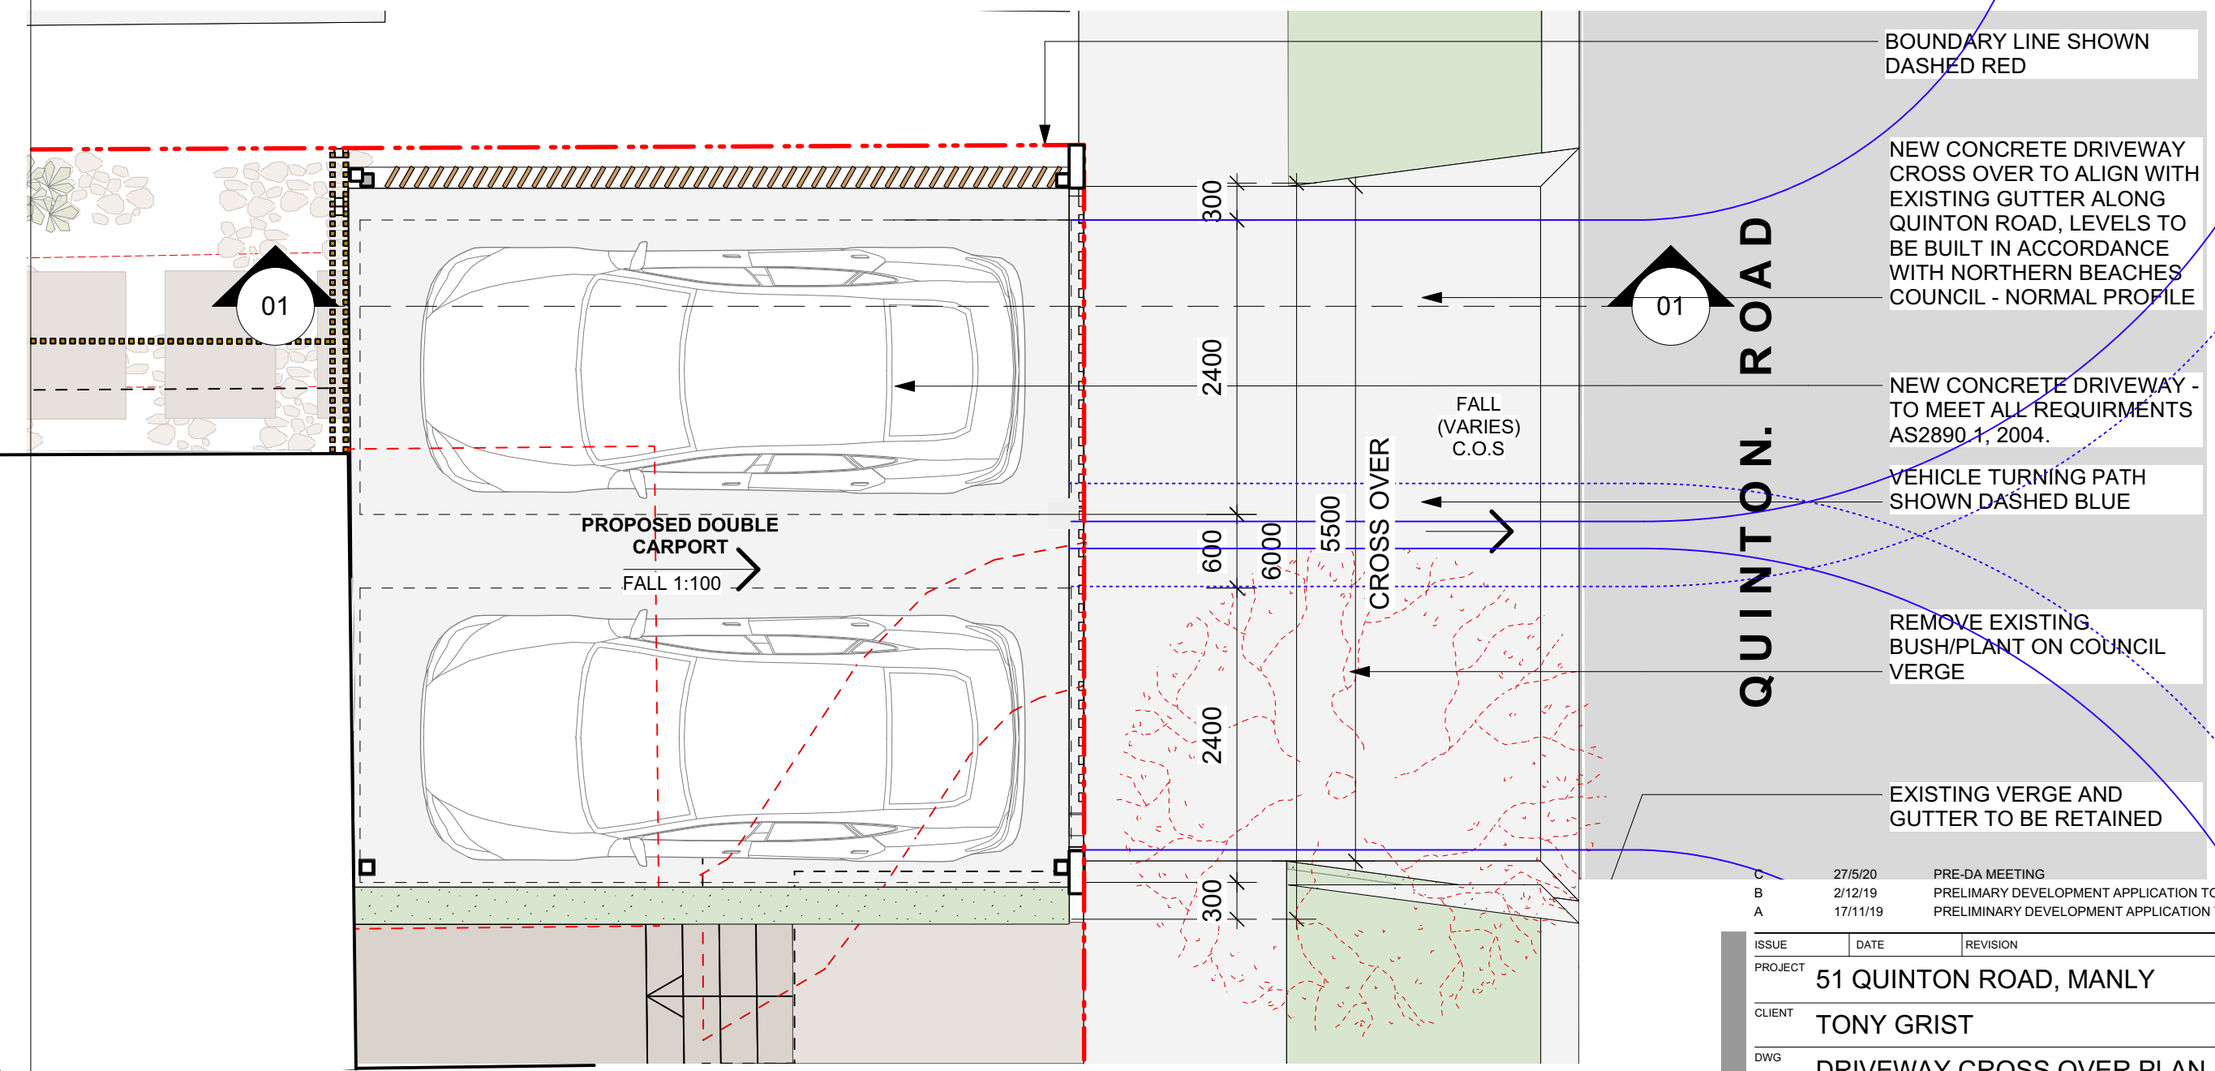

CONCEPT DRIVEWAY CROSS OVER PLAN
1:50

C	27/5/20	PRE-DA MEETING
B	2/12/19	PRELIMARY DEVELOPMENT APPLICATION TO CLIENT
A	17/11/19	PRELIMINARY DEVELOPMENT APPLICATION TO CLIENT

ISSUE	DATE	REVISION	
PROJECT	51 QUINTON ROAD, MANLY		PROJECT # 1910
CLIENT	TONY GRIST	DATE # 02/12/19	DWG # DA14
		SCALE @ A3 1:50 @ A3	
DWG	DRIVEWAY CROSS OVER PLAN	DRAWN AC	
		CHKD AC	REVISION C

T: 612 424 561 309 **E-mail -** alice.e.cutcliffe@gmail.com