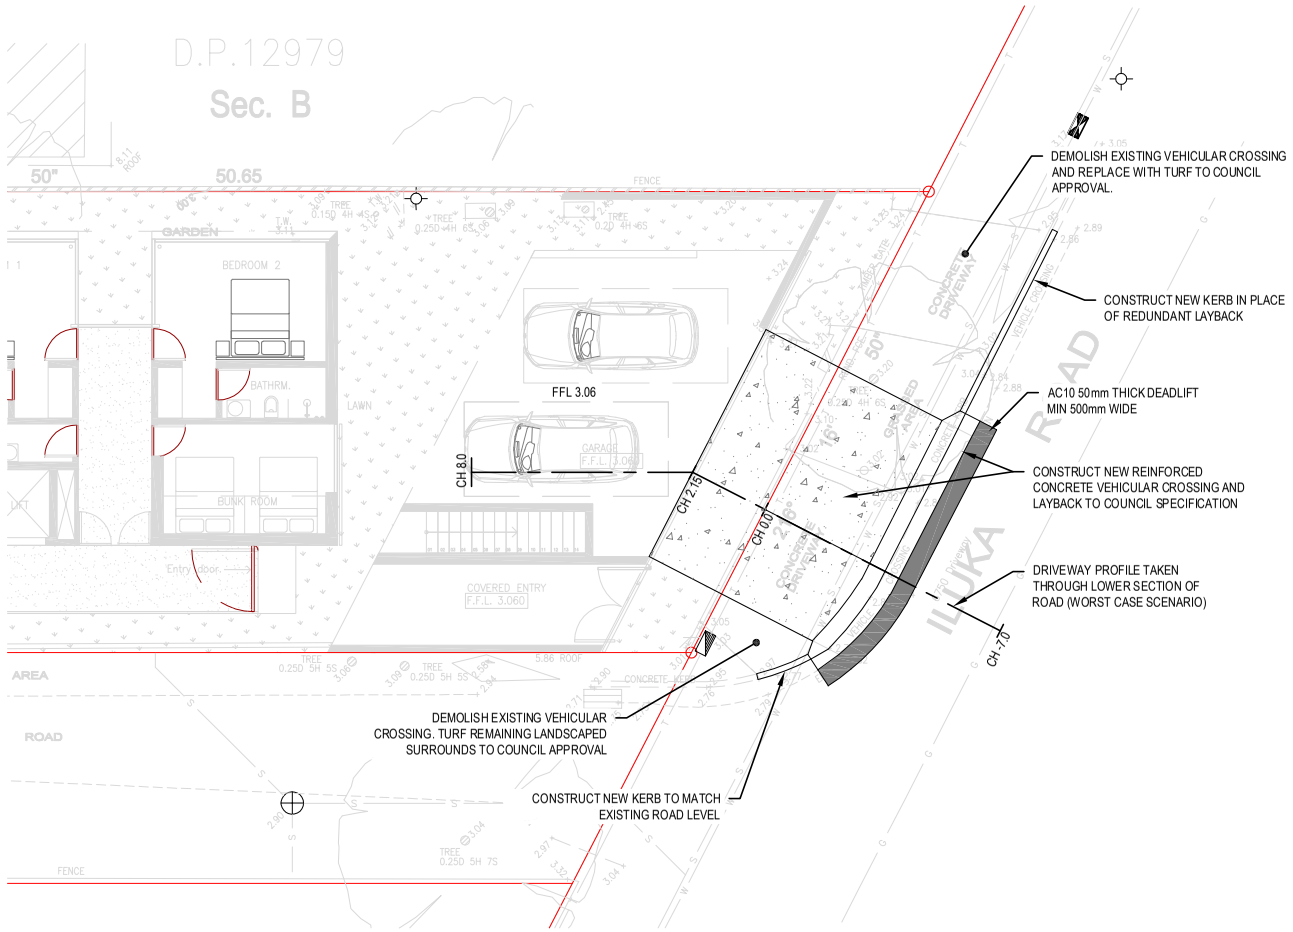

DRIVEWAY PLAN

SCALE 1:100

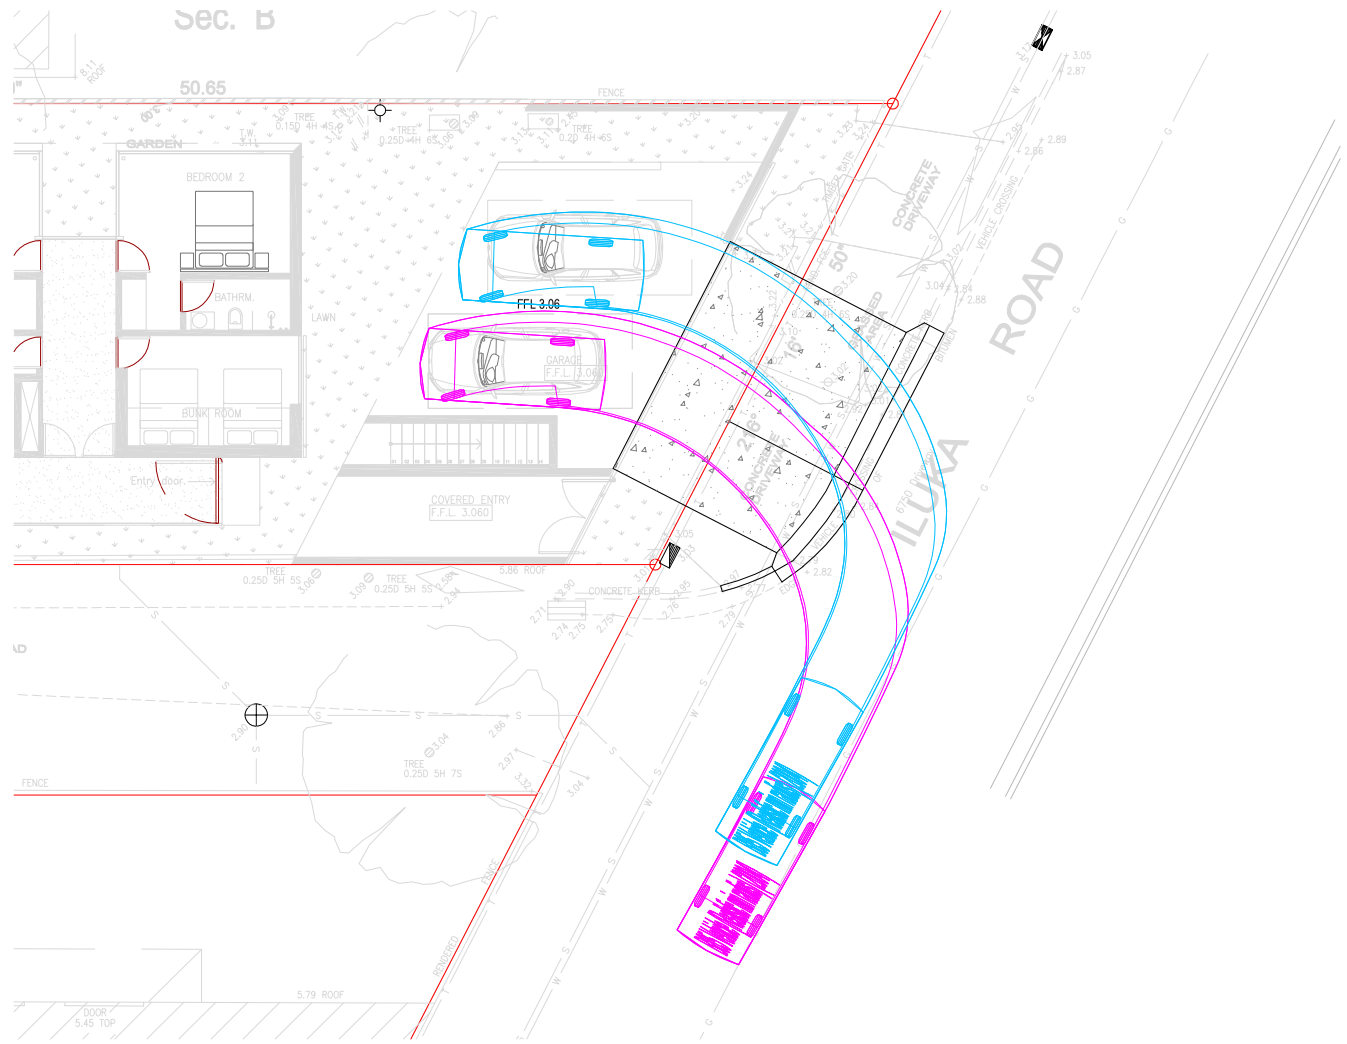

B85 VEHICLE TRACKING

SCALE 1:100

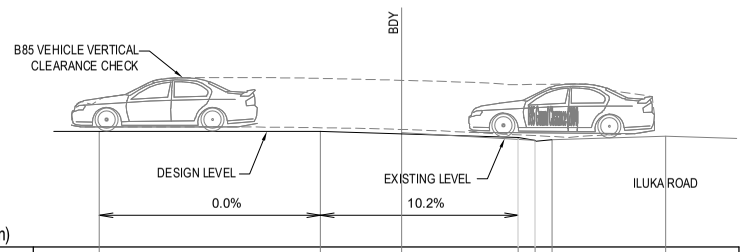

DATUM 0.0(m)

DESIGN LEVELS		3.06	3.06	2.98	2.90	2.80	2.84	
EXISTING		3.06	3.06	3.03	2.85	2.80	2.84	2.93
CHAINAGE (m)		8.00	2.15	0.00	-3.98	-3.98	-3.98	-6.98

DRIVEWAY PROFILE

SCALE 1:100

NOTE

1. LEVELS SHOWN ON PROFILE ARE INDICATIVE.
2. BEFORE MAKING CHANGES TO YOUR DRIVEWAY, AN APPLICATION FOR STREET LEVELS FORM MUST BE COMPLETED AND LODGED WITH COUNCIL BY MAIL, OR IN PERSON AT THE COUNCIL'S CUSTOMER SERVICE CENTRE WITH THE RELEVANT INSPECTION FEE LISTED IN COUNCIL'S FEES AND CHARGES. ONCE THIS APPLICATION HAS BEEN RECEIVED, COUNCIL'S DEVELOPMENT ENGINEERS WILL CARRY OUT AN INSPECTION OF THE DRIVEWAY AND ISSUE THE APPROPRIATE LEVELS. YOU MUST THEN BOOK AN INSPECTION WITH COUNCIL'S DEVELOPMENT ENGINEERING SECTION BEFORE LAYING THE FORMWORK. AN APPLICATION FOR STREET LEVELS WILL ONLY BE APPROVED WHEN REPLACING AN EXISTING CROSSING OR A CONDITION OF DEVELOPMENT CONSENT REQUIRES THE CONSTRUCTION OF A VEHICLE CROSSING.

WARNING

BEWARE OF UNDERGROUND SERVICES

THE LOCATIONS OF UNDERGROUND SERVICES ARE APPROXIMATE ONLY AND THEIR EXACT POSITION SHOULD BE PROVEN ON SITE. NO GUARANTEE IS GIVEN THAT ALL EXISTING SERVICES ARE SHOWN.

REVISIONS:

No.	REVISION DESCRIPTION	DRAWN	DATE
B	FOR APPROVAL	AH	24/10/21
A	FOR APPROVAL	AH	31/08/21

SCALE BAR

0 1 2 3 4 5m

SCALE 1:50

COPYRIGHT ©
THIS DRAWING IS COPYRIGHT AND THE PROPERTY OF AIDAN HOGAN. IT MUST NOT BE RETAINED, COPIED OR USED WITHOUT THE AUTHORITY OF AIDAN HOGAN.
DISCLAIMER
THIS DRAWING AND ITS CONTENTS ARE ELECTRONICALLY GENERATED, ARE CONFIDENTIAL AND MAY ONLY BE USED FOR THE PURPOSE FOR WHICH THEY WERE INTENDED. AIDAN HOGAN WILL NOT ACCEPT RESPONSIBILITY FOR ANY CONSEQUENCES ARISING FROM THE USE OF THE DRAWING FOR OTHER THAN IT'S INTENDED PURPOSE OR WHERE THE DRAWING HAS BEEN ALTERED, AMENDED OR CHANGED EITHER MANUALLY OR ELECTRONICALLY BY ANY THIRD PARTY.

NOTE
THIS IS AN UNCONTROLLED DOCUMENT ISSUED FOR INFORMATION PURPOSES ONLY, UNLESS SIGNED. FIGURED DIMENSIONS TAKE PRECEDENCE OVER SCALED. DO NOT SCALE REDUCED SIZE DRAWINGS. VERIFY DIMENSIONS PRIOR TO COMMENCING ANY ON-SITE OR OFF-SITE WORKS OR FABRICATION.
IF IN DOUBT - ASK.

CIVIL ENGINEER
AIDAN HOGAN B.Eng. CPEng, MIEAustralia
e: hoganaodan@gmail.com

ARCHITECT
GRAPHIO AM
SUITE 3.04, 56 BOWMAN STREET, PYRMONT, NSW 2009

PROJECT TITLE
102 ILUKA ROAD
PALM BEACH. NSW 2108

DRAWING TITLE
VEHICULAR CROSSING DETAILS

DRAWING STATUS
APPROVAL ISSUE
NOT TO BE USED FOR CONSTRUCTION

DESIGNER	SHEET SIZE	
AH	A1	
SCALE	PROJECT START DATE	
	AUG 2021	

JOB No.	DRAWING No.	REVISION
021007	C05	B