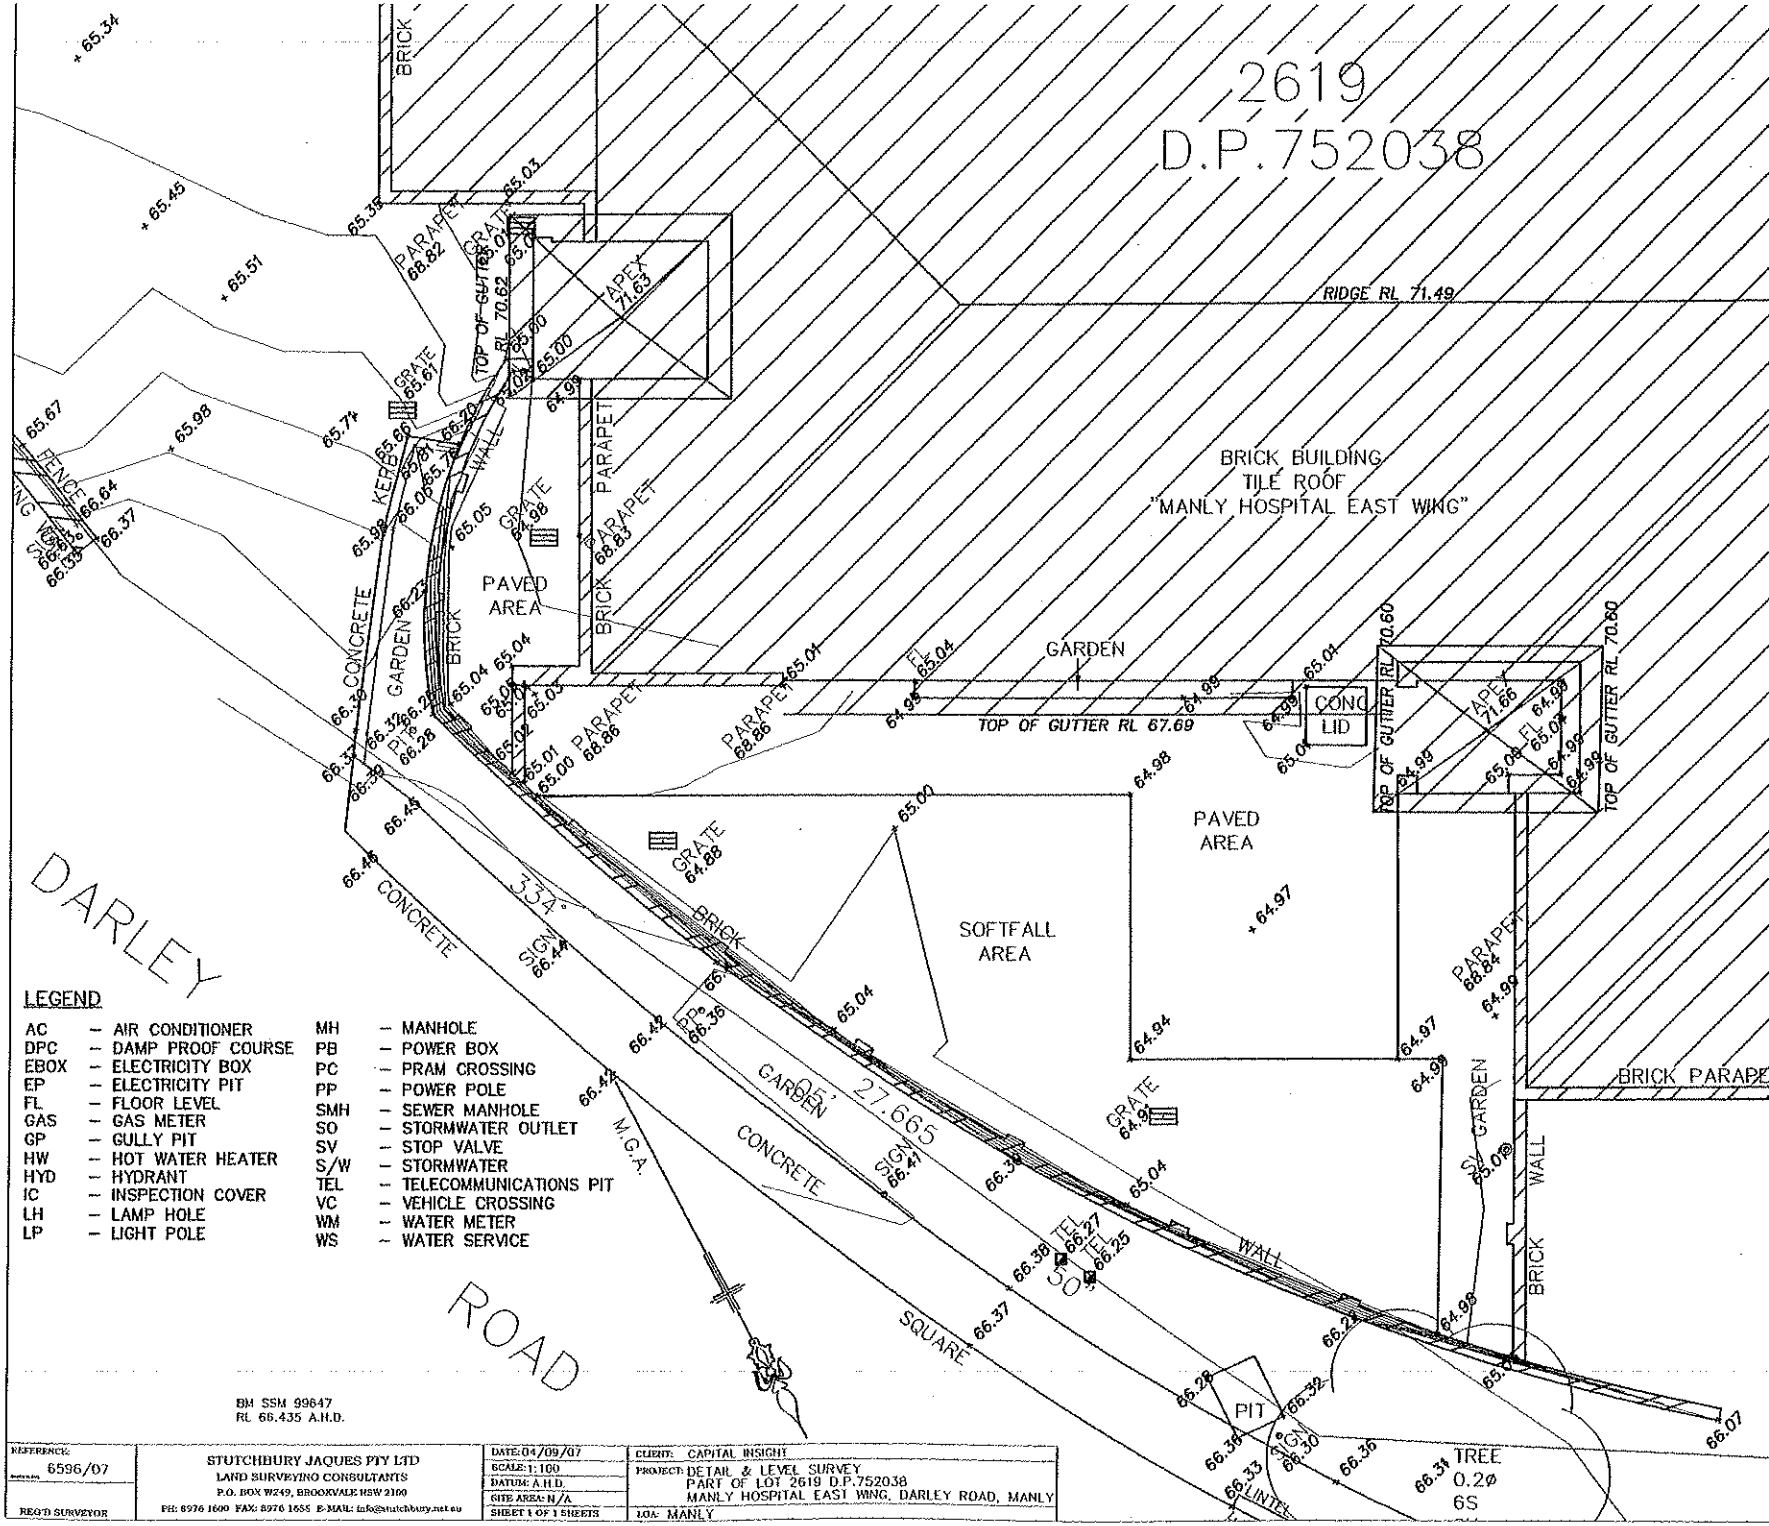


LEGEND

AC	– AIR CONDITIONER	MH	– MANHOLE
DPC	– DAMP PROOF COURSE	PB	– POWER BOX
EBOX	– ELECTRICITY BOX	PC	– PRAM CROSSING
EP	– ELECTRICITY PIT	PP	– POWER POLE
FL	– FLOOR LEVEL	SMH	– SEWER MANHOLE
GAS	– GAS METER	SO	– STORMWATER OUTLET
GP	– GULLY PIT	SV	– STOP VALVE
HW	– HOT WATER HEATER	S/W	– STORMWATER
HYD	– HYDRANT	TEL	– TELECOMMUNICATIONS PIT
IC	– INSPECTION COVER	VC	– VEHICLE CROSSING
LH	– LAMP HOLE	WM	– WATER METER
LP	– LIGHT POLE	WS	– WATER SERVICE

(C) Copyright Designinc Sydney Pty Limited

This drawing is protected by copyright. All rights reserved. Unless permitted under the Copyright Act 1968, no part of this drawing may in any form or by any means be reproduced, published, broadcast or transmitted without the prior written permission of the copyright owner.

Please note

If the Status of this drawing is not signed off for Construction it may be subject to change, alteration or amendment at the discretion of Designinc Sydney Pty Limited. If so, Designinc Sydney Pty Limited is not liable for any loss, damage, harm or injury whether special, consequential, direct or indirect, suffered by you or any other person as a result of your use of this drawing for construction purposes.

Figured dimensions take preference to scale readings. Verify all dimensions on site. Report any discrepancies to the contract administrator for decision before proceeding with the work.

N°.	DATE	REVISIONS	BY

BCA CONSULTANT	Davis Langdon Level 5, 100 Pacific Hwy, North Sydney, NSW 2060 Tel. (02) 9956 8822 Fax: (02) 9956 8848
DDA CONSULTANT	Bio-building Design Pty Ltd 3 Horne Street, Fairfield Ridge, NSW 2267 Tel. (02) 4751 1846 Fax: (02) 4751 7099
CIVIL STRUCTURAL CONSULTANT	Woolacotts. 24 Broughton Road, Artarmon, NSW 2064 Tel. (02) 8413 1399 Fax: (02) 8413 1132
SERVICES CONSULTANT	ITC GROUP Pty Ltd Level 7, 33 York St, Sydney, NSW 2000 Tel. (02) 9495 8100 Fax: (02) 9495 8111

Designinc Sydney PTY LIMITED ACN 003080820
77 PACIFIC HIGHWAY NORTH SYDNEY
NSW SOUTH WALES 2060 AUSTRALIA
PO BOX 651 NORTH SYDNEY NSW 2059
TELEPHONE +612 9957 5401 FACSIMILE +612 9957 4259
www.designinc.com.au EMAIL sydney@designinc.com.au
Architecture Urban Design Landscape Interiors

PRINCIPAL: NSW HEALTH

CLIENT: Northern Sydney Central Coast AHS

PROJECT: Manly Hospital
Psycho Geriatric Ward
Lot 2619
D.P. 752038

TITLE: Survey Plan

DRAWING STATUS	REVIEWED BY	SIGNATURE	DATE
PRELIMINARY			
FOR INFORMATION ONLY			
FOR D.A. APPROVAL			
CONSTRUCTION CERTIFICATE			
FOR TENDER			
FOR CONSTRUCTION			
AS BUILT DOCUMENT			

DRAWN BY	E.S.
SCALES	1:100 @ A3
PLOT DATE:	07/08/09
JOB N°.	280300
DWG/REV N°.	DA-01

QUALITY CERTIFIED ISO 9001 Completion of the Drawing Status is evidence the design has been verified as conforming to the requirements of the Project M.S. Plan. Initialing the "Drawn By" box confirms that this drawing has been prepared in conformity with Designinc Sydney M.S. procedures

FOR DA

REFERENCE: 6596/07	STUTCHBURY JAQUES PTY LTD LAND SURVEYING CONSULTANTS P.O. BOX W249, BROOKVALE NSW 2100 PH: 8976 1600 FAX: 8976 1655 E-MAIL: info@stutchbury.net.au	DATE: 04/09/07 SCALE: 1:100 DATUM: A.H.D. SITE AREA: N/A SHEET 1 OF 1 SHEETS	CLIENT: CAPITAL INSIGHT PROJECT: DETAIL & LEVEL SURVEY PART OF LOT 2619 D.P.752038 MANLY HOSPITAL EAST WING, DARLEY ROAD, MANLY LGA: MANLY
REG'D SURVEYOR			