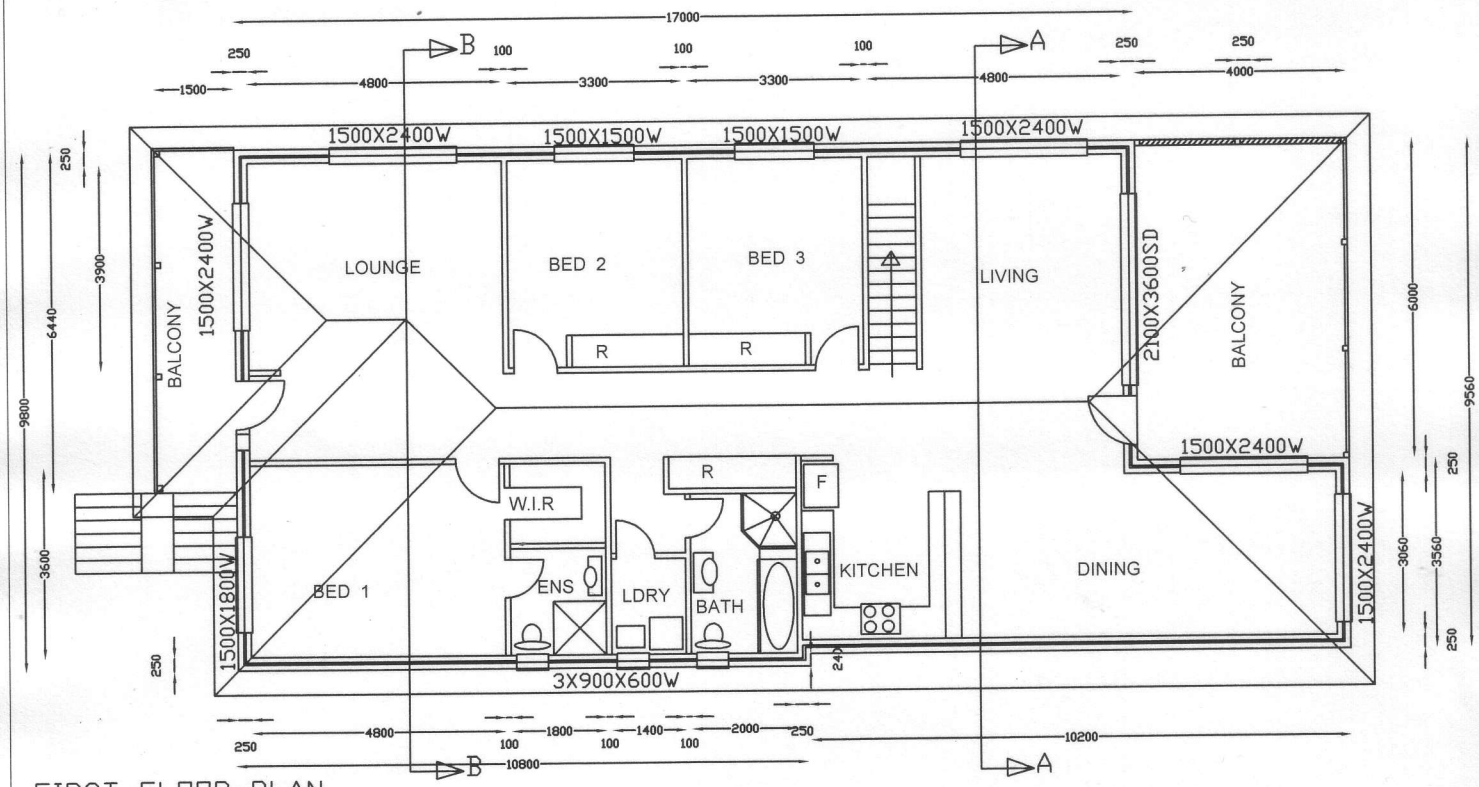

FIRST FLOOR PLAN

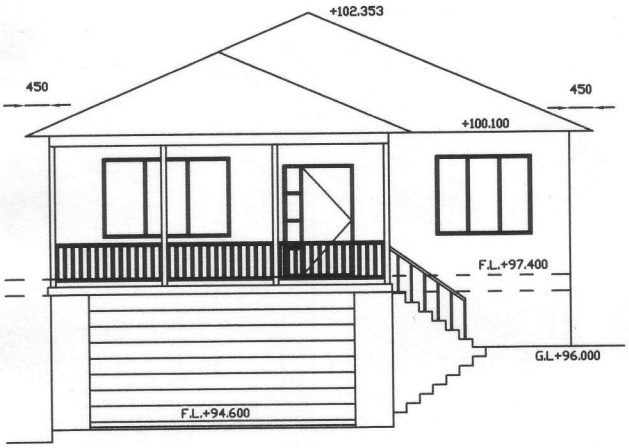

WEST ELEVATION

EAST ELEVATION

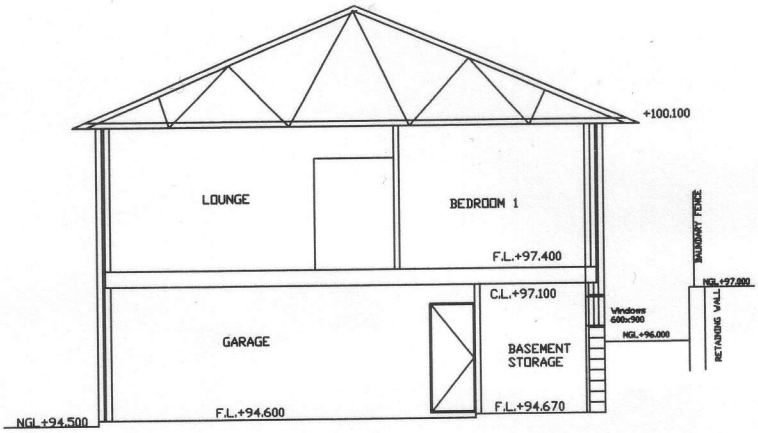

SECTION B-B

PROPOSED BASEMENT STORAGE
SCALE 1:100, APRIL 2011, PAGE 2
6 CLONTARF STREET, SEAFORTH