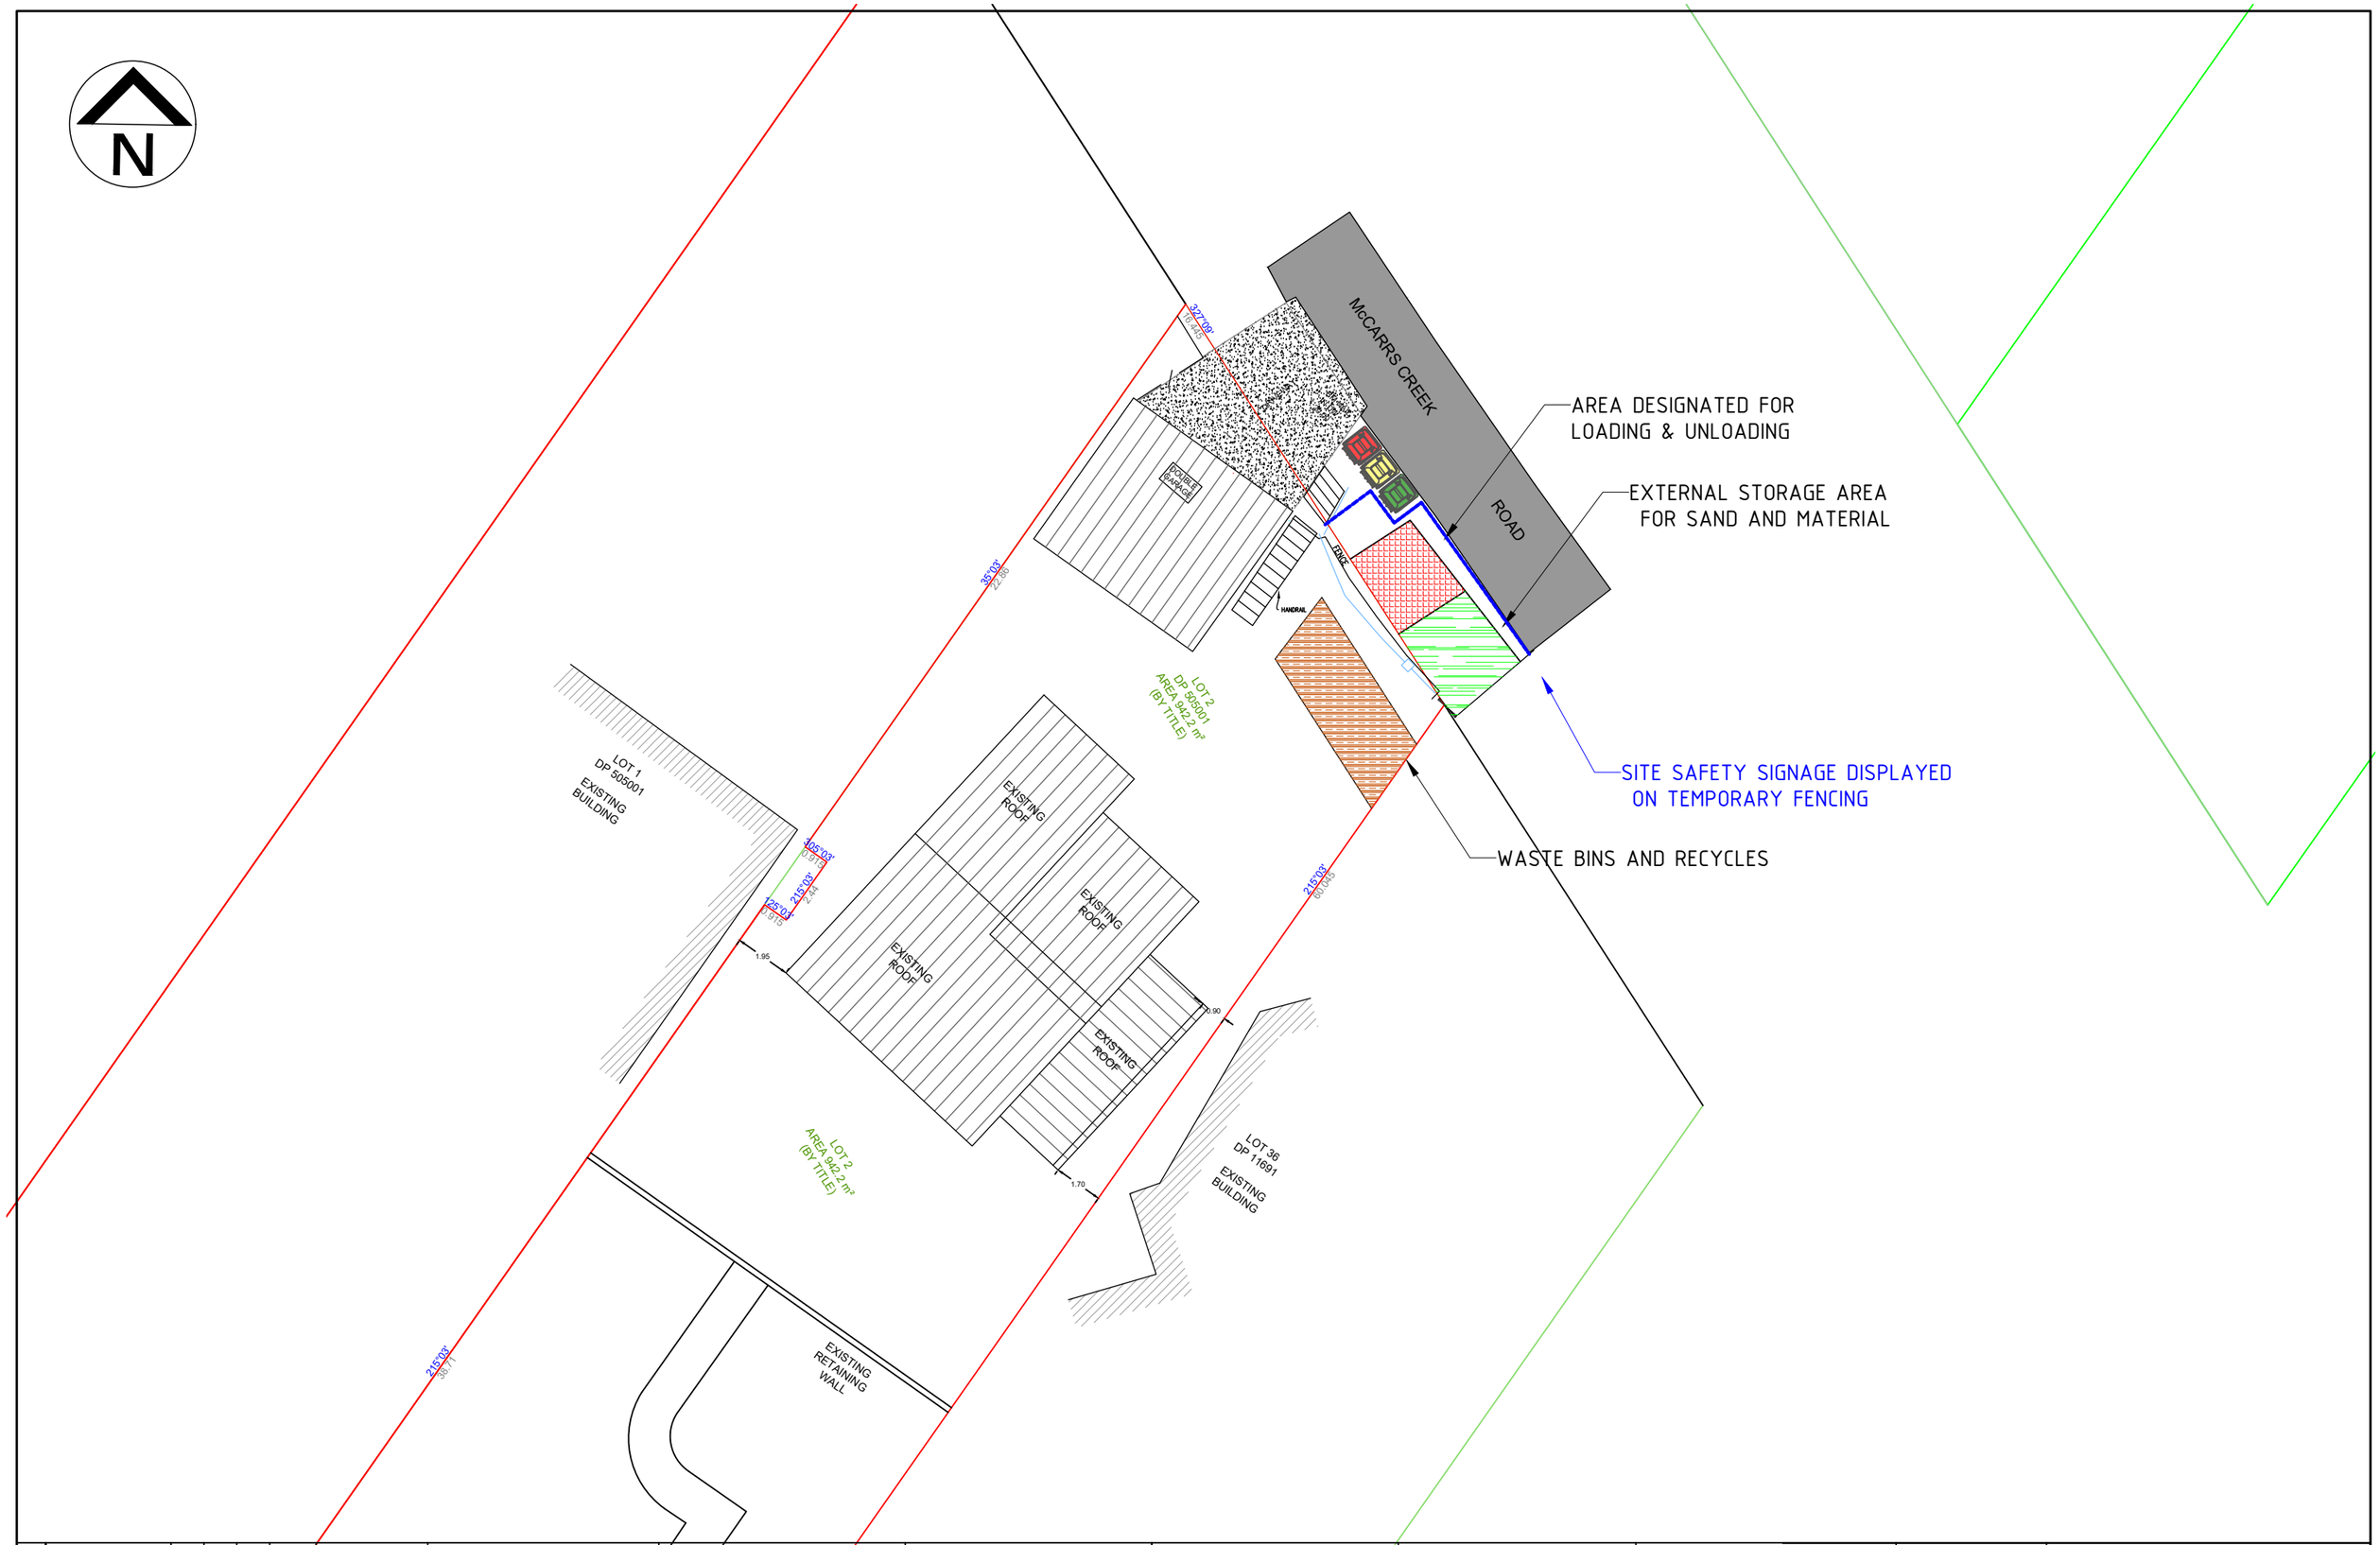

REV	DESCRIPTION	ISSUED	VER'D	APP'D	DATE	
1	ISSUED FOR REVIWING					NOT FOR CONSTRUCTION
2	RE-ISSUED FOR REVIWING					
3	RE-ISSUED FOR REVIWING					
4	ISSUED FOR CC & CDC					
5	ISSUED FOR TENDER					
6	RE-ISSUED FOR TENDER					

THIS WORK IS THE PROPERTY OF "IA ENGINEERING & CONSULTANCY PTY LTD" AND IS PROTECTED BY COPYRIGHT. THE CONTENT AND INFORMATION HEREIN ARE CONFIDENTIAL AND MAY NOT BE COPIED, USED, OR DISCLOSED WITHOUT THE EXPRESS WRITTEN PERMISSION OF IA ENGINEERING & CONSULTANCY PTY LTD, AND ONLY IN ACCORDANCE WITH THE CONDITIONS SPECIFIED IN THAT AUTHORIZATION.

BUILDER

DRAWINGS NOT TO BE USED FOR CONSTRUCTION UNLESS VERIFICATION SIGNATURE HAS BEEN ADDED

ARCHITECT

THE COPYRIGHT OF THIS DRAWING REMAINS WITH IA ENGINEERING & CONSULTANCY PTY LTD

ALL SETOUT TO ARCHITECT'S DRAWINGS. DIMENSIONS TO BE VERIFIED WITH ARCHITECT AND BUILDER BEFORE COMMENCING SHOP DRAWINGS OR SITE WORK. "IA" ACCEPTS NO RESPONSIBILITY FOR THE USABILITY, COMPLETENESS OR SCALE OF DRAWINGS TRANSFERRED ELECTRONICALLY.

0 200 400 600 800 1000

PROJECT

RETAINING WALL FOR 78 McCARRS CREEK RD, CHURCH POINT NSW 2105

DRAWING TITLE

WASTE MANAGEMENT PLAN

CERTIFICATE NUMBER: IA24-CER0849

JOB NUMBER **IA24-STR032**

DRAWING NUMBER **S09**

REVISION **1**

DRAWING SHEET SIZE = A3

SYDNEY
13 DAPHNE, CASTLE HILLS, 2154
EMAIL: INFO@IA-ENGINEERING.AU
ABN 85 675 677 513