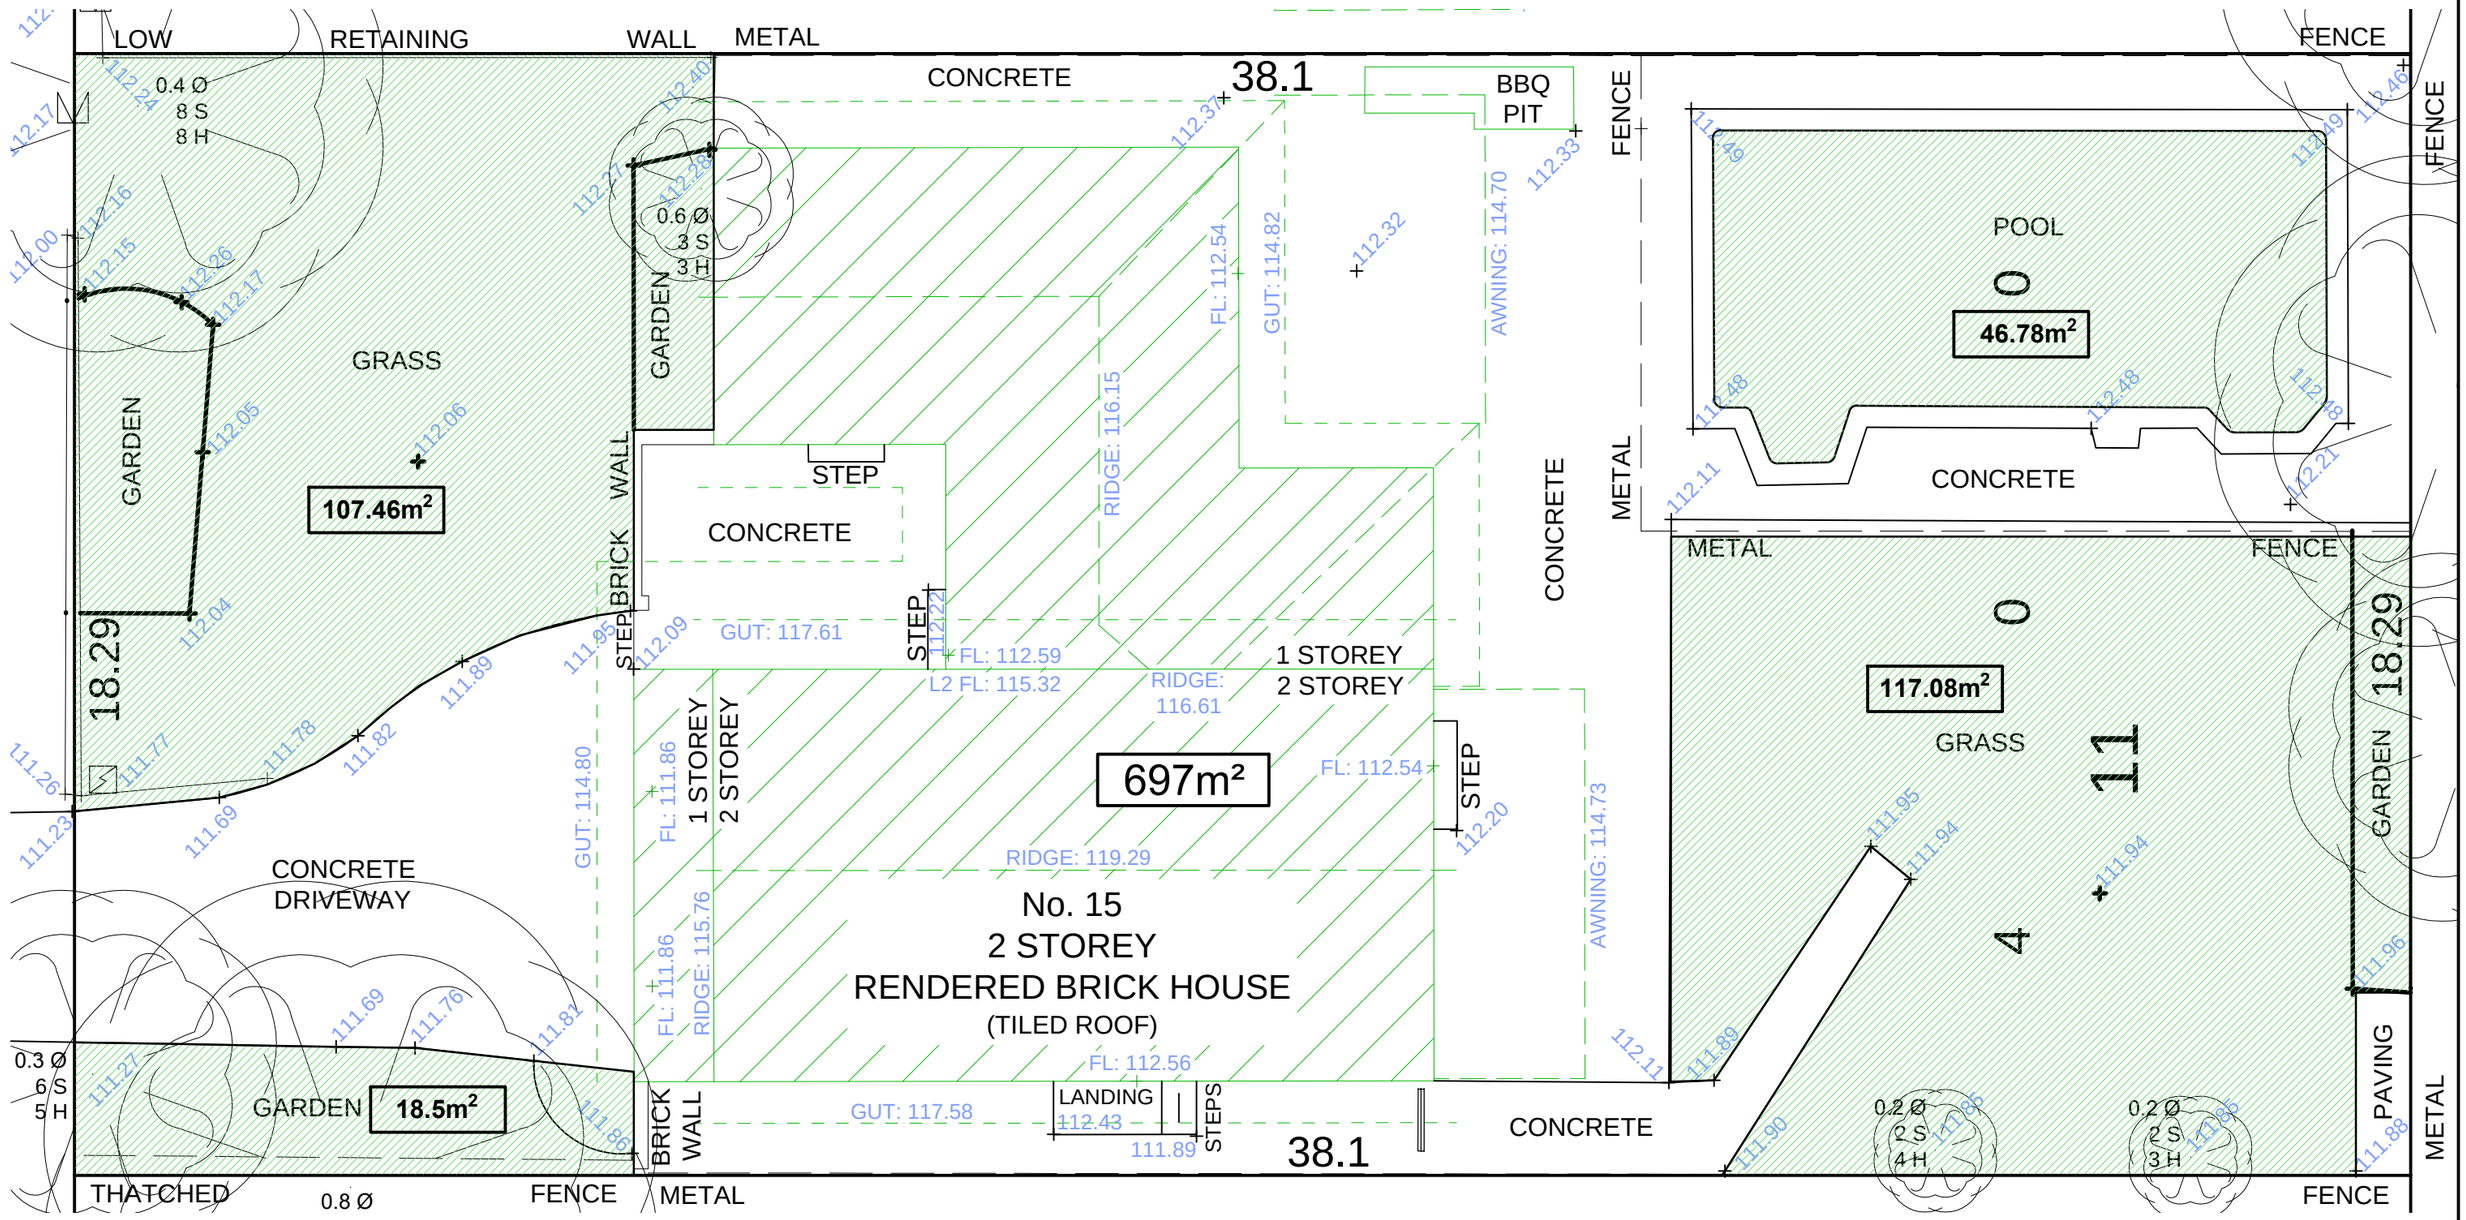

LANDSCAPED AREA

SITE AREA: 697M²
LANDSCAPED AREA REQUIRED: 40% OF SITE AREA
TOTAL LANDSCAPED AREA (EXISTING): 289.82M² 41.6% OF SITE AREA
TOTAL LANDSCAPED AREA (PROPOSED): 294.56M² 42.3% OF SITE AREA
COMPLIANT WITH WARRINGAH DCP2011 CONTROLS

leung architects

LANDSCAPED AREA CALCULATION - EXISTING

15 MAITLAND STREET, DAVIDSON

SCALE 1.100@A3
16.05.2019

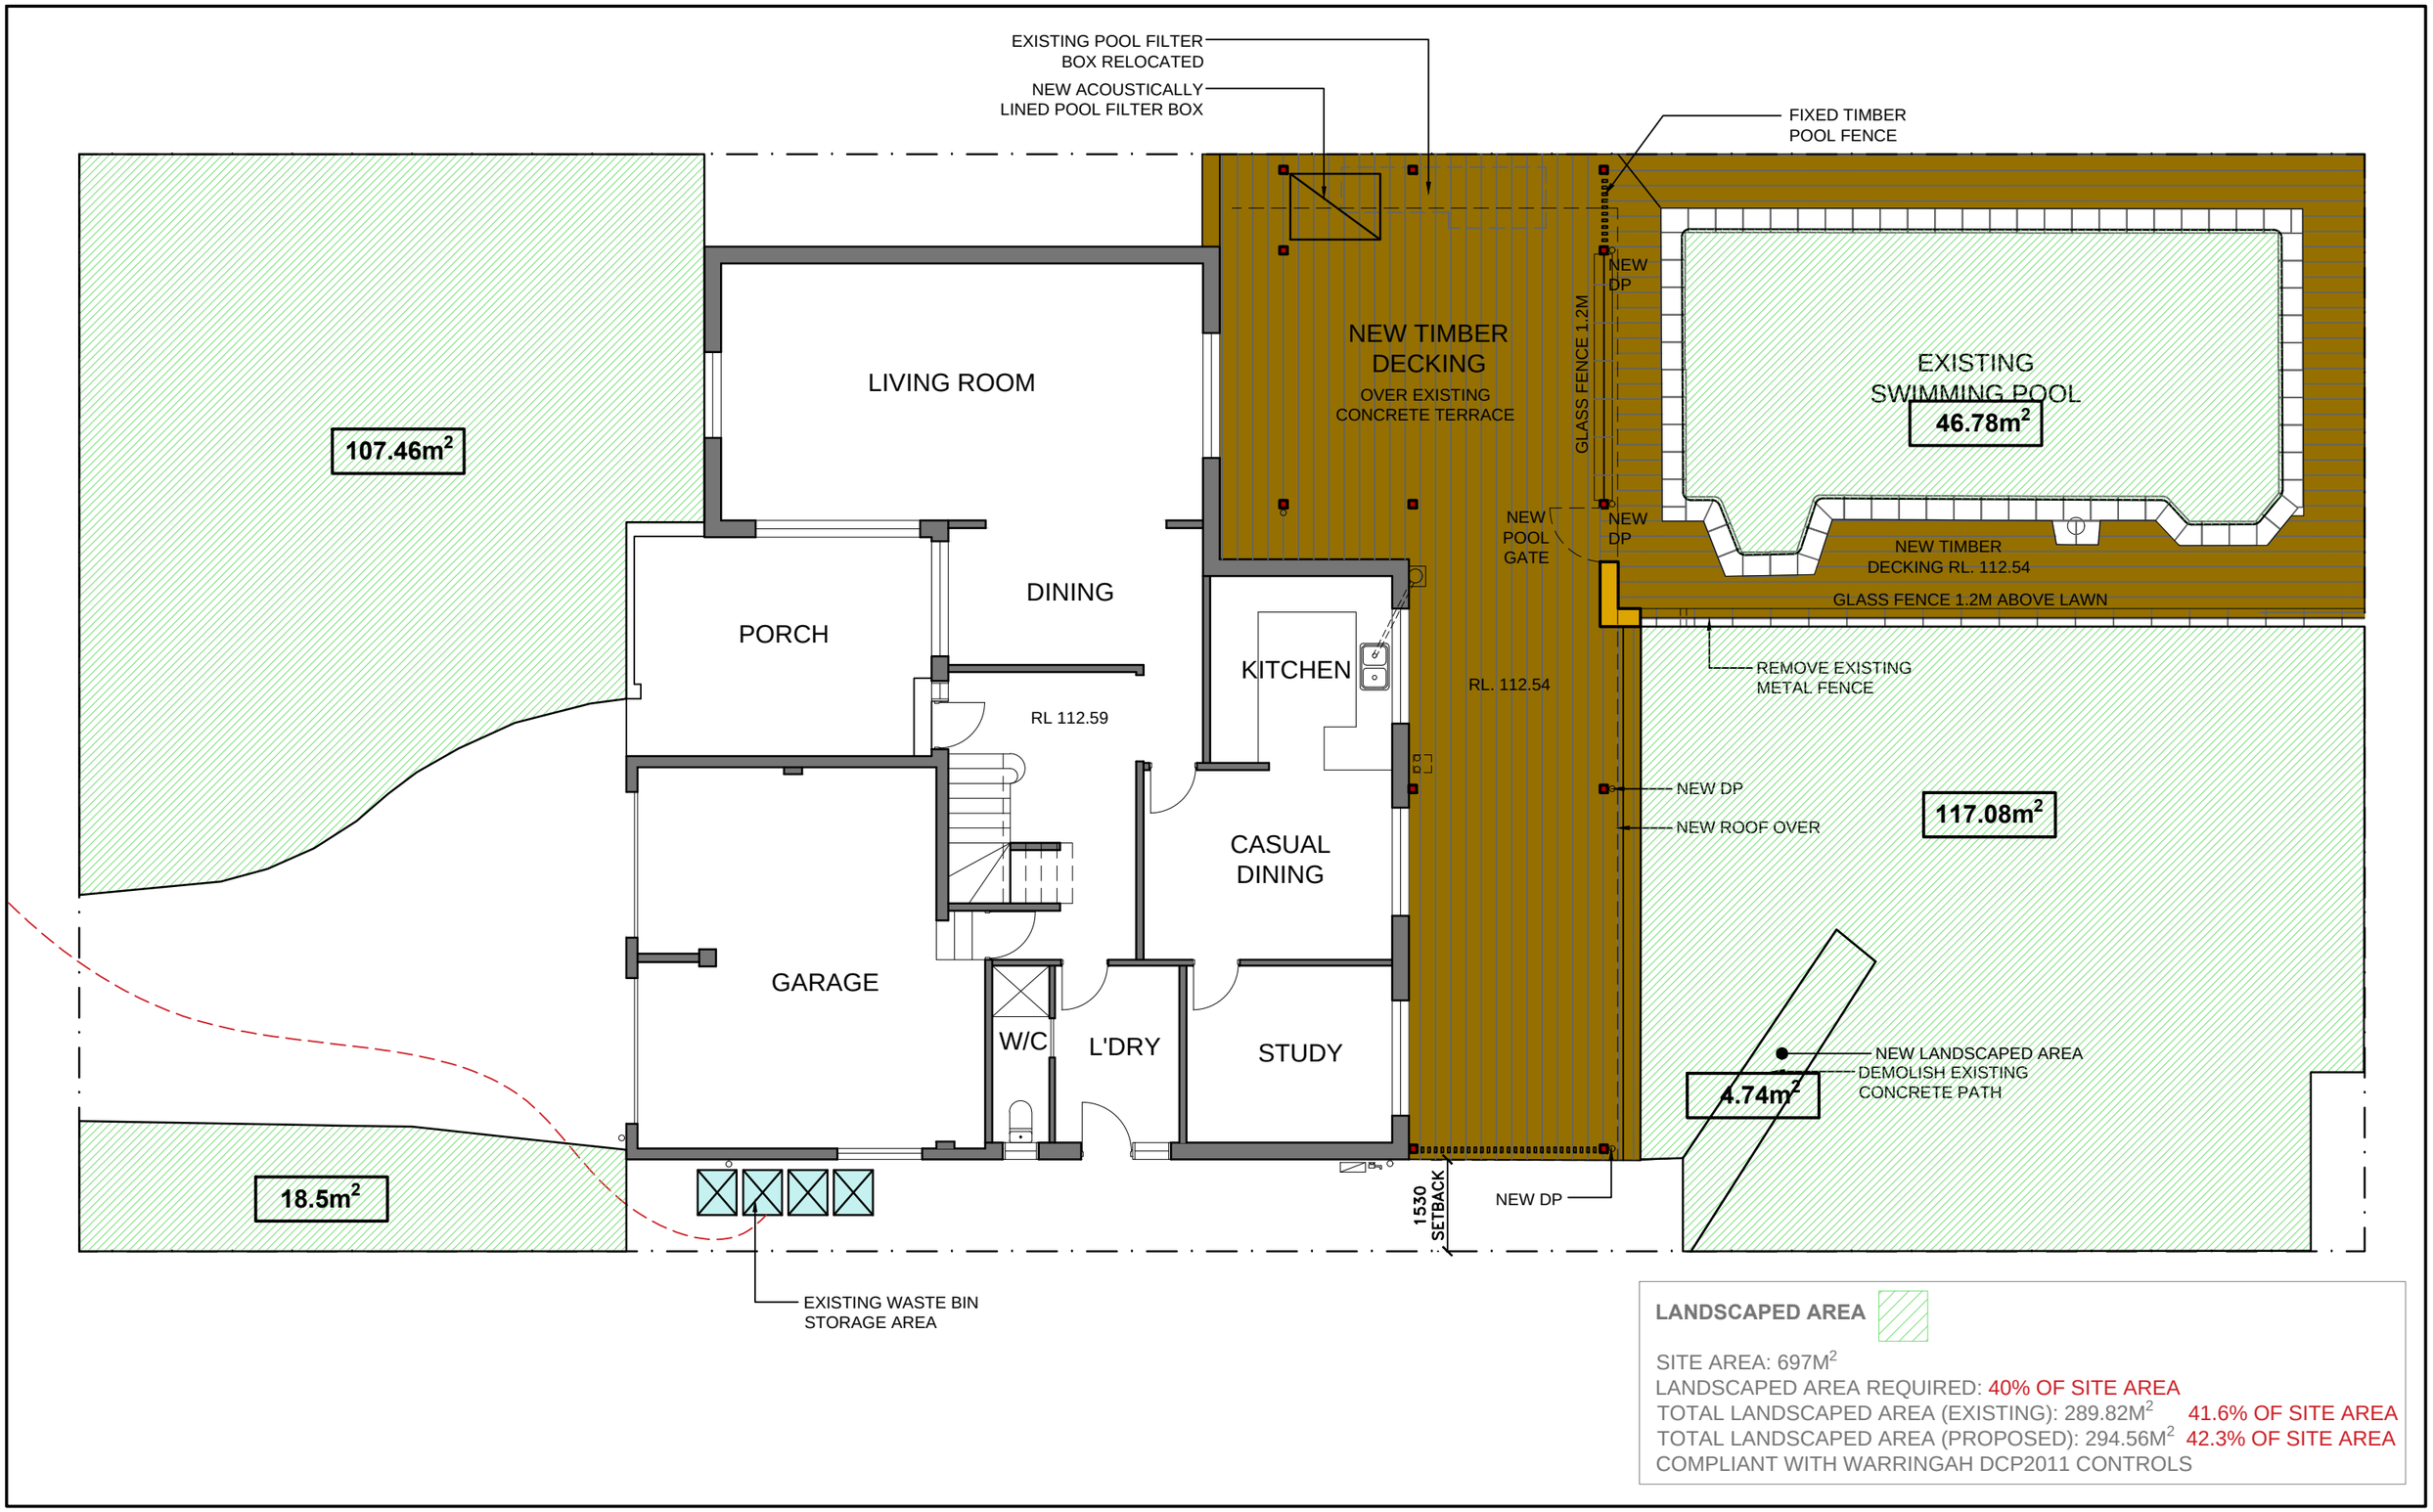

LANDSCAPED AREA

SITE AREA: 697M^2
LANDSCAPED AREA REQUIRED: 40% OF SITE AREA
TOTAL LANDSCAPED AREA (EXISTING): 289.82M^2 41.6% OF SITE AREA
TOTAL LANDSCAPED AREA (PROPOSED): 294.56M^2 42.3% OF SITE AREA
COMPLIANT WITH WARRINGAH DCP2011 CONTROLS

leung architects

LANDSCAPED AREA CALCULATION - PROPOSED

15 MAITLAND STREET, DAVIDSON

SCALE 1.100@A3
16.05.2019