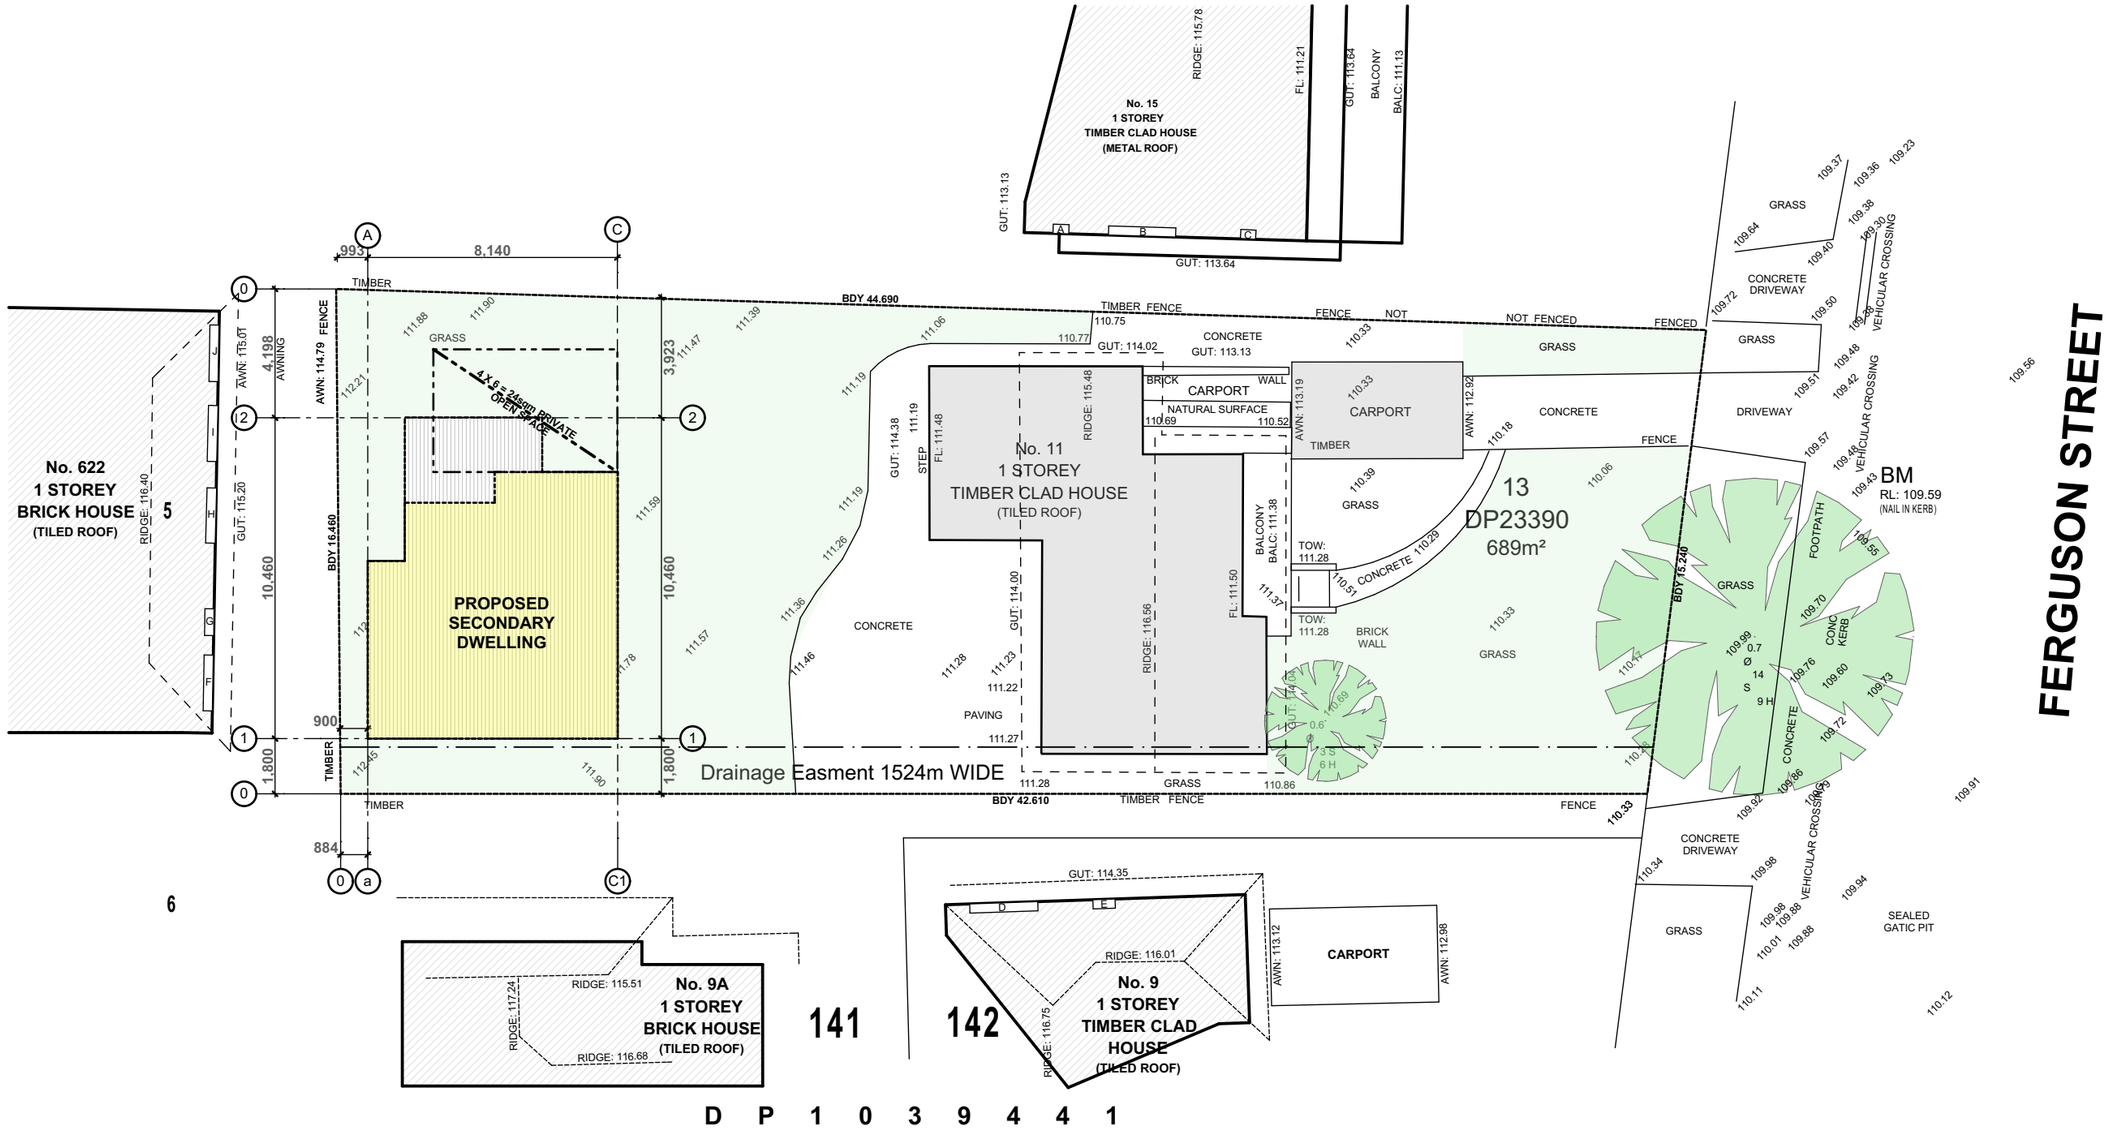

1 SITE PLAN
1:200

NOT FOR CONSTRUCTION

CLIENT	DRAWING	ARCHITECT	REVISION	DESCRIPTION	DATE	SCALE	DRAWN	CHECKED	DATE
Mr L. BOGHOSSIAN Lot : 13 , DP : 23390 11 FERGUSON STREET , FORESTVILLE NSW	LOGO General Arrangements **NOTIFICATION PLAN**	PLANNING / DESIGN / ARCHITECTURE MR SHADY CHAHINE SEPTIMUS AVE PUNCHBOWL NSW 2196 M 0416 108 417 E shady.chahine@optusnet.com.au A.C.N. 104 476 833	A	ISSUE FOR DEVELOPMENT APPROVAL	23.12.19	1:200	SC	SC	23.12.19
PROJECT						**PROJECT No**		**DRAWING No**	**REVISION**
DEVELOPMENT APPLICATION PROPOSED SINGLE DWELLING , SECONDARY DWELLING , SWIMMING POOL AND LANDSCAPING Lot : 13 , DP : 23390 11 FERGUSON STREET , FORESTVILLE NSW	A2					19-110		**DA1000**	**A**