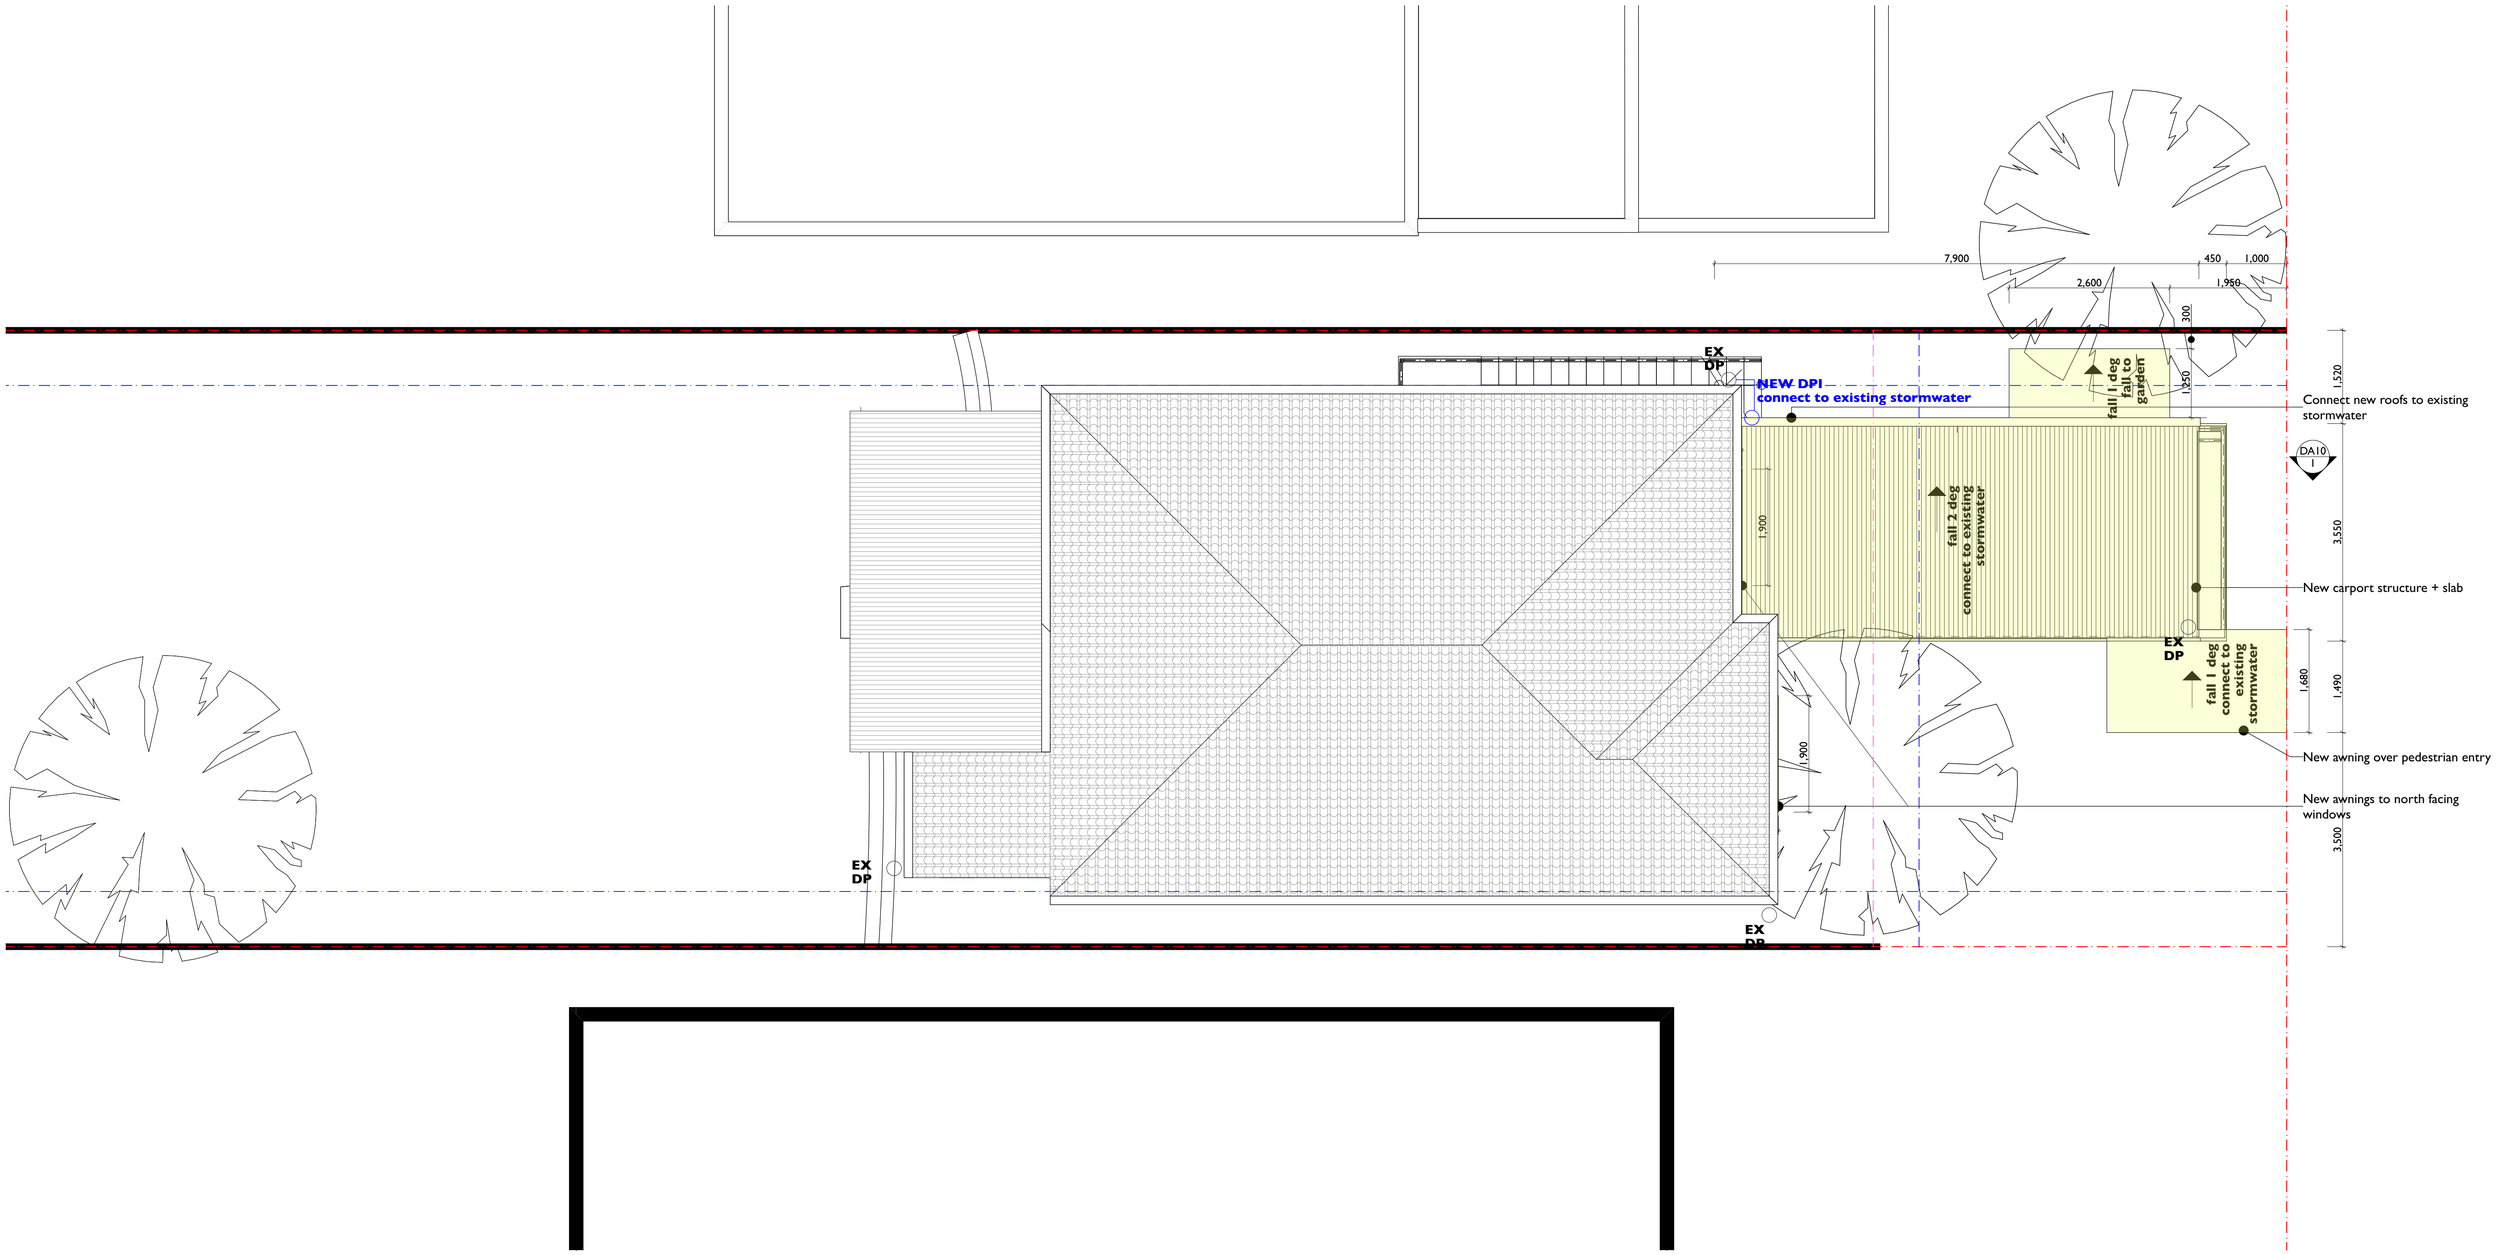

Bastian Architecture

Scale
0 1 2 3 4 5m **1:50 @ A1**
0 2 4 6 8 10m **1:100 @ A3**

N **PROJECT NORTH**

BASTIAN ARCHITECTURE PTY LTD
Nominated Architect: Josephine Bastian
Architect's Registration Number: 8900

GPO BOX 3862 Manly NSW 2088 Australia **P** 0402211984 **E** jo@bastianarchitecture.com **W** www.bastianarchitecture.com
ABN 96 626 022 008

General Notes:
© COPYRIGHT 2021 All rights reserved. No part of this design + documentation or all works executed from this design may be reproduced or transmitted in any form or by any means without written permission from Bastian Architecture Pty Ltd. Do not scale drawings. Check all dimensions on site. Report all discrepancies to the Architect. All work to comply with statutory requirements.

Key
- demo
- new brick walls
- new stud walls
- new concrete
- new full height joinery
- boundary
- new work

al	aluminium	**dwrs**	drawers	**pbd**	plasterboard	**tb**	timber floor boards
arc	architrave	**eg**	eaves gutter	**pf**	paint finish	**van**	vanity
bdy	boundary	**exg**	existing	**rl**	reduced level	**w**	window
br	brick	**fb**	face brick	**rh**	rangehood		
bsn	basin	**ffl**	finished floor level	**rt**	roof tile		
c	concrete	**g**	glass	**s**	steel		
cfc	compressed fibre cement	**hws**	hot water system	**sc**	steel column		
cos	check on site	**j**	joinery finish	**shw**	shower		
ct	ceramic tile	**mix**	mixer	**sk**	skirting		
d	door	**ms**	metal sheet	**snk**	sink		
dp	downpipe	**n**	new	**st**	stone		
				t	timber		

RevID	Issue Name	Date
02	DA Issue 02	30/3/21
01	DA ISSUE	19/3/21

CURL CURL HOUSE
42 ADAMS STREET CURL CURL NSW 2096 Australia
for
Steve + Abby Bastian
PLAN - STORMWATER

PROJECT NO.	STAGE	DRAWING NO.	REVISION
2005	**B.1**	**DA11**	**02**