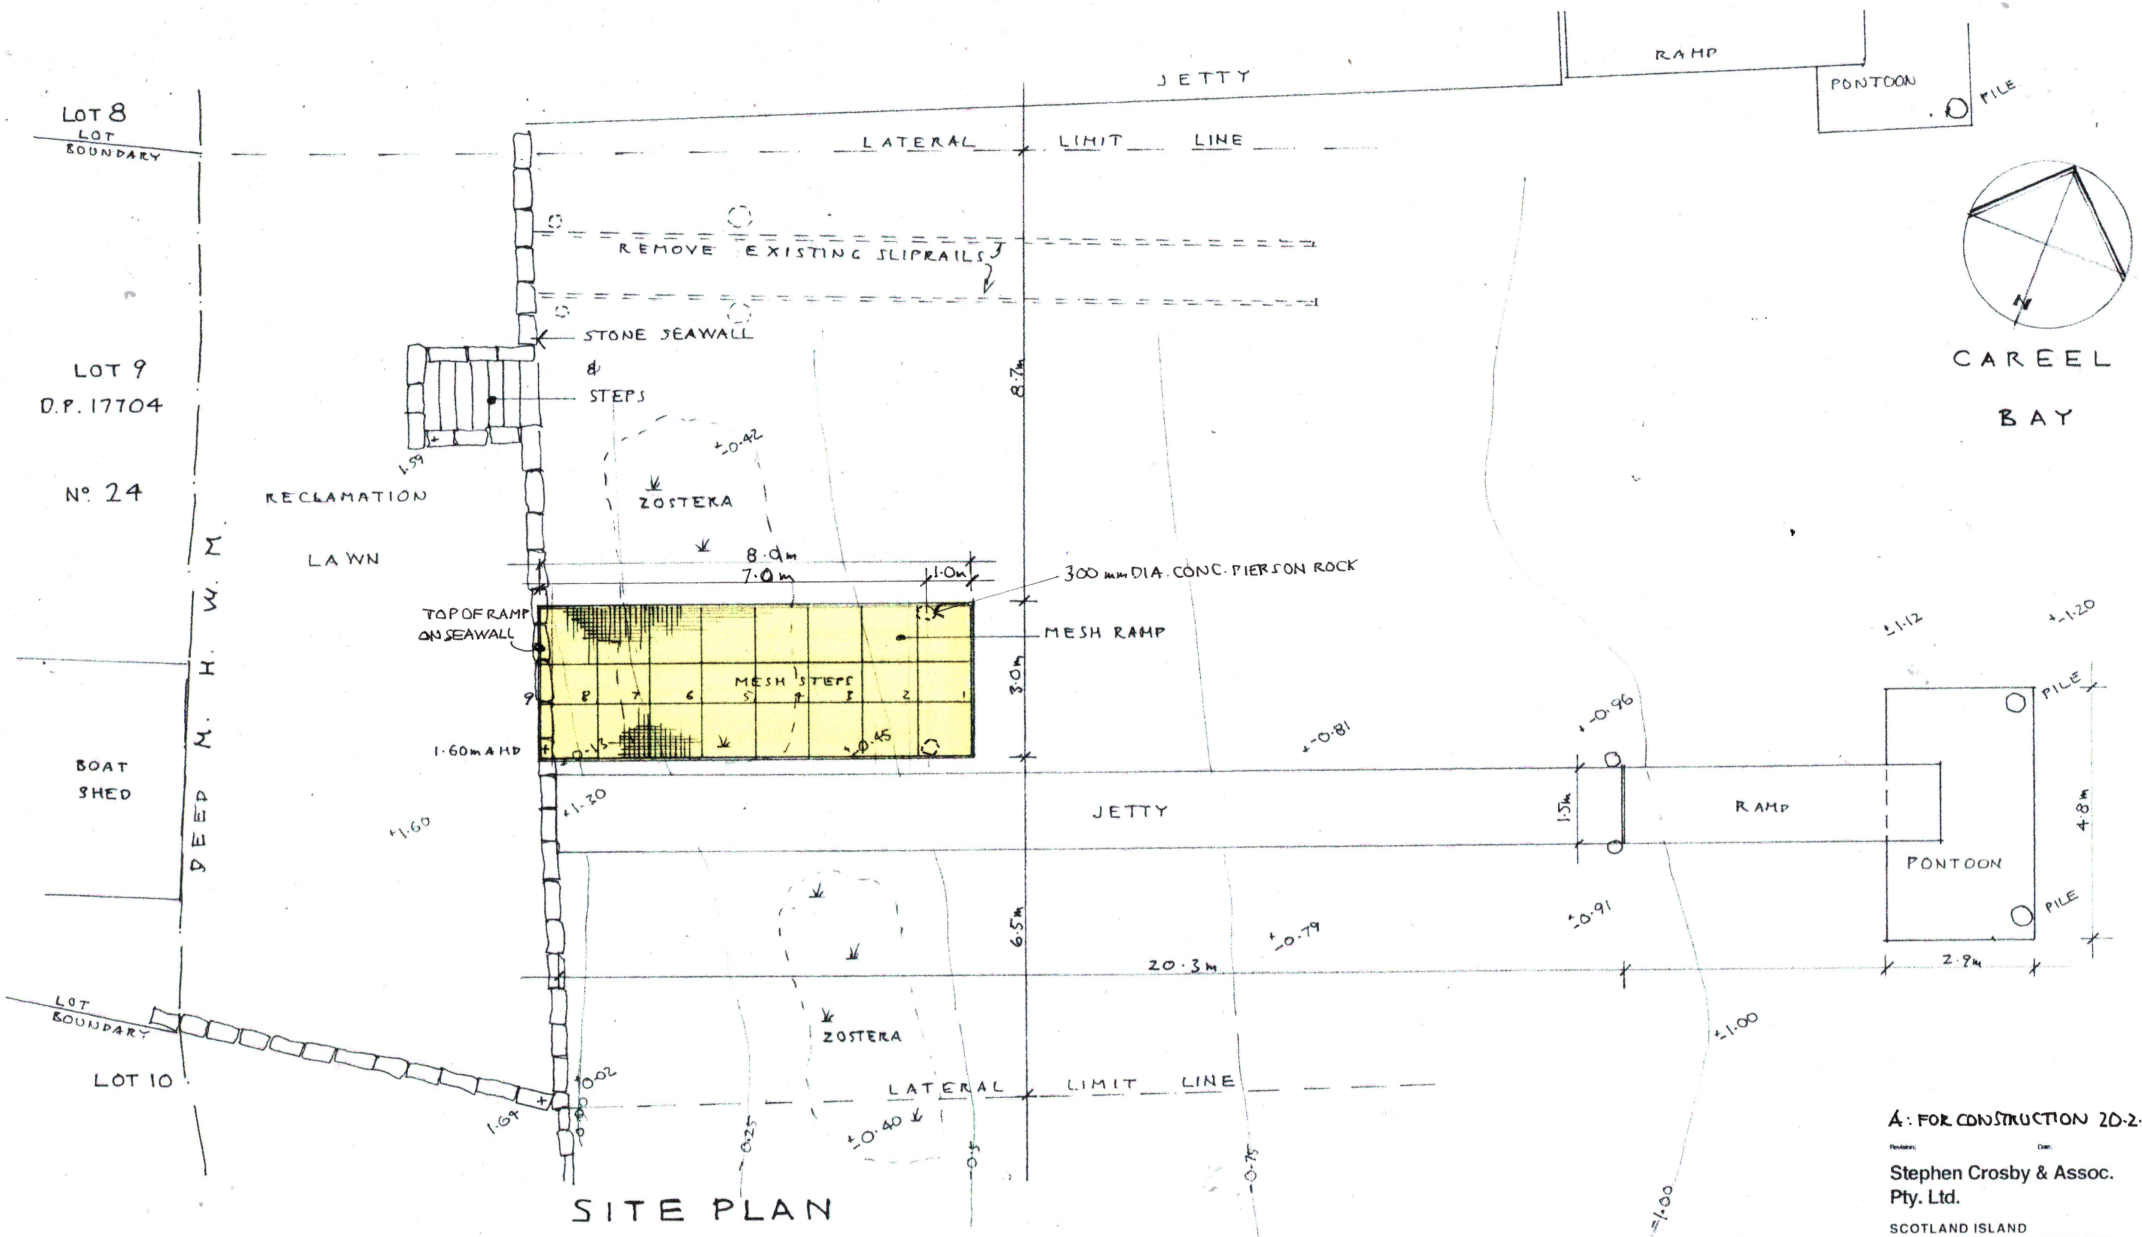

SITE PLAN

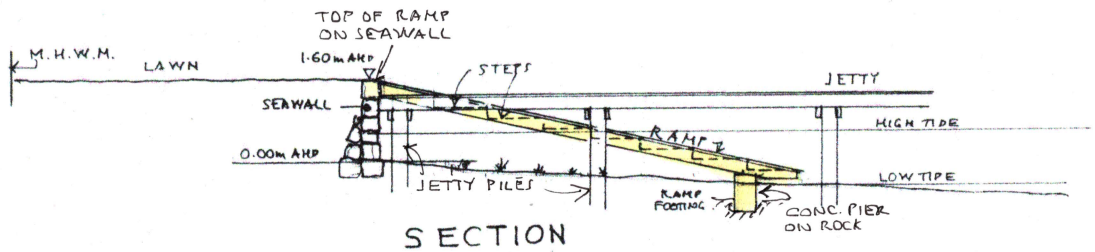

SECTION

A: FOR CONSTRUCTION 20-2-24

Revision: Date:

Stephen Crosby & Assoc. Pty. Ltd.

SCOTLAND ISLAND
PO Box 204 Church Pt. NSW 2105
M: 0409 047 513 E: scrosby@internode.on.net

Drawing

SITE PLAN & SECTION

Scale	1 : 100 AT A3
Date	OCTOBER 2022
Drawn	S.C.
Drawing Number	2082 - DA 01 A

Job

SKID RAMP & STEPS

24 CABARITA RD.
AVALON, NSW
Lot 9 D.P. 17704

For P. MACDIARMID