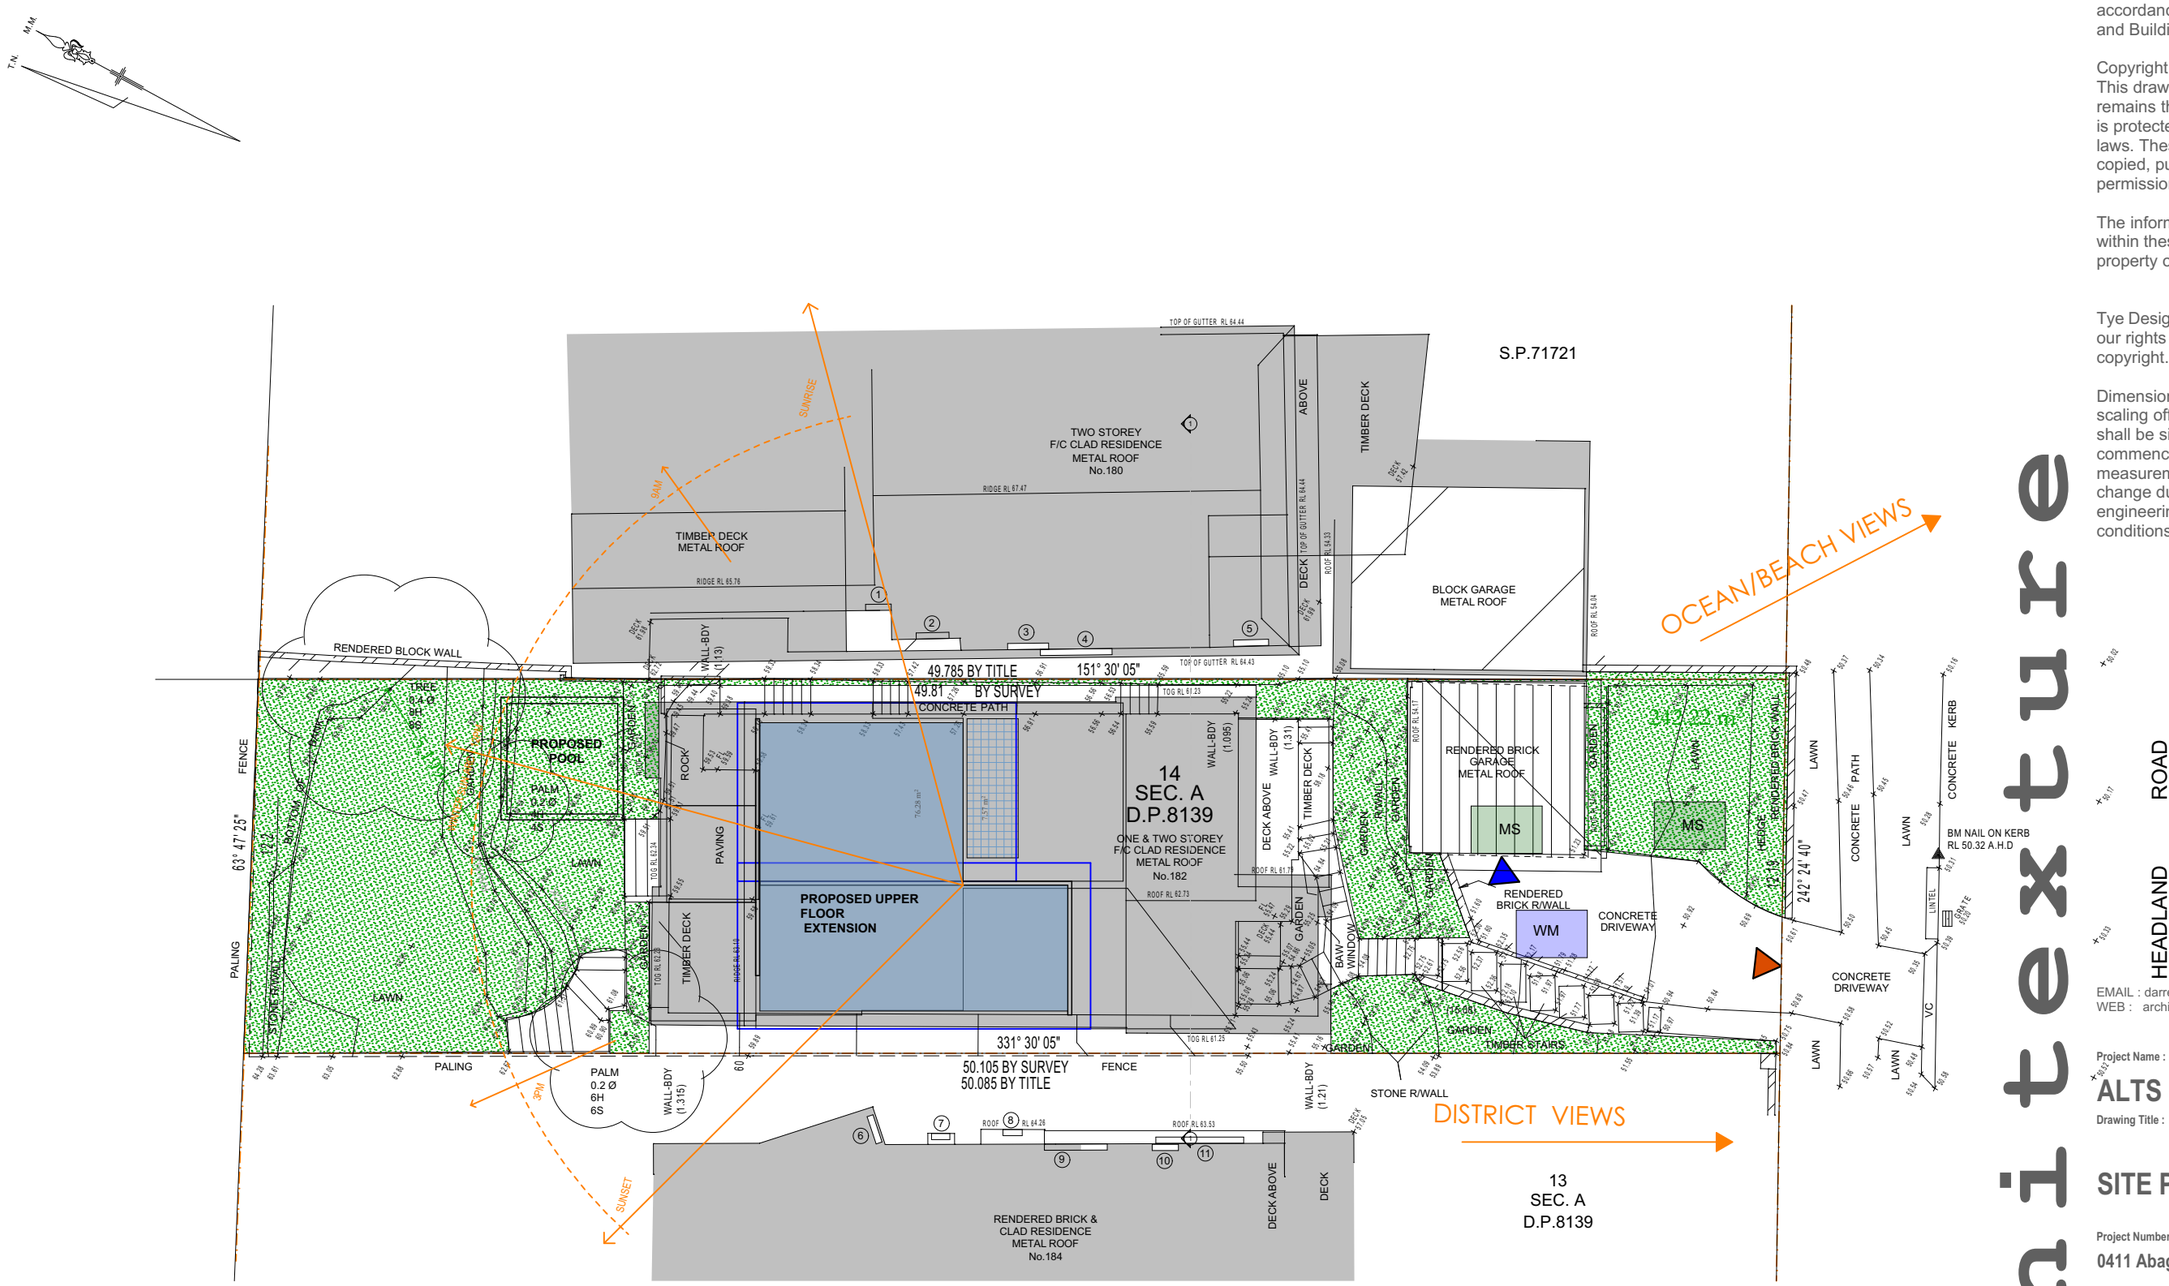

LEGEND

P — PROPOSED	EXISTING LEVELS
LOS — LANDSCAPE OPEN SPACE	CAR ENTRY POINT
ED — EXISTING DWELLING	GARAGE ENTRY POINT
MS — MATERIAL STOCKPILE	BOUNDARY
WM — WASTE MANAGEMENT	

All construction work to be performed in accordance with Australian Standards and Building Code of Australia 2023.

Copyright: Tye Design reserve all rights. This drawing and Council approval remains the property of Tye Design and is protected by international copyright laws. These drawings may not be copied, publicised or used without permission of Tye Design.

The information and ideas contained within these drawings is the intellectual property of Darren Tye.

Tye Design will be viligant in enforcing our rights in regards to breaches of copyright.

Dimensions shall not be obtained by scaling off drawings. All dimensions shall be site checked prior to commencement of works. All measurements on plans are subject to change due to site variances, engineering requirements and Council conditions.

Architexture

EMAIL : darren@archi-texture.com.au
WEB : archi-texture.com.au

Project Name :
ALTS & ADS

Drawing Title :
SITE PLAN

Project Number:
0411 Abagian 2B

Client Name :
Abagian

Client Address :
182 Headland Rd North Curl Curl

Architect:
Darren Tye

Status :
Development Application

Plot Date :
Friday, 14 June 2024

File Location:
2023 Abagian DA2.pln

Scale : 1:100 @ A3

Drawing No. : 06

Architexture