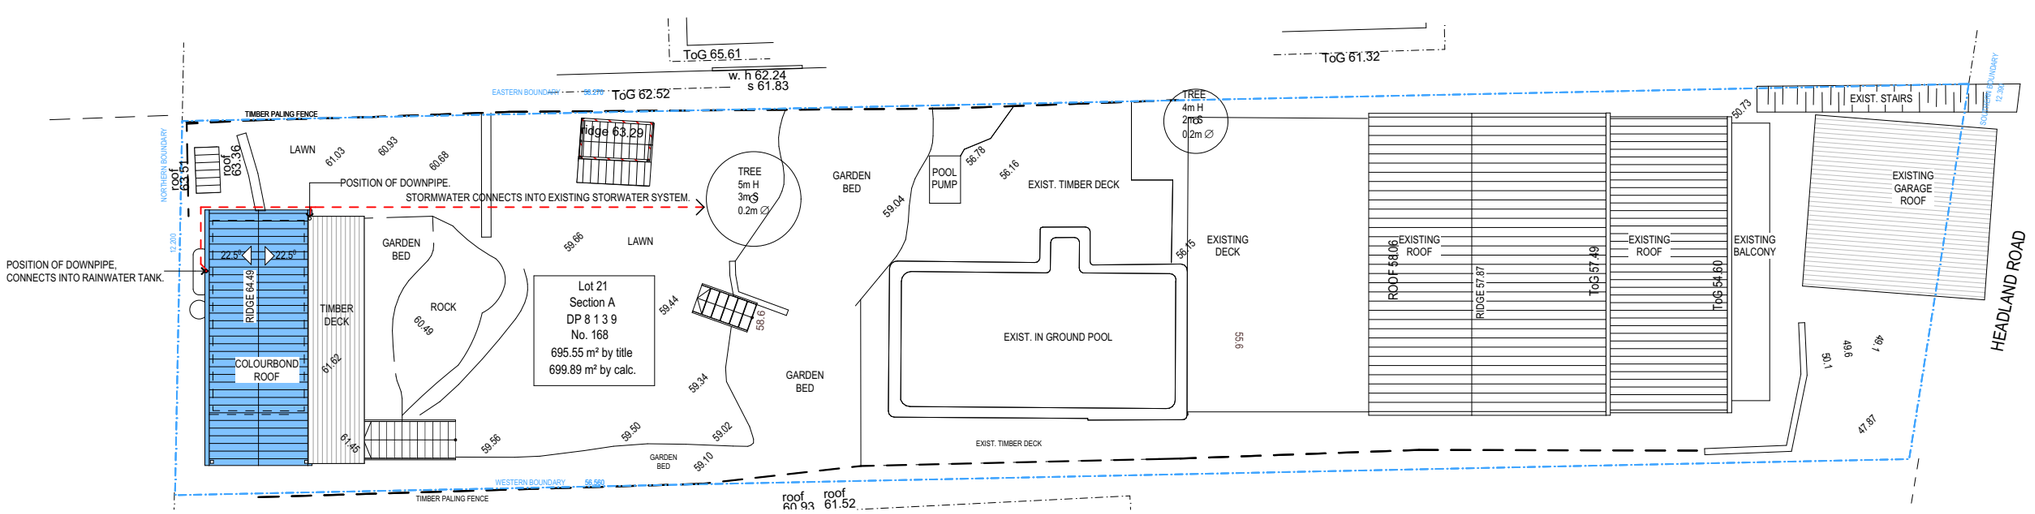

SITE / ROOF / STORMWATER PLAN 1:200

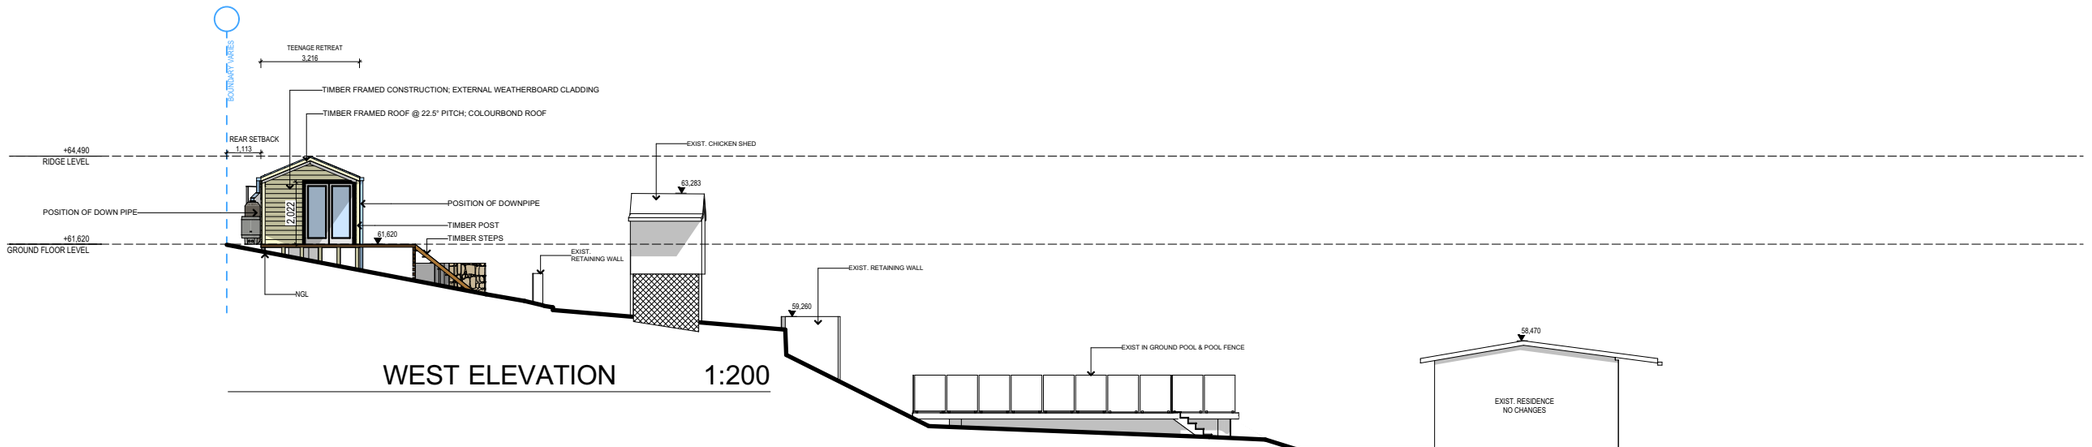

WEST ELEVATION 1:200

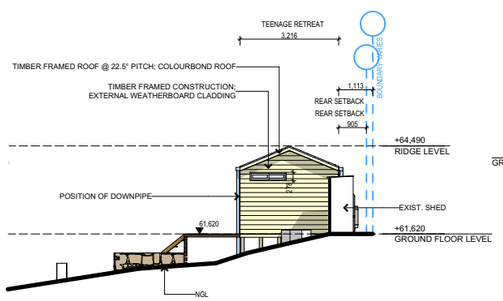

EAST ELEVATION 1:200

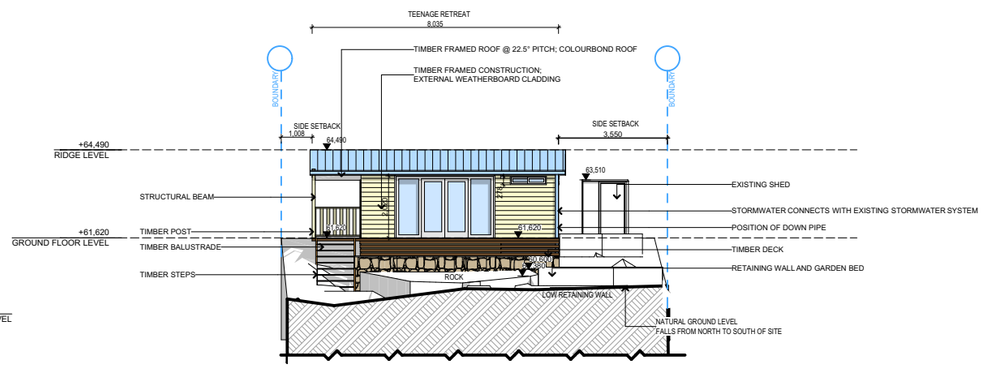

SOUTH ELEVATION 1:200

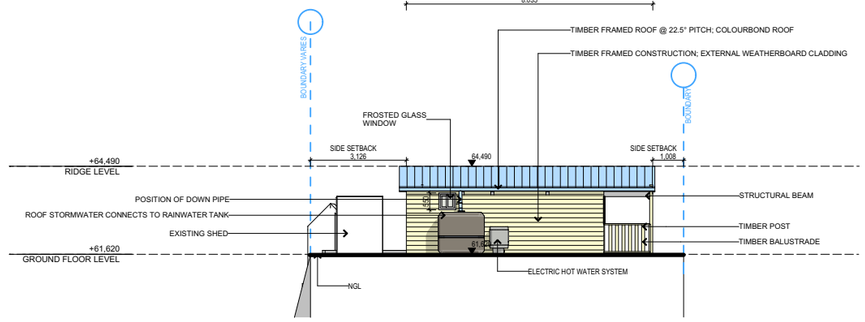

NORTH ELEVATION 1:200

donna barnes DESIGNS
m: 0434 551 654
e: DonnaBDesigns@outlook.com
ABN: 24 628 502 321

TEENAGE RETREAT : HURLOCK RESIDENCE
LOT 21, SECTION A DP 8139 : 168 HEADLAND ROAD, NORTH CURL CURL, 2099