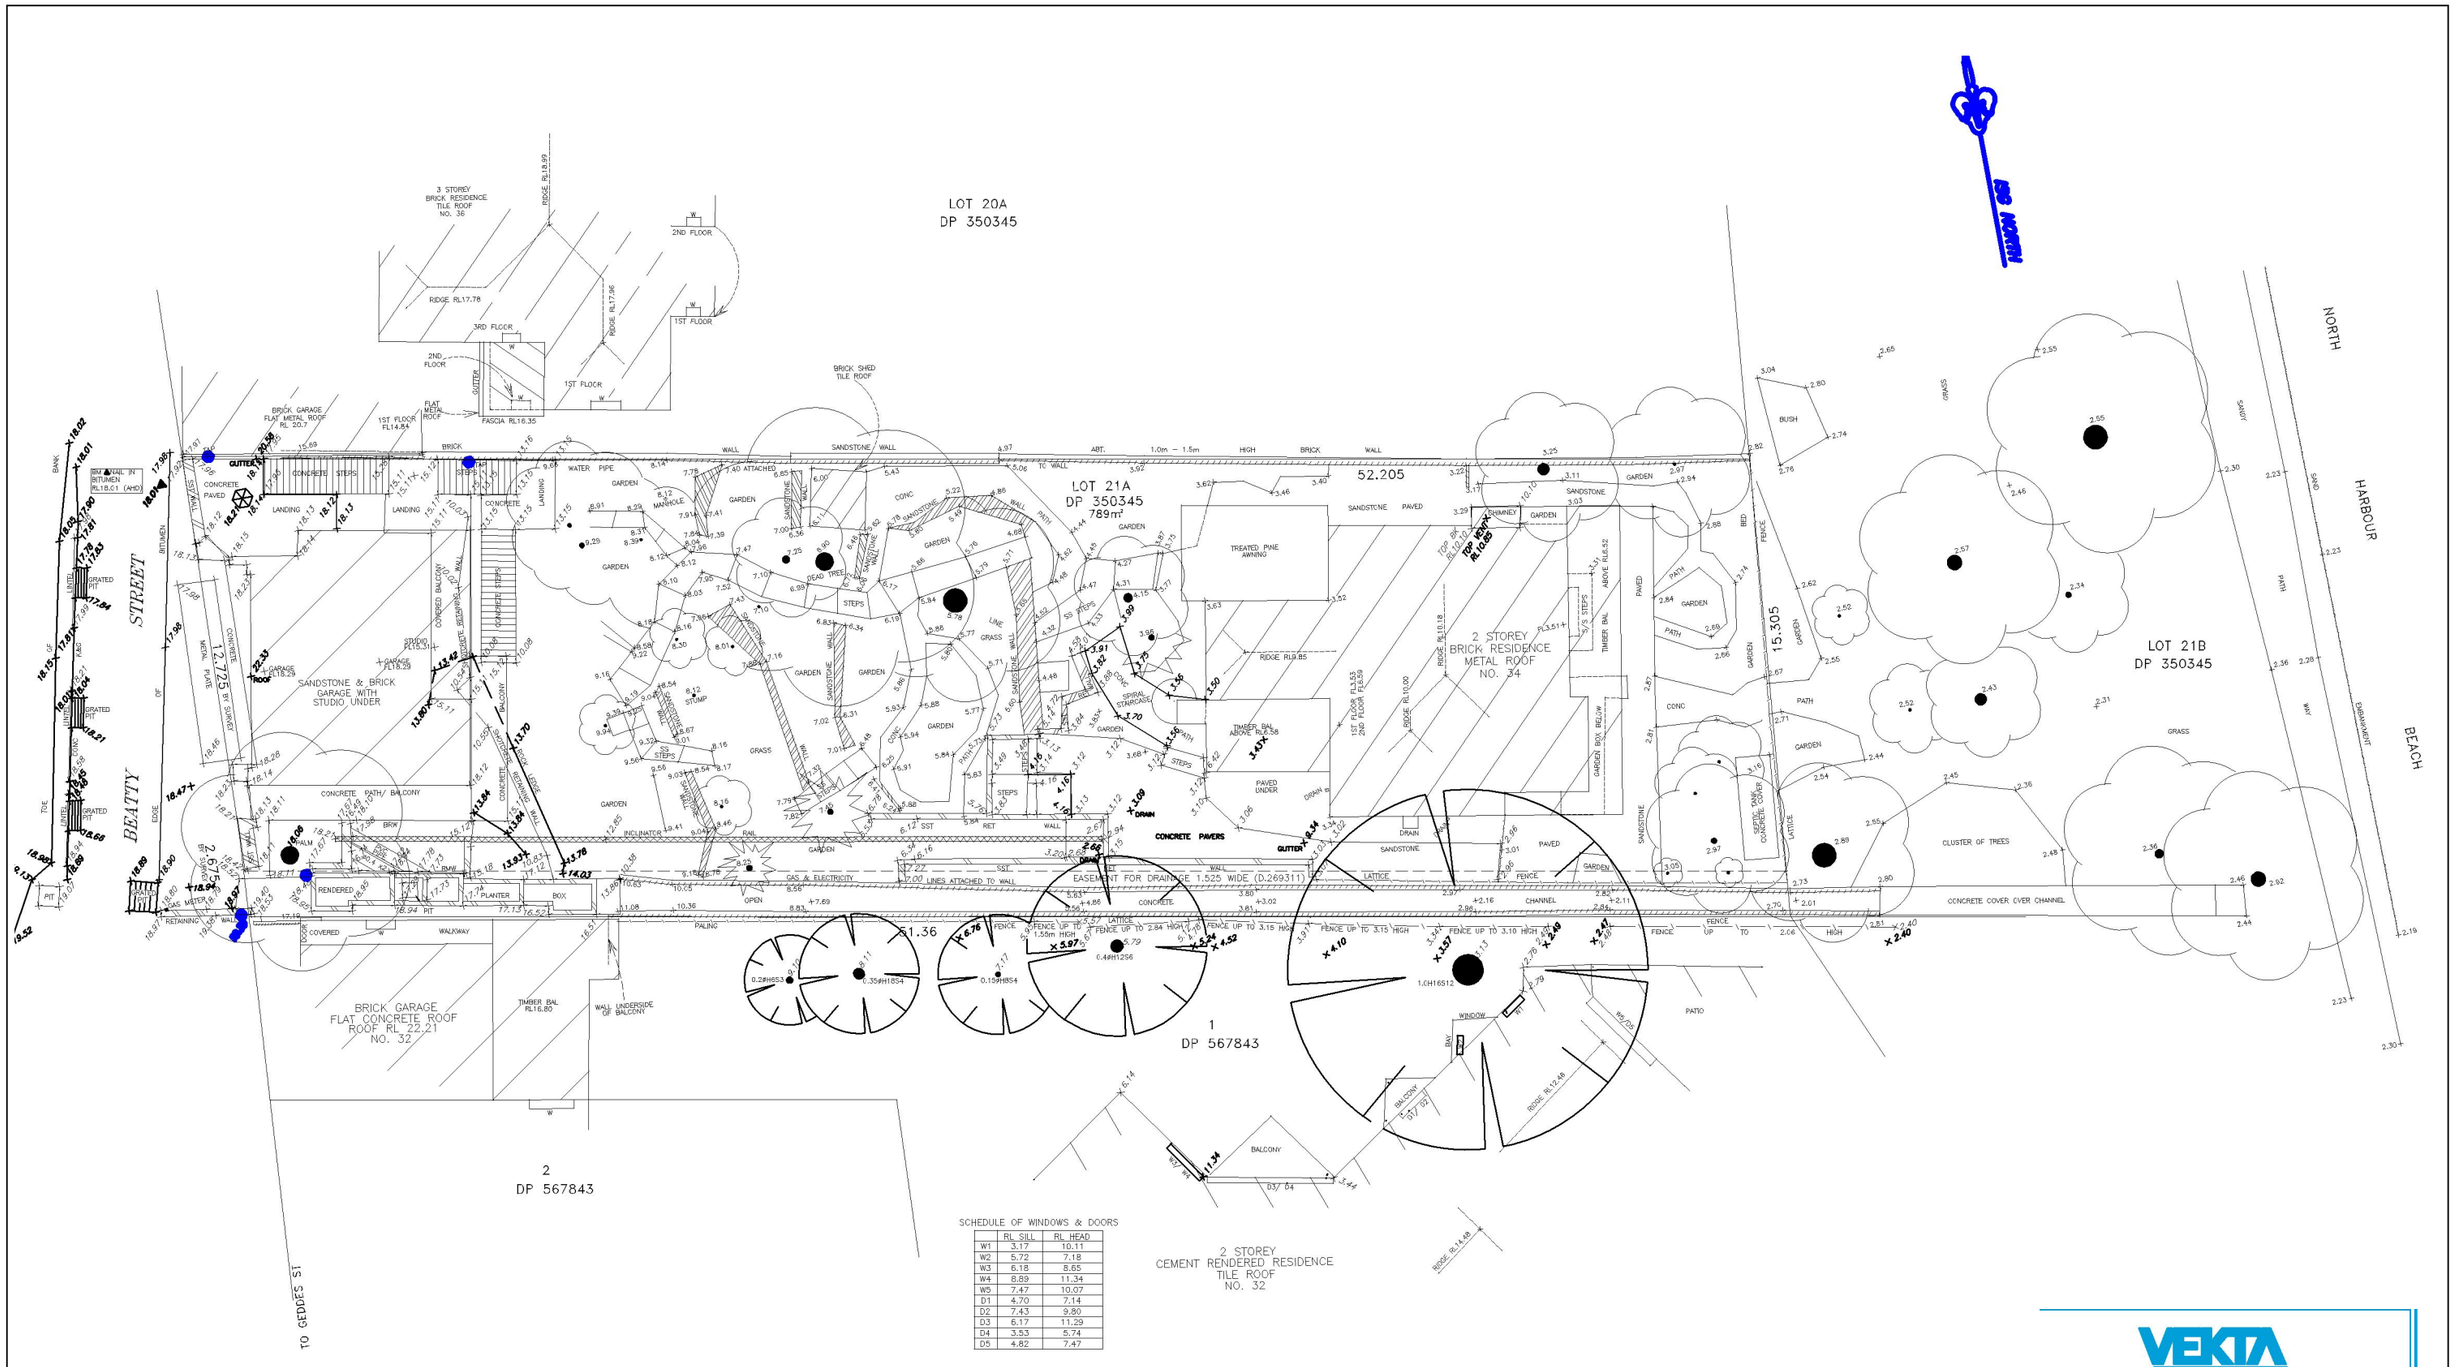

SCHEDULE OF WINDOWS & DOORS

	RL SILL	RL HEAD
W1	3.17	10.11
W2	5.72	7.18
W3	6.18	8.65
W4	8.89	11.34
W5	7.47	10.07
D1	4.70	7.14
D2	7.43	9.80
D3	6.17	11.29
D4	3.53	5.74
D5	4.82	7.47

VEKTA
The benchmark for survey and spatial solutions
12/9 SEVEN HILLS ROAD, BAULKHAM HILLS
P.O. BOX 233, BAULKHAM HILLS NSW 1755
(PH) 02 8852 7000 (FAX) 02 8852 7090
OFFICES AUSTRALIA WIDE
ABN: 41 138 024 754

ISSUE	DATE	DESCRIPTION
A	1.2.19	FOR DA SUBMISSION
B	29.11.19	ISSUED FOR SECTION 4.55

ISSUE	DATE	DESCRIPTION

ARCHITECT
CHROFI
3/1 THE CORSO MANLY NSW 2095 AUSTRALIA T +61 2 8096 8500 F +61 2 8007 0411 E info@chrofi.com

CHOI ROPIHA FIGHERA P/L ACN 144 714 885 ATF CHOI ROPIHA FIGHERA UNIT TRUST T/A CHROFI ABN 22 365 257 187
NOMINATED ARCHITECT JOHN CHOI 8706 TAI ROPIHA 6568 STEVEN FIGHERA 6609
THIS DRAWING SHOULD BE READ IN CONJUNCTION WITH ALL RELEVANT CONTRACTS, SPECIFICATION, REPORT AND DRAWINGS.
DO NOT SCALE DRAWINGS. DIMENSIONS GOVERN. VERIFY ALL DIMENSIONS ON SITE BEFORE CONSTRUCTION.
COPYRIGHT OF THIS DRAWING IS VESTED IN CHROFI.

PROJECT
34 Beatty St, Balgowlah Heights
LOT 21A, DP 350345

NORTH

SHEET TITLE
SURVEY

PROJECT NUMBER	PLOT DATE	DRAWN	CHECKED	SHEET SCALE	SHEET SIZE	SHEET NUMBER	ISSUE
1816	9/12/19	DC	TR	1:200	A3	DA-001	B