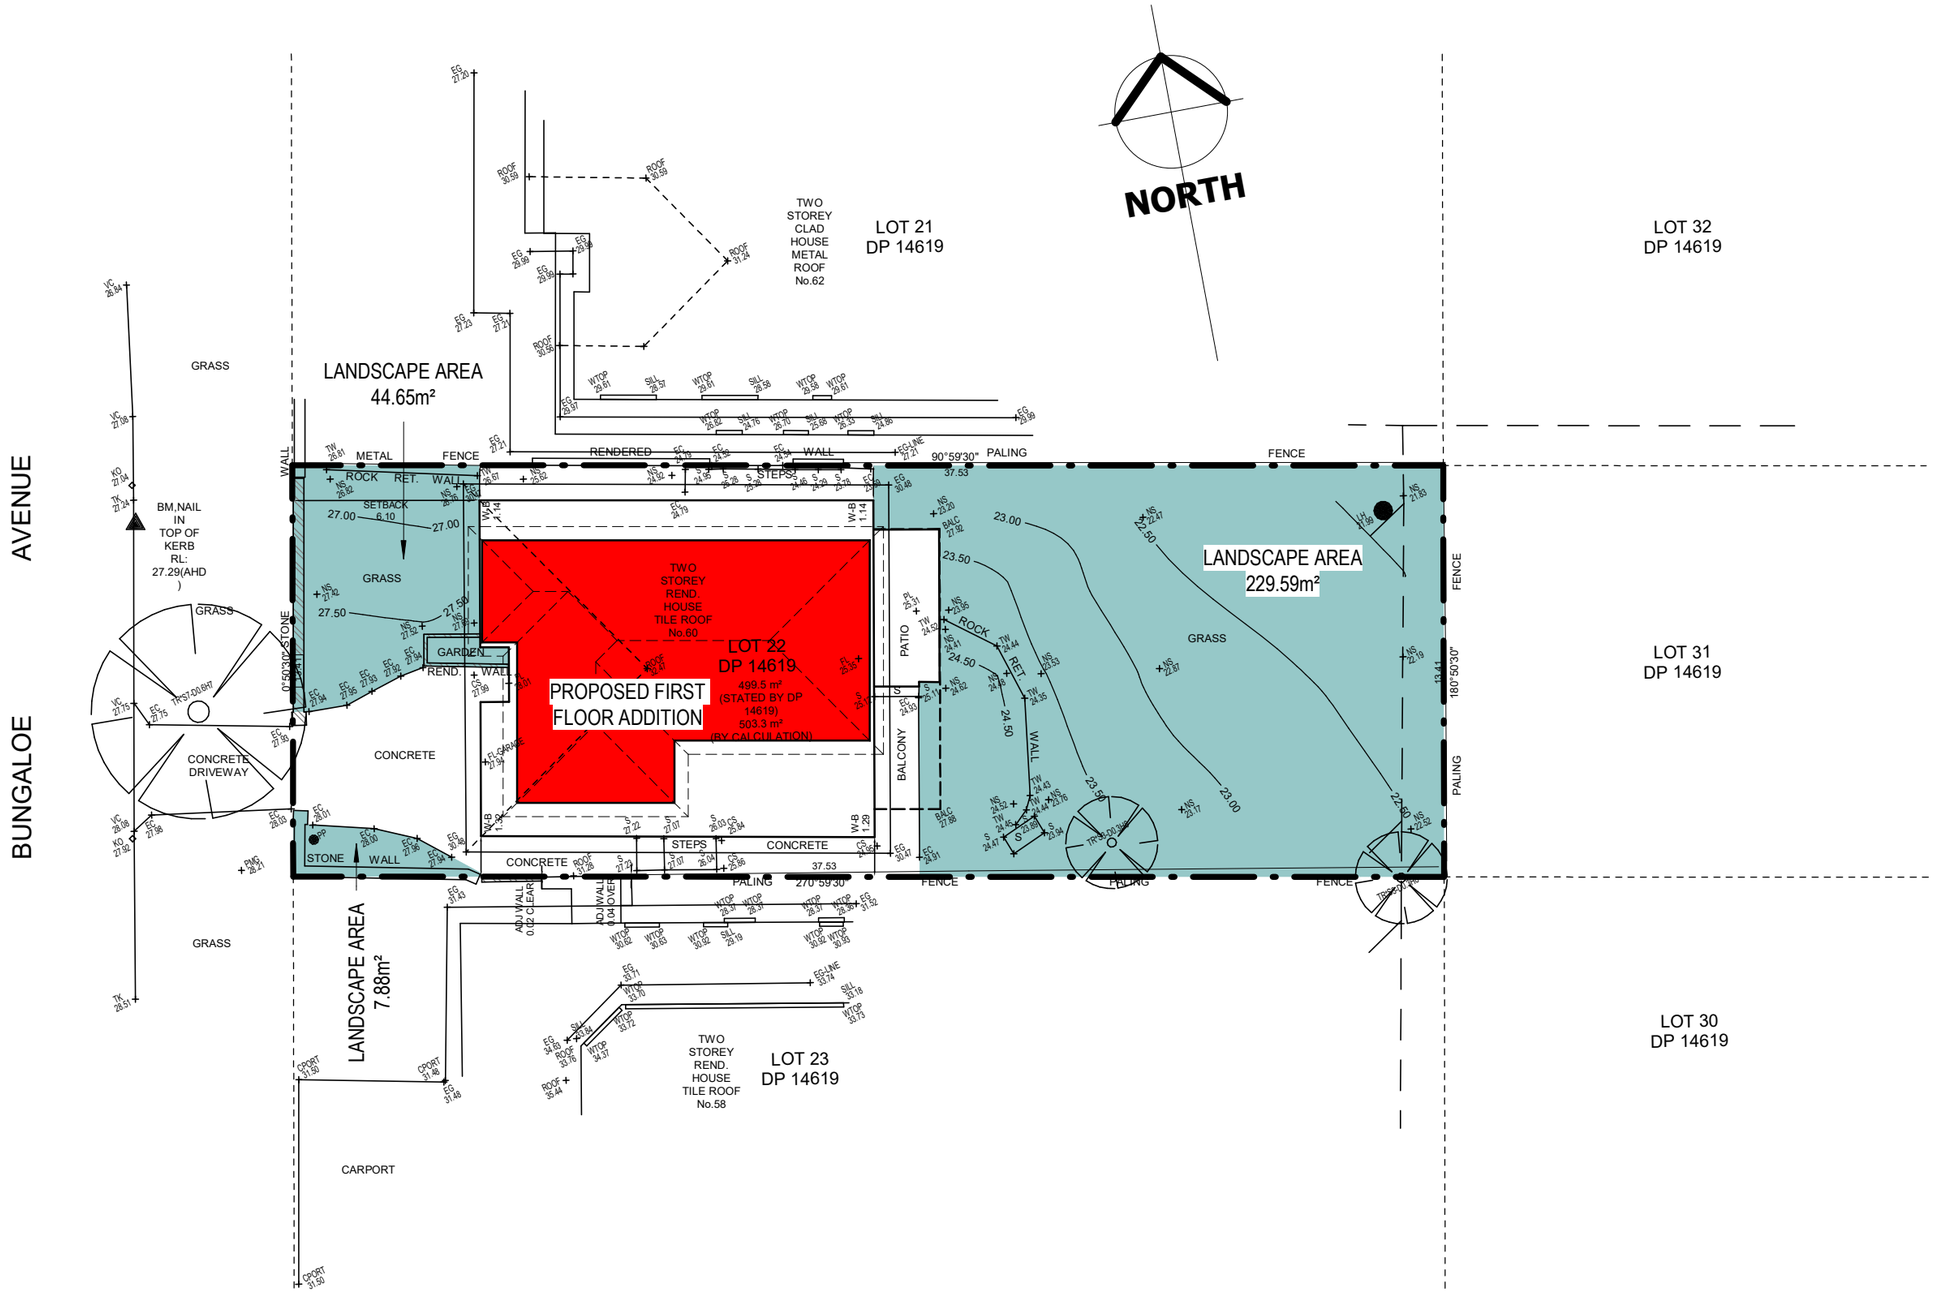

LANDSCAPE AREA PLAN

SCALE - 1 : 200

Addbuild
Master Builders Pty. Ltd

SHEET NO	FOR:	JOB NO
	Mr. Ben & Mrs. Karen NORRIS	
11	AT: 60 BUNGALOE AVENUE, BALGOWLAH, NSW, 2093	1999/2.4