northern beaches council

THIS PLAN IS TO BE READ IN CONJUNCTION WITH THE CONDITIONS OF DEVELOPMENT CONSENT

DA2019/0598

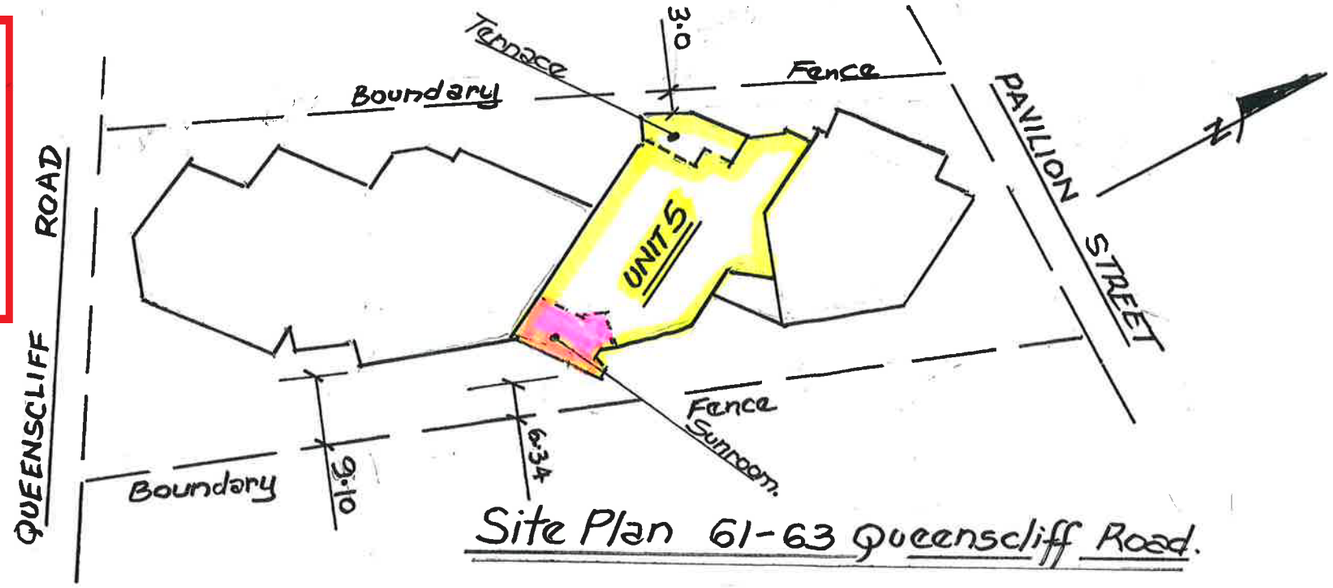

Site Plan 61-63 Queenscliff Road.

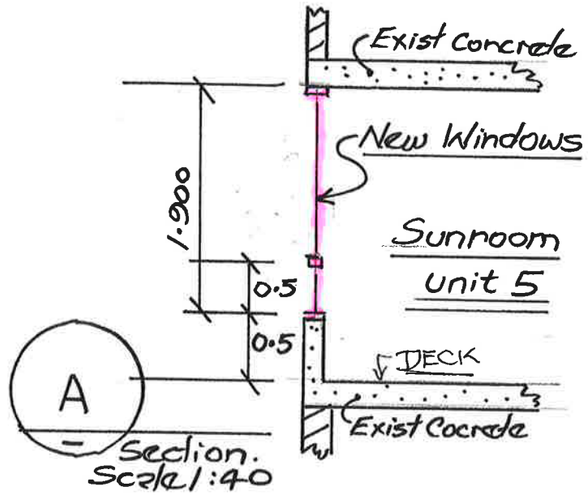

Glass Windows for Sunroom

For Mr & Mrs Sullivan - Unit 5, 61-63 Queenscliff Rd Queenscliff

G Sullivan OMIEA.

SK-01

northern beaches council

THIS PLAN IS TO BE READ IN CONJUNCTION WITH THE CONDITIONS OF DEVELOPMENT CONSENT

DA2019/0598

DA 2019/0598

- All dimensions to be site checked.
- Aluminium frame to match existing.
- Glass to be Clear Laminated & Clear tough.

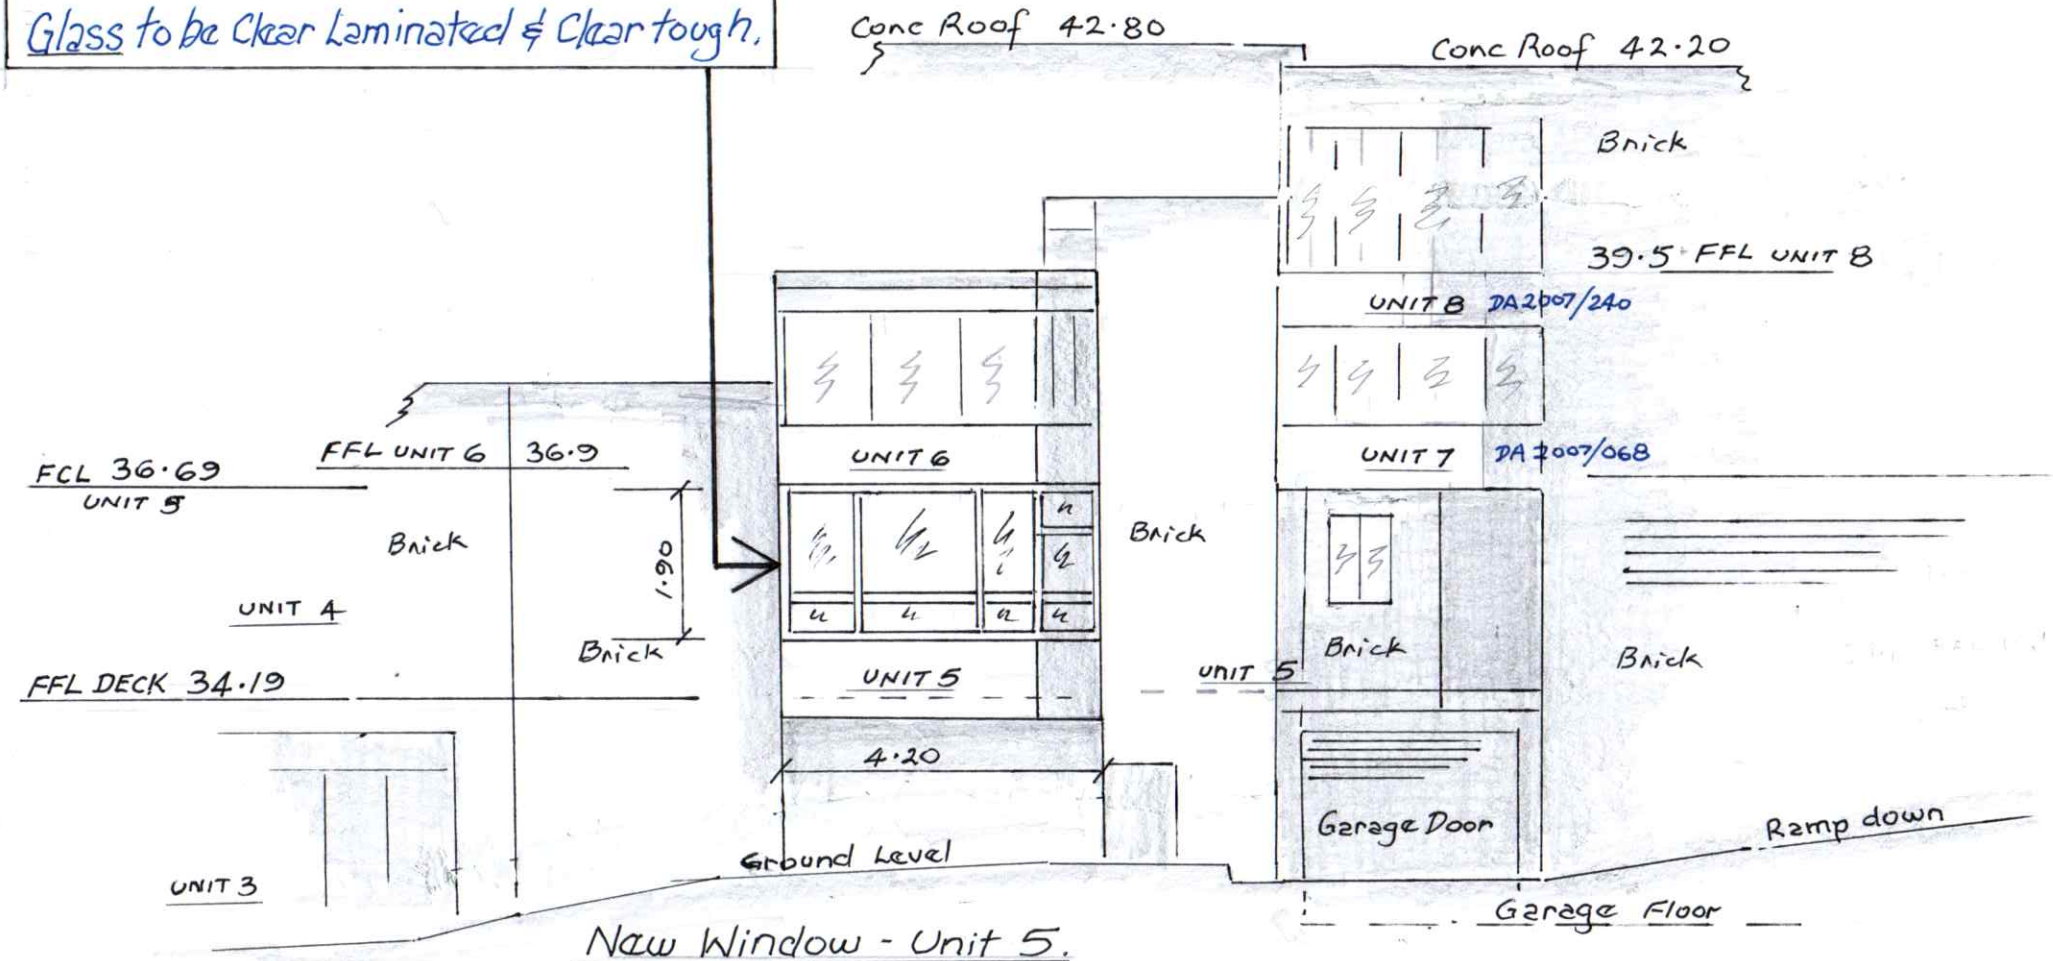

New Window - Unit 5.
Eastern Elevation.

Scale 1:100

OMIEA

SK-01

northern beaches council

THIS PLAN IS TO BE READ IN CONJUNCTION WITH THE CONDITIONS OF DEVELOPMENT CONSENT

DA2019/0598

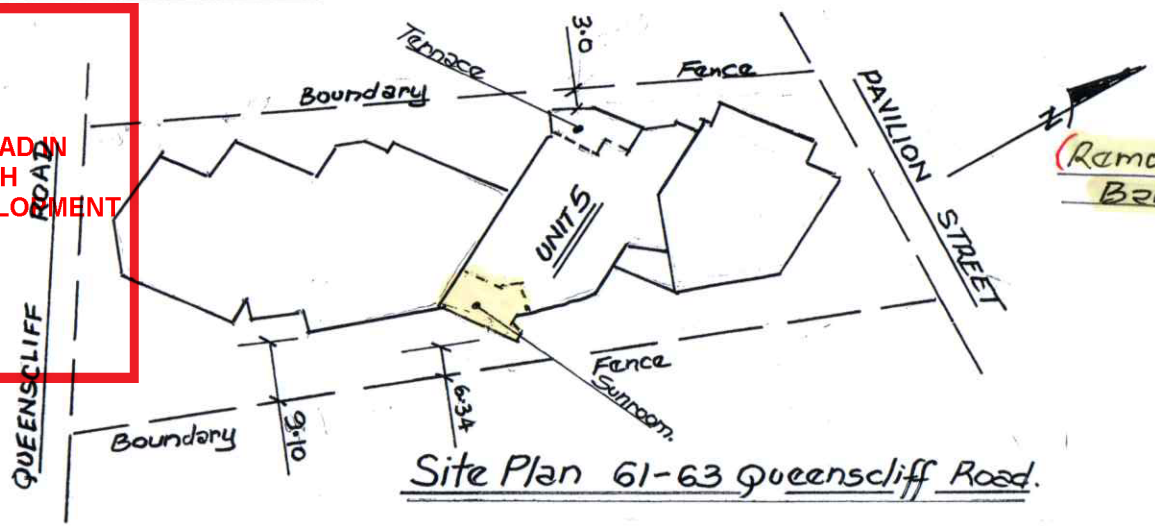

Site Plan 61-63 Queenscliff Road.

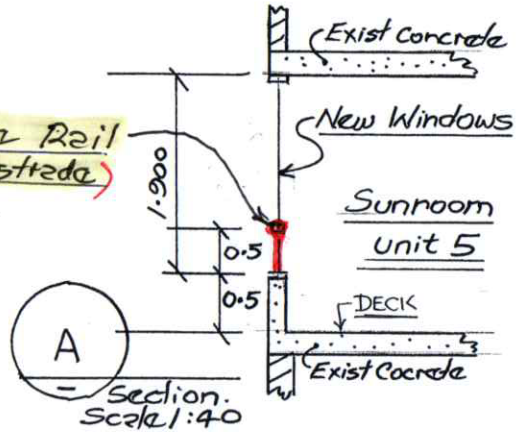

Demolition Plan

Glass Windows for Sunroom

For Mr & Mrs Sullivan - Unit 5, 61-63 Queenscliff Rd Queenscliff

OMIEA.

SK-01 A