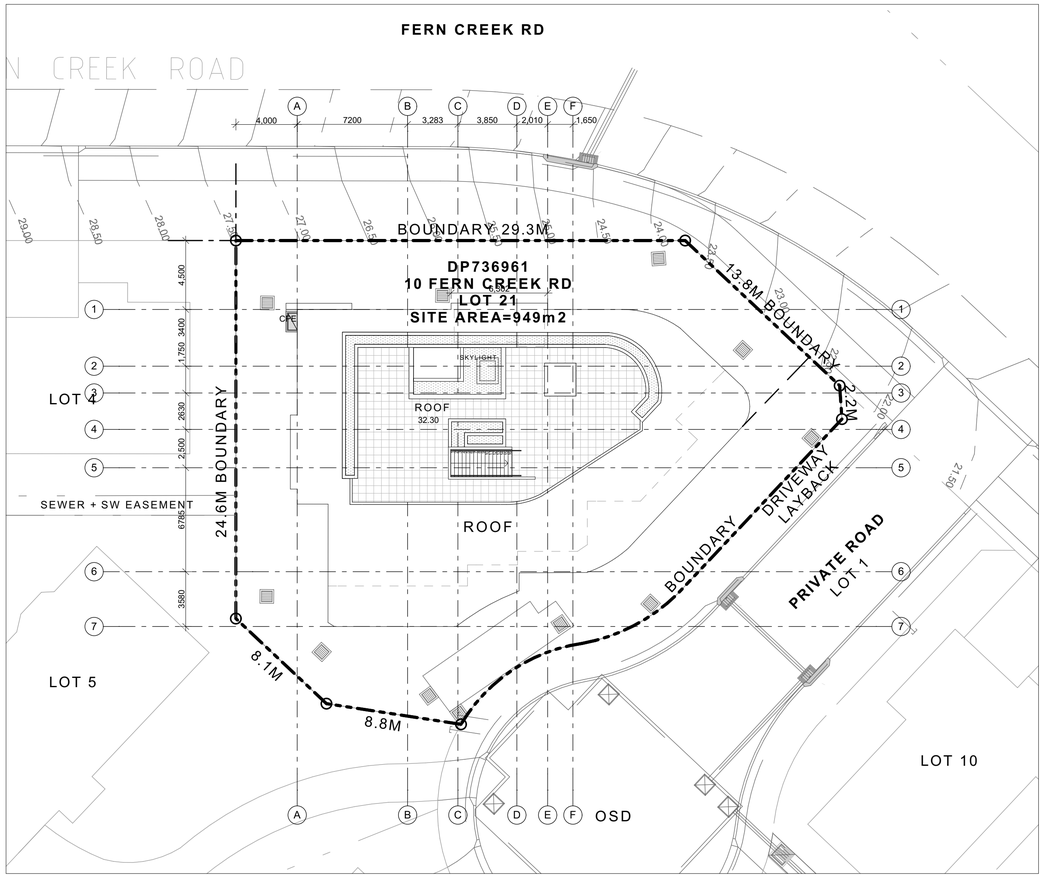

SITE PLAN

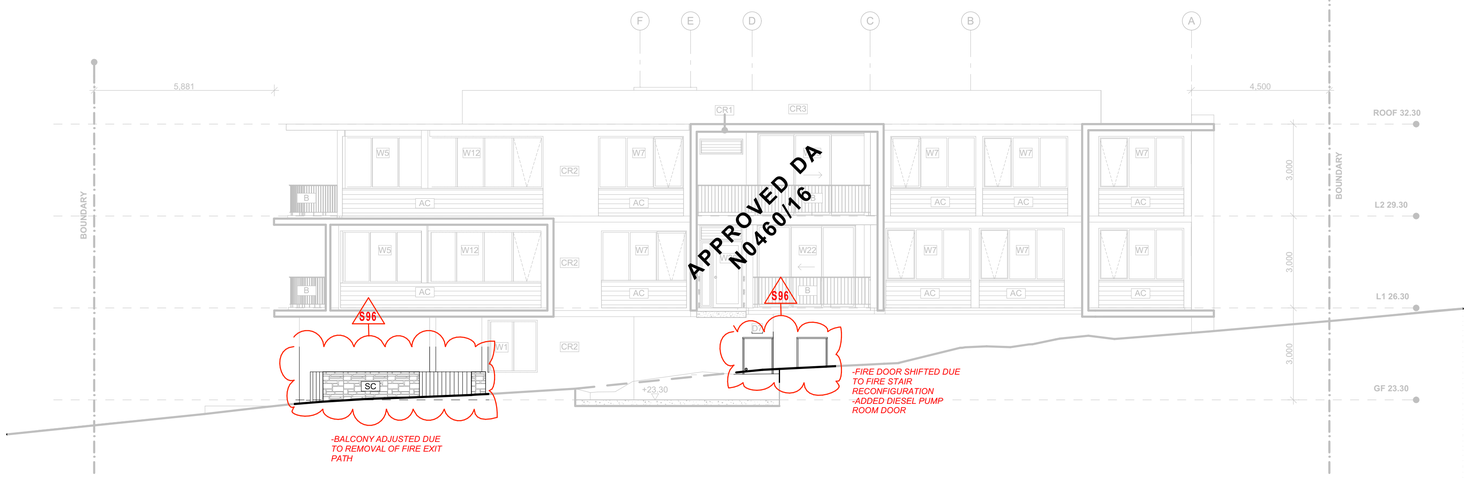

SOUTH WEST ELEVATION

S96 CHANGES

© COPYRIGHT GHAZI AL ALI ARCHITECT PTY LTD

ANY FORM OF REPRODUCTION OF THIS DRAWING IN FULL OR IN PART WITHOUT THE WRITTEN PERMISSION OF GHAZI AL ALI ARCHITECT PTY LTD CONSTITUTES AN INFRINGEMENT OF COPYRIGHT

NOTE:
ALL DRAWINGS TO BE READ IN CONJUNCTION WITH SERVICES DRAWINGS & SPECIFICATIONS
ALL DIMENSIONS TO BE CHECKED ON SITE BEFORE COMMENCEMENT OF WORK
ALL DISCREPANCIES TO BE BROUGHT TO THE ATTENTION OF THE ARCHITECT
DO NOT SCALE FROM DRAWINGS

PROJECT STAGE

FOR SECTION 96

REV	DESCRIPTION	BY	DATE
A	FIRST ISSUE	MO	13/02/2018

ARCHITECT
GHAZI AL ALI ARCHITECT PTY LTD
NSW reg. no. **7542**
T. +612 9744 7035 | E. office@ghazia.com
ACN: 67167131848
LEVEL 2 UNIT 2, 14 RAILWAY PARADE
BURWOOD NSW 2134

CONSULTANTS

STRUCTURE
NAME
ADDRESS
TEL / FAX
E

ACCESS
NAME
ADDRESS
TEL / FAX
E

TRAFFIC
NAME
ADDRESS
TEL / FAX
E

FIRE
NAME
ADDRESS
TEL / FAX
E

ACOUSTIC
NAME
ADDRESS
TEL / FAX
E

GEOTECHNICAL
NAME
ADDRESS
TEL / FAX
E

MECHANICAL/ELECTRICAL/PLUMBING
NAME
ADDRESS
TEL / FAX
E

LANDSCAPING
NAME
ADDRESS
TEL / FAX
E

STORMWATER
NAME
ADDRESS
TEL / FAX
E

CLIENT
TNJ PROPERTY DEVELOPMENTS PTY LTD

PROJECT
RESIDENTIAL FLAT BUILDING
10 FERN CREEK ROAD
WARRIEWOOD NSW 2102

DRAWING TITLE
Notification

DRAWN	MO	SCALE	NTS
PROJECT ARCHITECT	GR	DATE	13-Feb-18
PROJECT DIRECTOR	GA	REV	A
JOB NUMBER	35.17	NORTH	TN / MN
DRAWING NUMBER	A 05.001		

Ghazi Al Ali Architect Pty Ltd ACN 67167131848