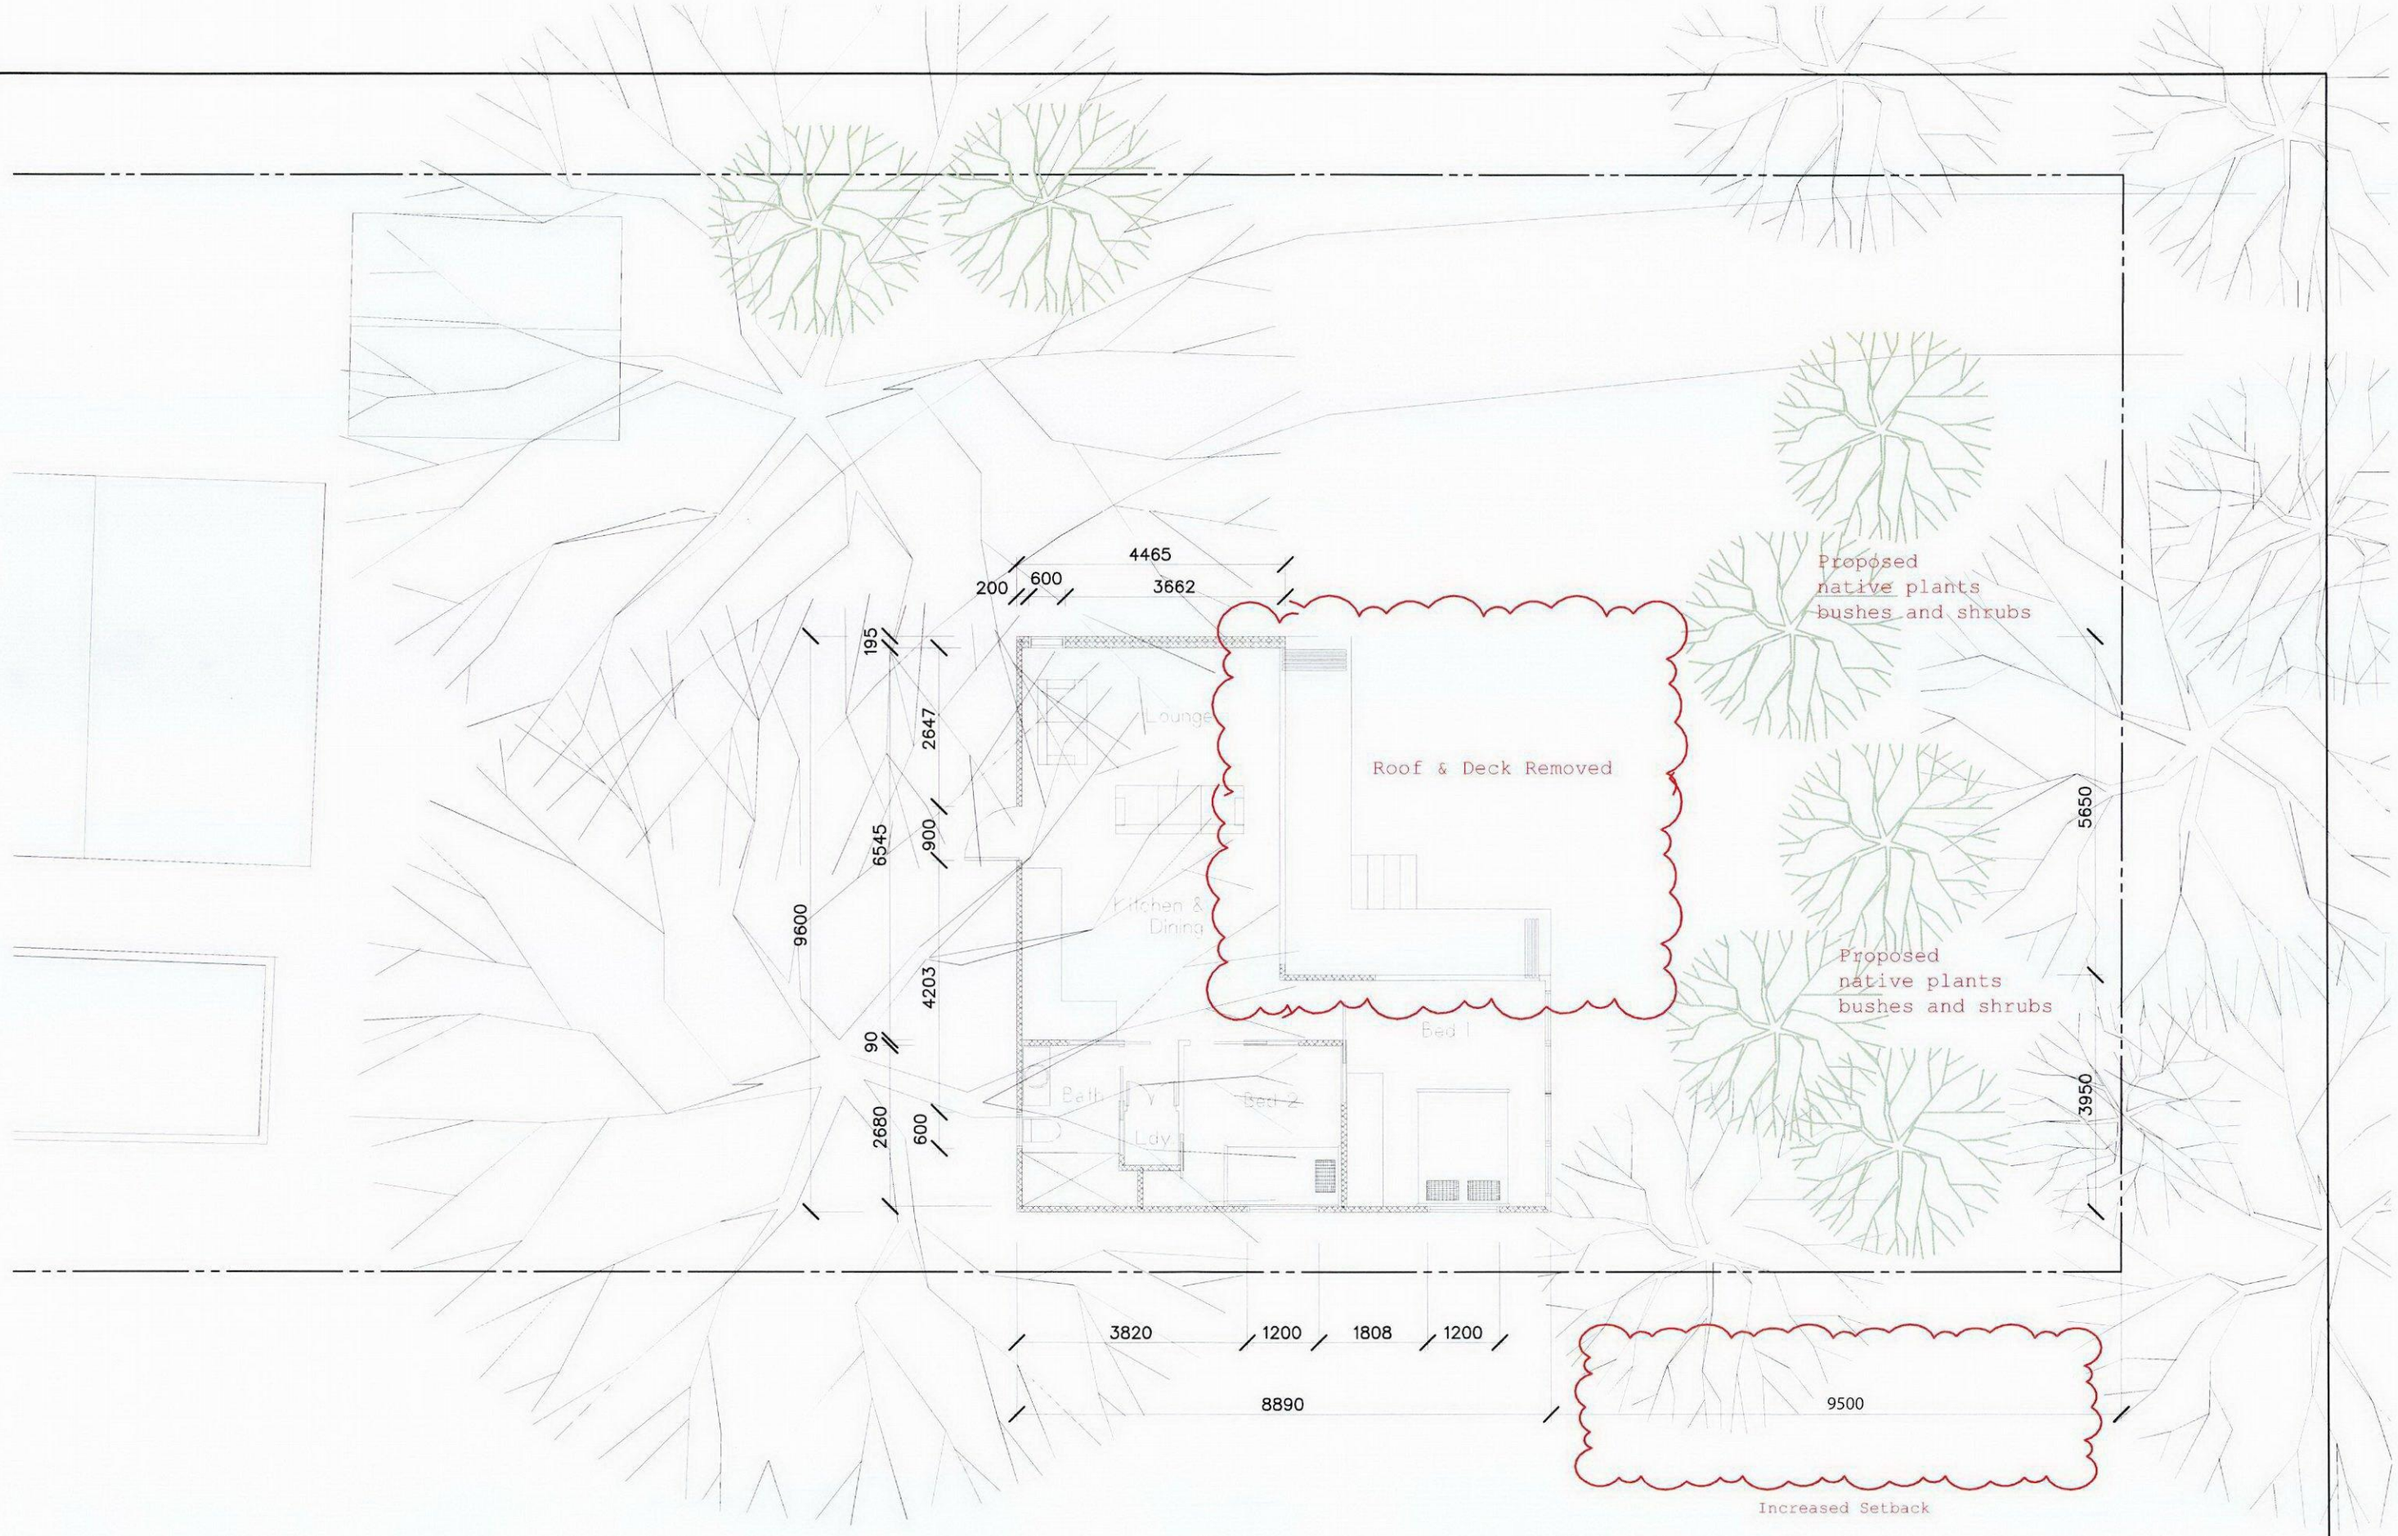

arclab.com.au
custom-designed homes

ARCLAB PTY LTD
A.C.N 143 472 762
PO Box 1239 Newport Beach
NSW 2106 Australia
Telephone +61 416 886 537
Email: arc@arclab.com.au
www.arclab.com.au

Sheet Title
GROUND FLOOR PLAN

Project address
25 KEVIN AVENUE, AVALON, SYDNEY

Client
D & S HANCOCK

Documentation
DEVELOPMENT APPLICATION DOCUMENTATION

Drawn	Scale	Sheet	Date	Job No.	Sheet No.	Revision
ARC	1:100	A3	09.02.16	0132/15	03A-DA	A - 31.05.16

All works to be in accordance with Australian Standards, The Building Code of Australia, other relevant codes, and with Manufacturers' recommendations and instructions.
Do not scale from drawings. Verify all dimensions on site prior to construction.

This drawing is copyright and may not be used without written consent from arclab pty. ltd.